
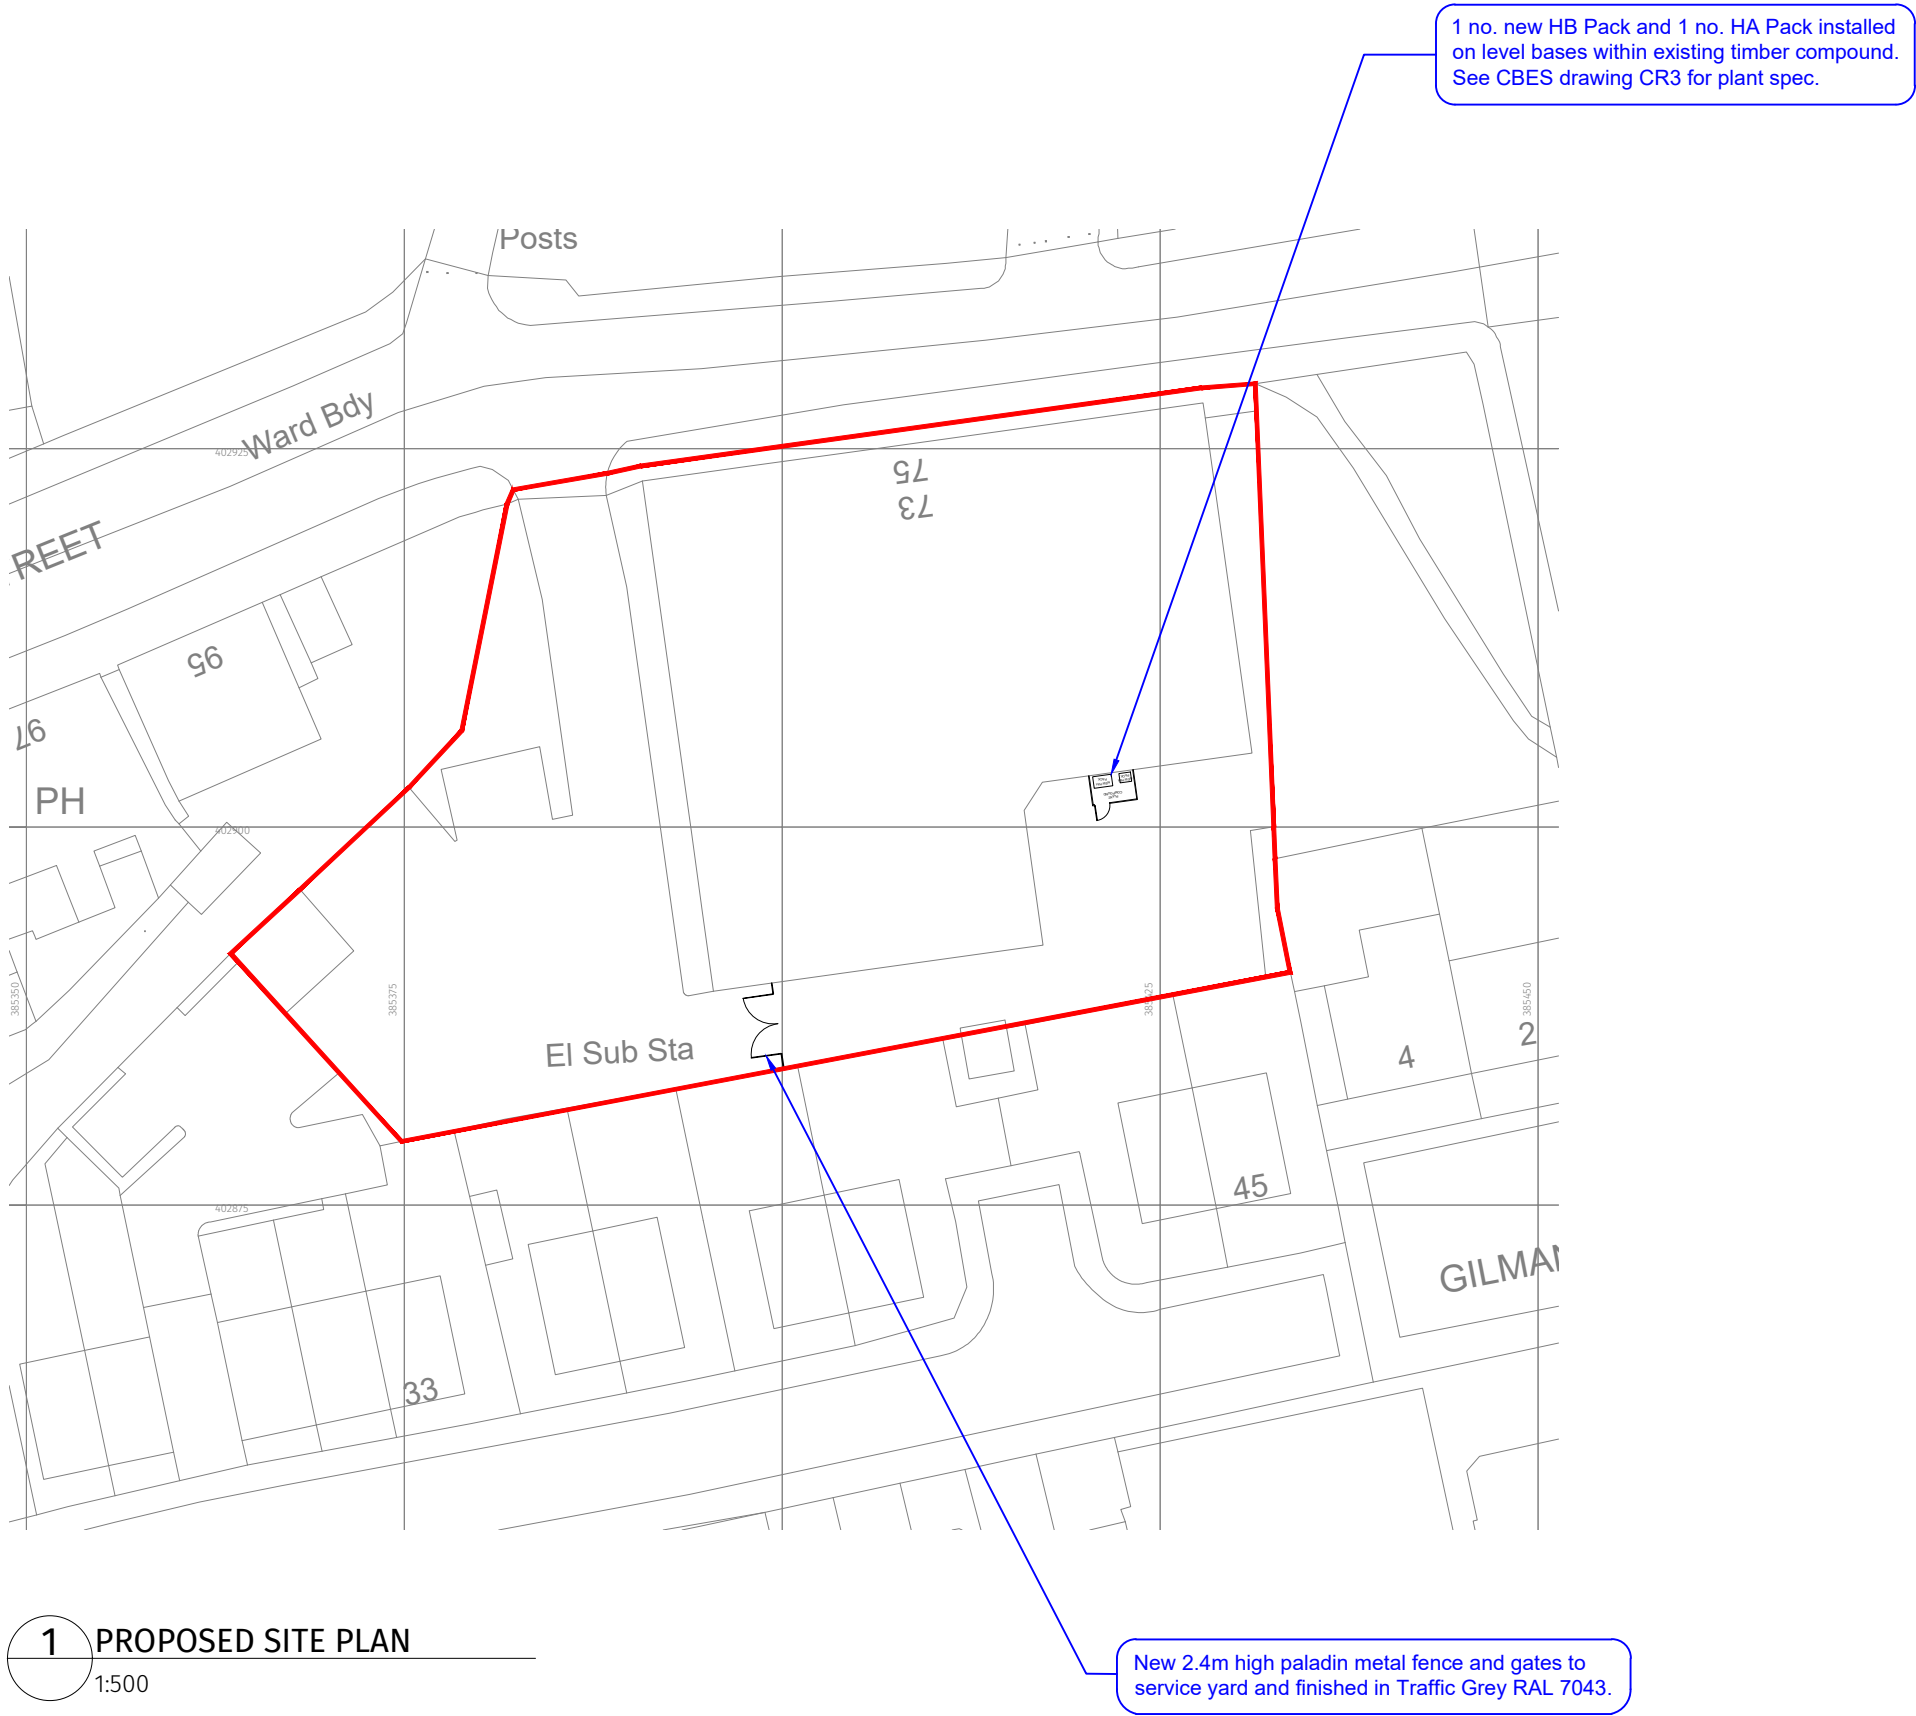
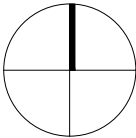


 

A	08.06.21	Fence changed to paladin	sn	-
REV	DATE	DESCRIPTION	DR	CH

PLANNING ISSUE

DB3

LEEDS

The Coach House, Monk Fryston Hall, Monk Fryston, Leeds, LS25 5DU
T: 01977 681 001 www.darntonb3.com

CLIENT

The Co-operative Group

PROJECT

Blackley

TITLE

Site Plan

CREATION DATE	SCALE @ A3	DRN	CHK	STATUS
04.05.21	1:500	SN	-	P

SHEET NO.	REVISION
14792 - DB3 - B01-00 - DR - A - 90001	A
PROJECT No ORIGINATOR ZONE LEVEL TYPE ROLE NUMBER	

© COPYRIGHT: ALL RIGHTS RESERVED.
THIS DRAWING MUST BE READ IN CONJUNCTION WITH ALL OTHER RELEVANT DRAWINGS AND INFORMATION.
ANY DISCREPANCIES MUST BE REPORTED TO DARNTONB3 IMMEDIATELY.
THE DRAWING OR INFORMATION MUST NOT BE USED FOR CONSTRUCTION UNLESS EXPRESSLY ISSUED FOR CONSTRUCTION.
DO NOT SCALE FROM THIS DRAWING. USE DISPLAYED DIMENSIONS.