

CONSTRUCTION

PRETTYLITTLETHING

Notes:-

Legend


PLT Wellington Mill Facade Improvement Works

Hatch denotes areas of windows which have been over clad with timber. Timber need to be scarped and prepared for painting. Paint with two coats of exterior grade Eggshell. Colour to be Umbra Grey [RAL 7022].

Hatch denotes area of brick and stone facade to be cleaned using low pressure washer.


Existing areas of Razor Wire which are to be removed and replaced with a more suitable deterrent measures including anti-climb spikes and anti-climb paint.

Existing areas of vegetation and plant growth noted along Pollard Street to be removed. Upon removal check mortar and point where required.

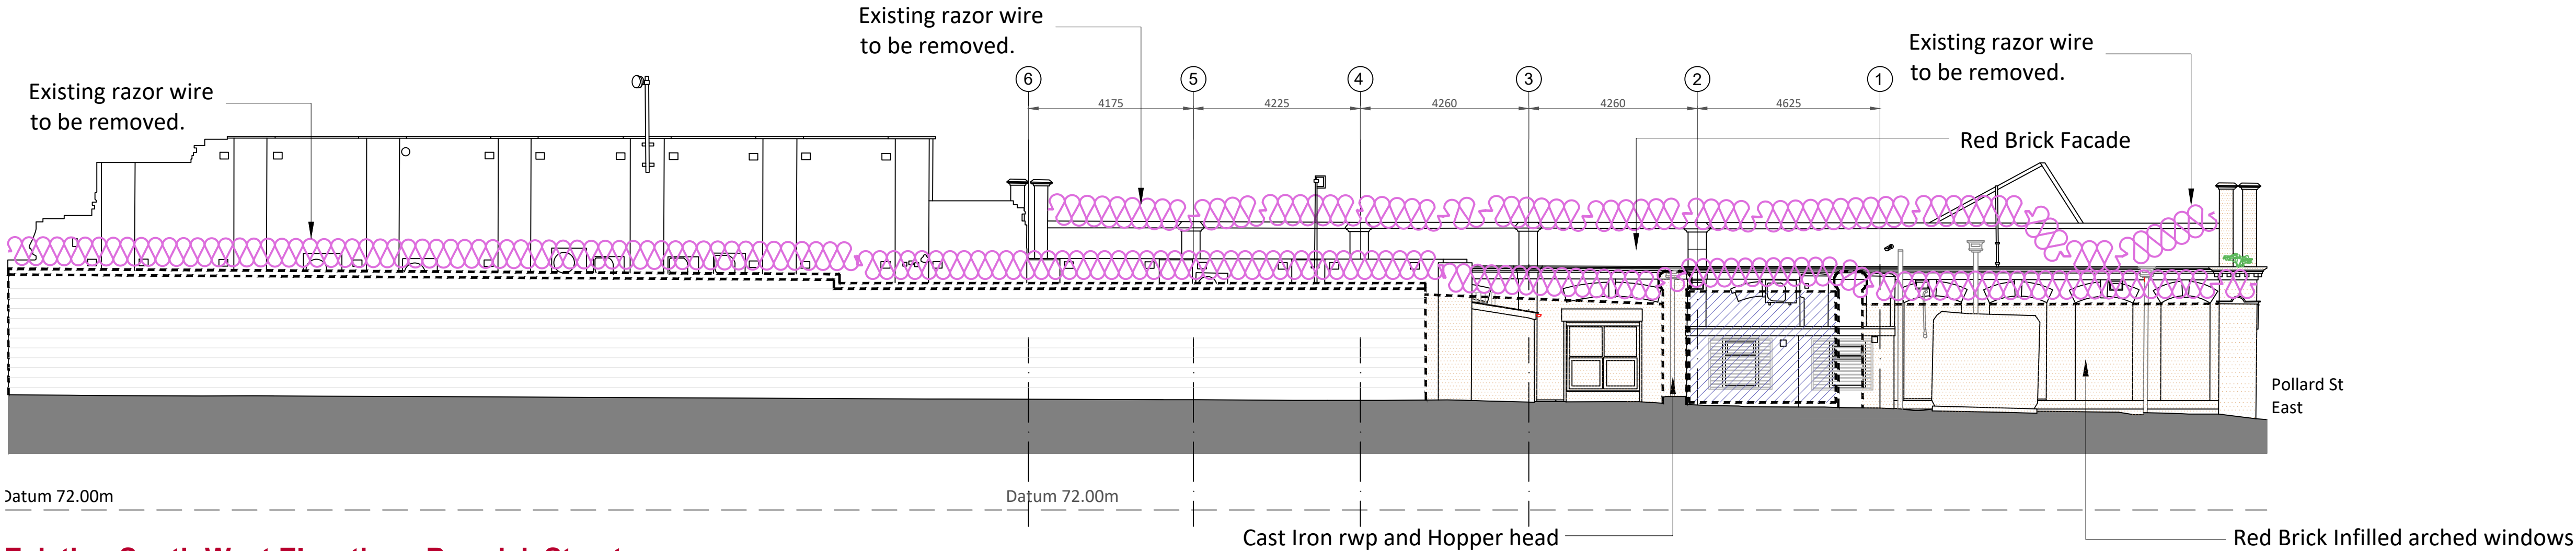


Existing South West Elevation - Beswick Street

Scale 1:100

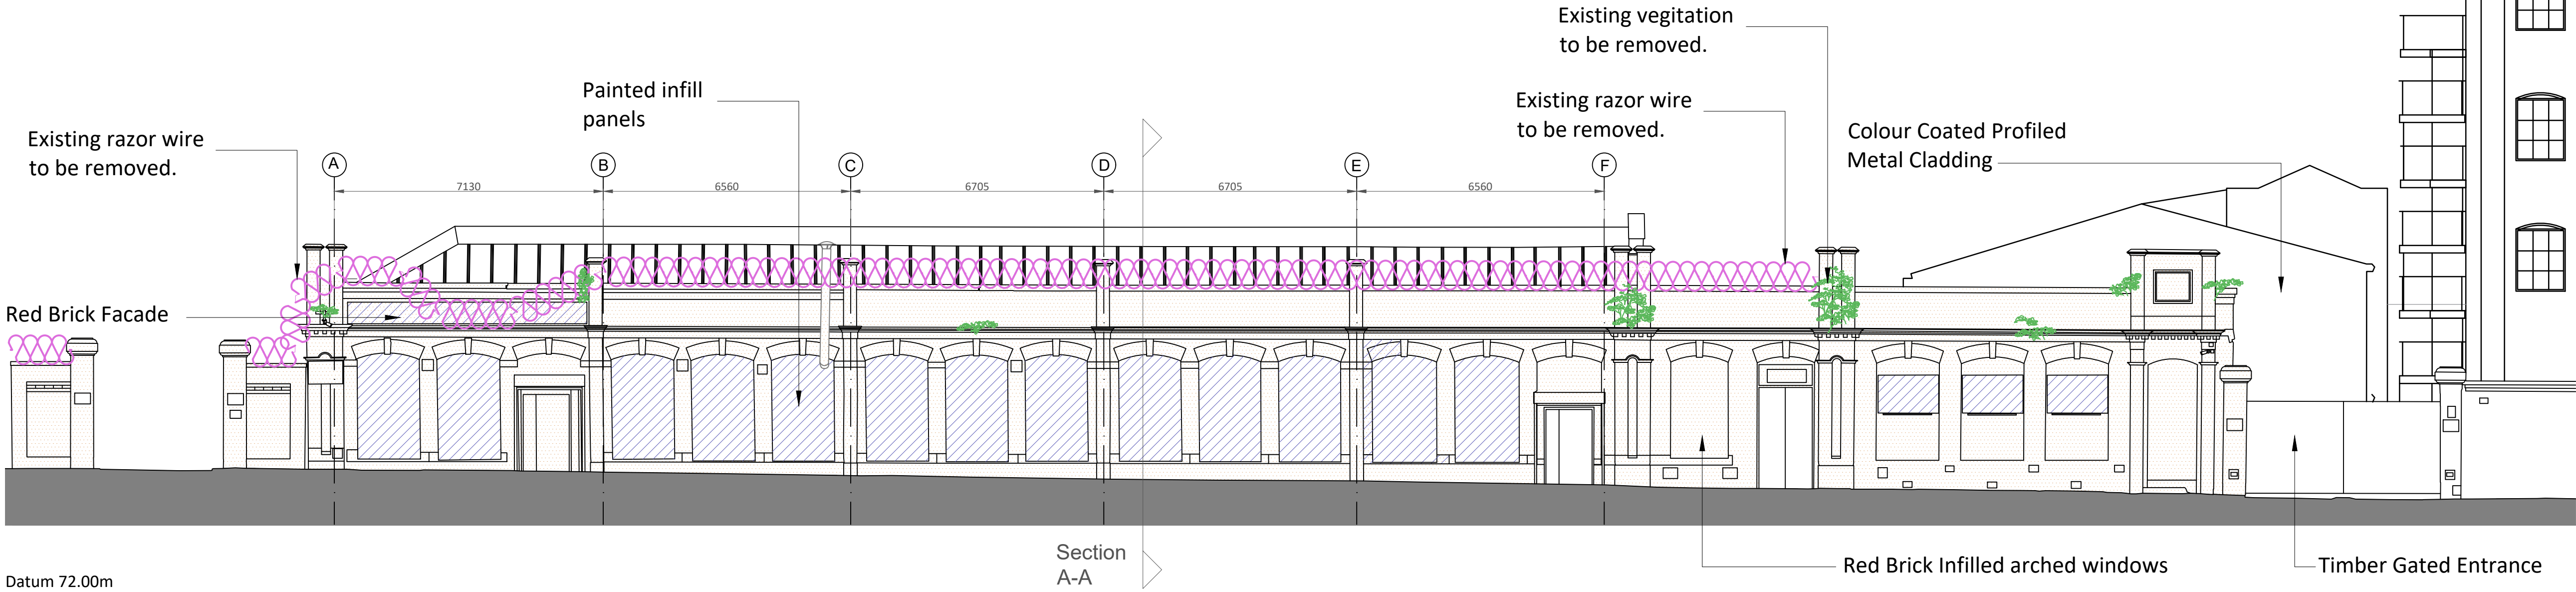


Existing South East Elevation - Pollard Street East

Scale 1:100

 


Scale Bar 1:100 @ A1

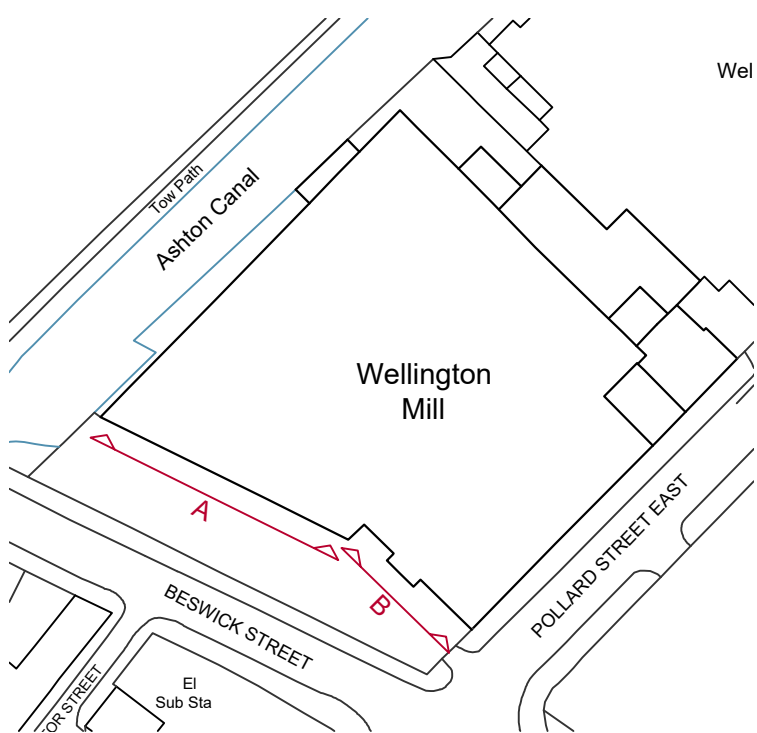

Site Location Plan

Scale 1:1000

 

Scale Bar 1:1000 @ A1

|     |                                                                            |    |     |          |
|-----|----------------------------------------------------------------------------|----|-----|----------|
| B   | Finish annotation added in conjunction with pre-start planning conditions. | CM | TR  | 07.07.21 |
| A   | Construction Issue                                                         | CM | TR  | 10.06.21 |
| Rev | Description                                                                | by | Chk | Date     |

Project: PLT Wellington Mill Pollard Street East, Ancoats, Manchester, M40 7FS

Title: South West & South East Facade Improvement Works

Client: Pretty Little Thing

Drawn By: TR Checked By: MH on 08.09.2020

Original Size: A1 Project Number: 22009

Drawing Number: B1-ZZ-DR-A-0910 REV B

