



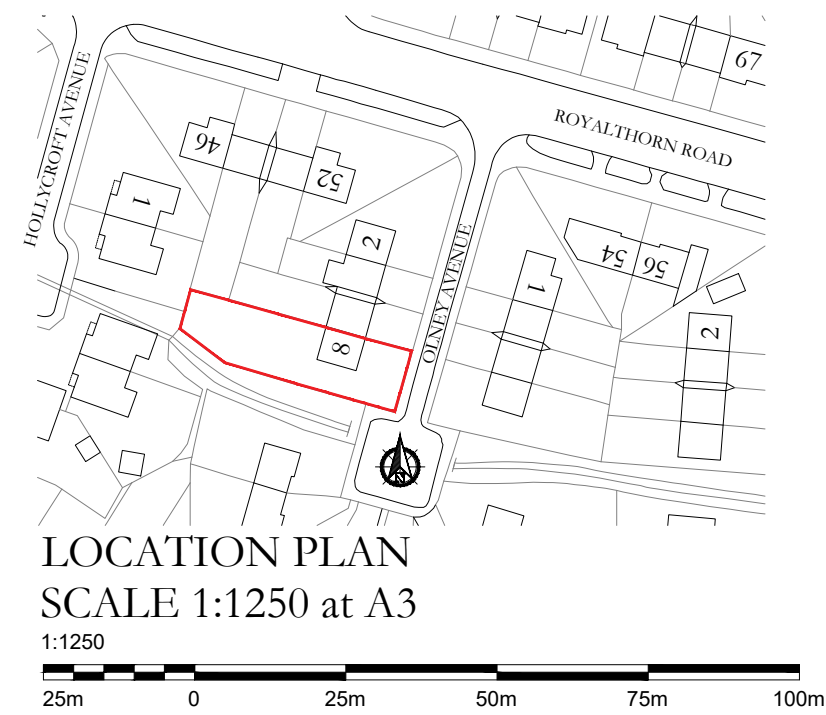

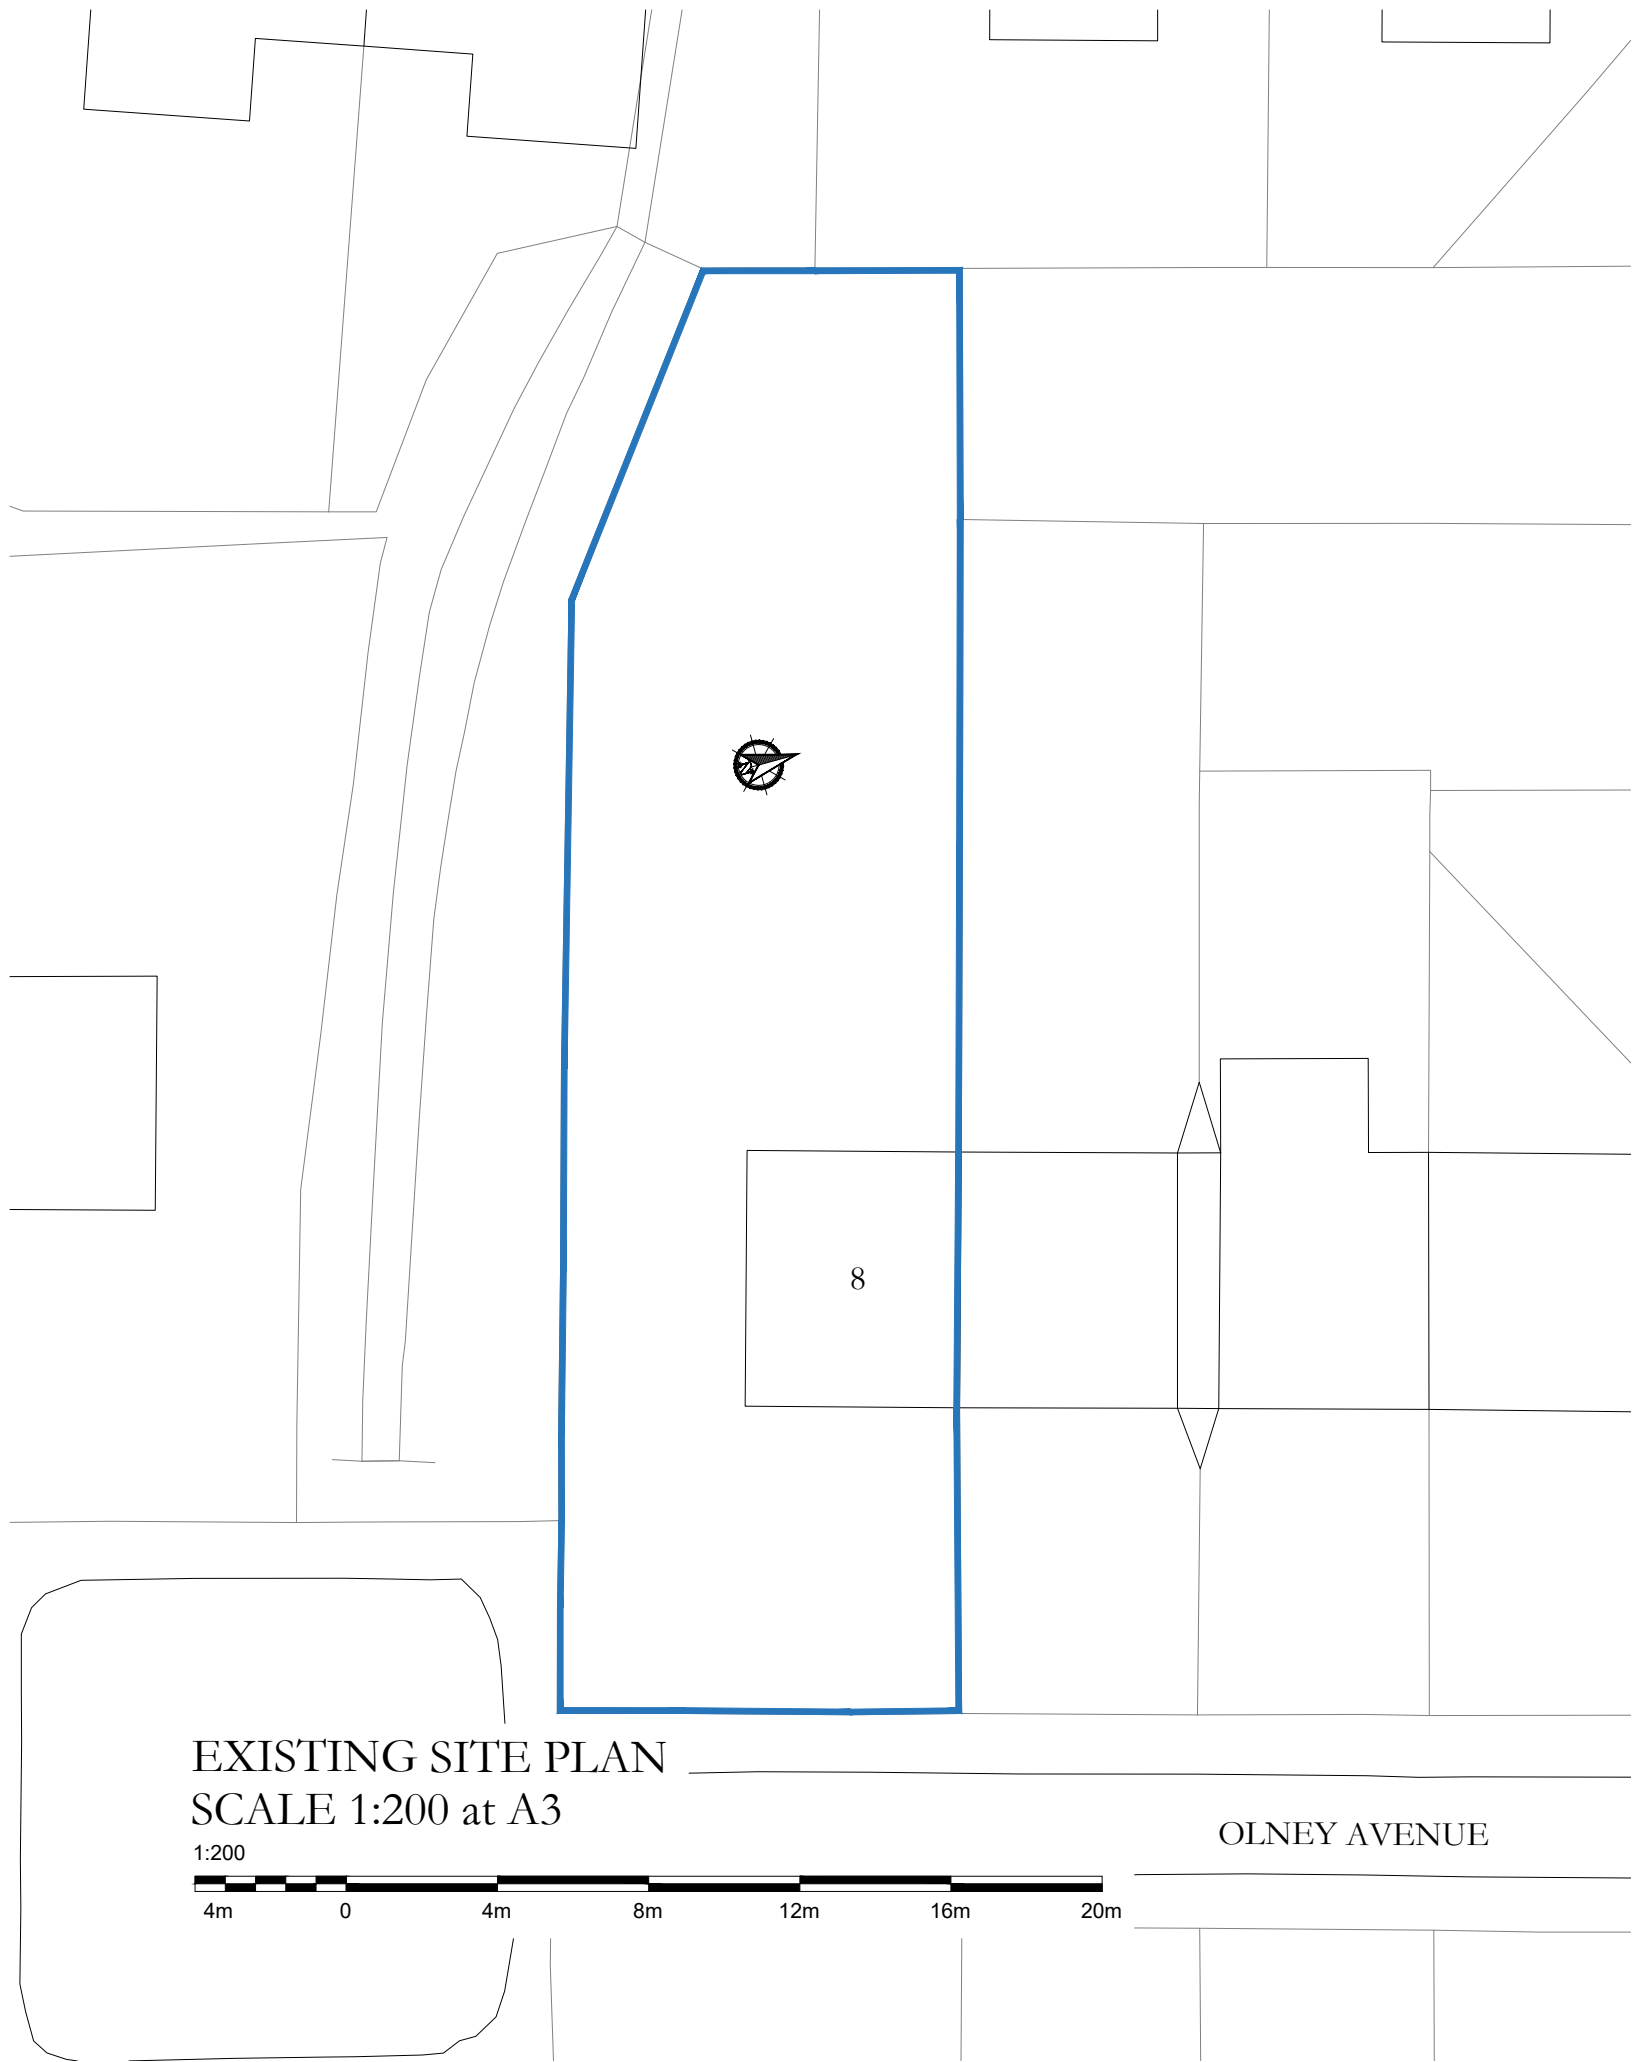

M&M ARCHITECTURE

Client Jessica Holmes and Mark Wood	Date May 2021
	Drawn MJB
Project title 8 Olney Avenue, Manchester	Approved JH/MW
	Scale As Noted @A3
Drawing title Existing Site Plan and Location Plan	Job No. MM0177
	Dwg. No. PL01

M&M Architecture - Planning Drawings - Construction Design
mmarchitecture.org - 07811 342396 - matthew@mmarchitecture.org