


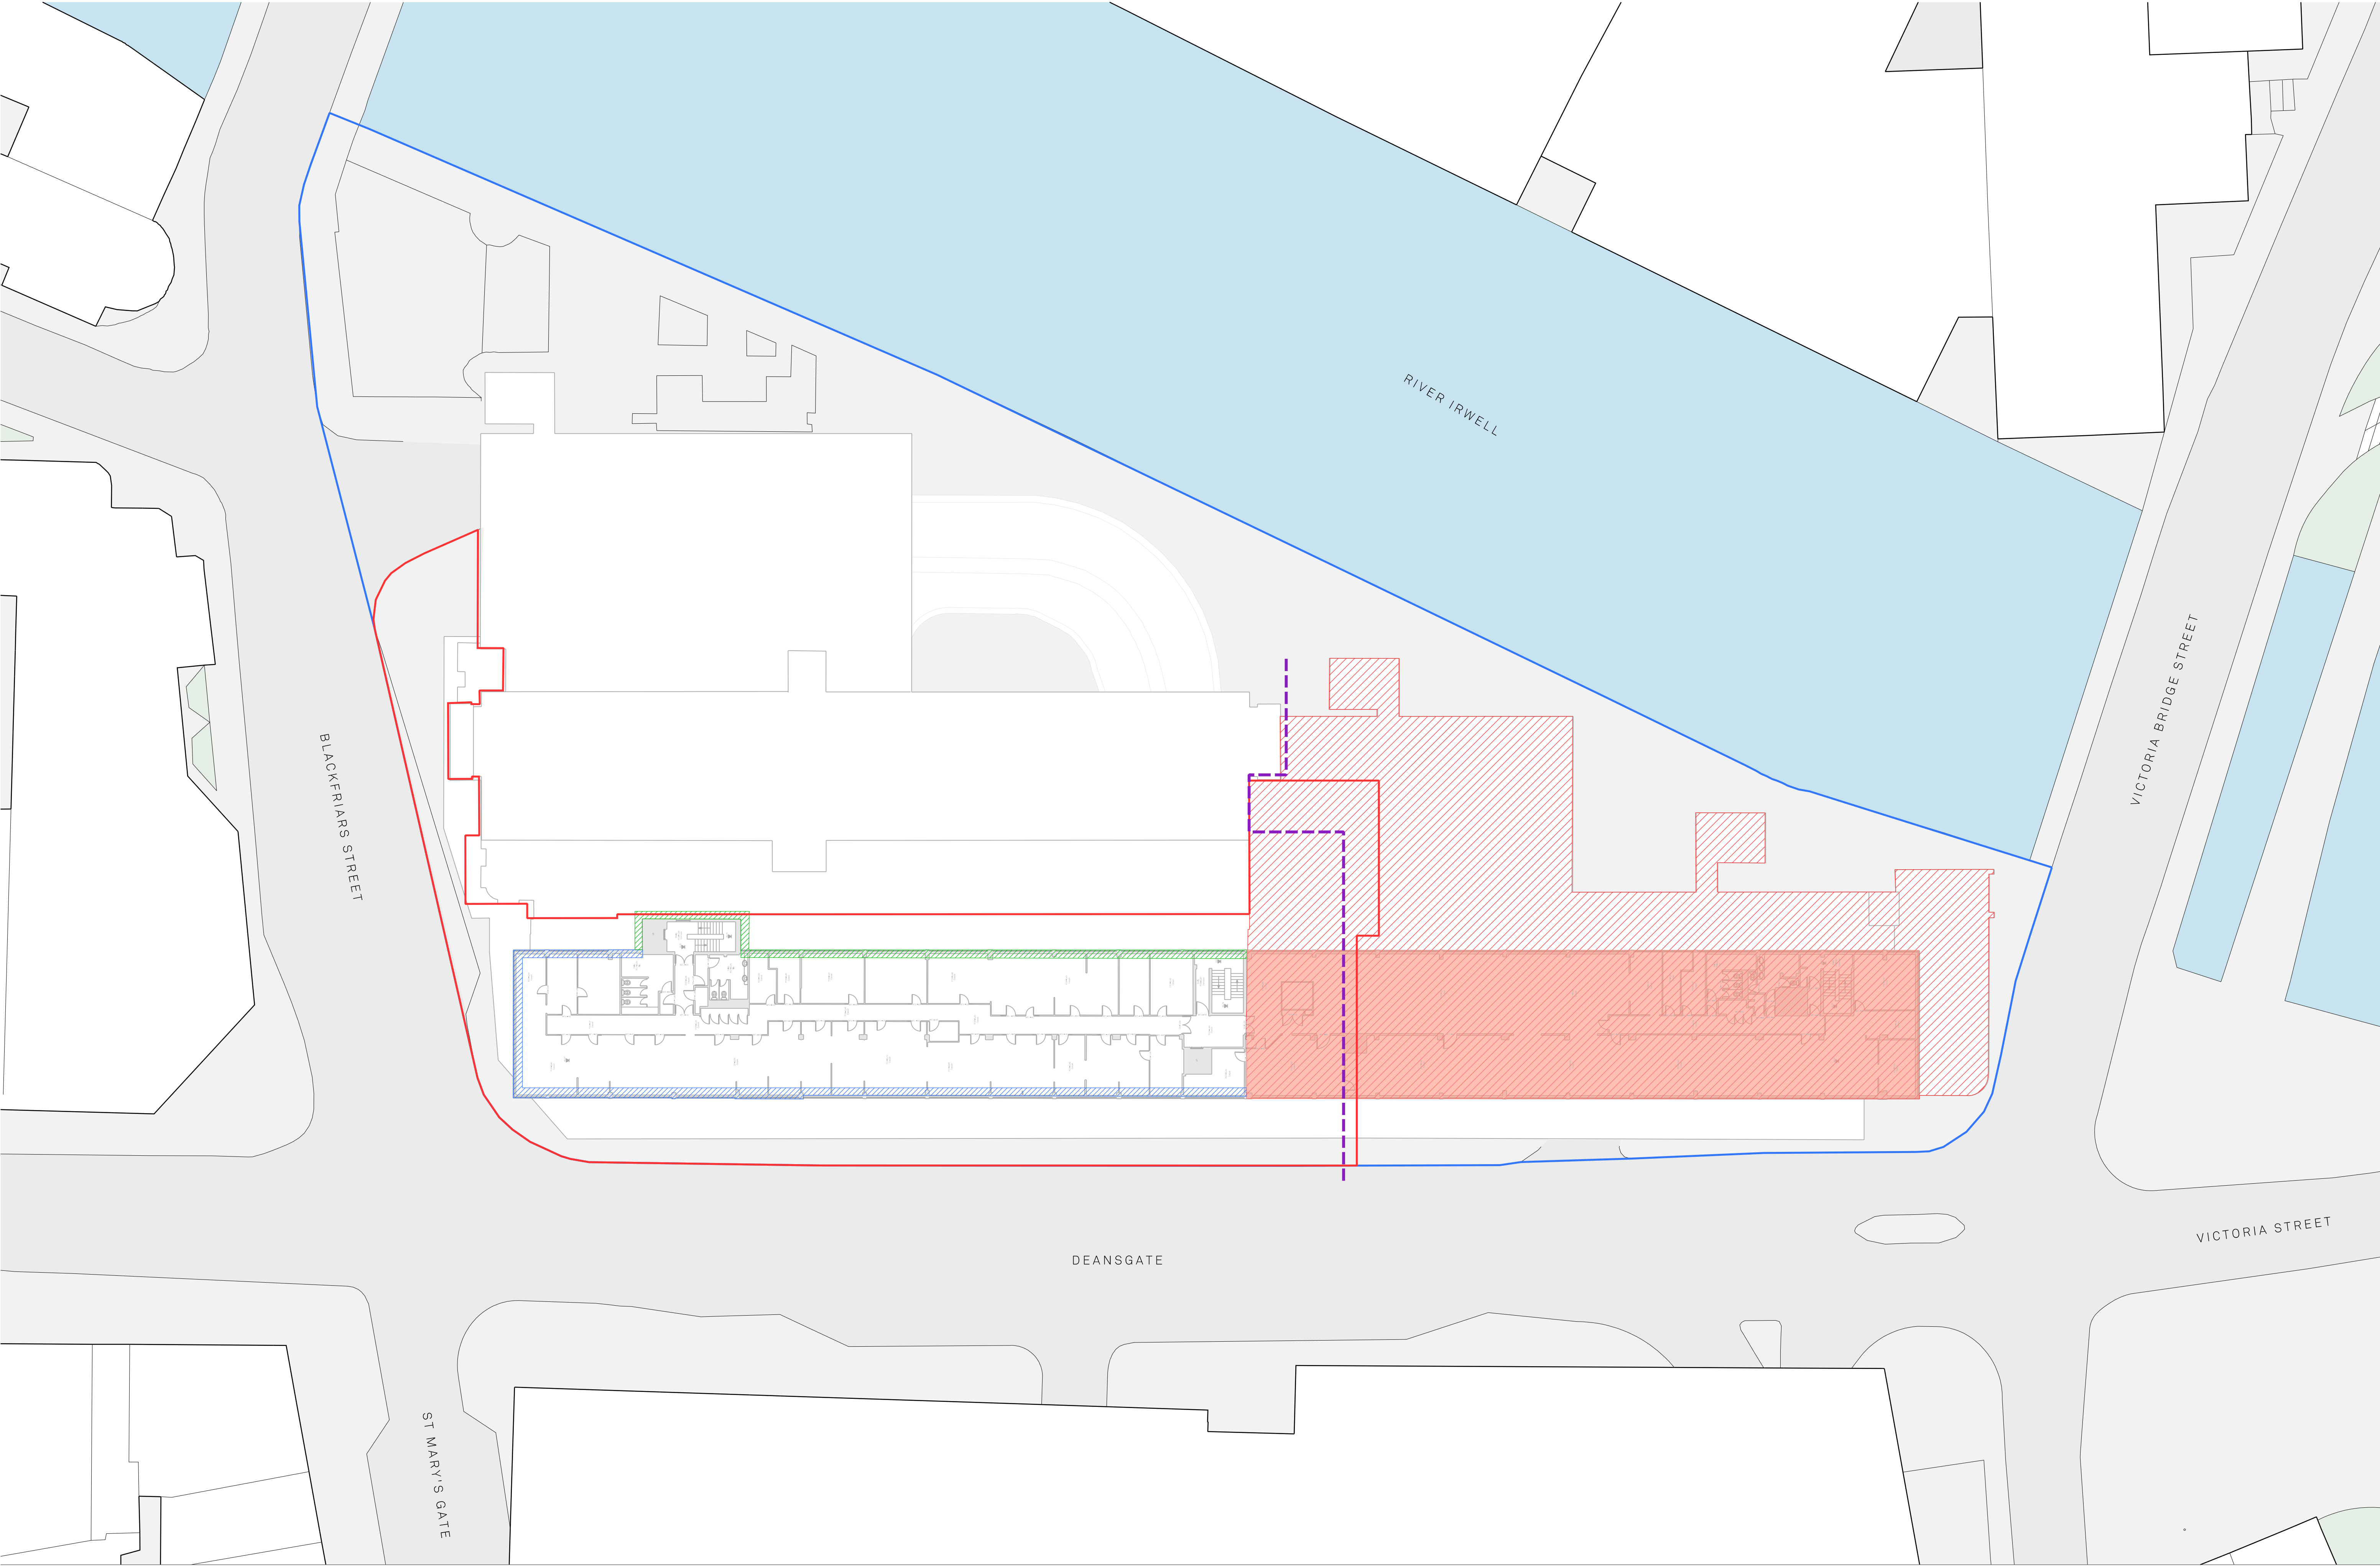

- Notes:
- Site Boundary
 - Demolition of Facade
 - Additional Temporary Structural Support
 - Facade Retention
 - Demolition line
 - Demolition Area
 - Relocated Service Yard Entrance



Project Name: Renaissance		Title: Renaissance Site - Demolition 1:250@ A1 Second Floor Plan		Scale: 1:250@ A1	
Drawn: RW	Checked: FM	Status: Planning	Project: 150	Drawing No: MP_02_1103	Rev: -
Details: - 04/06/21		Issued for Planning			

Jon Matthews Architects

22 City Tower, Piccadilly Plaza, New York St, Manchester, M1 4BT 0161 974 3690

Copyright of this drawing is vested in Jon Matthews Architects and must not be copied or reproduced without written consent. Figured dimensions only are to be taken from this drawing. Do not scale from this drawing. For full company disclosure please visit www.jonmatthewsarchitects.com