






GA Existing Front Elevation  
Scale 1:100 @ A3

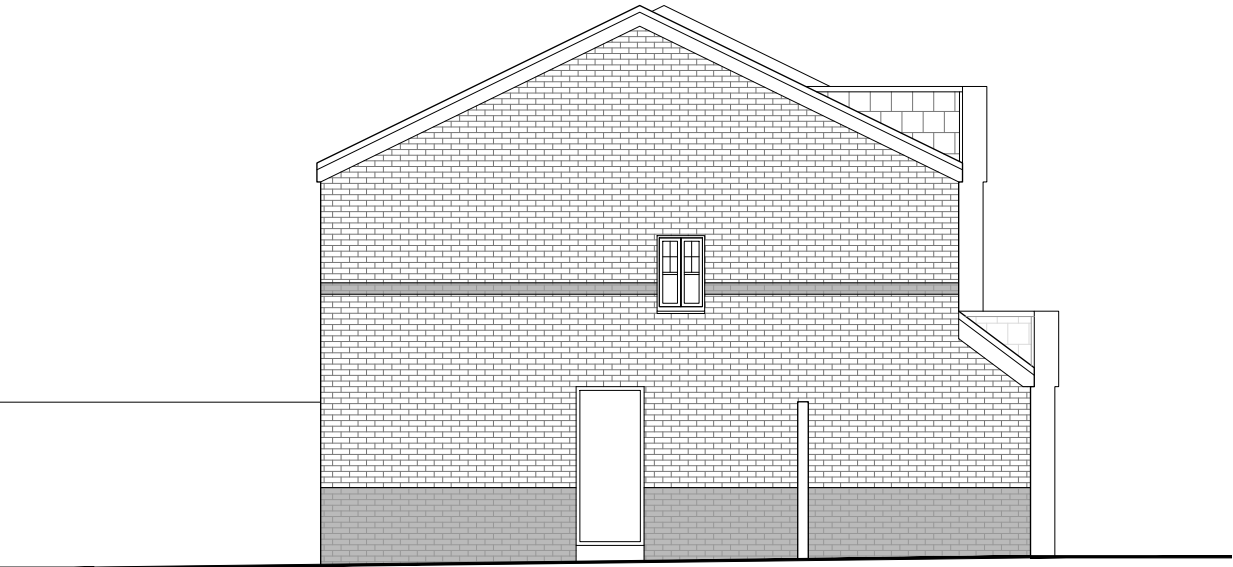

GA Existing Side Elevation  
Scale 1:100 @ A3

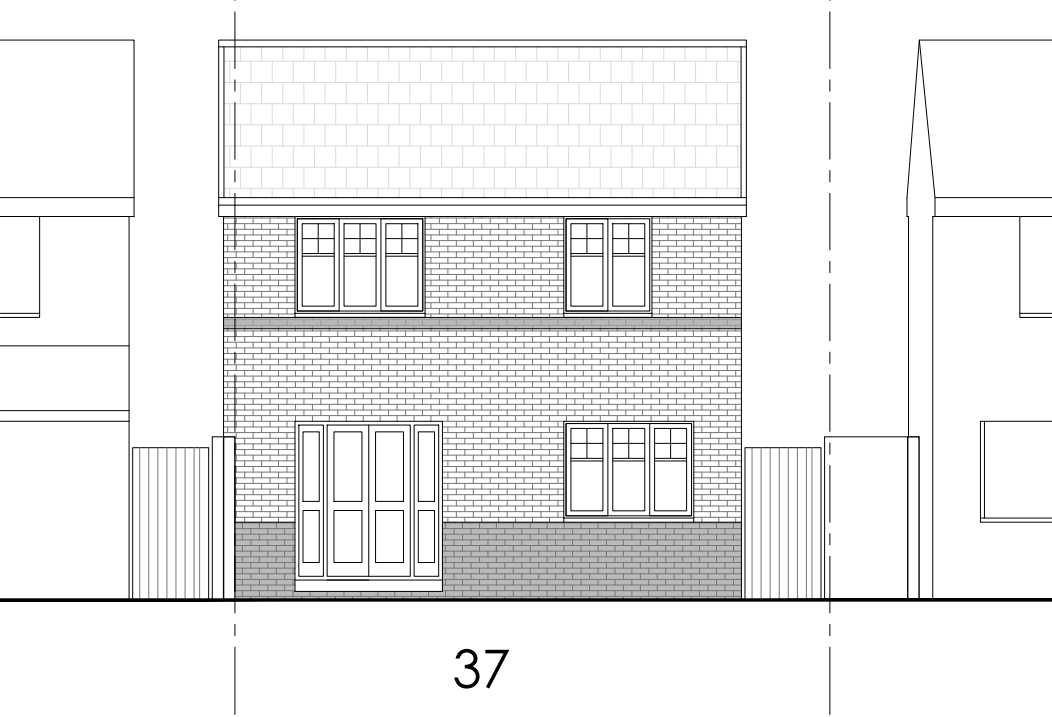

GA Existing Rear Elevation  
Scale 1:100 @ A3

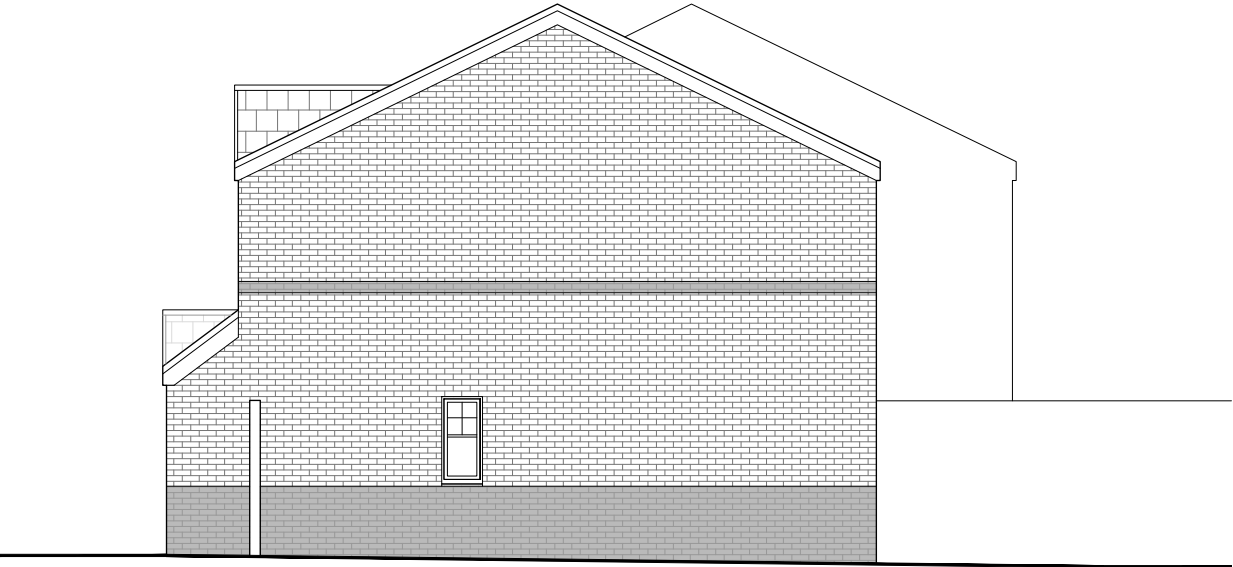

GA Existing Side Elevation  
Scale 1:100 @ A3

**General Notes:**


All site dimensions shall be verified by the Contractor on site prior to commencing any works.

Do not scale from this drawing.

Design intent drawing only. Construction to comply with latest building regulation requirements.

This drawing is the property of "Studio Tashkeel Architecture Ltd." and copyright is reserved by them. The drawing is not to be copied or disclosed by or to any unauthorised persons without the prior written consent of Studio Tashkeel Architecture Ltd.

| -   |             |      | BC    | MK     |
|-----|-------------|------|-------|--------|
| Rev | Description | Date | Dr by | App by |

 

**STUDIO TASHKEEL  
ARCHITECTURE LTD.**  
89 Princess Street  
Manchester M1 4HT  
United Kingdom  
T +44(0)161 694 6375  
E info@studiotashkeel.com  
www.studiotashkeel.com

|   |                     |                        |
|---|---------------------|------------------------|
| client name<br>Muhammed Chowdhury   |                     |                        |
| project<br>Manswood Drive   |                     |                        |
| drawing<br>GA Existing Elevations   |                     |                        |
| project number<br>2103002   | scale<br>1/100 @ A3 |                        |
| drawing number<br>SK_004   | rev<br>-            | issue status<br>SKETCH |
| This drawing is to be read in conjunction with all related drawings. All dimensions must be checked and verified on site before commencing any work or producing shop drawings. The originator should be notified immediately of any discrepancy. This drawing is copyright and remains the property of Studio Tashkeel Architecture Ltd. |                     |                        |