



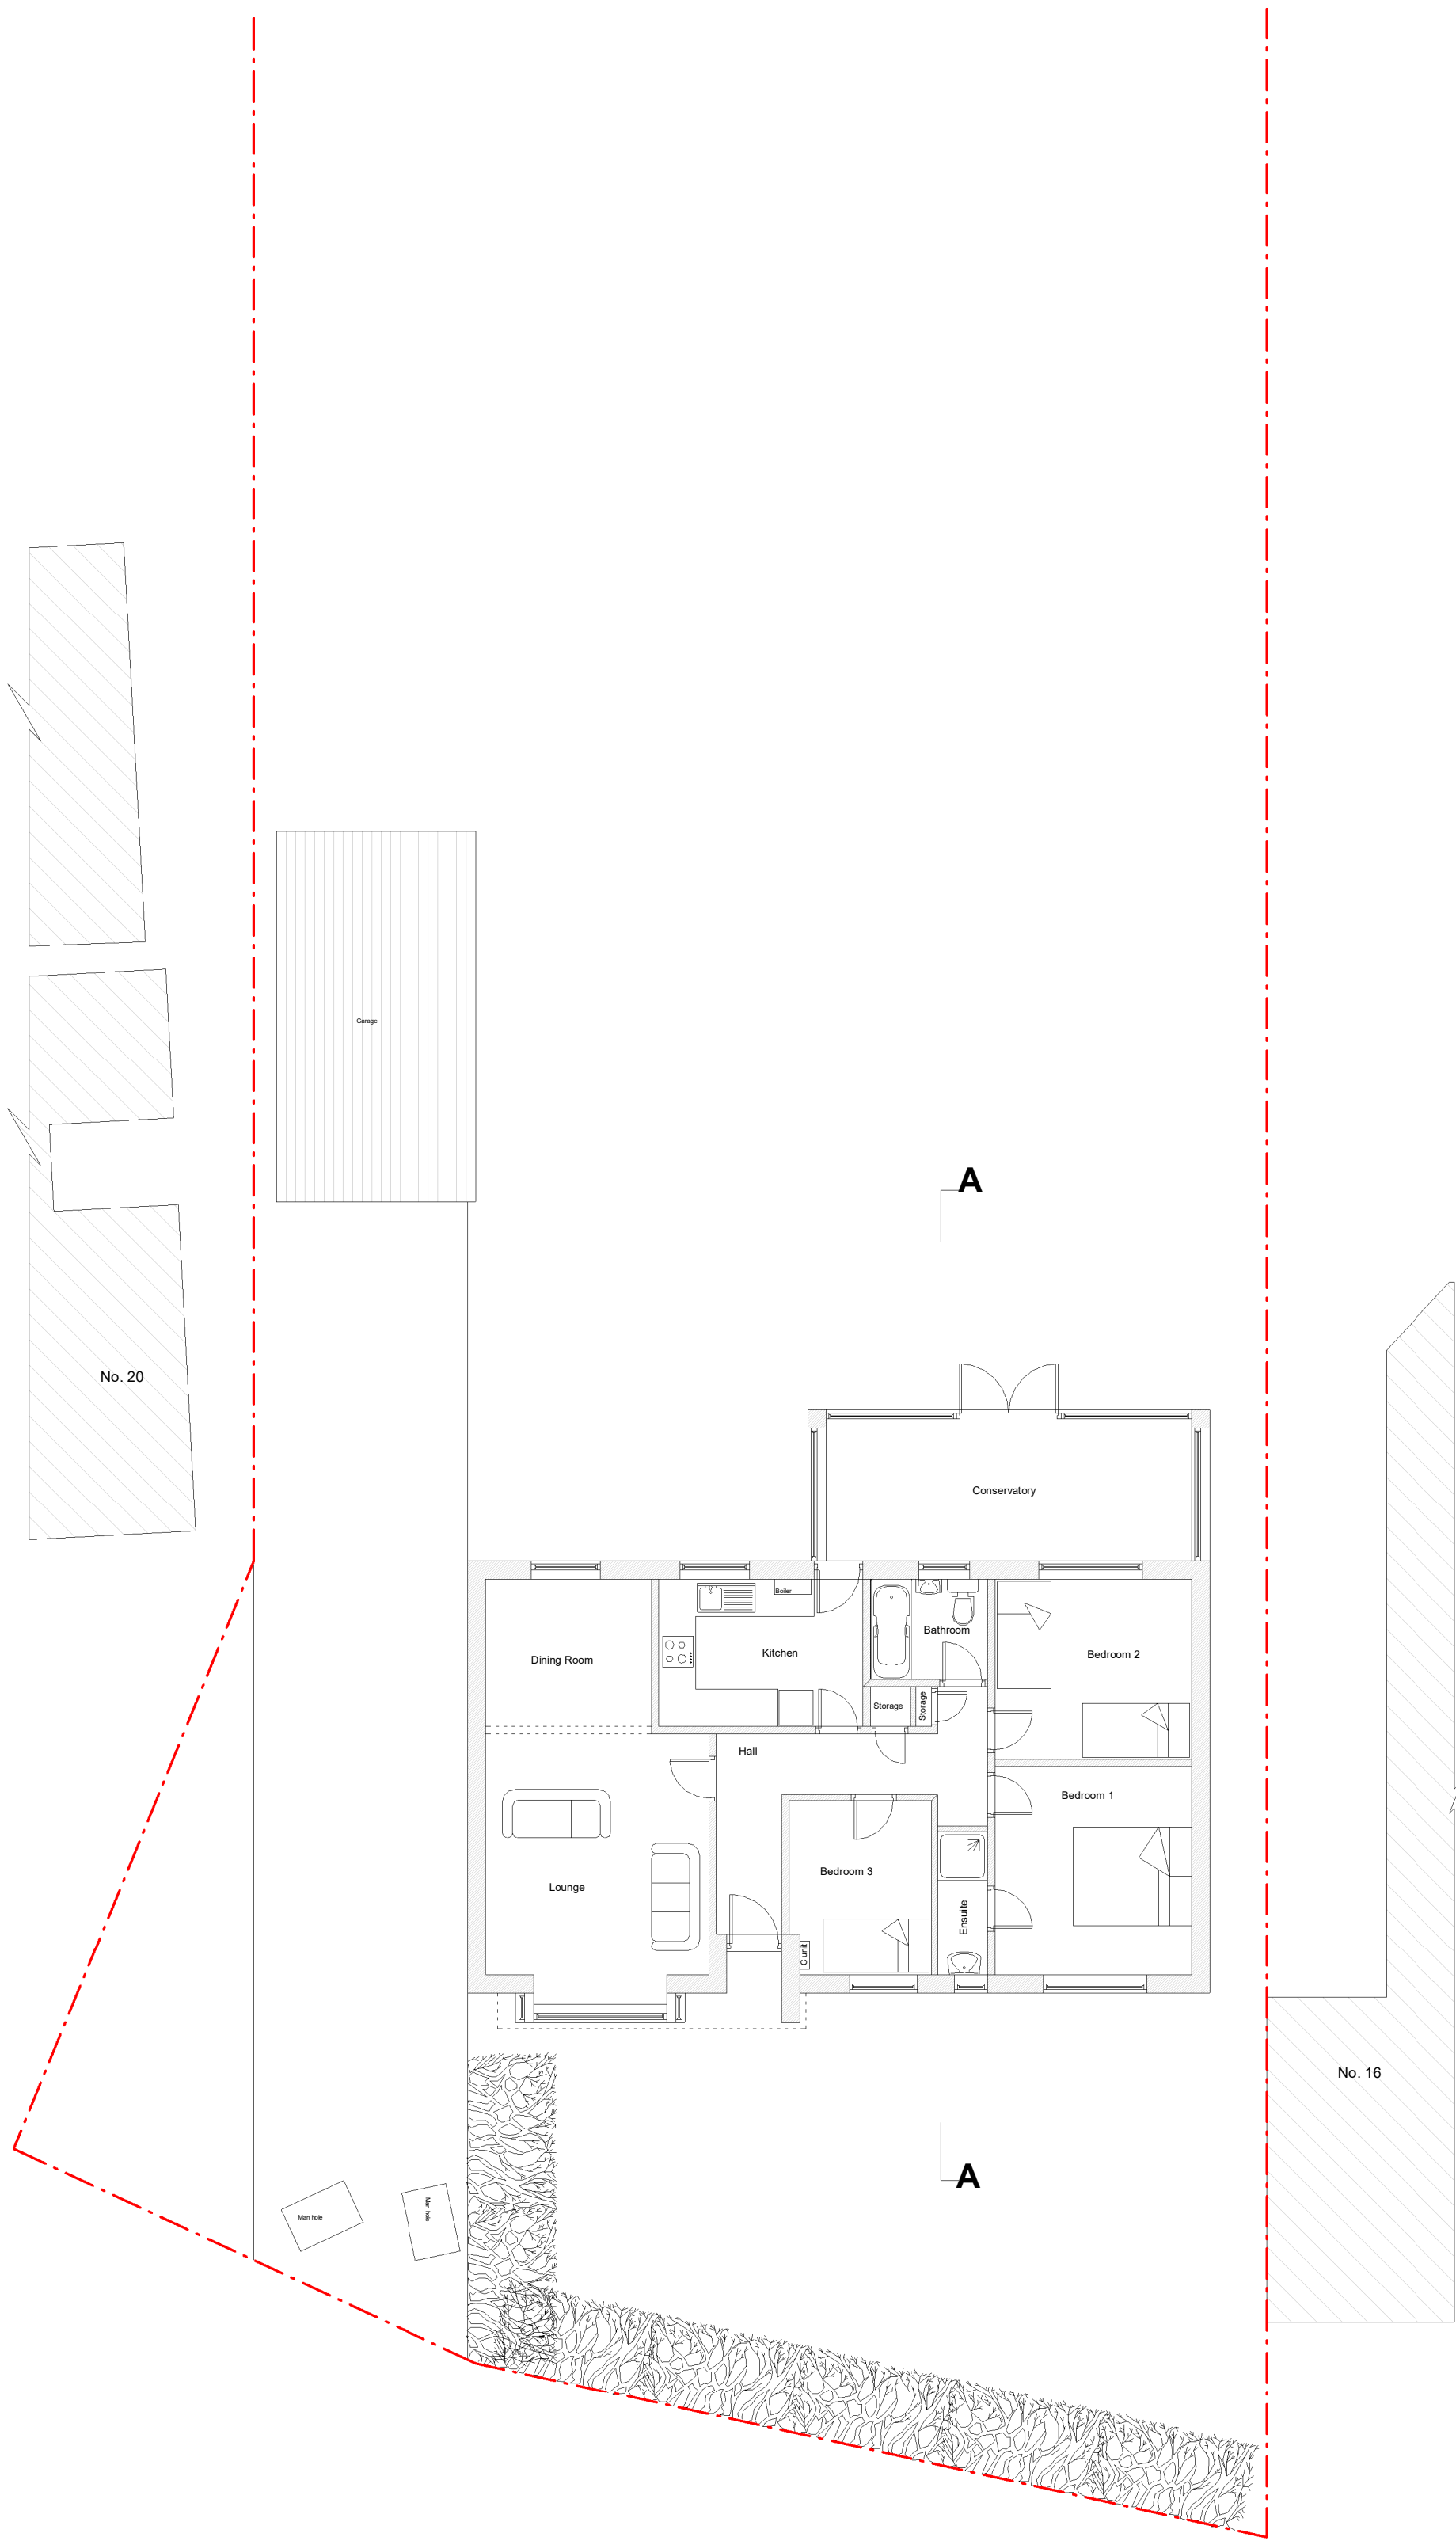


Existing Ground Floor

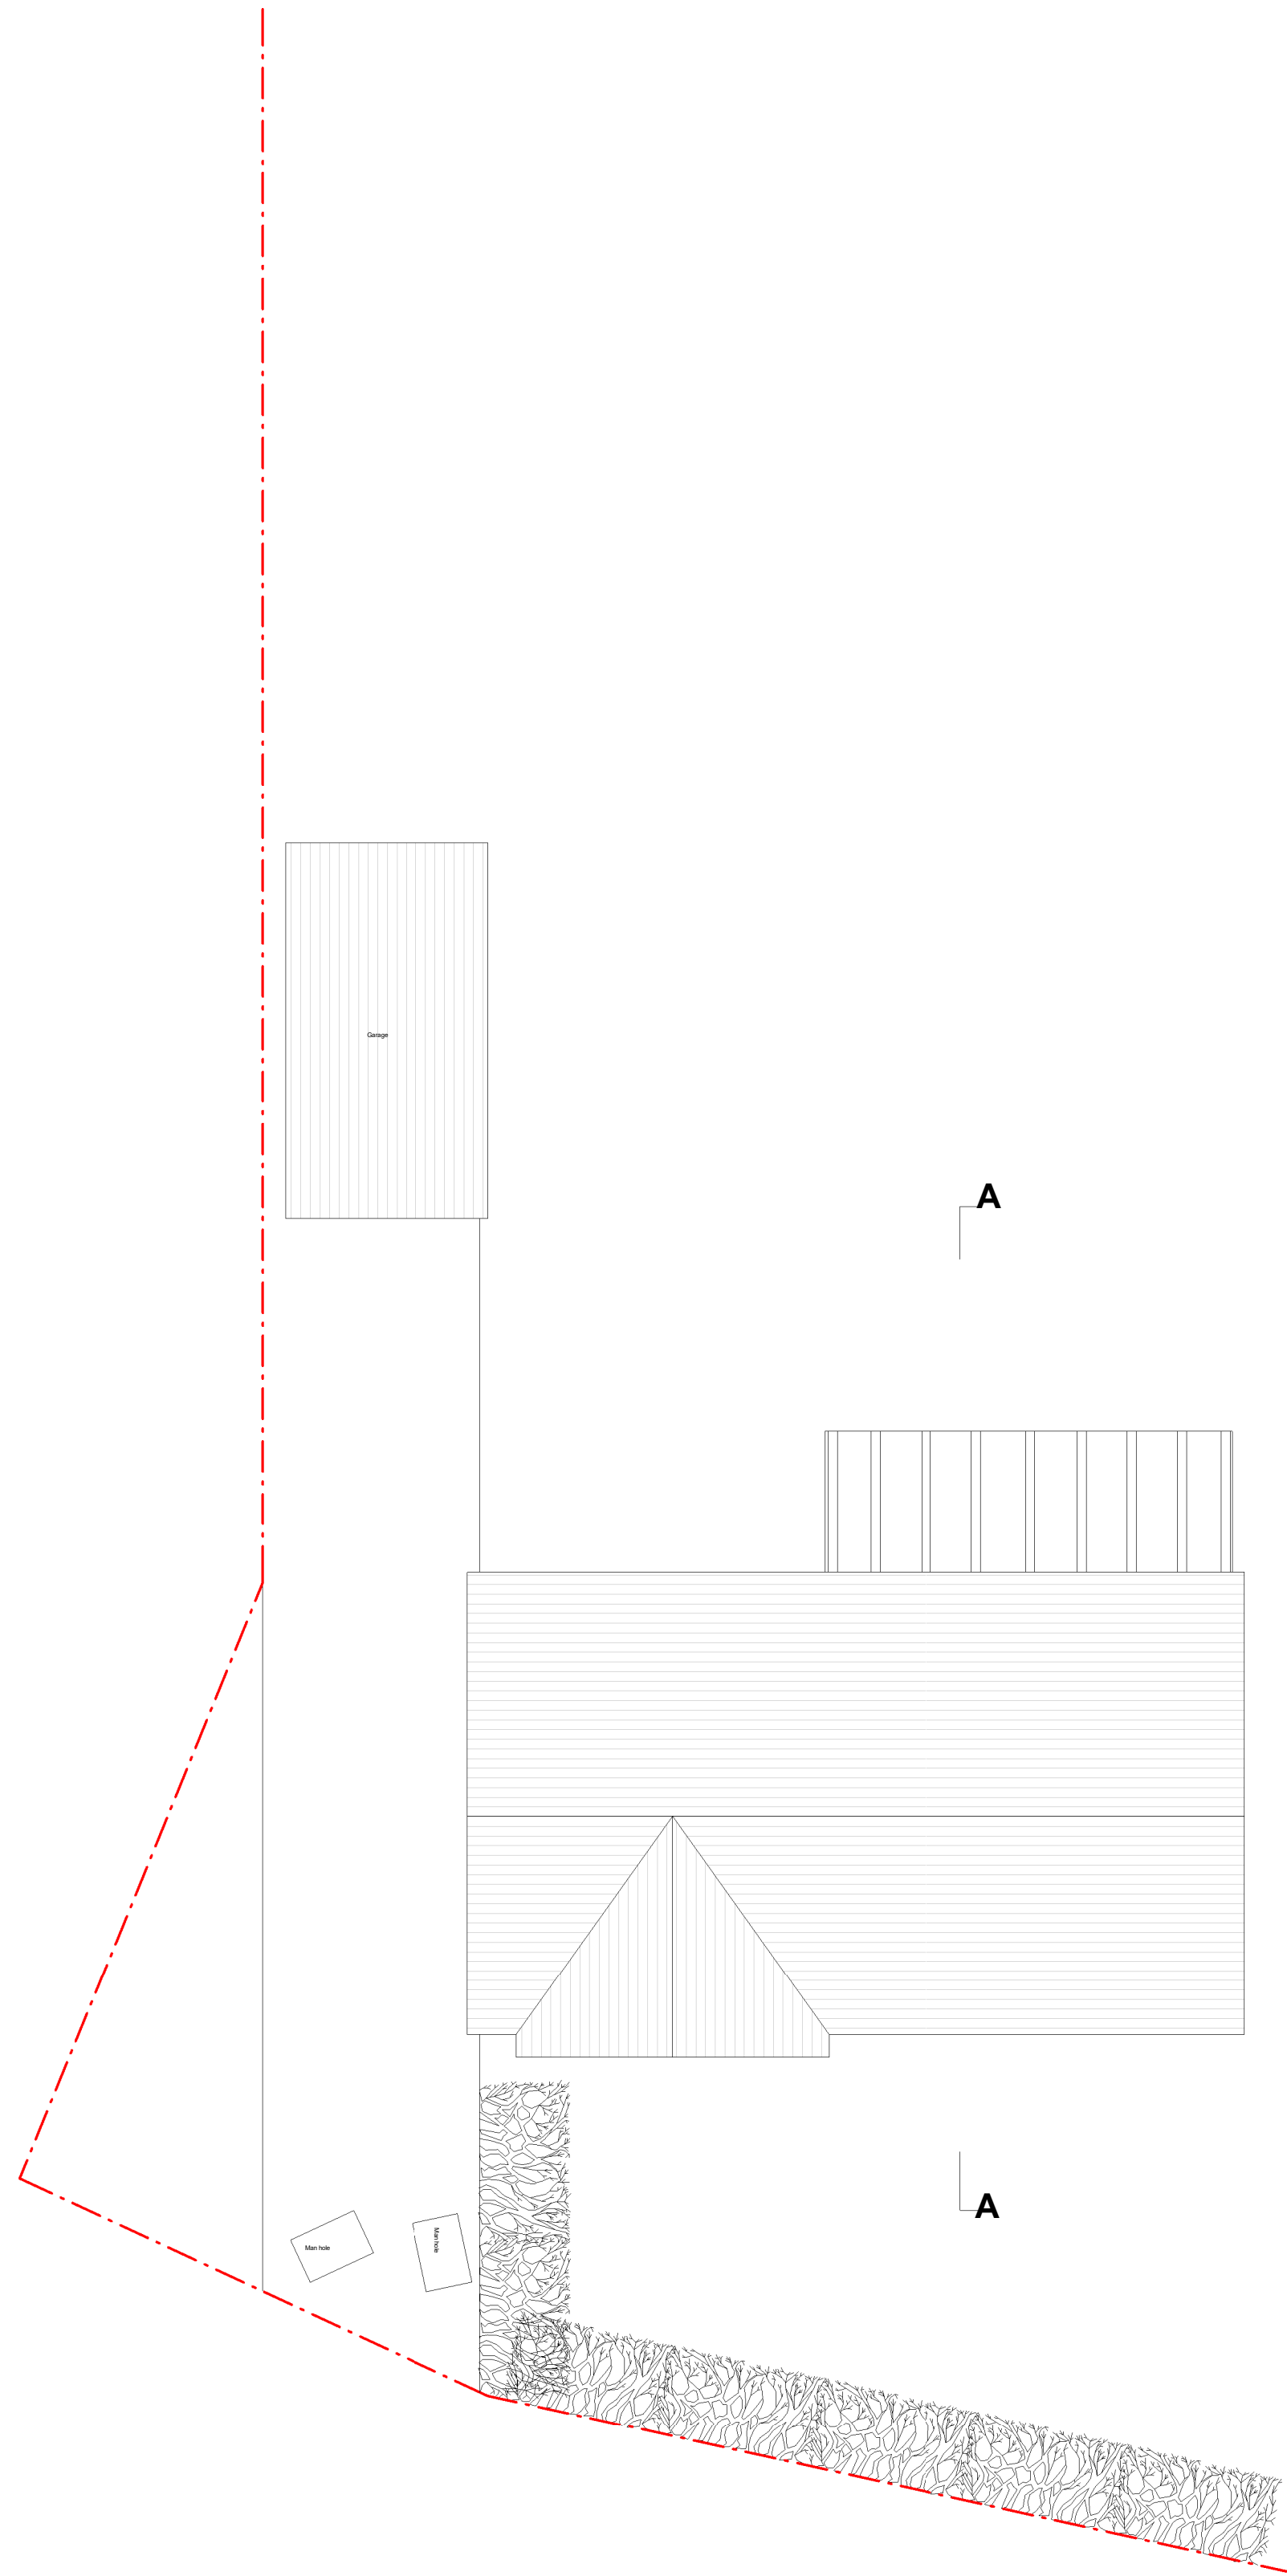


Existing Roof Plan




Existing Front elevation

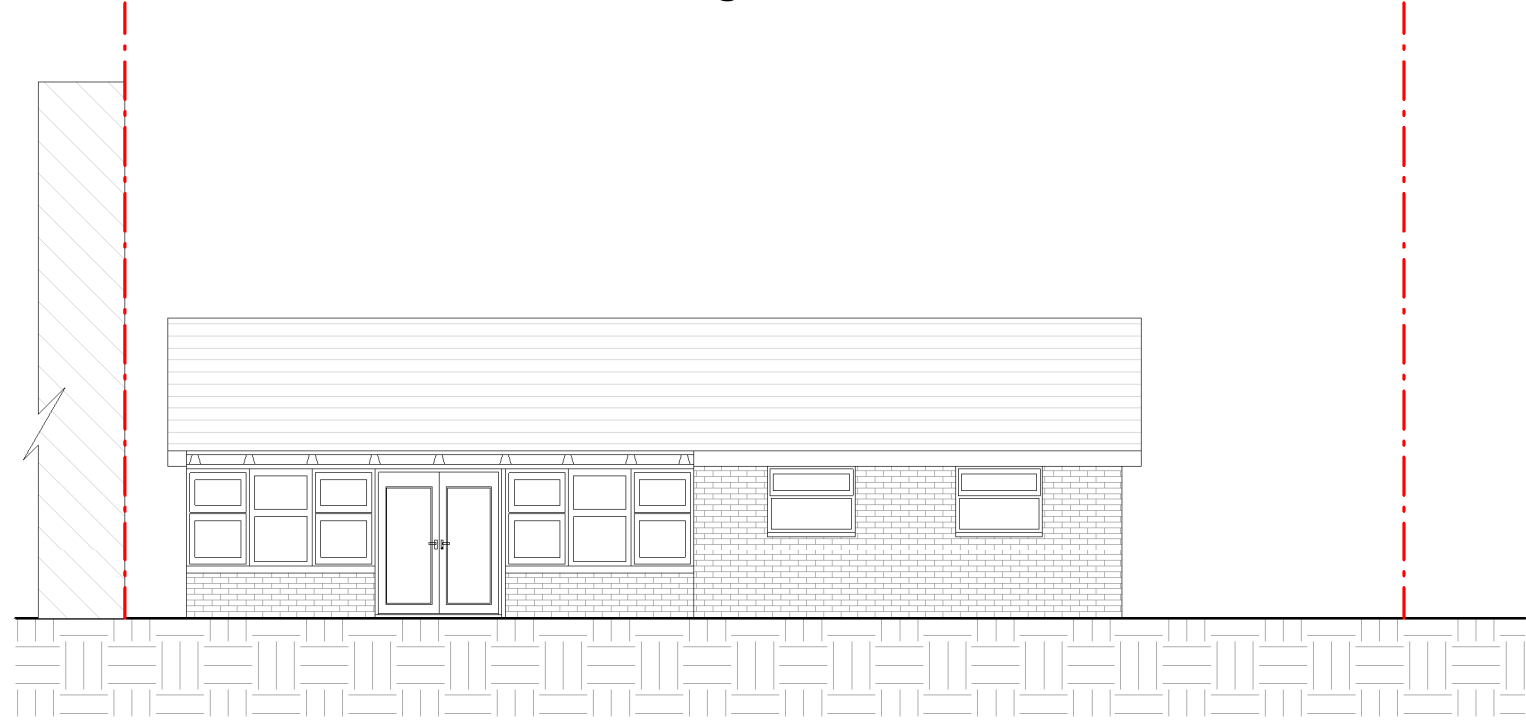


Existing Rear elevation

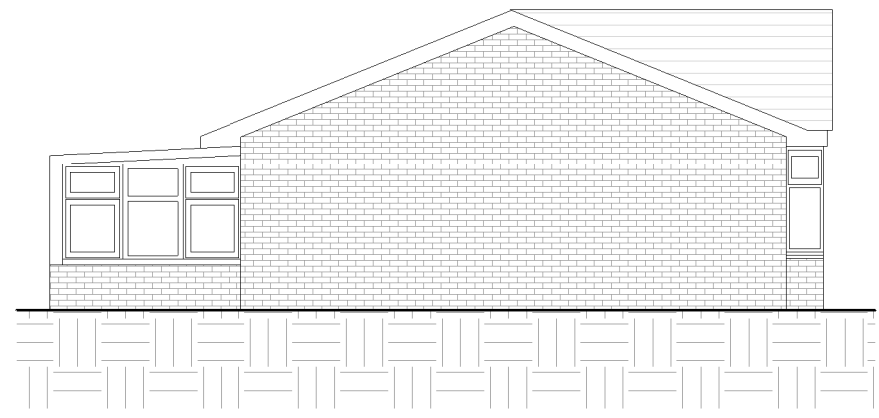


Existing Side elevation (From No.20)

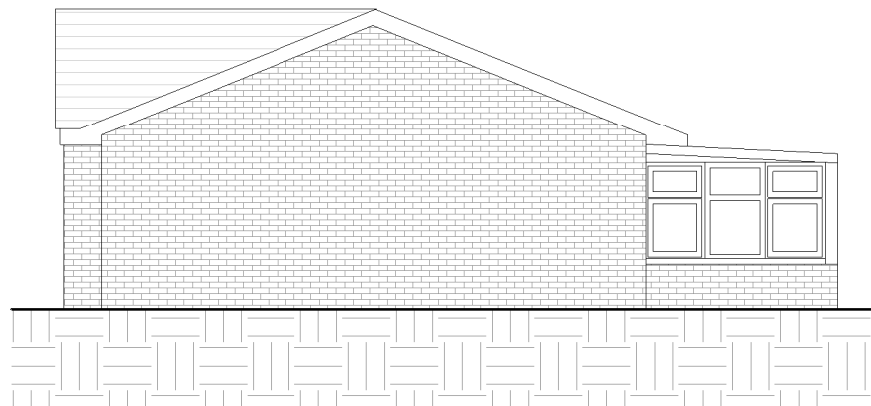

Existing Side elevation (From No.16)

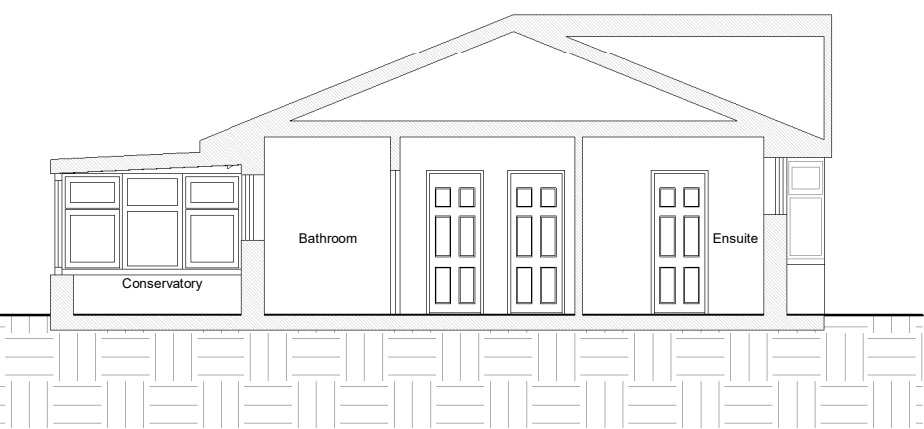

Existing Section A A

 

VISUAL SCALE 1:100


Revision	No.	Description	Date
----------	-----	-------------	------

PROJECT Rear extension and all associated works			
ADDRESS 18 Gildersdale Drive, M9 0SN			
CLIENT NAME Rebecca Greig			
PROJECT STATUS Planning			
SHEET N. A001	DRAWING TITLE Existing Drawings		
DESIGNED BY: Summit Architecture	DRAWN BY: EV	CHECKED BY: Summit Architecture	
DATE: 14/07/2021	SCALE As Indicated @ A1		




SUMMIT
ARCHITECTURE

Info@summitarchitecture.co.uk | 020 3633 1351

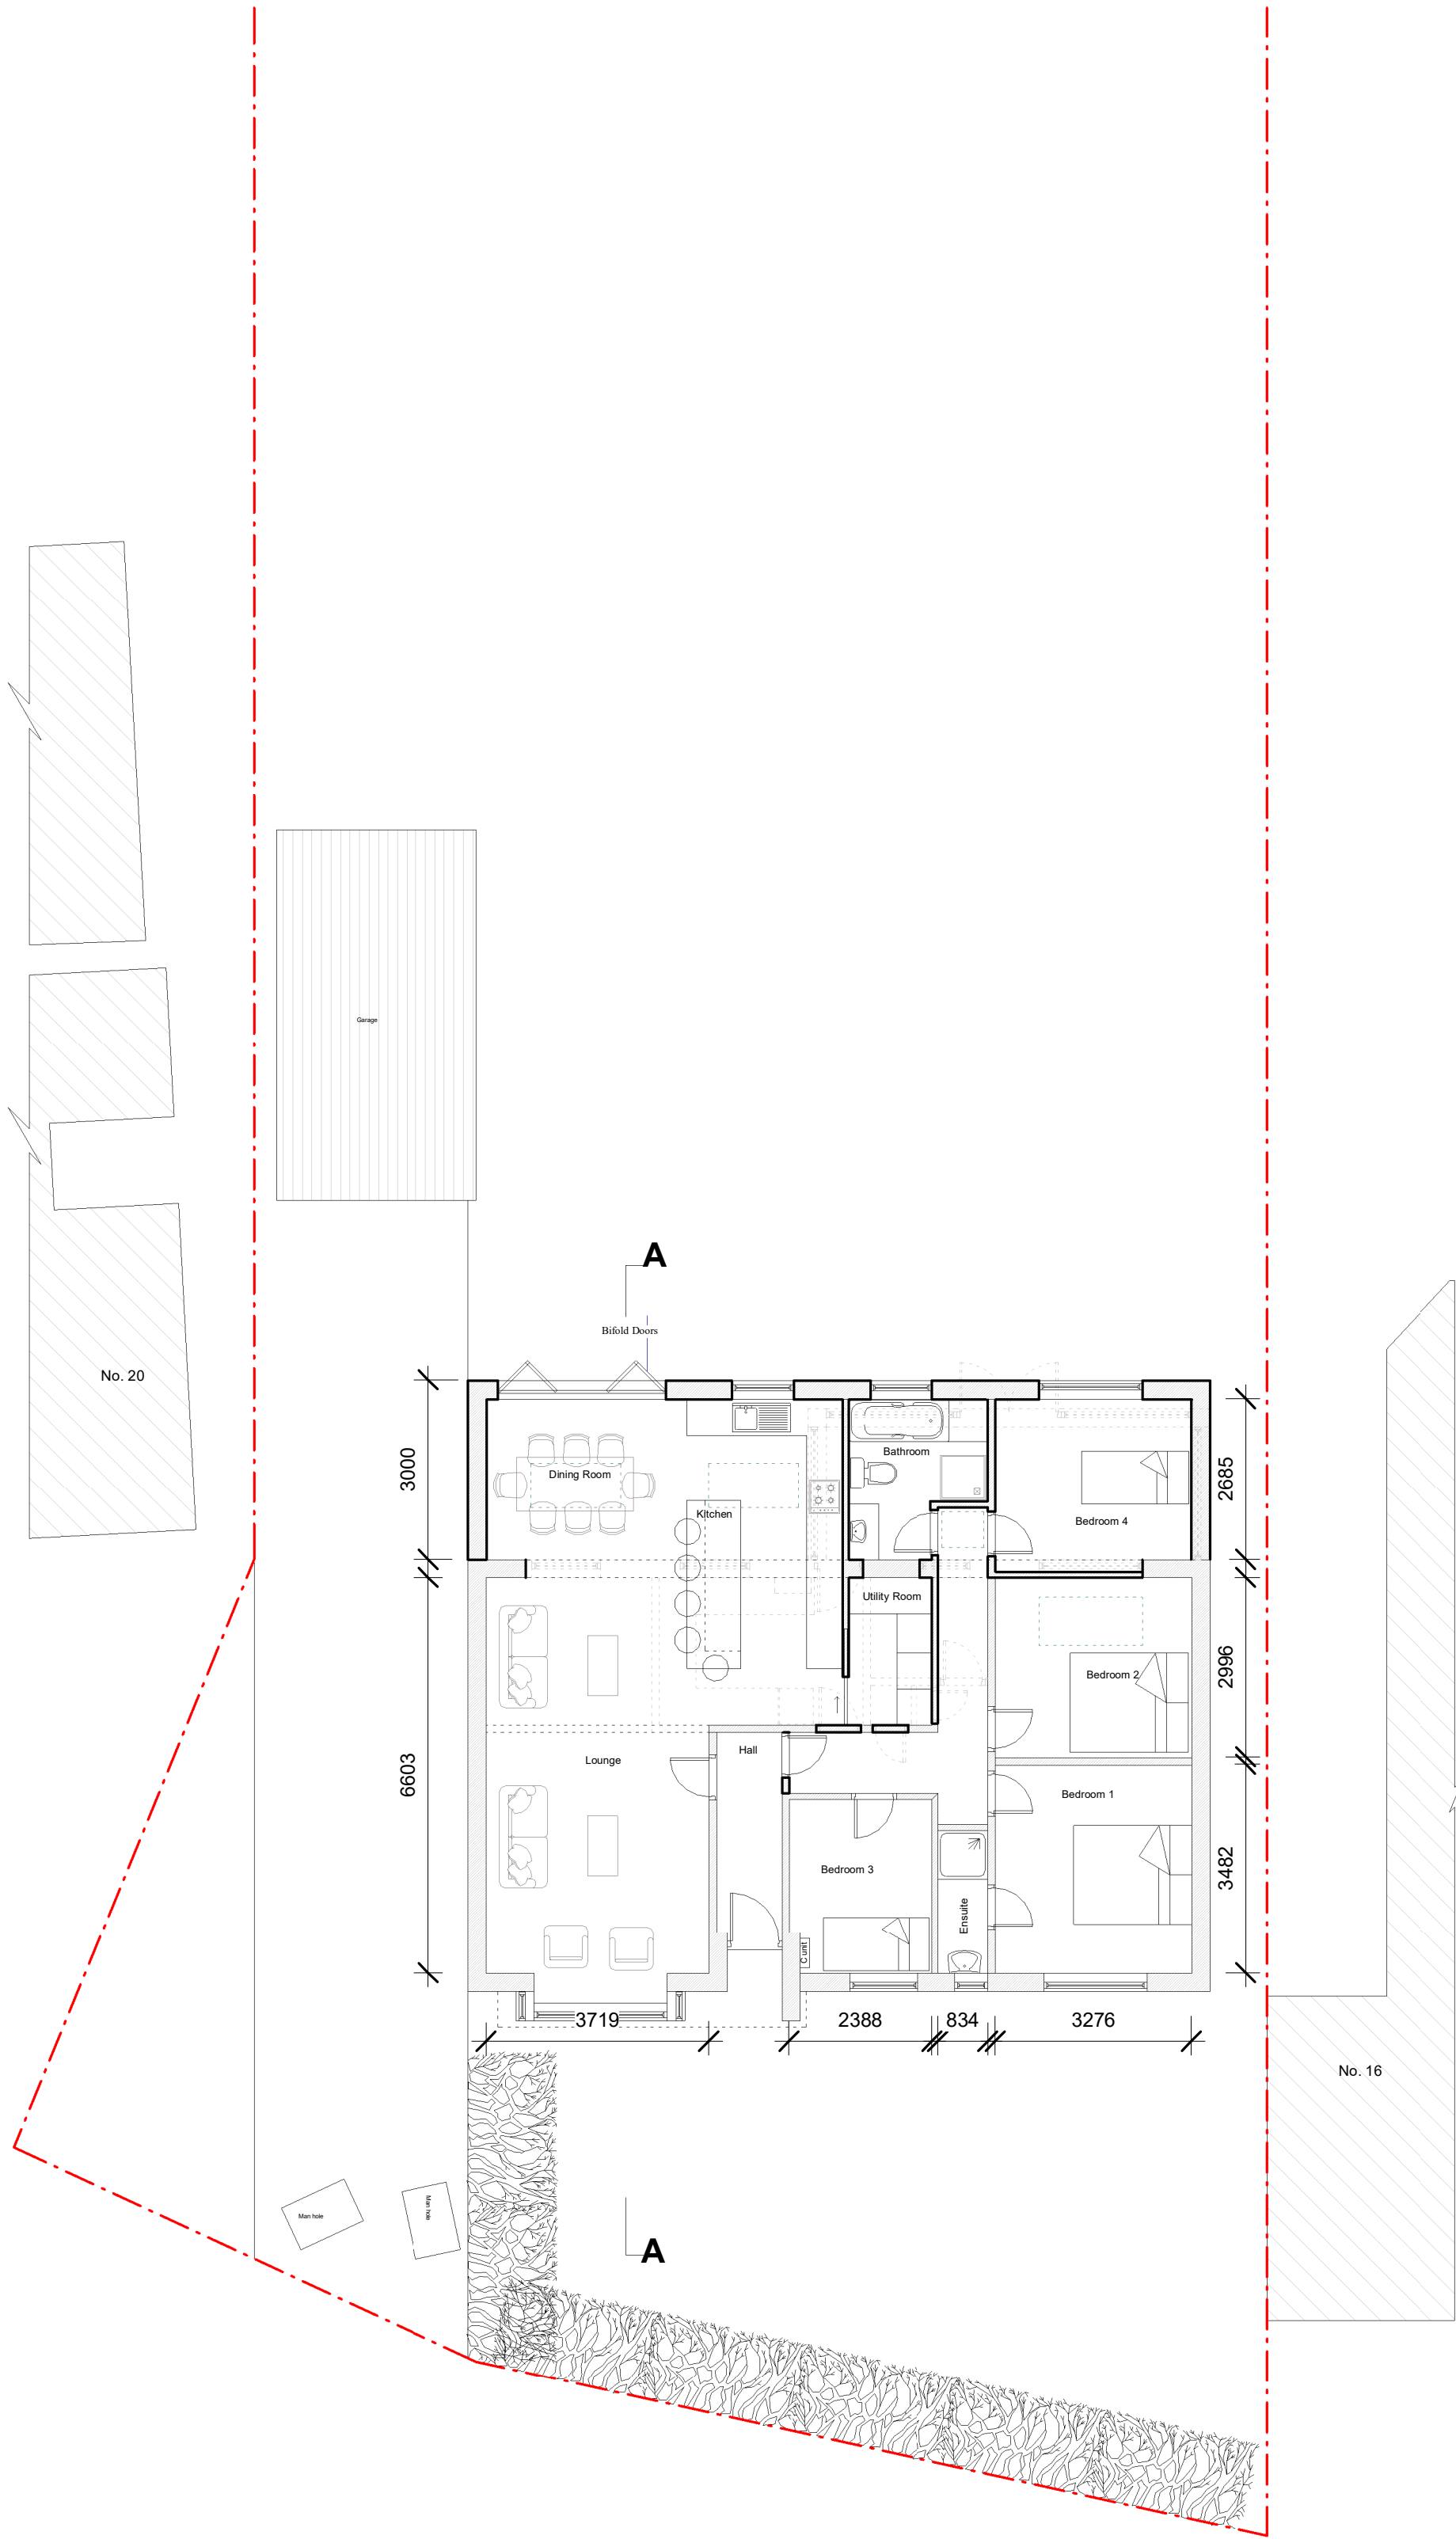


Proposed Ground Floor

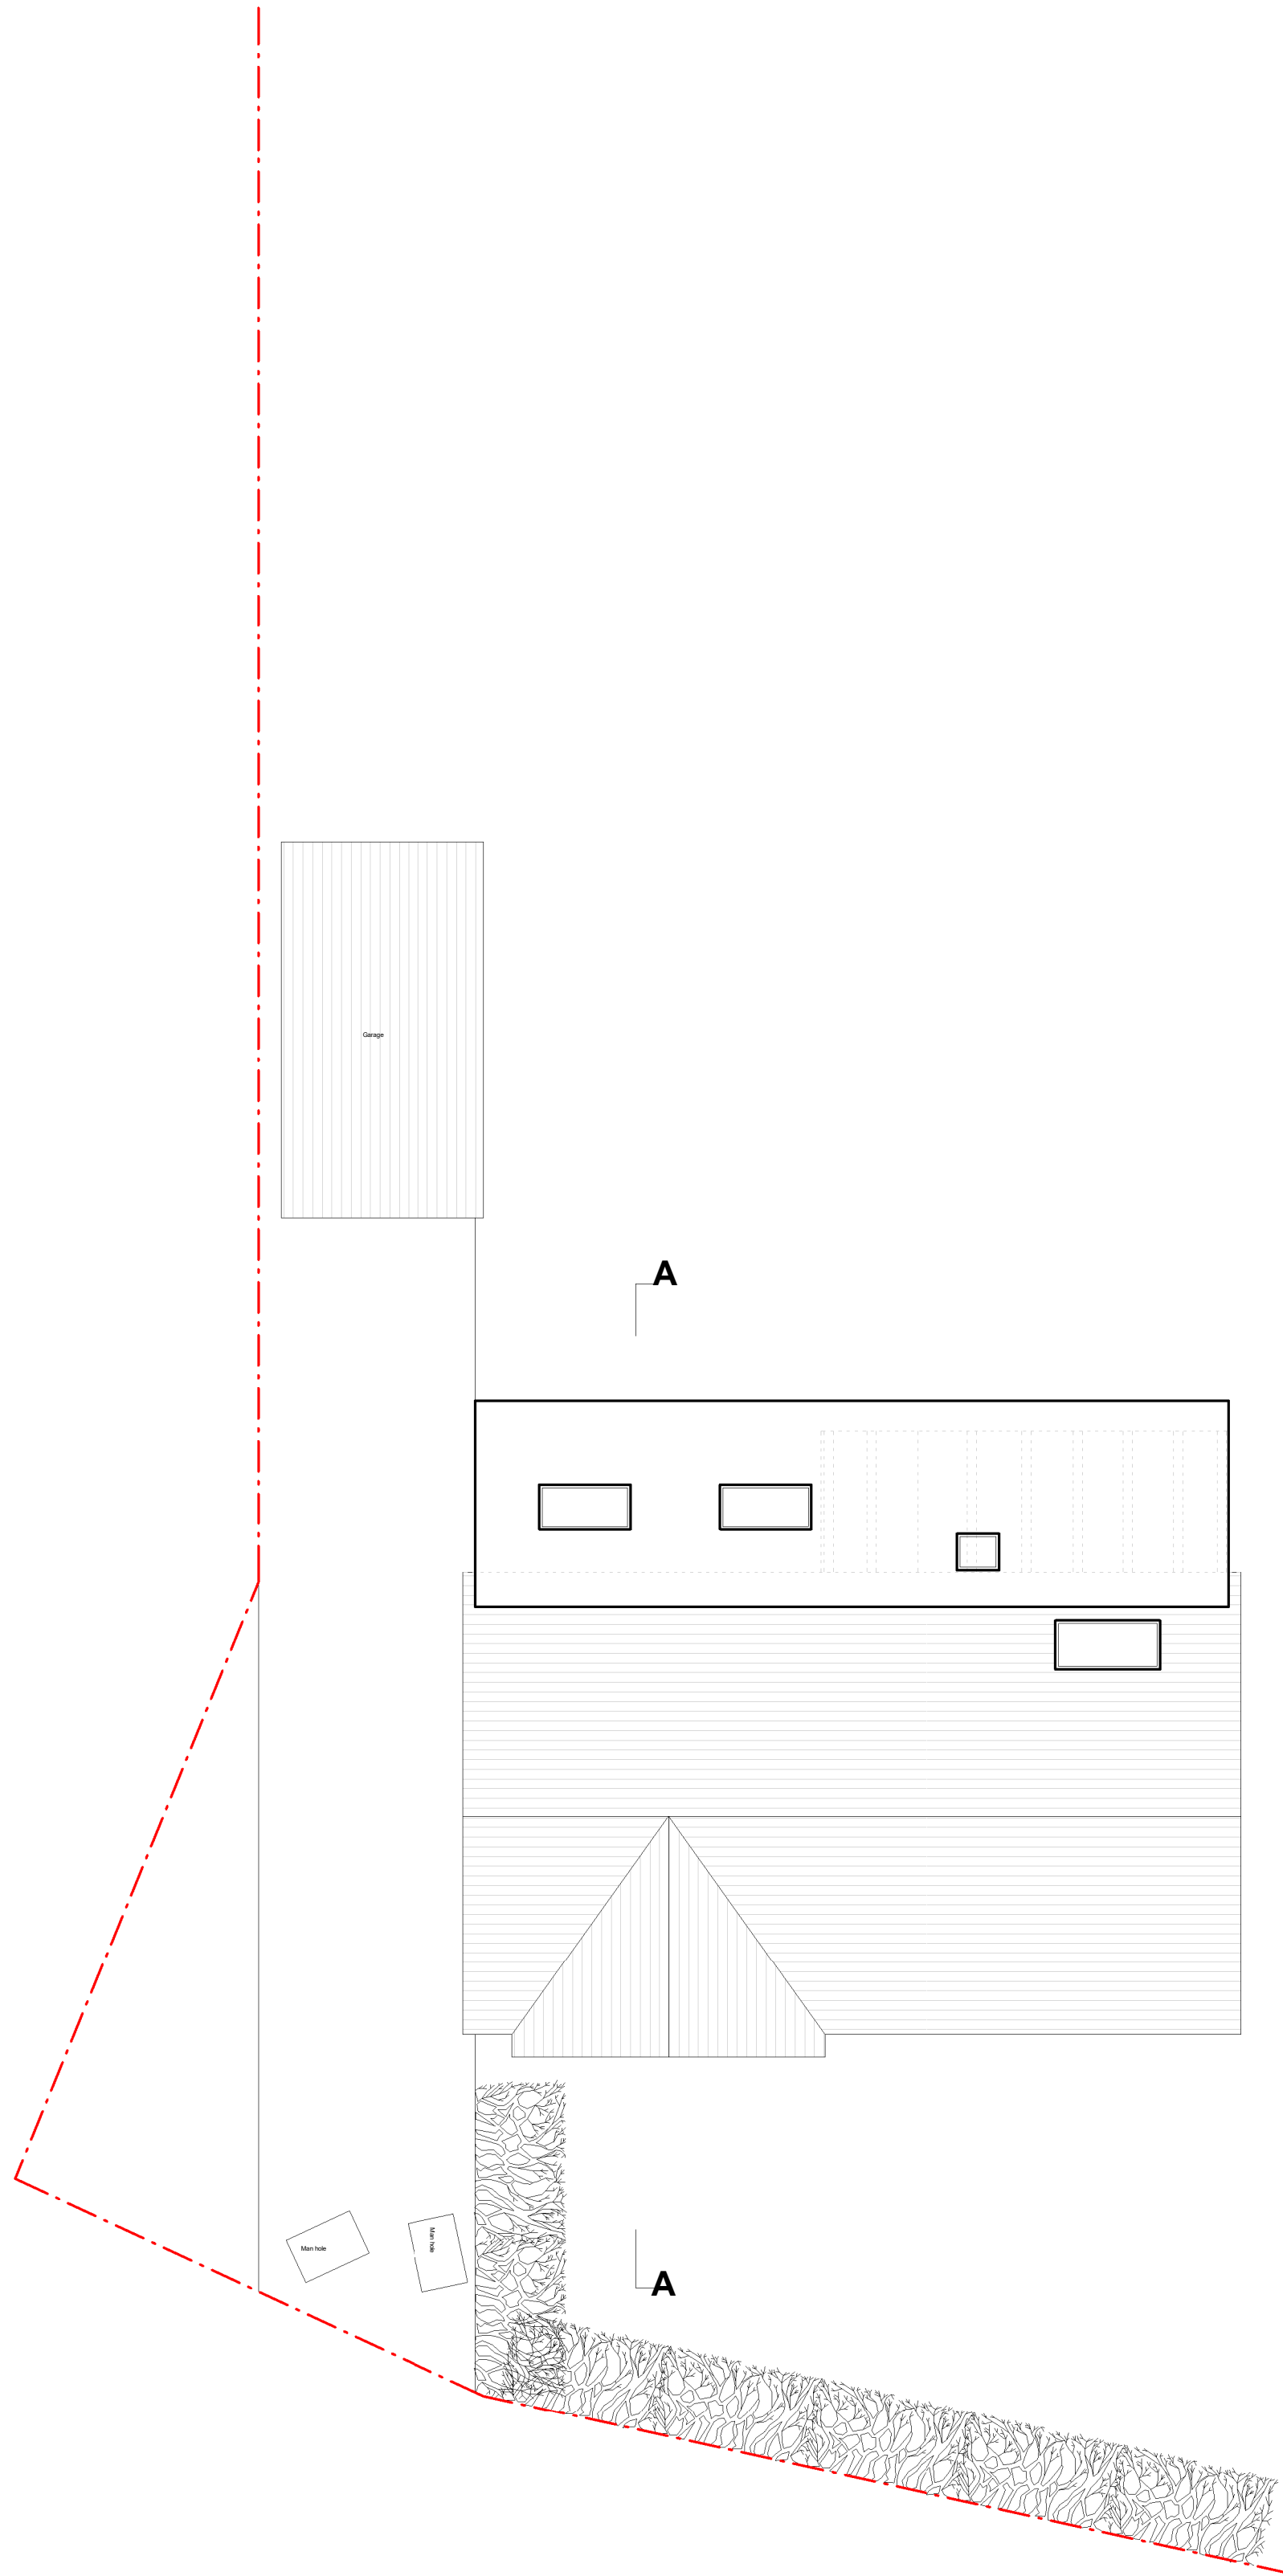


Proposed Roof Plan




Proposed Front elevation

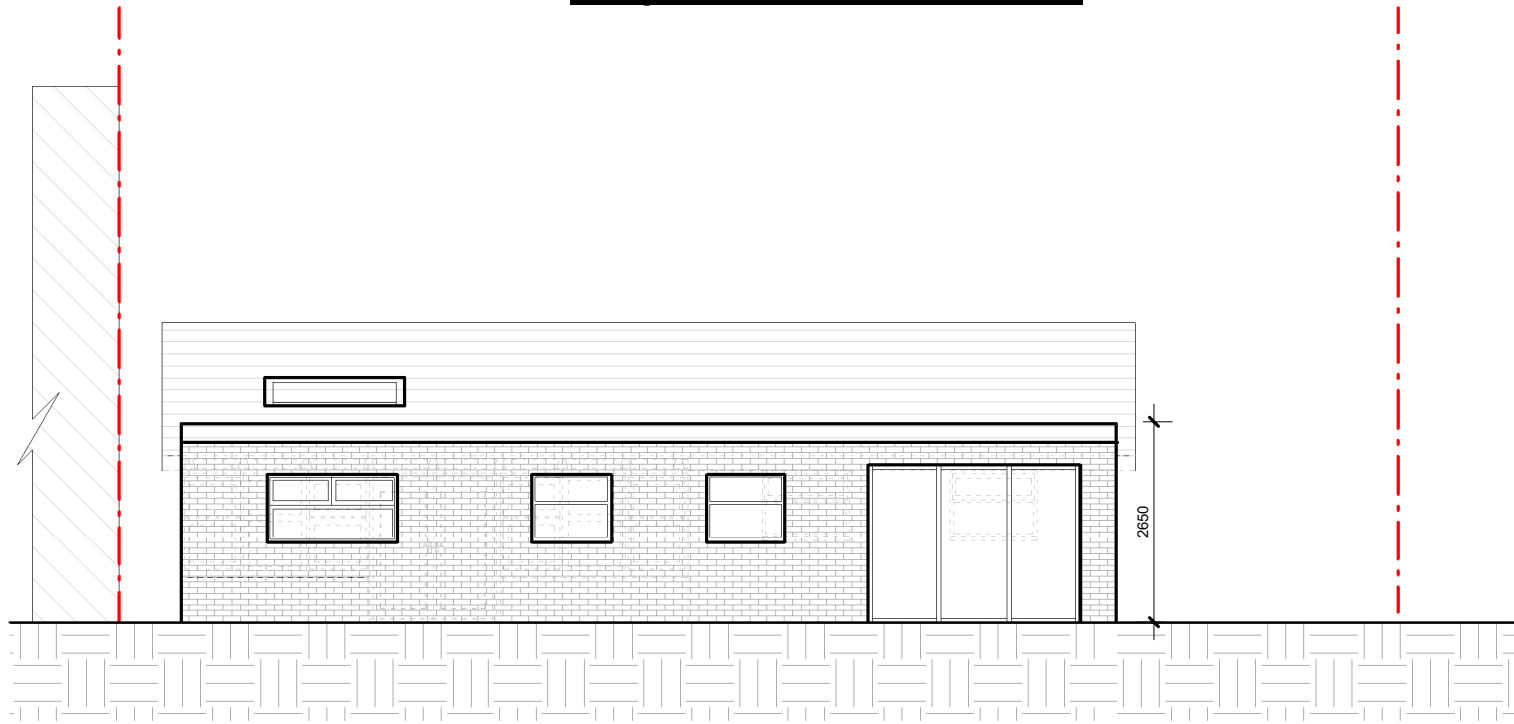


Proposed Rear elevation

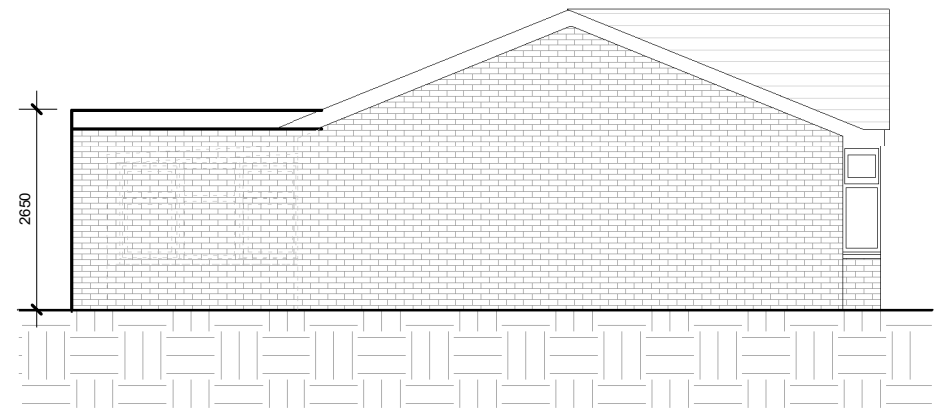


Proposed Side elavation (From No.20)

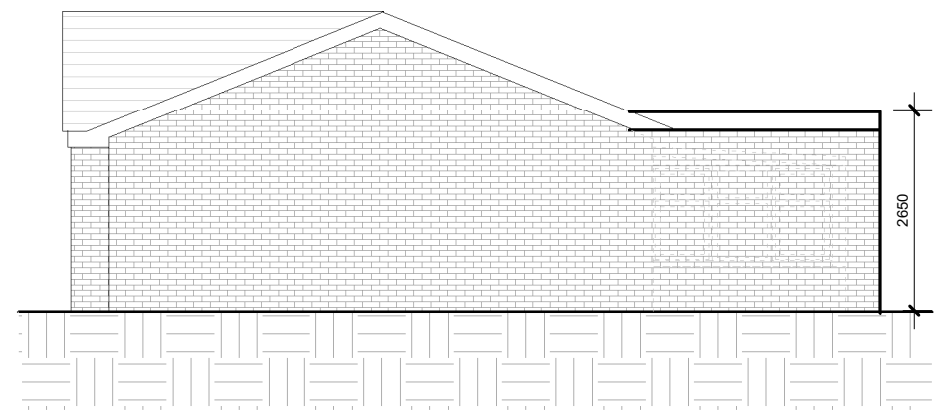

Proposed Side elavation (From No.16)

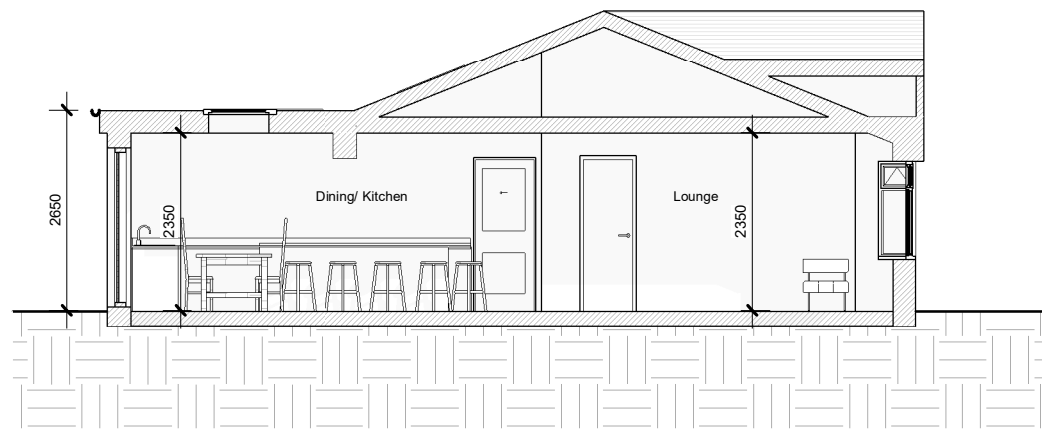

Proposed Section A A

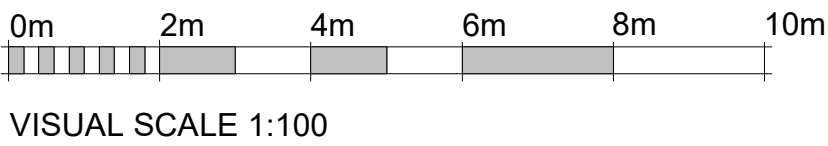

Revision	No.	Description	Date

PROJECT Rear extension and all associated works		
ADDRESS 18 Gildersdale Drive, M9 0SN		
CLIENT NAME Rebecca Greig		
PROJECT STATUS Planning		
SHEET N. A002	DRAWING TITLE Proposed Drawings	
DESIGNED BY: Summit Architecture	DRAWN BY: EV	CHECKED BY: Summit Architecture
DATE: 14/07/2021	SCALE As Indicated @ A1	