


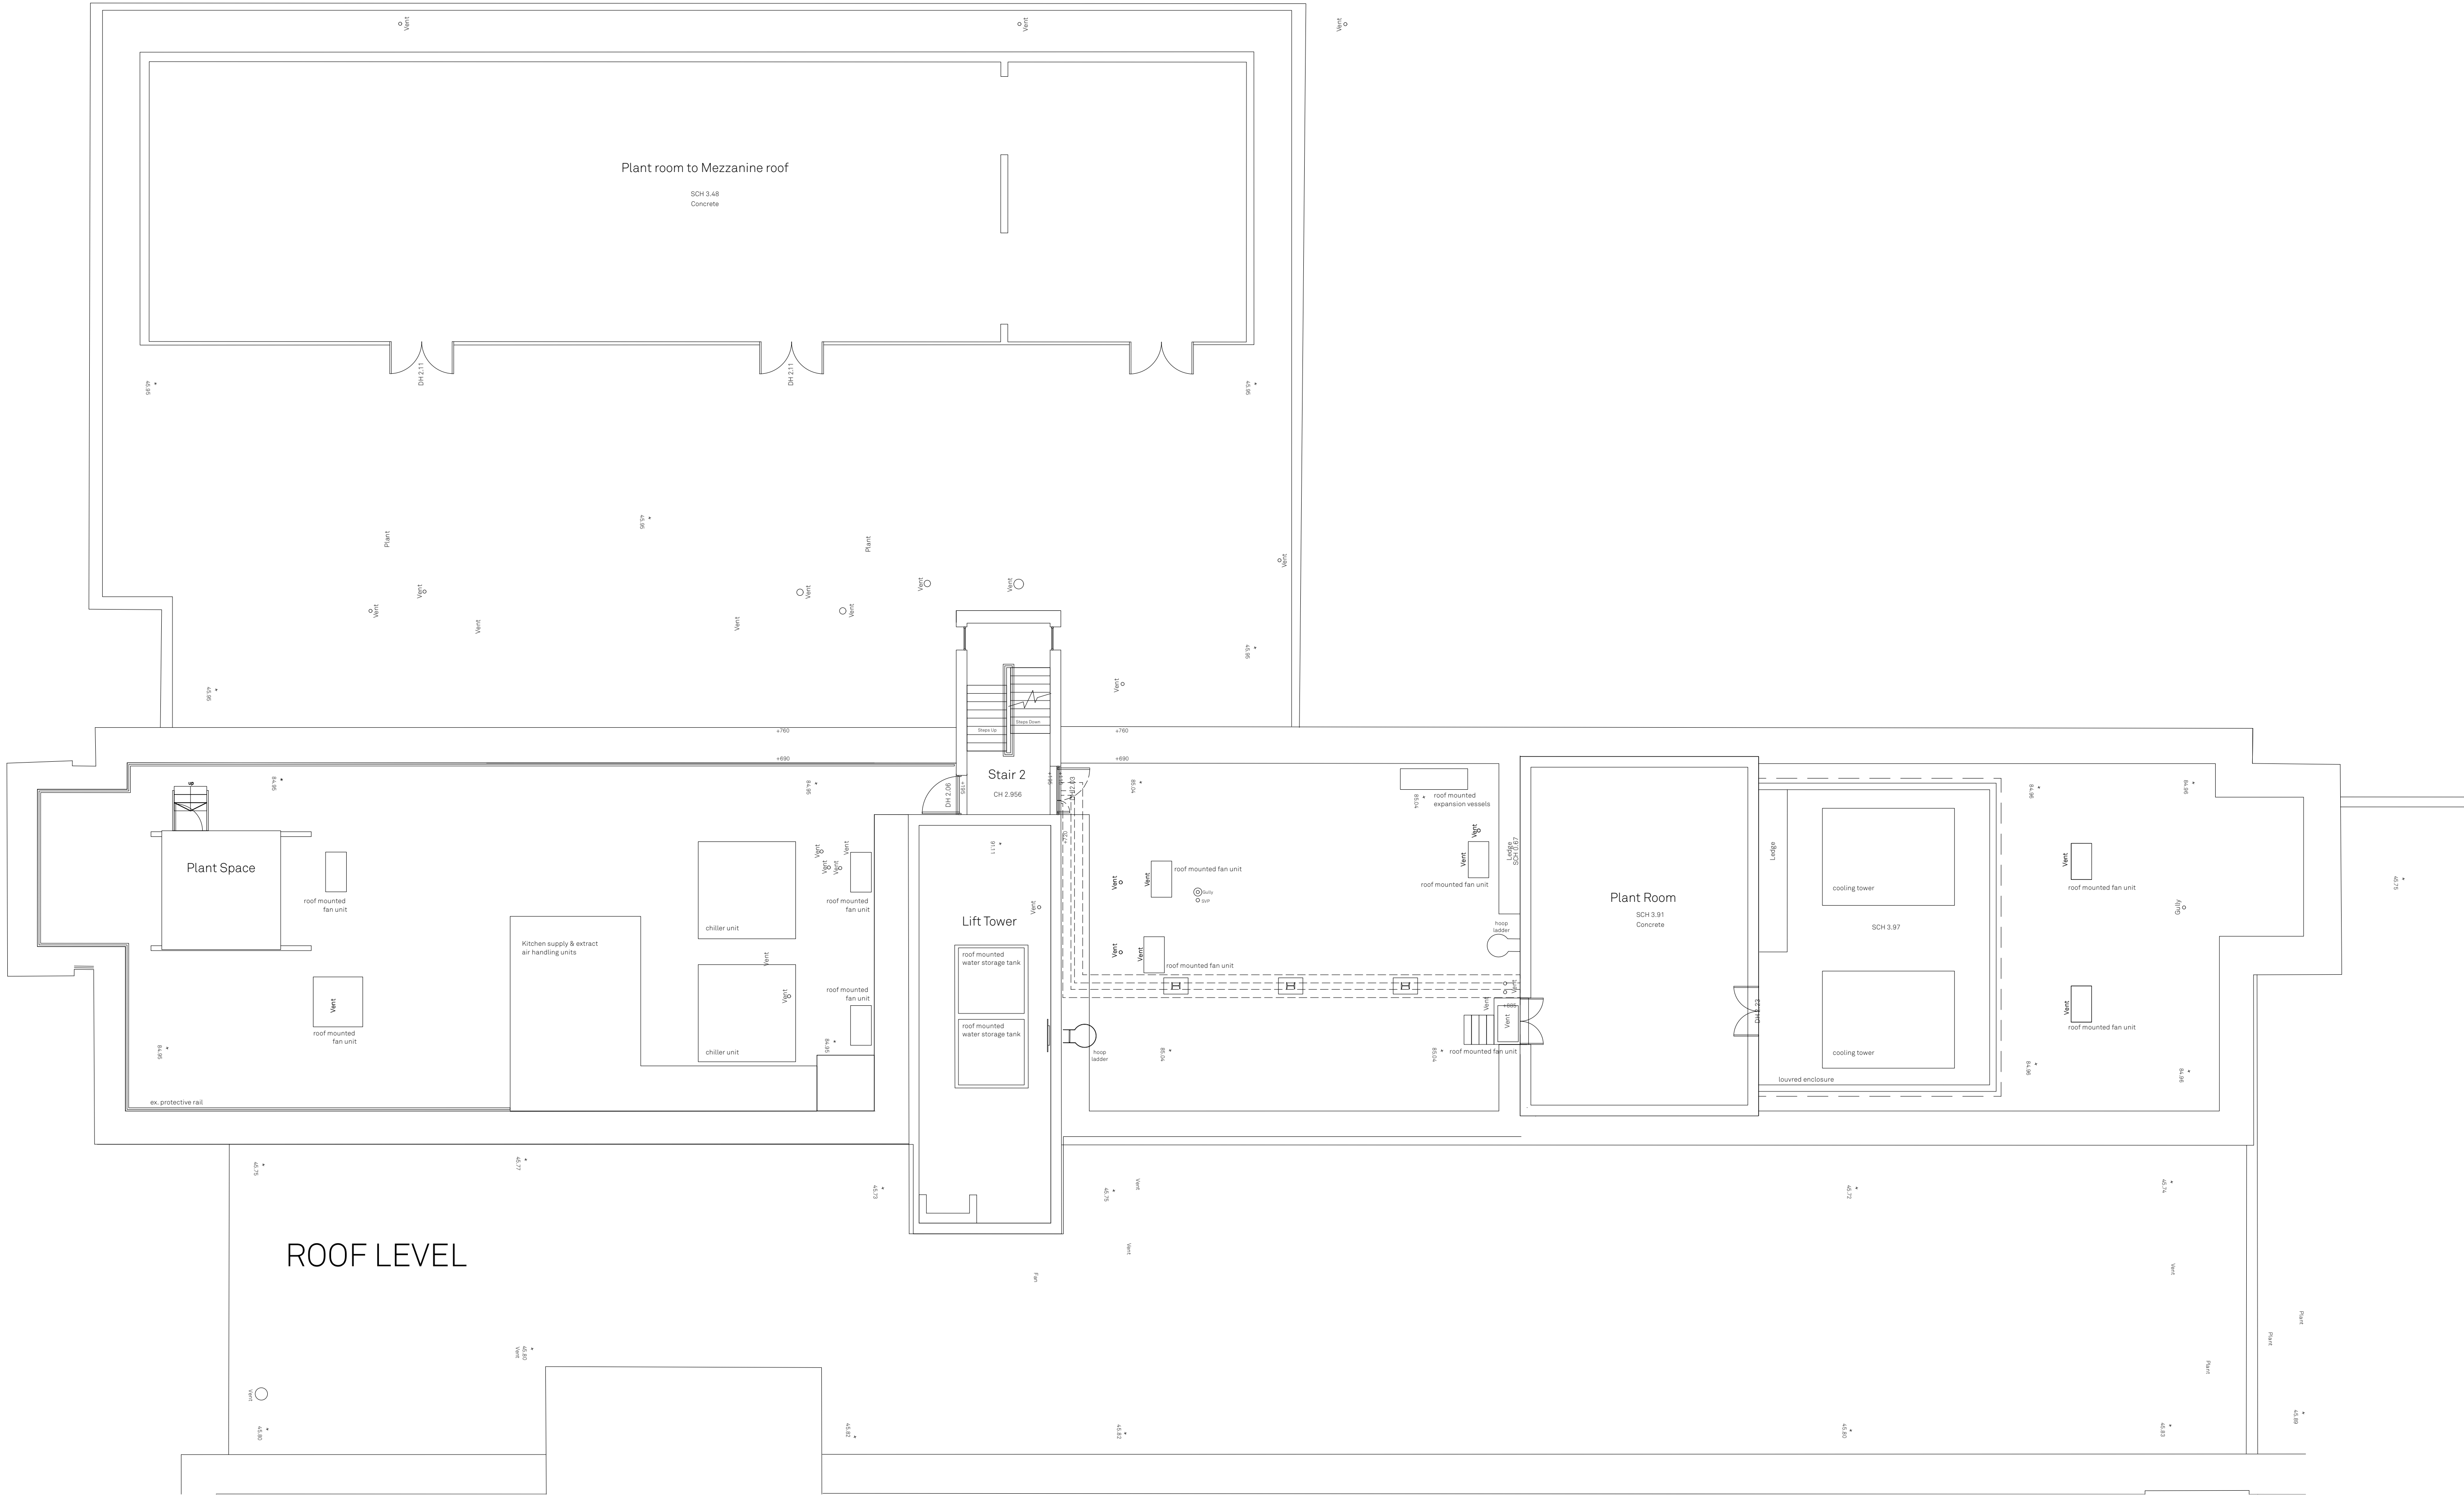

Notes:

Project Name:
Renaissance

Drawn: DB
Checked: RG

Details:
29/03/21

Title:
**Hotel- Block 3
Existing Roof Plan**

Status:
Planning

Issued for Planning

Project:
150

Drawing No:
B3_02_1216

Rev:
-

Scale:
1:100 @A1

Jon Matthews Architects

22 City Tower, Piccadilly Plaza, New York St, Manchester, M1 4BT

0161 974 3690

Copyright of this drawing is vested in Jon Matthews Architects and must not be copied or reproduced without written consent. Figured dimensions only are to be taken from this drawing. Do not scale from this drawing. For full company disclosure please visit www.jonmatthewsarchitects.com