


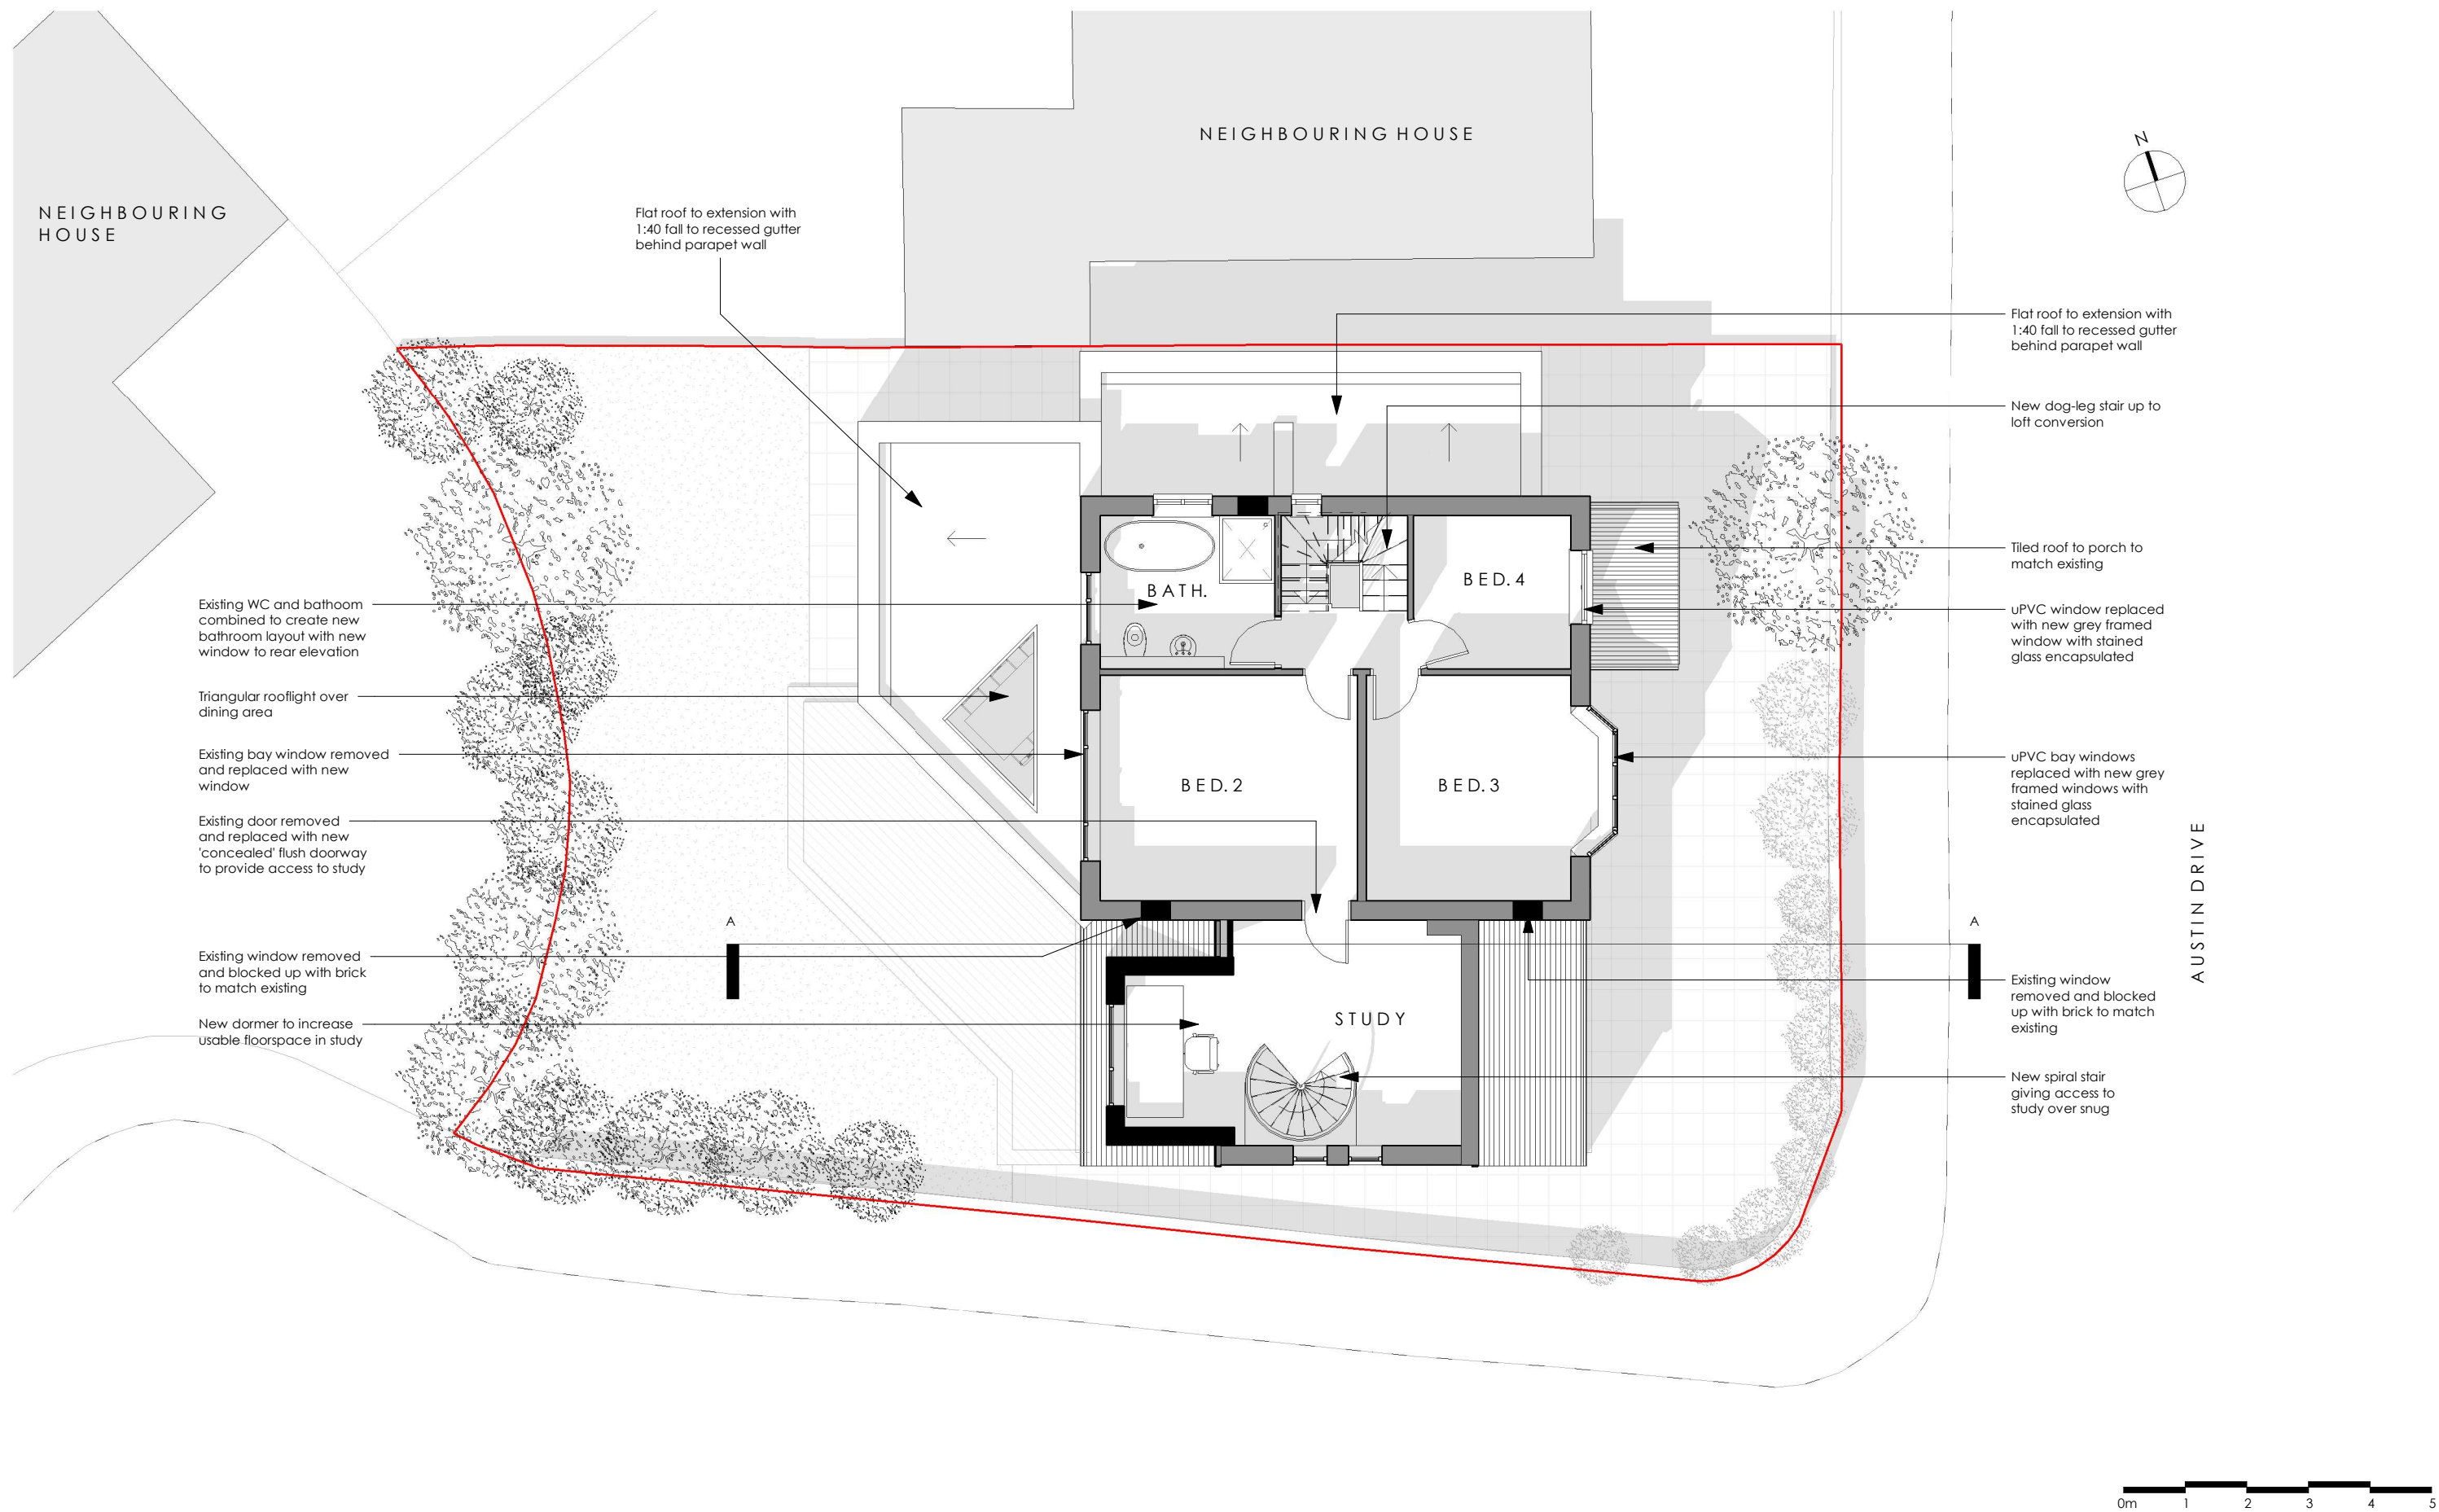

DO NOT SCALE FROM THIS DRAWING.
All drawings and visuals are provided for illustrative purposes only and are indicative proposals subject to detailed design and structural coordination. AA advises all measurements to be checked on site.
Specific details and materials/colours are subject to further design development.

COPYRIGHT: Artform Architects.

Rev	Description	Date	By
01	Amendments made following planner's comments	27.01.21	JE
02	Amendments made to add additional rear dormer	02.07.21	JB

SCALE
1 : 100 @A3

DWG No
ATD/PL/102

STATUS
PLANNING

DRAWN
JB

DATE
11/12/20


REV
02

WEB: www.artformarchitects.com | EMAIL: info@artformarchitects.com

XYZ Building 1st Floor 2 Hardman Blvd Manchester | TEL 0161 6600377

81 AUSTIN DRIVE
Proposed First Floor Plan

ARTFORM
ARCHITECTS

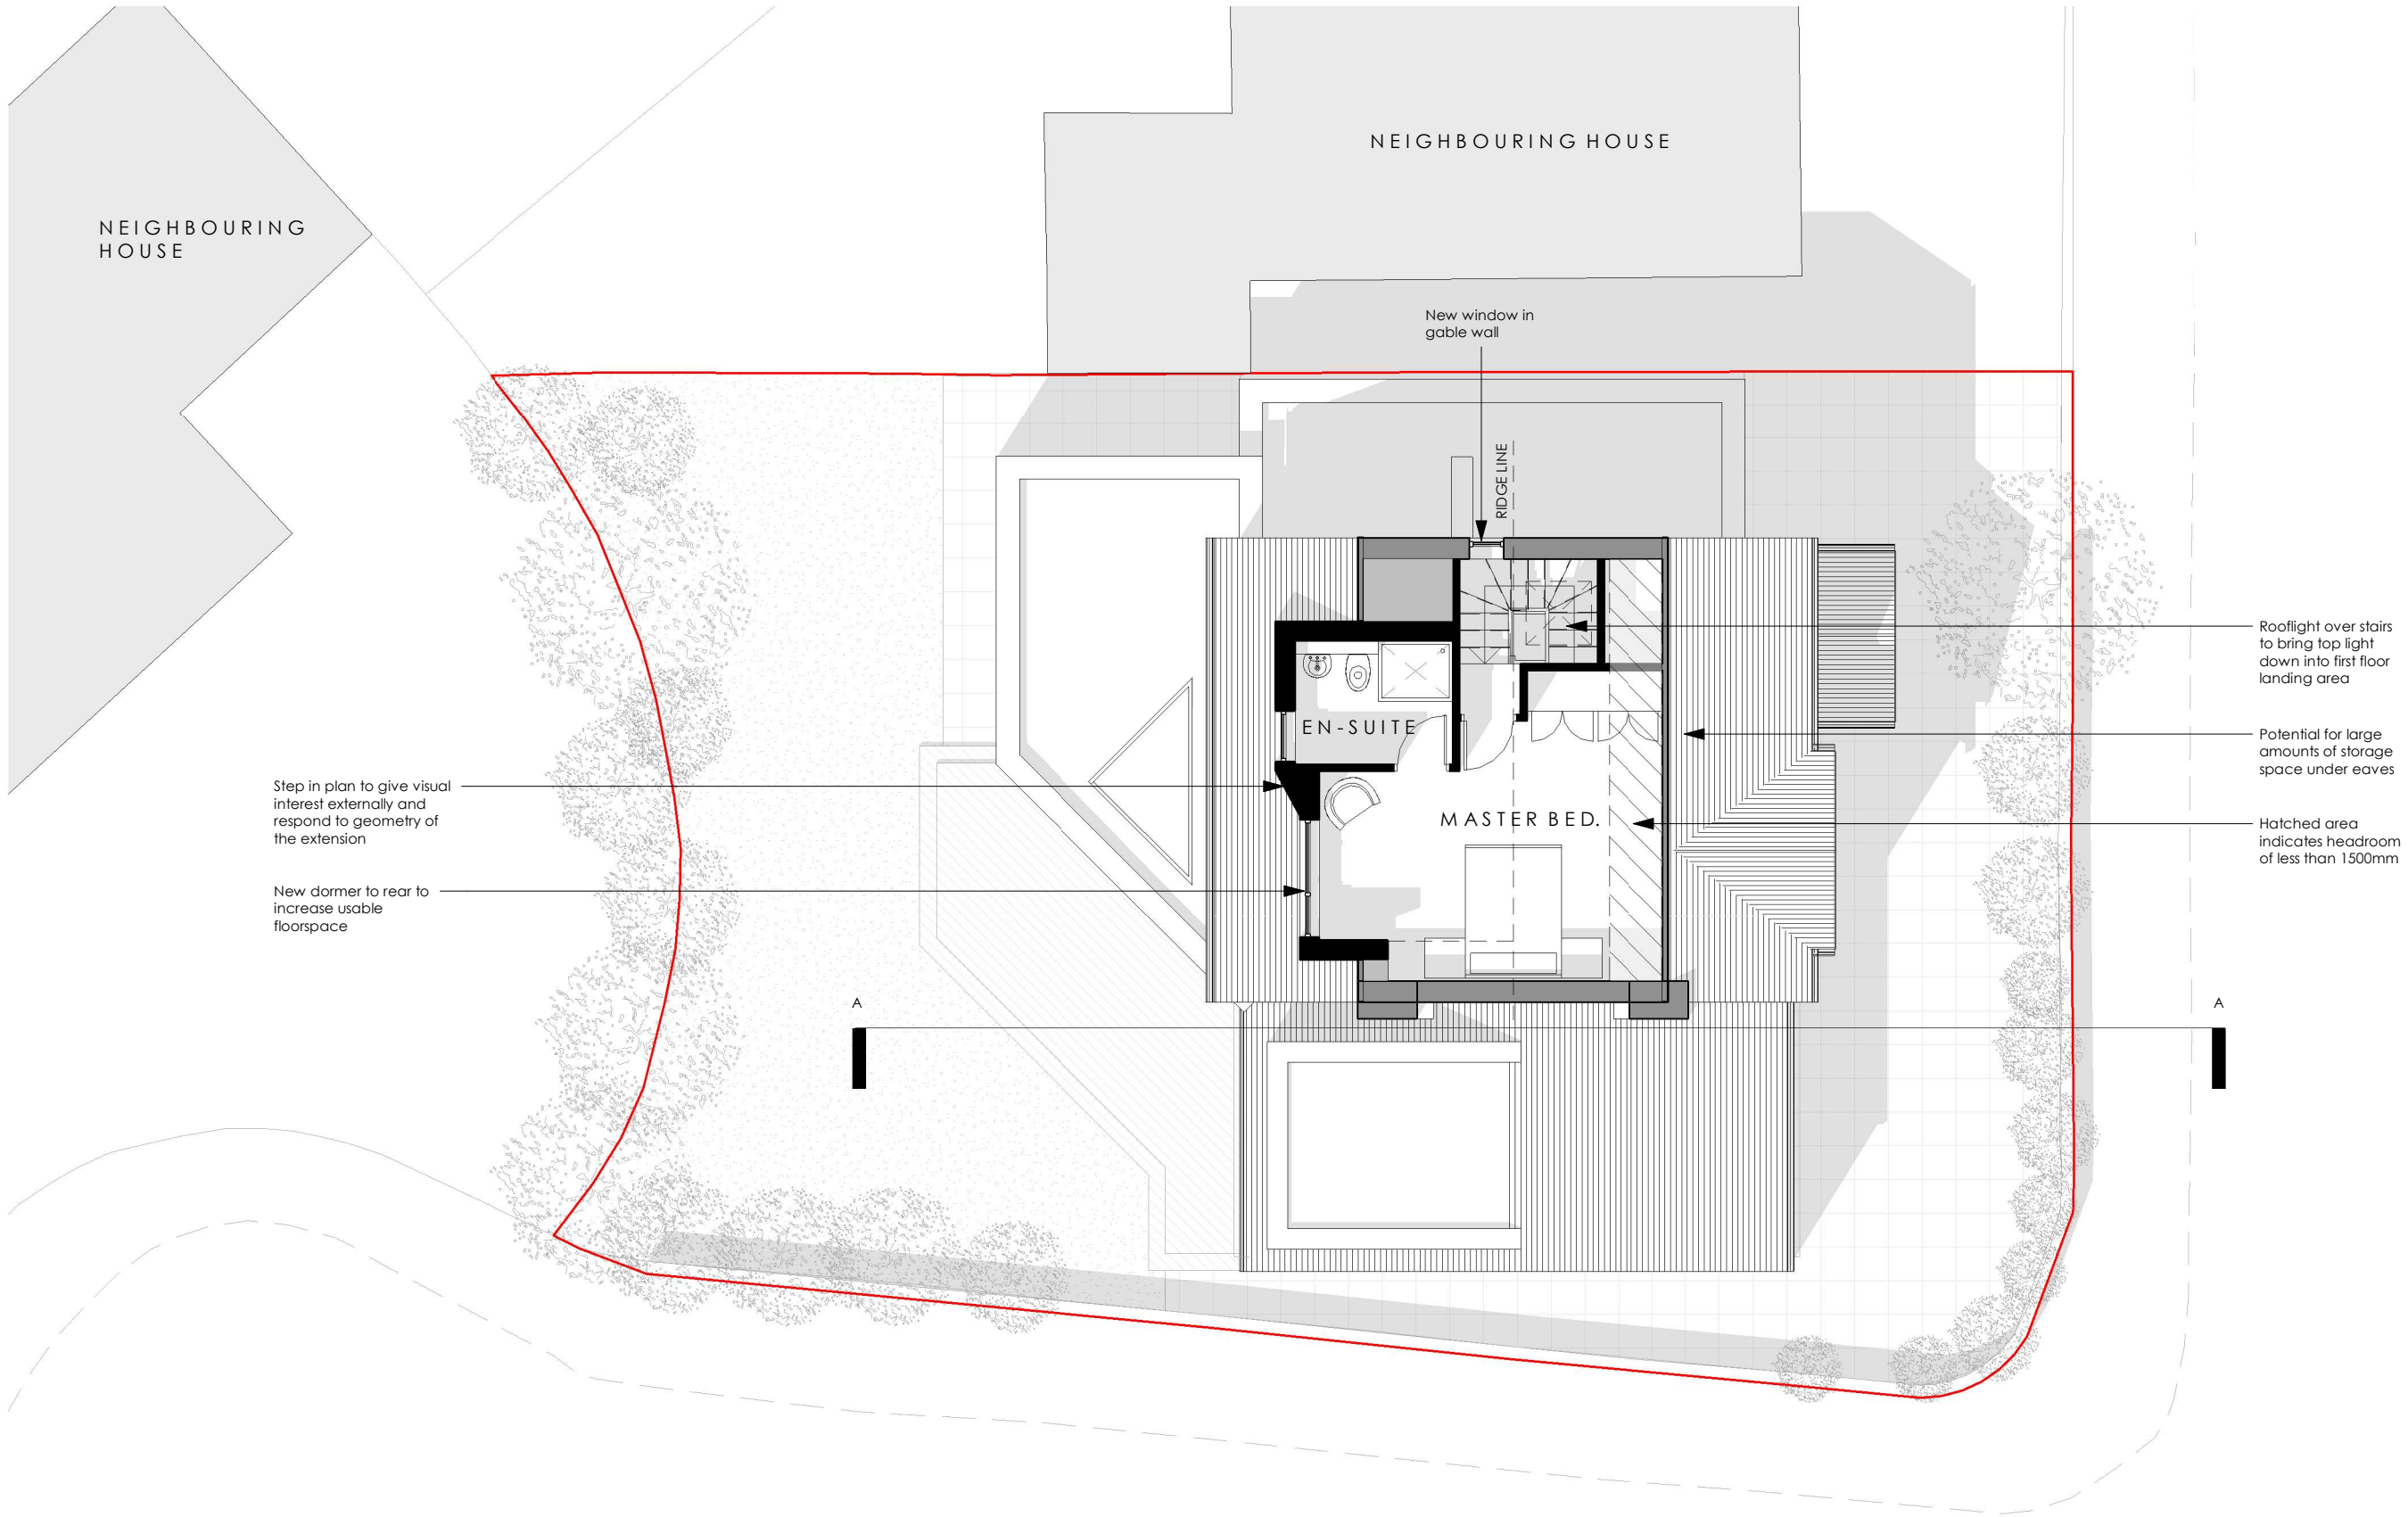

DO NOT SCALE FROM THIS DRAWING.
All drawings and visuals are provided for illustrative purposes only and are indicative proposals subject to detailed design and structural coordination. AA advises all measurements to be checked on site.
Specific details and materials/colours are subject to further design development.

COPYRIGHT: Artform Architects.

Rev	Description	Date	By
01	Amendments made following planner's comments	27.01.21	JE
02	Amendments made to add additional rear dormer	02.07.21	JB

SCALE
1 : 100 @A3

DWG No
ATD/PL/103

STATUS
PLANNING

DRAWN
JB

DATE
11/12/20

REV
02

WEB: www.artformarchitects.com | EMAIL: info@artformarchitects.com

XYZ Building 1st Floor 2 Hardman Blvd Manchester | TEL 0161 6600377

81 AUSTIN DRIVE
Proposed Loft Level

ARTFORM
ARCHITECTS



DO NOT SCALE FROM THIS DRAWING.
All drawings and visuals are provided for illustrative purposes only and are indicative proposals subject to detailed design and structural coordination. AA advises all measurements to be checked on site.
Specific details and materials/colours are subject to further design development.

Rev	Description	Date	By
01	Amendments made following planner's comments	27.01.21	JE
02	Amendments made to add additional rear dormer	02.07.21	JB

SCALE 1 : 50 @A3	STATUS PLANNING	DATE 11/12/20
DWG No ATD/PL/104	DRAWN JB	REV 02

WEB: www.artformarchitects.com | EMAIL: info@artformarchitects.com
XYZ Building 1st Floor 2 Hardman Blvd Manchester | TEL 0161 6600377

81 AUSTIN DRIVE
Proposed West Elevation

ARTFORM
ARCHITECTS



DO NOT SCALE FROM THIS DRAWING.
All drawings and visuals are provided for illustrative purposes only and are indicative proposals subject to detailed design and structural coordination. AA advises all measurements to be checked on site.
Specific details and materials/colours are subject to further design development.

COPYRIGHT: Artform Architects.

Rev	Description	Date	By
01	Amendments made following planner's comments	27.01.21	JE
02	Amendments made to add additional rear dormer	02.07.21	JB

SCALE
1 : 50 @A3
DWG No
ATD/PL/105


STATUS
PLANNING
DRAWN
JB

DATE
11/12/20
REV
02

WEB: www.artformarchitects.com | EMAIL: info@artformarchitects.com
XYZ Building 1st Floor 2 Hardman Blvd Manchester | TEL 0161 6600377

81 AUSTIN DRIVE
Proposed East Elevation

ARTFORM
ARCHITECTS

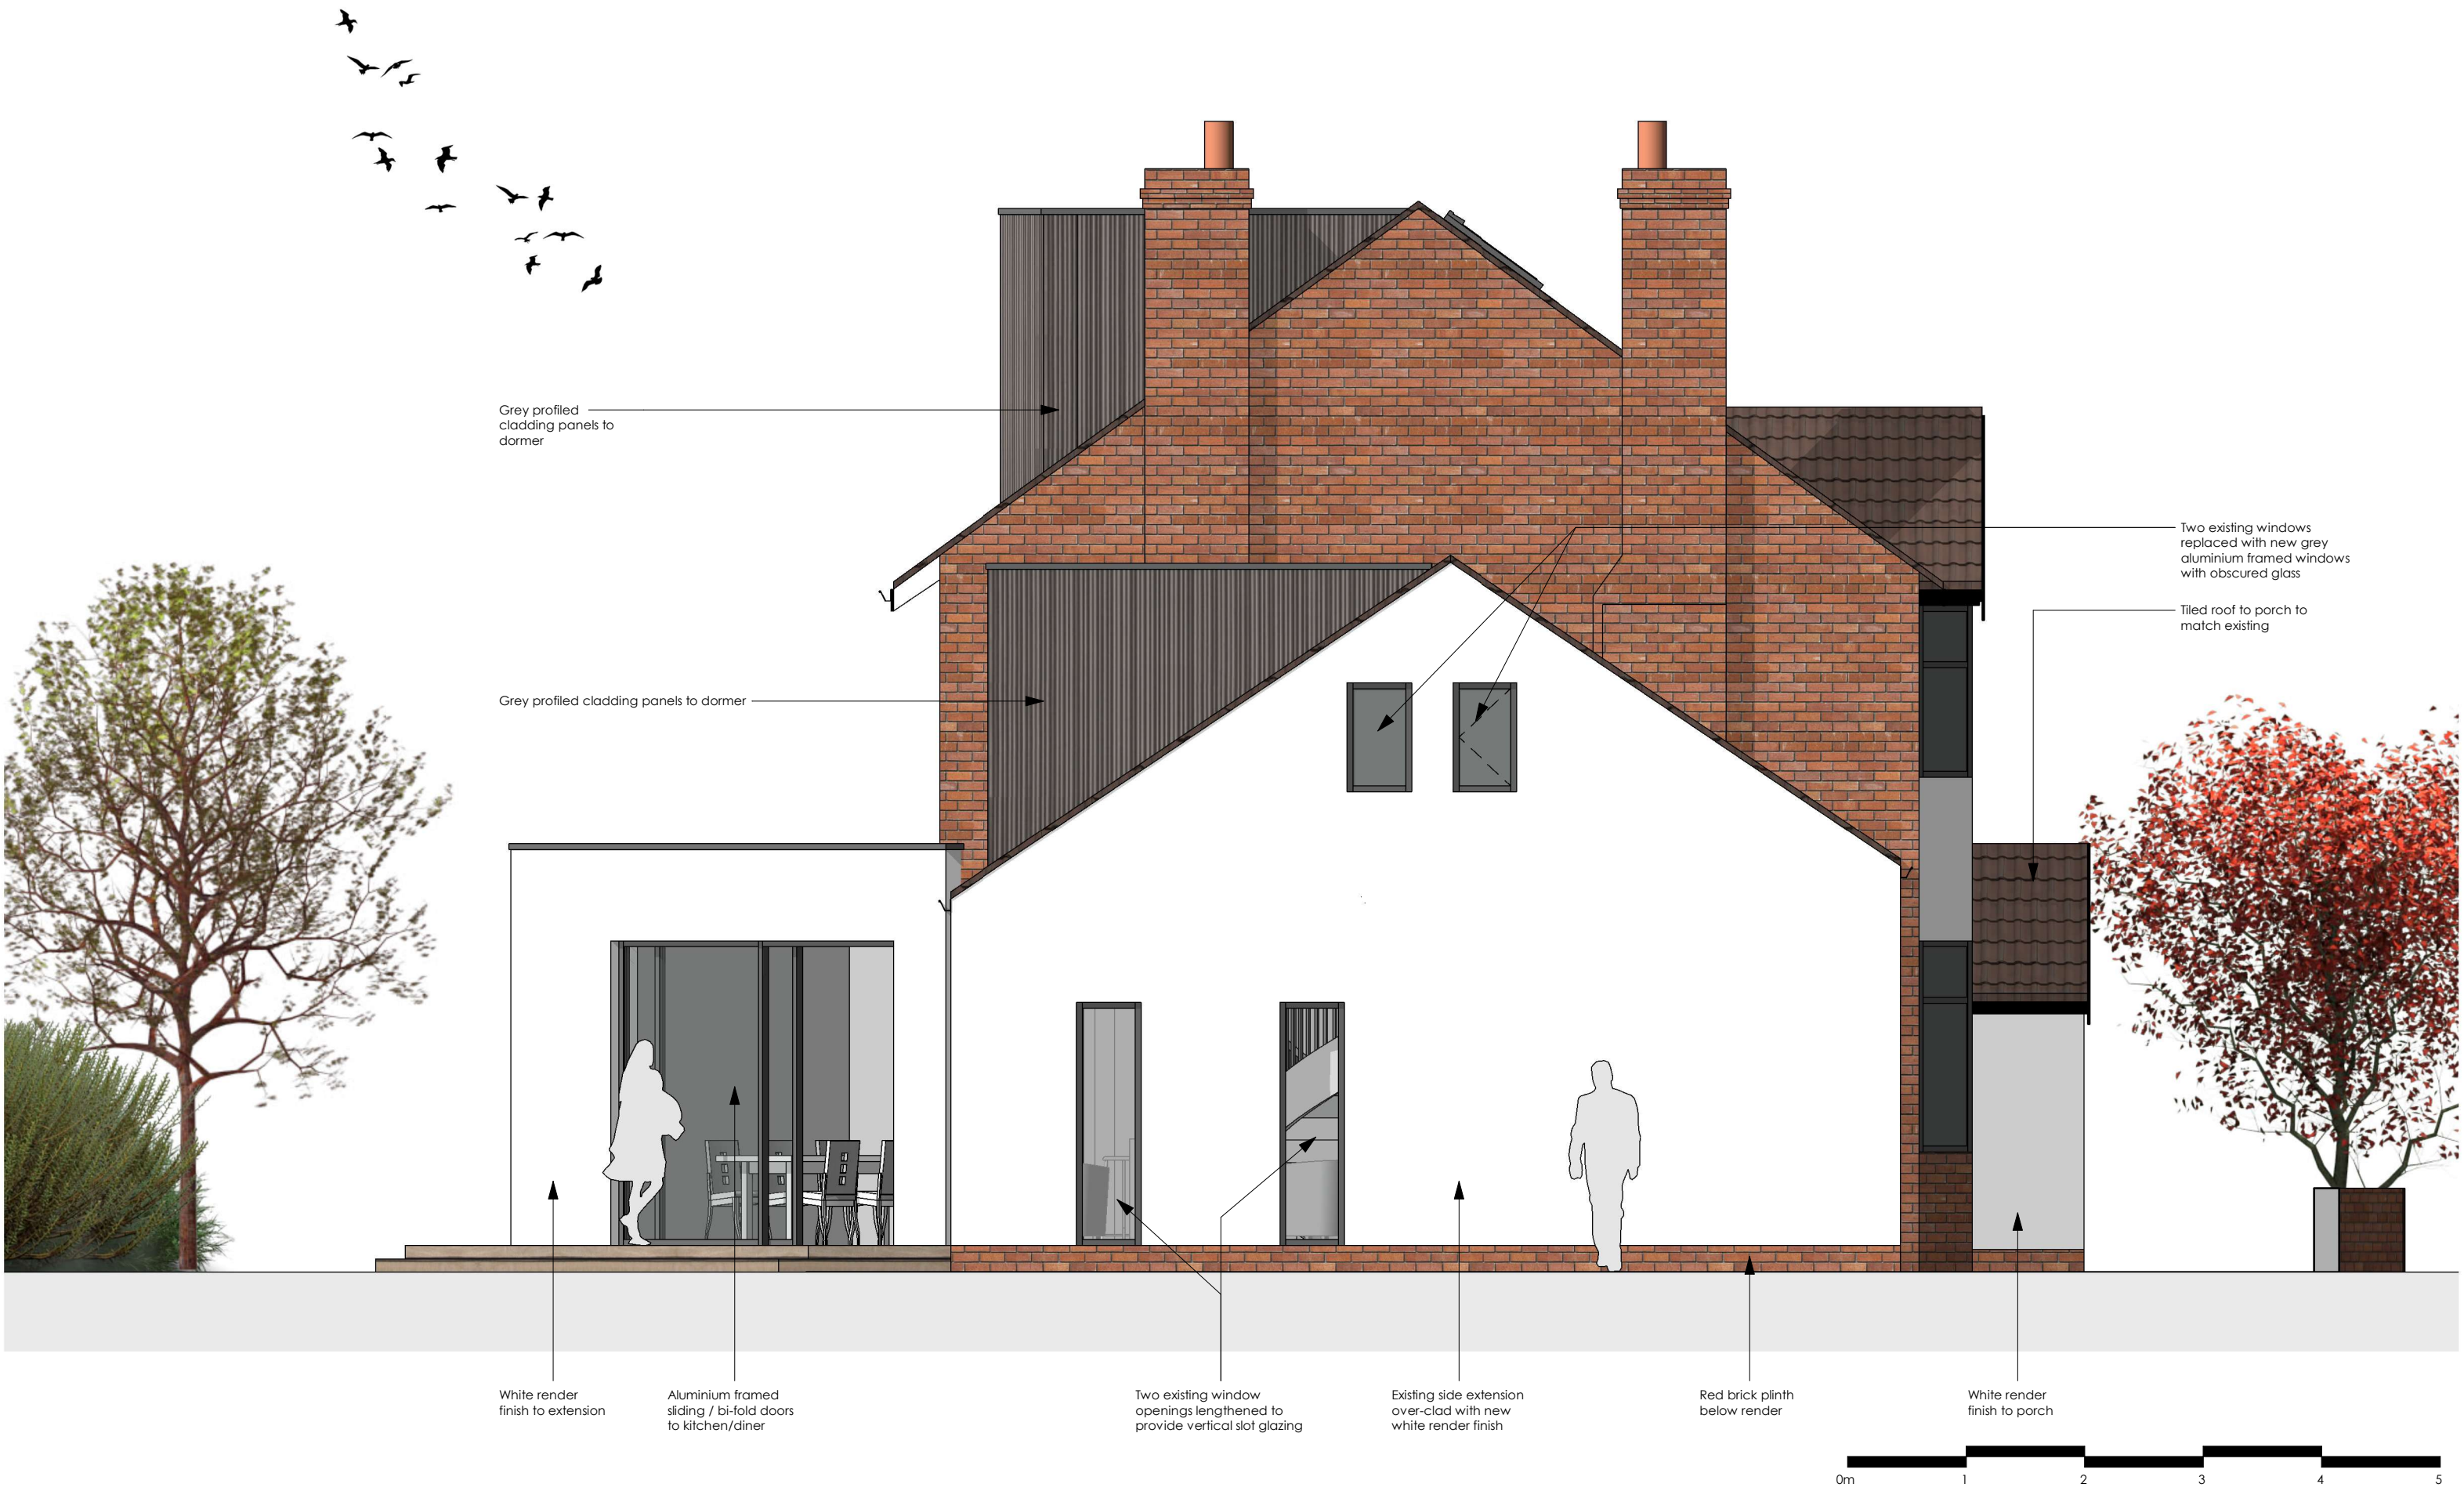

DO NOT SCALE FROM THIS DRAWING.
All drawings and visuals are provided for illustrative purposes only and are indicative proposals subject to detailed design and structural coordination. AA advises all measurements to be checked on site.
Specific details and materials/colours are subject to further design development.

COPYRIGHT: Artform Architects.

Rev	Description	Date	By
01	Amendments made following planner's comments	27.01.21	JE
02	Amendments made to add additional rear dormer	02.07.21	JB

SCALE
1 : 50 @A3
DWG No
ATD/PL/106

STATUS
PLANNING
DRAWN
JB

DATE
11/12/20
REV
02

WEB: www.artformarchitects.com | EMAIL: info@artformarchitects.com
XYZ Building 1st Floor 2 Hardman Blvd Manchester | TEL 0161 6600377

81 AUSTIN DRIVE
Proposed South Elevation

ARTFORM
ARCHITECTS



DO NOT SCALE FROM THIS DRAWING.
All drawings and visuals are provided for illustrative purposes only and are indicative proposals subject to detailed design and structural coordination. AA advises all measurements to be checked on site.
Specific details and materials/colours are subject to further design development.

COPYRIGHT: Artform Architects.

Rev	Description	Date	By
01	Amendments made following planner's comments	27.01.21	JE
02	Amendments made to add additional rear dormer	02.07.21	JB

SCALE
1 : 50 @A3

DWG No
ATD/PL/107

WEB: www.artformarchitects.com | EMAIL: info@artformarchitects.com

XYZ Building 1st Floor 2 Hardman Blvd Manchester | TEL 0161 6600377

STATUS
PLANNING

DRAWN
JB

DATE
11/12/20

REV
02

81 AUSTIN DRIVE
Proposed North Elevation

ARTFORM
ARCHITECTS



DO NOT SCALE FROM THIS DRAWING.
All drawings and visuals are provided for illustrative purposes only and are indicative proposals subject to detailed design and structural coordination. AA advises all measurements to be checked on site.
Specific details and materials/colours are subject to further design development.

COPYRIGHT: Artform Architects.

Rev	Description	Date	By
01	Amendments made following planner's comments	27.01.21	JE
02	Amendments made to add additional rear dormer	02.07.21	JB

SCALE @A3	STATUS PLANNING	DATE 10/12/20
DWG No ATD/PL/108	DRAWN JB	REV 02
WEB: www.artformarchitects.com EMAIL: info@artformarchitects.com		
XYZ Building 1st Floor 2 Hardman Blvd Manchester TEL 0161 6600377		

81 AUSTIN DRIVE
Proposed 3D View 1

ARTFORM
ARCHITECTS



DO NOT SCALE FROM THIS DRAWING.
All drawings and visuals are provided for illustrative purposes only and are indicative proposals subject to detailed design and structural coordination. AA advises all measurements to be checked on site.
Specific details and materials/colours are subject to further design development.

COPYRIGHT: Artform Architects.

Rev	Description	Date	By
01	Amendments made following planner's comments	27.01.21	JE
02	Amendments made to add additional rear dormer	02.07.21	JB

SCALE @A3	STATUS PLANNING	DATE 11/12/20
DWG No ATD/PL/109	DRAWN JB	REV 02
WEB: www.artformarchitects.com EMAIL: info@artformarchitects.com XYZ Building 1st Floor 2 Hardman Blvd Manchester TEL 0161 6600377		

81 AUSTIN DRIVE
Proposed 3D View 2

ARTFORM
ARCHITECTS



DO NOT SCALE FROM THIS DRAWING.
All drawings and visuals are provided for illustrative purposes only and are indicative proposals subject to detailed design and structural coordination. AA advises all measurements to be checked on site.
Specific details and materials/colours are subject to further design development.

COPYRIGHT: Artform Architects.

Rev	Description	Date	By
01	Amendments made following planner's comments	27.01.21	JE
02	Amendments made to add additional rear dormer	02.07.21	JB

SCALE @A3	STATUS PLANNING	DATE 10/12/20
DWG No ATD/PL/110	DRAWN JB	REV 02
WEB: www.artformarchitects.com EMAIL: info@artformarchitects.com		
XYZ Building 1st Floor 2 Hardman Blvd Manchester TEL 0161 6600377		

81 AUSTIN DRIVE
Proposed 3D View 3

ARTFORM
ARCHITECTS



DO NOT SCALE FROM THIS DRAWING.
All drawings and visuals are provided for illustrative purposes only and are indicative proposals subject to detailed design and structural coordination. AA advises all measurements to be checked on site.
Specific details and materials/colours are subject to further design development.

COPYRIGHT: Artform Architects.

Rev	Description	Date	By
01	Amendments made following planner's comments	27.01.21	JE
02	Amendments made to add additional rear dormer	02.07.21	JB

SCALE @A3	STATUS PLANNING	DATE 10/12/20
DWG No ATD/PL/111	DRAWN JB	REV 02
WEB: www.artformarchitects.com EMAIL: info@artformarchitects.com XYZ Building 1st Floor 2 Hardman Blvd Manchester TEL 0161 6600377		

81 AUSTIN DRIVE
Proposed 3D View 4

ARTFORM
ARCHITECTS



DO NOT SCALE FROM THIS DRAWING.
All drawings and visuals are provided for illustrative purposes only and are indicative proposals subject to detailed design and structural coordination. AA advises all measurements to be checked on site.
Specific details and materials/colours are subject to further design development.

COPYRIGHT: Artform Architects.

Rev	Description	Date	By
01	Amendments made following planner's comments	27.01.21	JE
02	Amendments made to add additional rear dormer	02.07.21	JB

SCALE @A3	STATUS PLANNING	DATE 10/12/20
DWG No ATD/PL/112	DRAWN JB	REV 02
WEB: www.artformarchitects.com EMAIL: info@artformarchitects.com		
XYZ Building 1st Floor 2 Hardman Blvd Manchester TEL 0161 6600377		

81 AUSTIN DRIVE
Proposed 3D Aerial View 1

ARTFORM
ARCHITECTS



DO NOT SCALE FROM THIS DRAWING.
All drawings and visuals are provided for illustrative purposes only and are indicative proposals subject to detailed design and structural coordination. AA advises all measurements to be checked on site.
Specific details and materials/colours are subject to further design development.


COPYRIGHT: Artform Architects.

Rev	Description	Date	By
01	Amendments made following planner's comments	27.01.21	JE
02	Amendments made to add additional rear dormer	02.07.21	JB

SCALE @A3	STATUS PLANNING	DATE 10/12/20
DWG No ATD/PL/113	DRAWN JB	REV 02
WEB: www.artformarchitects.com EMAIL: info@artformarchitects.com XYZ Building 1st Floor 2 Hardman Blvd Manchester TEL 0161 6600377		

81 AUSTIN DRIVE
Proposed 3D Aerial View 2

ARTFORM
ARCHITECTS

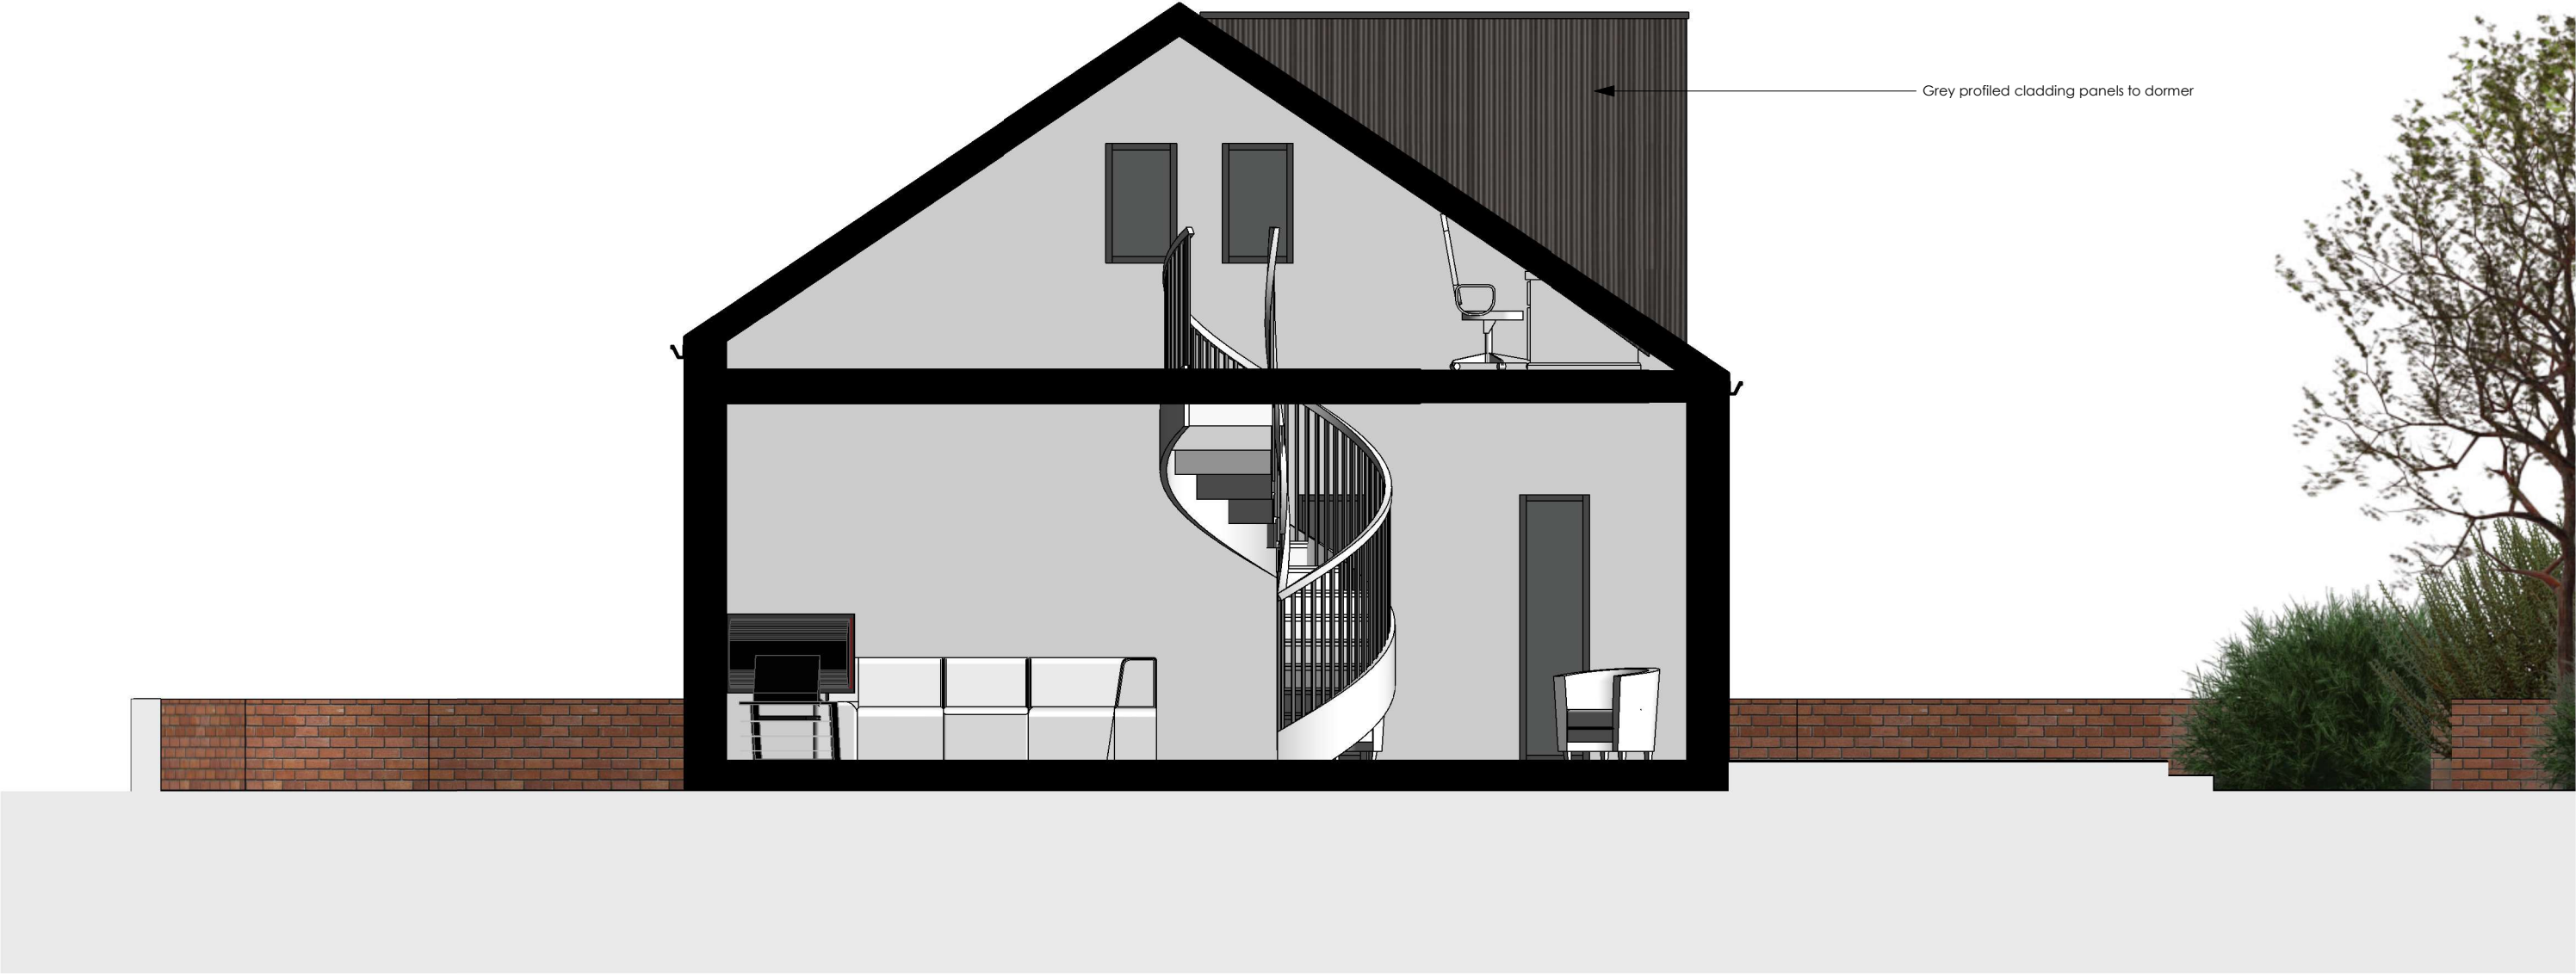

DO NOT SCALE FROM THIS DRAWING.
All drawings and visuals are provided for illustrative purposes only and are indicative proposals subject to detailed design and structural coordination. AA advises all measurements to be checked on site.
Specific details and materials/colours are subject to further design development.

COPYRIGHT: Artform Architects.

Rev	Description	Date	By
01	Amendments made following planner's comments	27.01.21	JE
02	Amendments made to add additional rear dormer	02.07.21	JB

SCALE
1 : 50 @A3

DWG No
ATD/PL/114

STATUS
PLANNING

DRAWN
JB

DATE
01/07/2021

REV
02

WEB: www.artformarchitects.com | EMAIL: info@artformarchitects.com
XYZ Building 1st Floor 2 Hardman Blvd Manchester | TEL 0161 6600377

81 AUSTIN DRIVE
Proposed Section AA

ARTFORM
ARCHITECTS