


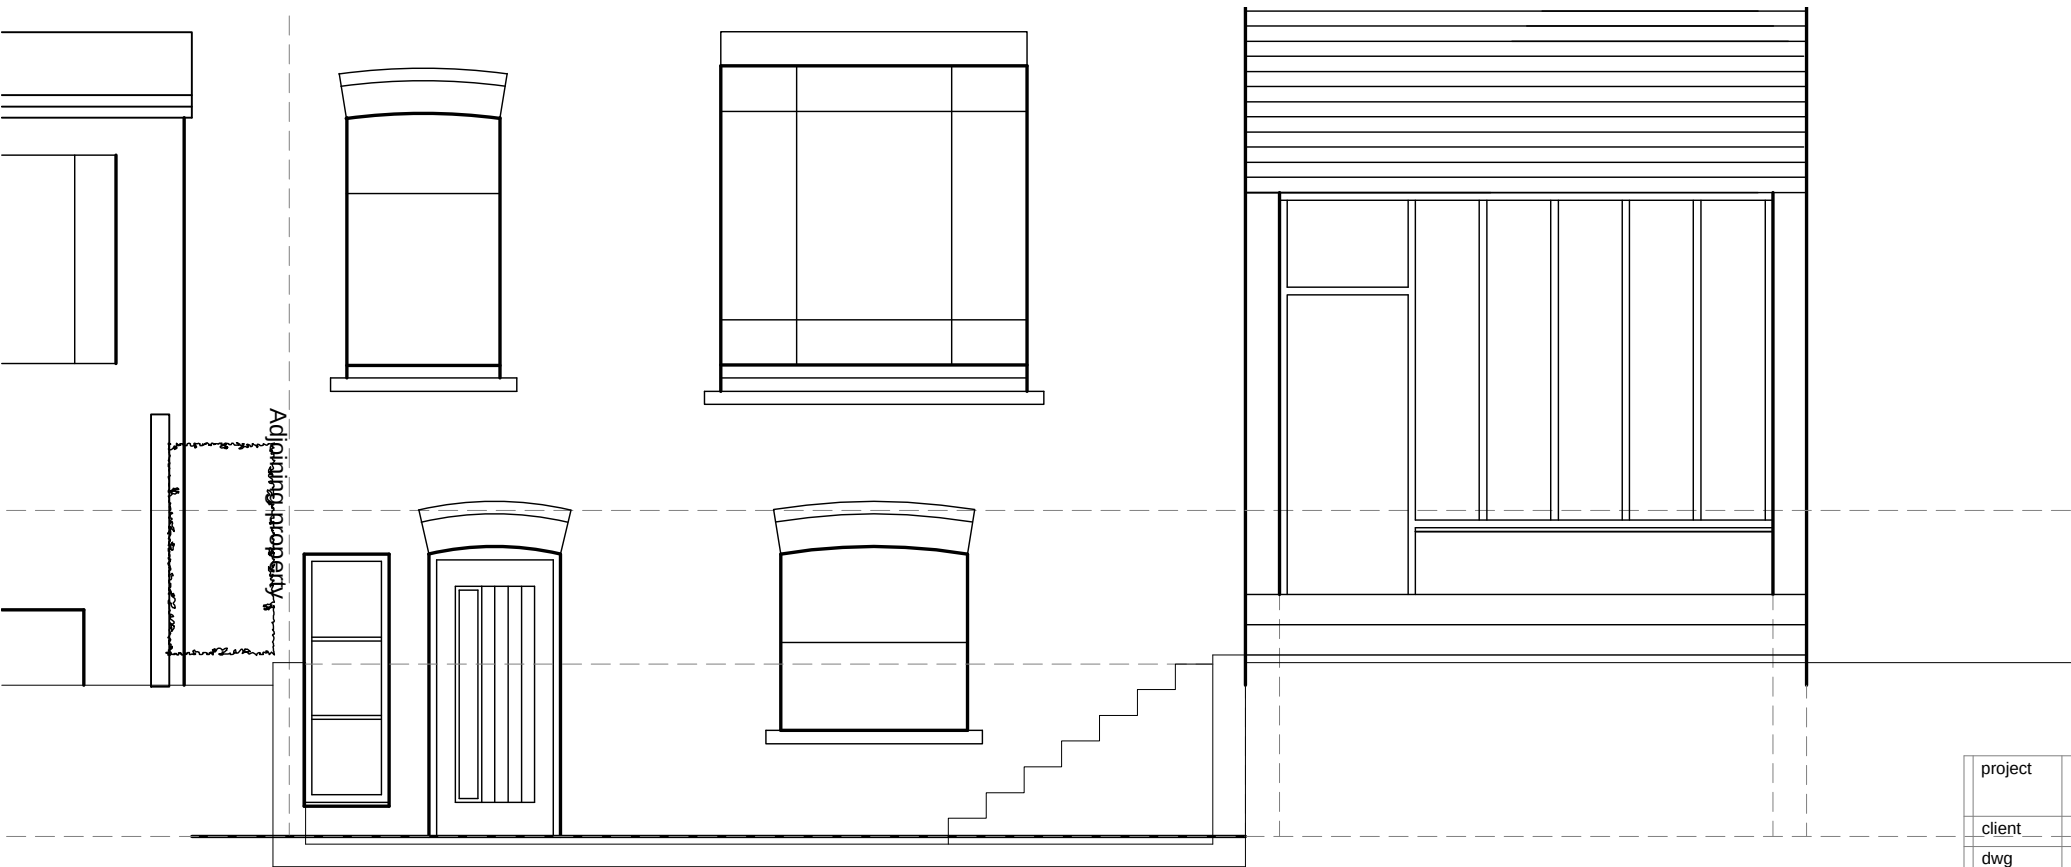

Front elevation to Wilmslow Road within lightwell



Proposed rear elevation to car park within lightwell

Rev. E 20/04/22 revised note to lightwell
Rev. D 23/03/22 revised windows
Rev. C 14/02/22 lightwell further reduced. window cills to 600mm.
Rev. B 01/02/22 lightwell reduced. Patio doors amended to windows
Rev. A 29/01/22 lightwell enlarged

project	641 Wilmslow Road, Didsbury				donndesign	architects
client	Tennant Management					
dwg	Proposed elevation within lightwell		date created Nov 2020	tel fax email web	Donn Design Ltd 51 Greek St Stockport SK3 8AX	
project no.	21.03			team@donndesign.co.uk donndesign.co.uk		
dwg no.	15E	status	feasibility	this drawing is to be read in conjunction with all related drawings. do not scale from this drawing. all dimensions must be checked on site. any errors or omissions must be reported to the architect. this drawing is copyright of donn design ltd.		
scale	1:100 @A3		QA			