





South East Elevation

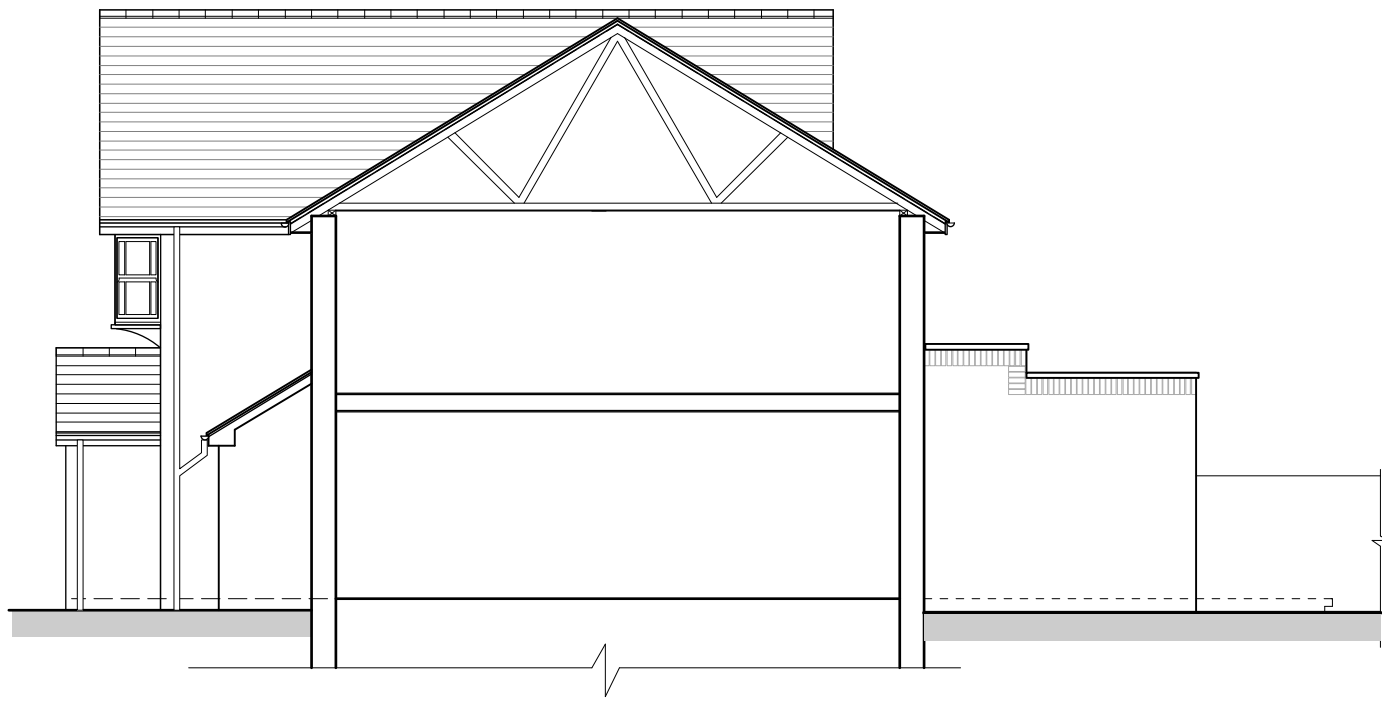


South West Sectional Elevation




North West Elevation

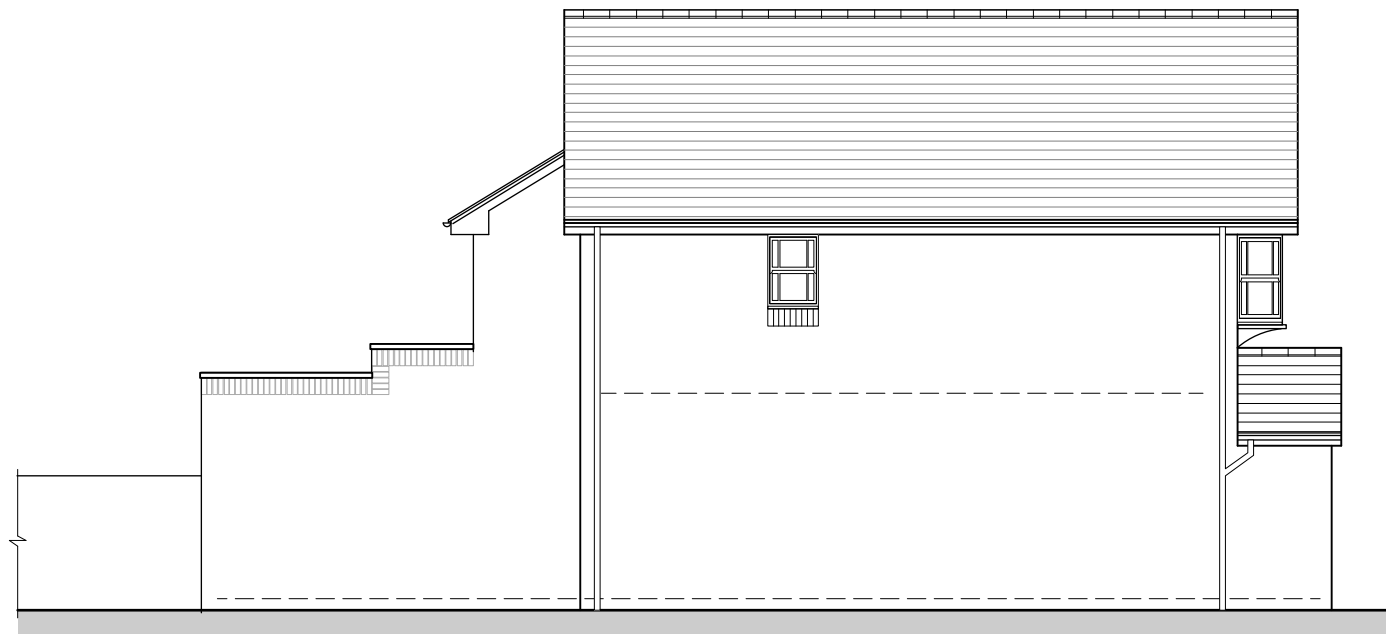

North East Elevation

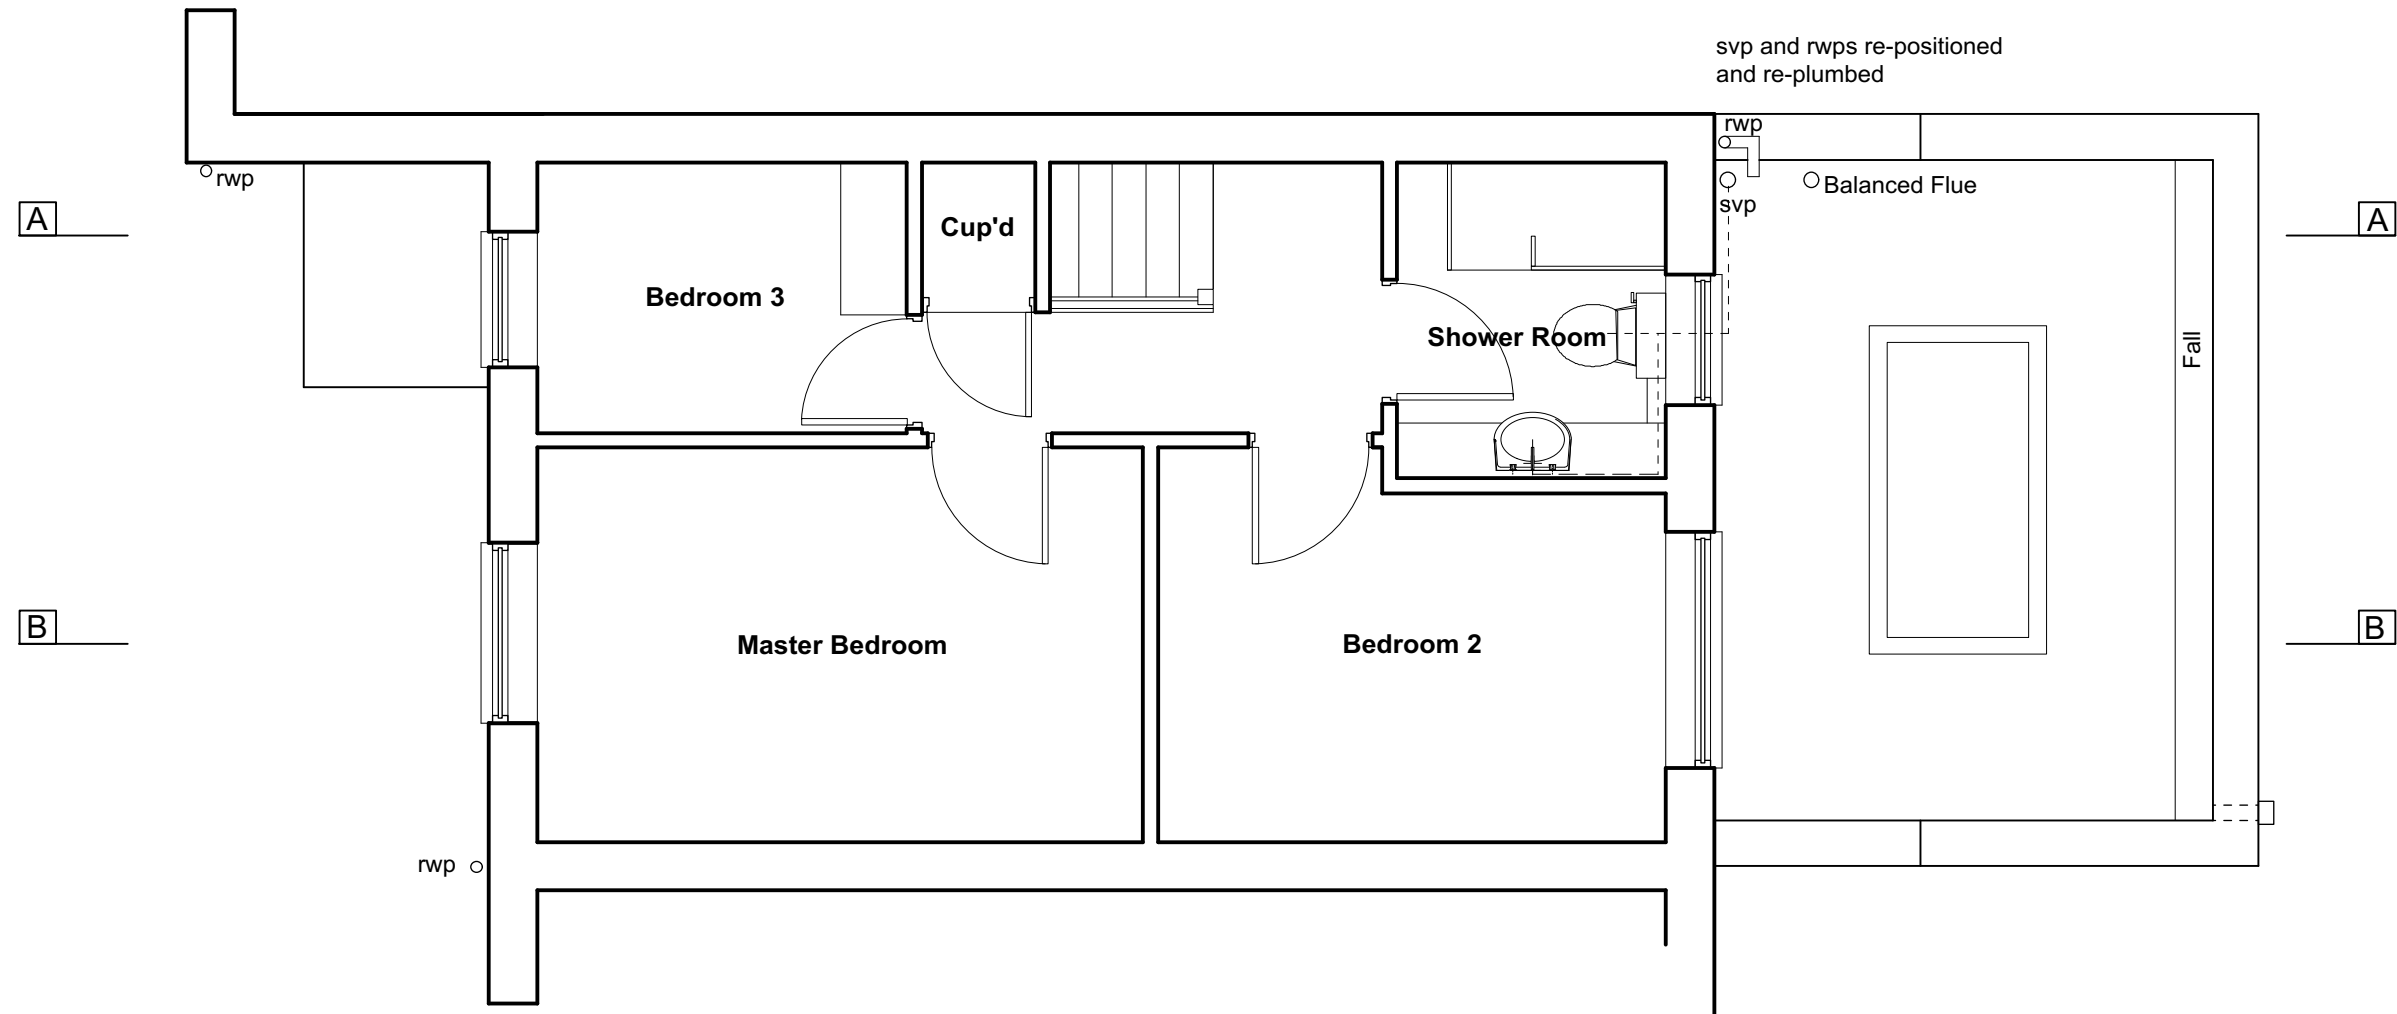

First Floor Plan

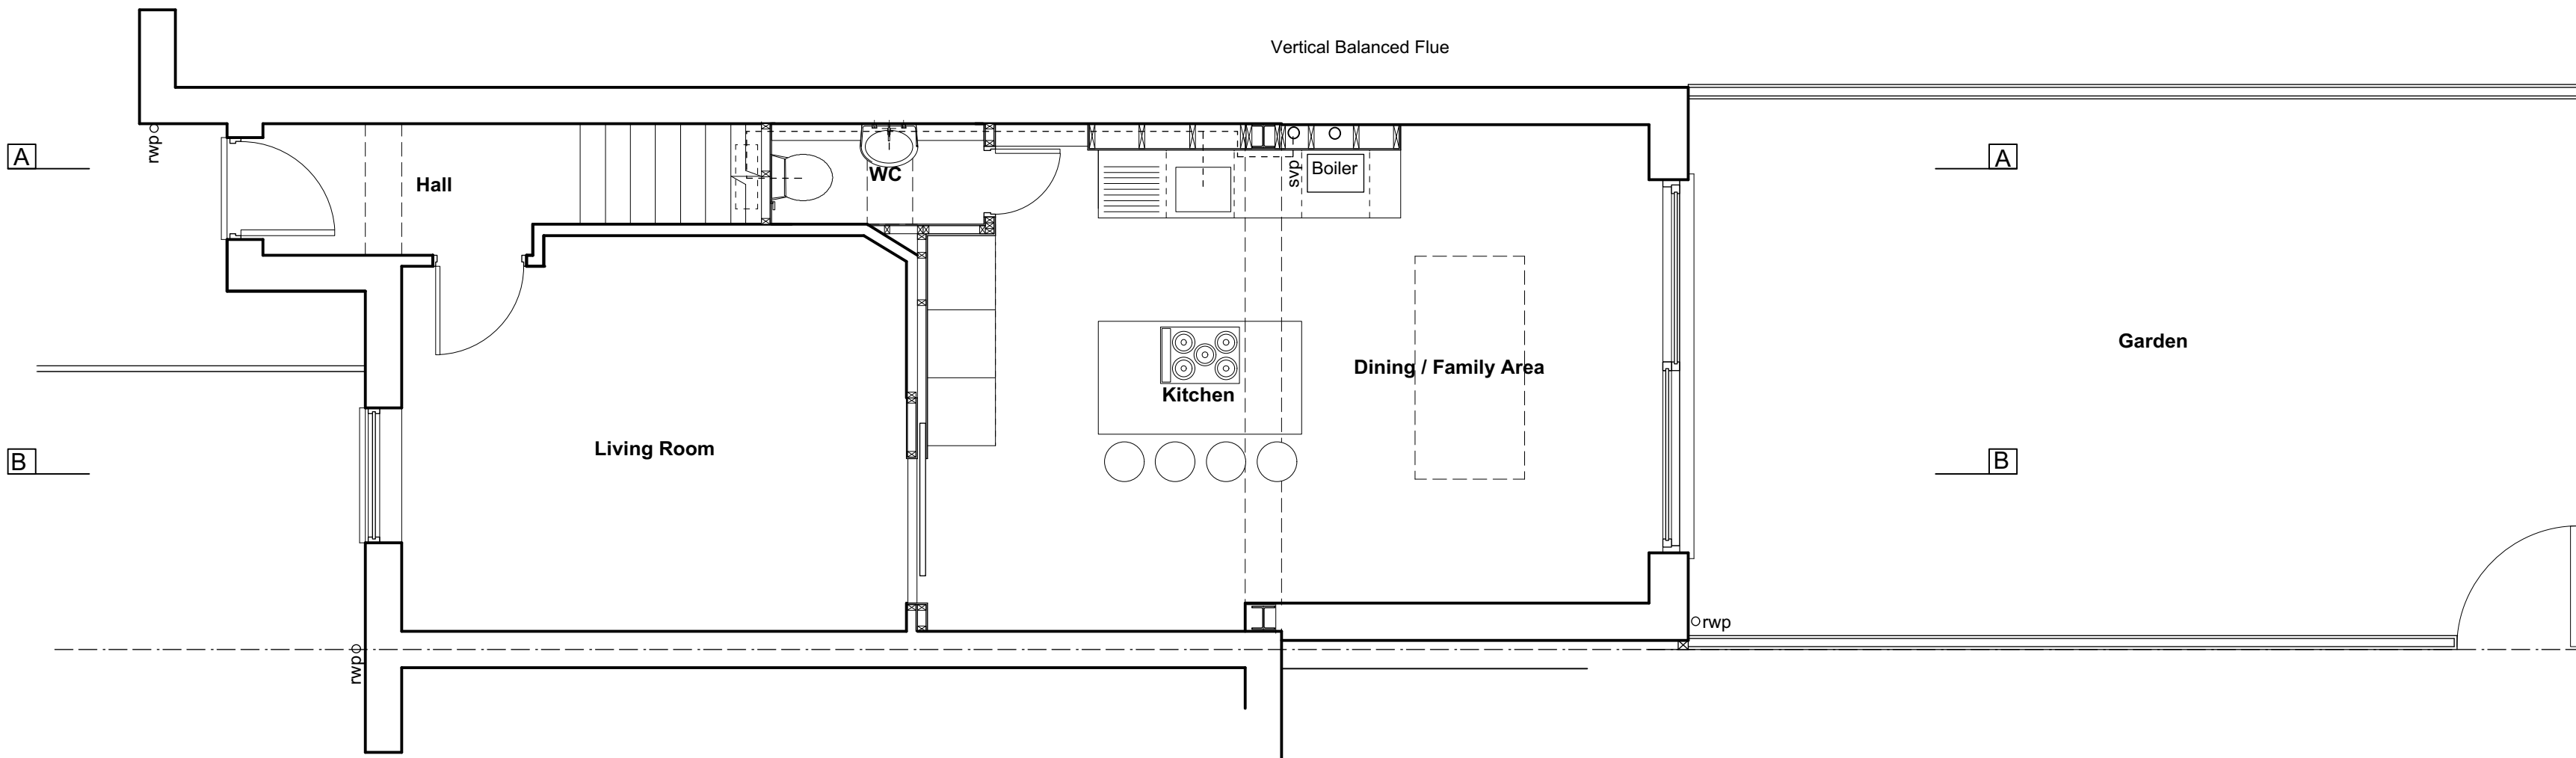

Ground Floor Plan

© relform architects

note:

This drawing is copyright

Do not scale off dimensions. all dimensions are to be checked on site by contractor. Contractor to report any dimensional discrepancies, errors or omissions prior to commencing on site.

Make Good to all surfaces disturbed

ALL STRUCTURAL STEELWORK AND RELATED STRUCTURES TO BE TO THE STRUCTURAL ENGINEERS DESIGNS. CALCULATIONS AND CONFIRMATION. THIS DRAWING IS TO BE READ IN CONJUNCTION WITH ALL THE APPROPRIATE STRUCTURAL ENGINEER'S INFORMATION.

IF IN ANY DOUBT ASK

DRAWING SCALE		
Rev.	Date	Comment

re form [architects and urban strategists] ltd 31 Dale Street Manchester M1 1EY T+44(0)161 235 5300 e mail@re-form.org.uk		
Client	Ms S Galloway	
Project Title	Alterations & Extension At 7 Turn Moss Road, Chorlton, Manchester. M32 8QD	
Drawing Title	Plans & Elevations as Existing	
Job No.	Drawing No.	Rev.
E SG 22-436	002	-