


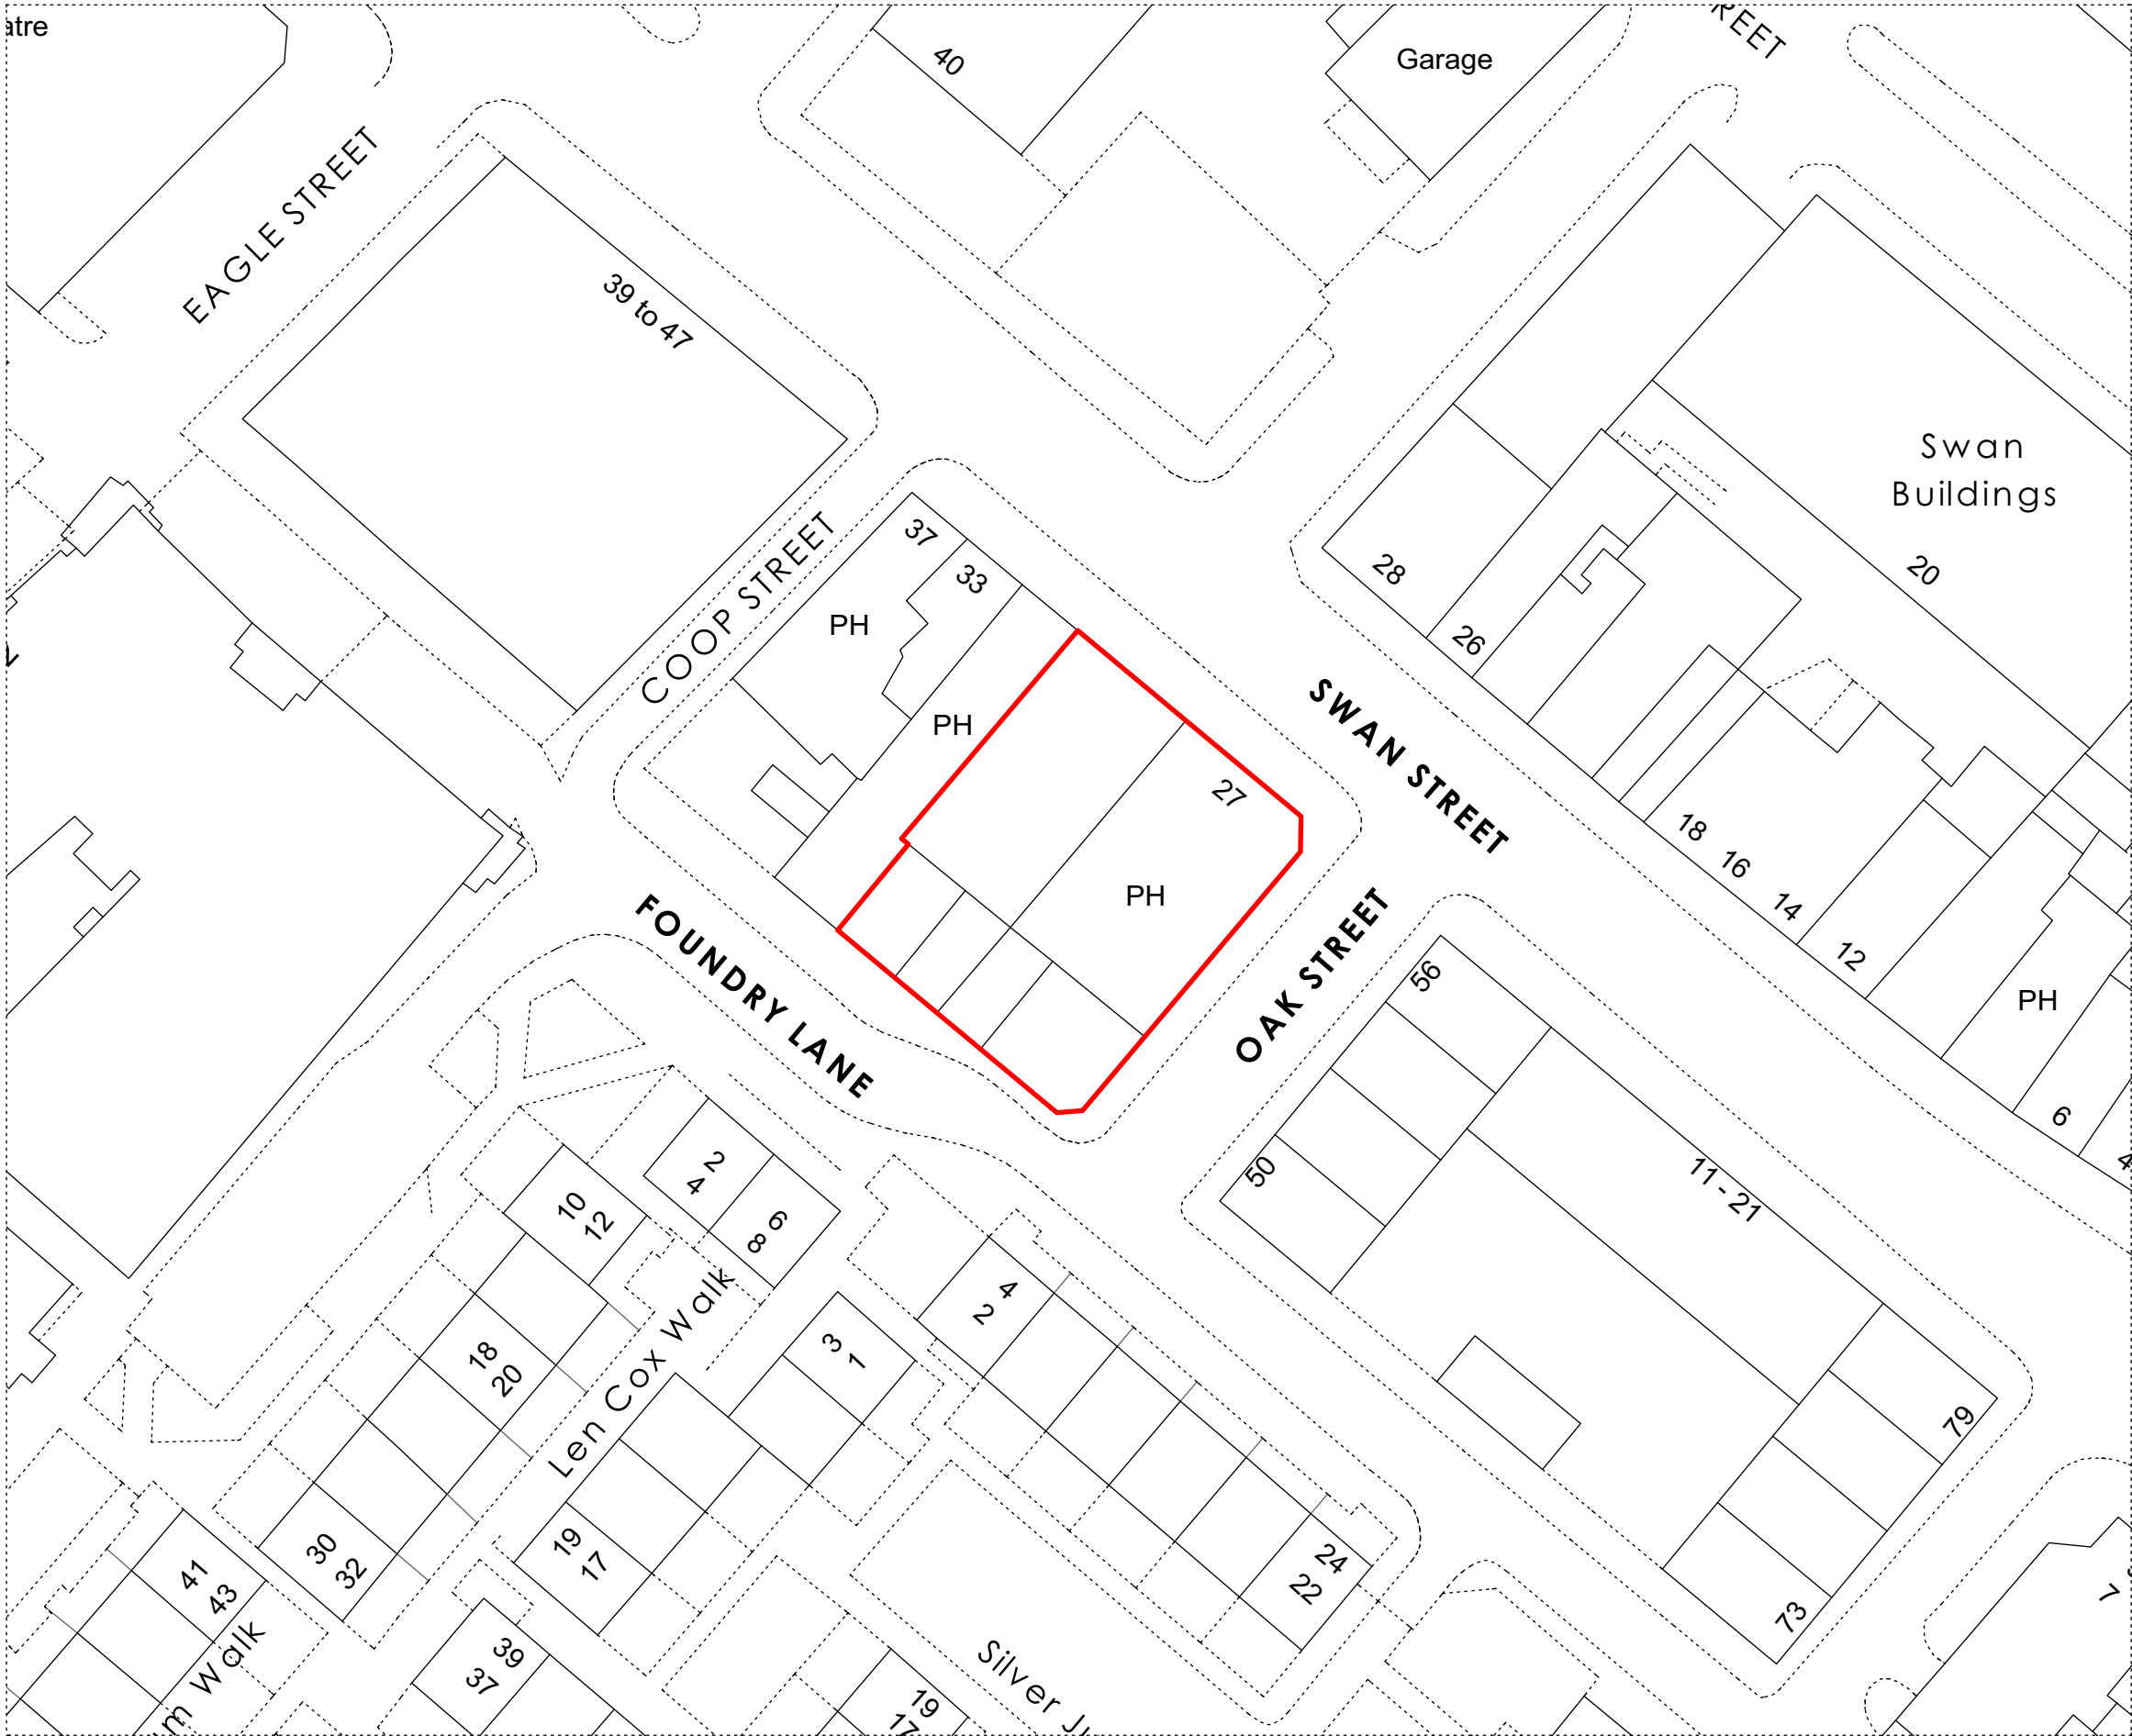

SITE PLAN
1:500 @ A3

REVISION	DATE	DESCRIPTION
-	29.07.20	PLANNING

 **SITE BOUNDARY FOR FULL PLANNING PERMISSION**

OMIArchitects

31 Blackfriars Road, Salford, Manchester, M3 7AQ
+44(0)161 832 3242 / info@omiarchitects.com / www.omiarchitects.com

PROJECT	BAND ON THE WALL				
DRAWING	SITE PLAN - FULL PLANNING PERMISSION				
DATE	JULY '20	DRAWN BY	KV	SCALE	1:500@A3
JOB NO.	1387	DWG. NO.	L 0005		