




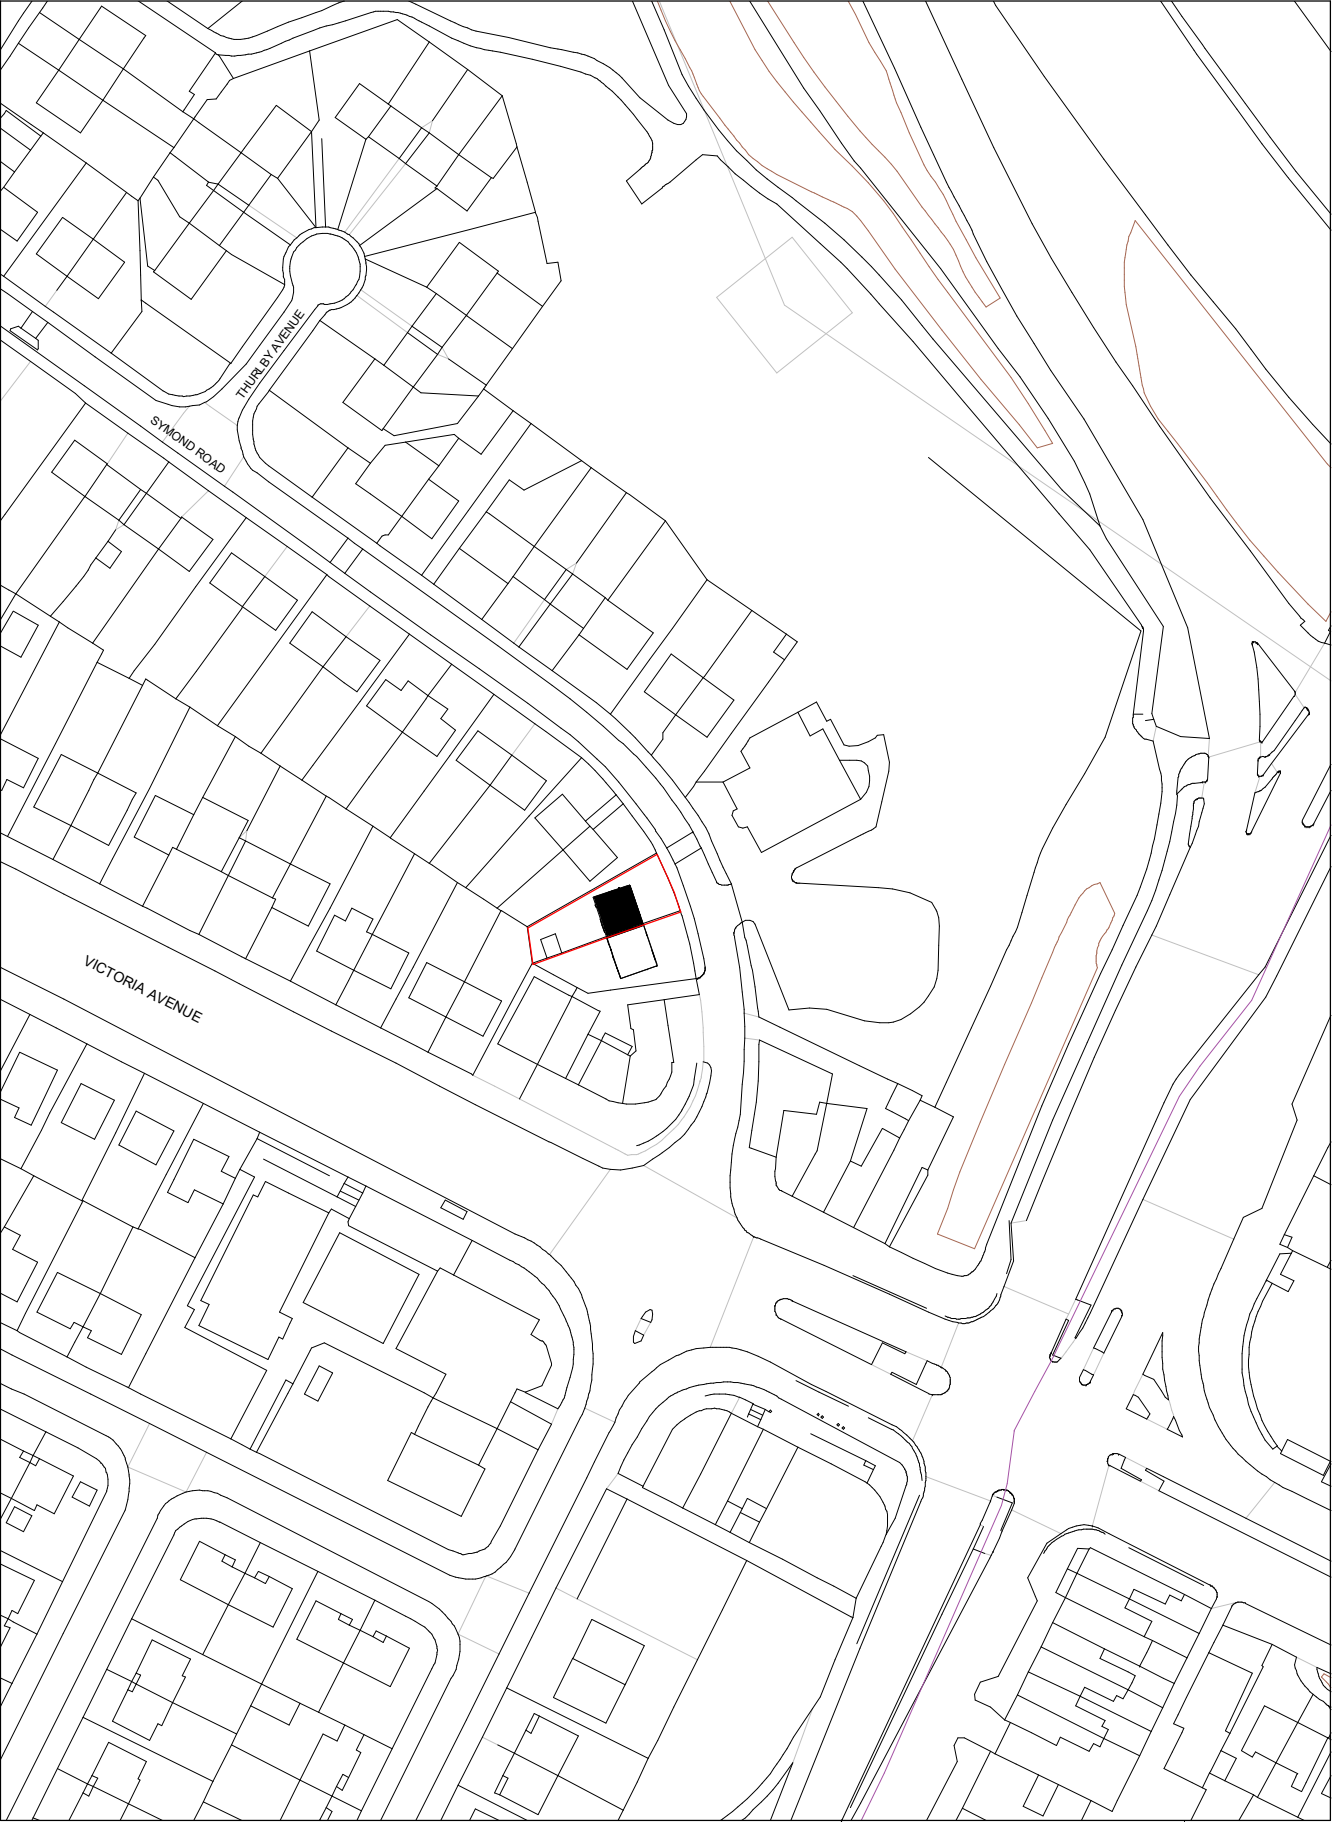

1 Location Plan
1 : 1250

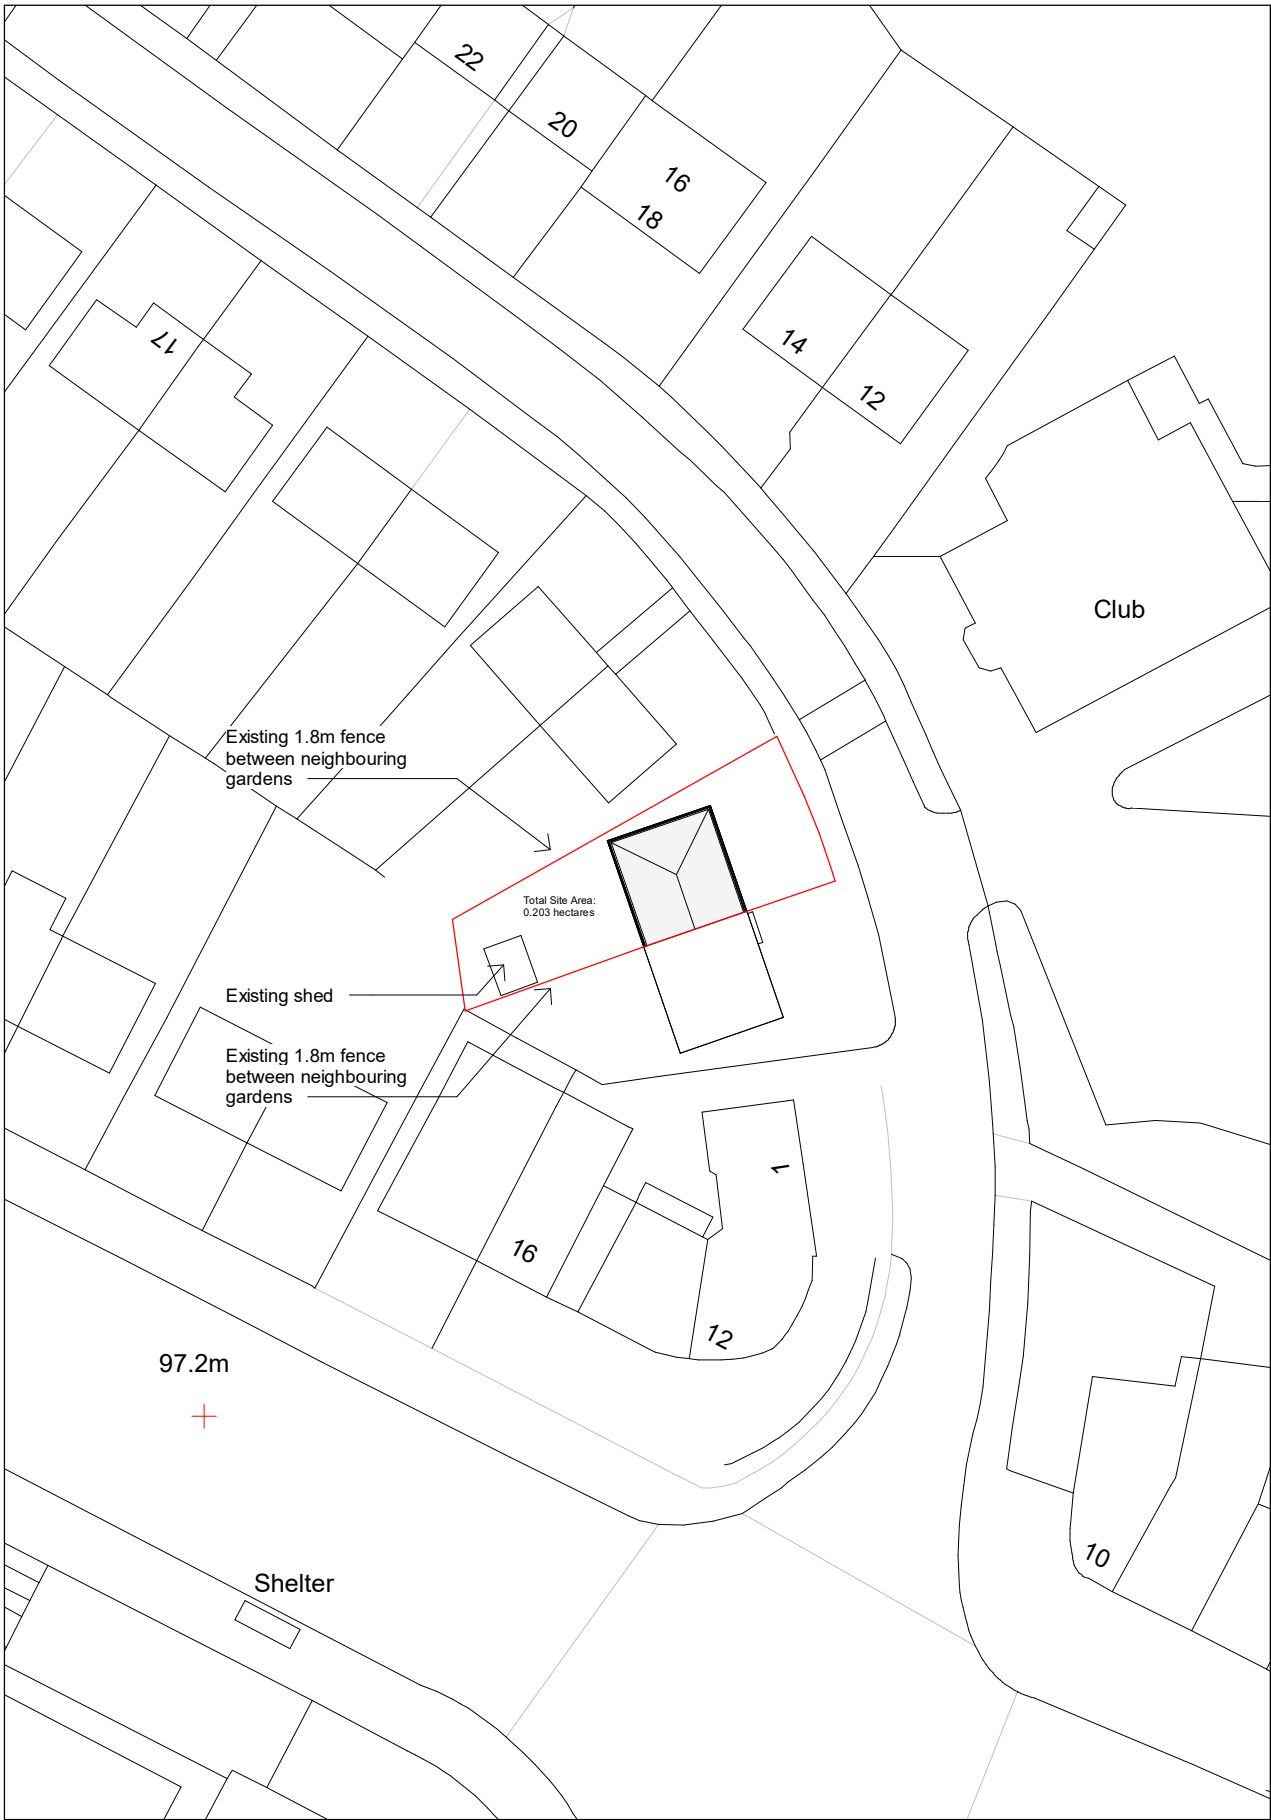

2 Site Plan as Existing
1 : 500

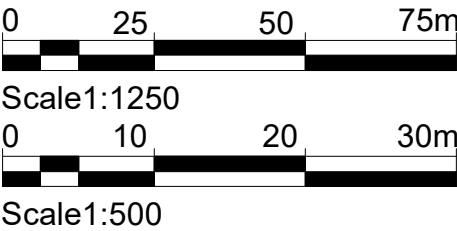


Copyright, ALNBM ©

Figured dimensions only are to be taken from this drawing. All dimensions are to be checked on site before any work is put in hand. IF IN DOUBT ASK.

CDM: Hazard Elimination & Risk Reduction has been undertaken and recorded where appropriate, in accordance with the requirements of "The Construction (Design and Management) Regulations 2015" and the associated "Industry Guidance for Designers".

MATERIALS AND WORKMANSHIP
All works are to be carried out in a workmanlike manner. All materials and workmanship must comply with Regulation 7 of the Building Regulations, all relevant British Standards, European Standards, Agreement Certificates, Product Certification of Schemes (Kite Marks) etc. Products conforming to a European technical standard or harmonised European product should have a CE marking.

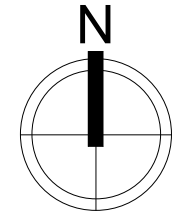

Key

— Site Boundary

Rev	Description	Dr'n	Chk'd	Date



Tel: 0121 682 9315 / 07950 553 859

Email: info@alnbm.co.uk

www.alnbm.co.uk

Client
Mr Lian Phat Tu

Project
5 Symond Road M9 6GS
Rear Extension

Drawing
Location Plan & Site Plan

Project No.
001

Drawing No.
AB-XX-00-DR-A-4050-0001

Status
Planning

Created
Date

• SK
• 21/05/2021

Checked
Scale

• AB
• As Indicated

• A3

Printed on : 06/06/2021 17:28:01