


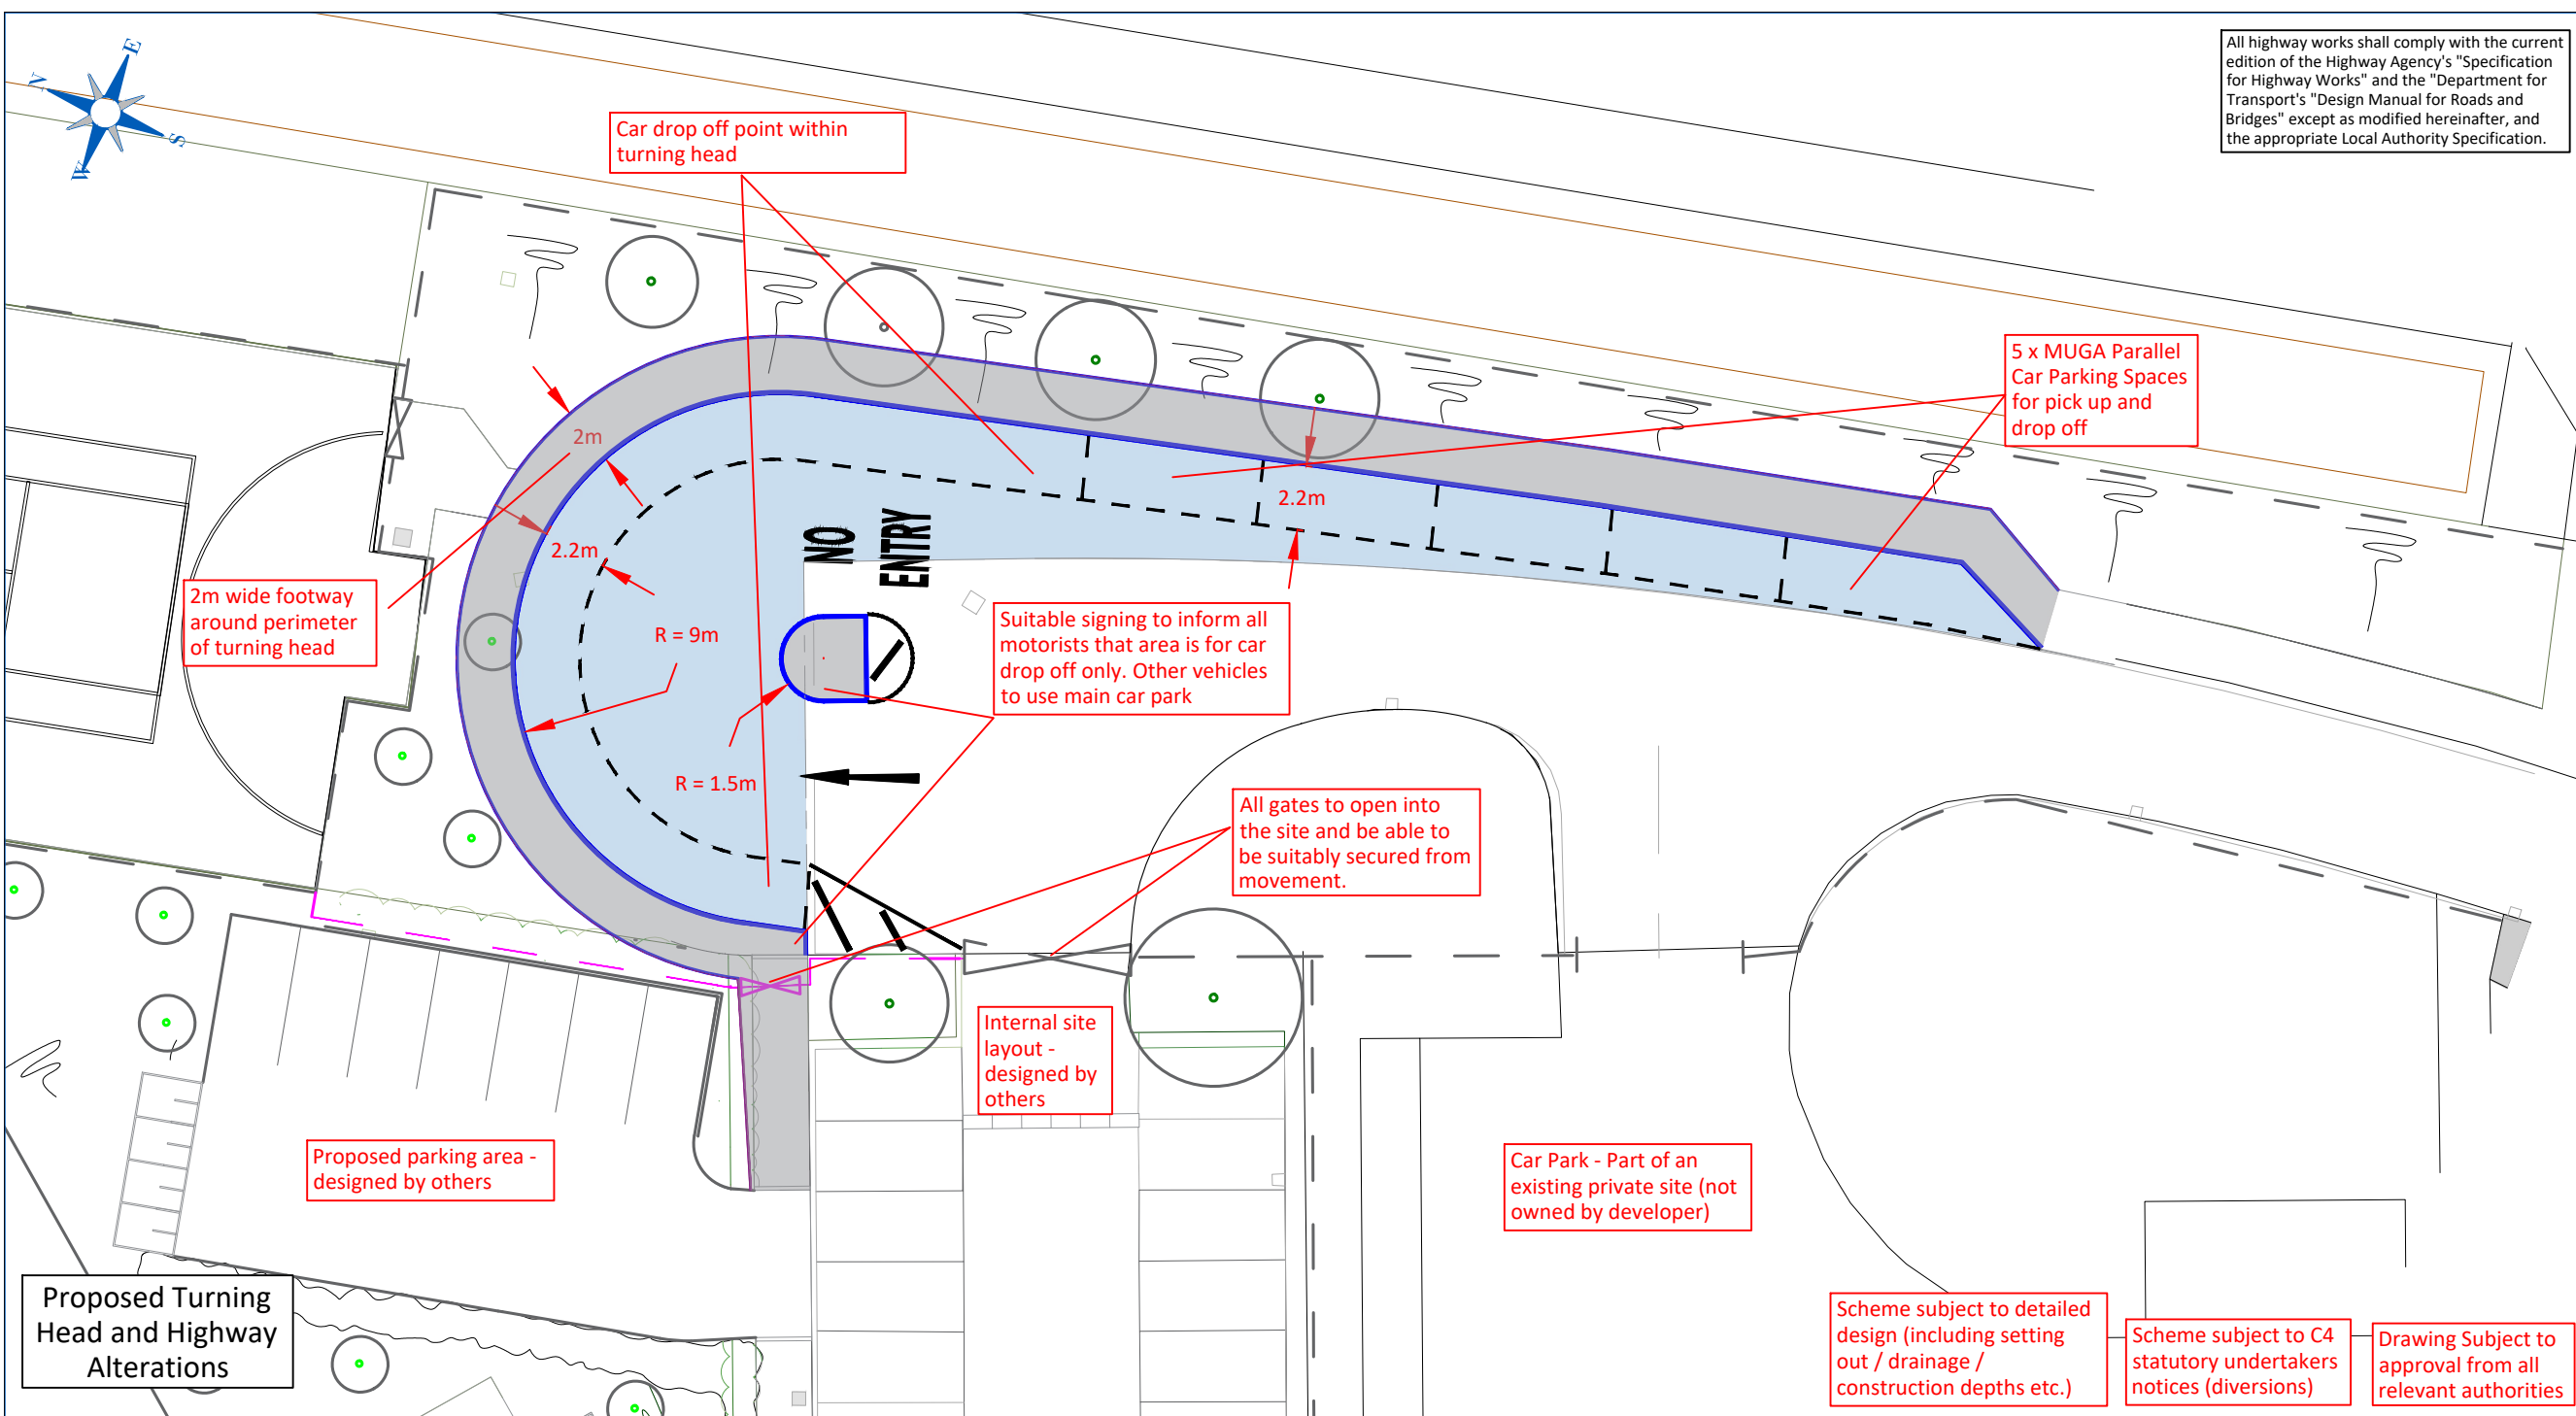

All highway works shall comply with the current edition of the Highway Agency's "Specification for Highway Works" and the "Department for Transport's "Design Manual for Roads and Bridges" except as modified hereinafter, and the appropriate Local Authority Specification.

HEALTH AND SAFETY INFORMATION

IN ADDITION TO THE HAZARDS/RISKS NORMALLY ASSOCIATED WITH THE TYPES OF WORK DETAILED ON THIS DRAWING, NOTE THE FOLLOWING:

- CONSTRUCTION:
- WORKS ADJACENT TO LIVE TRAFFIC
 - WORKS IN VICINITY OF LIVE SERVICES
- MAINTENANCE/CLEANING/OPERATION:
- WORKS ADJACENT TO LIVE TRAFFIC
 - WORKS IN VICINITY OF LIVE SERVICES
- DECOMMISSIONING/DEMOLITION:
- WORKS ADJACENT TO LIVE TRAFFIC
 - WORKS IN VICINITY OF LIVE SERVICES

There are no specific Risks or Hazards identified by the Designer which a Competent Contractor should not already be aware of. If the Contractor considers otherwise, he must bring the matter to the attention of the Principal Designer at the earliest opportunity and in the meantime must not undertake any operation pertaining to that matter.

Disclaimers:-

- This drawing is copyright and must not be copied in part or in whole unless agreed in writing by Local Transport Projects Ltd.
- Reference should be made to the project's drawing register to ensure the latest drawing is being referred to.
- All dimensions are to be checked by the contractor prior to commencement of work. Any discrepancy shall be reported immediately to Local Transport Projects Ltd.
- All work shall be carried out in accordance with local authority, statutory authority and health & safety requirements & regulations.
- This drawing is produced to be printed and read in colour. Reproduction in black and white may prevent correct interpretation of some aspects.
- Based on Topographical survey provided within site plan 180389-DGL-01-XX-DR-A-1403 by Darwin Group.

Rev.	Date	By	Chk	Description
A	26 04 21	RL	SW	Updated Layout in line with Highway Officer comments

Client
Darwin Group

Project
Connell Co-op College

Title
Preliminary Design

local transport projects
traffic engineering and transport planning

INSTITUTE OF HIGHWAY ENGINEERS
IHE

25 000
HAS


Armstrong House,
The Flemingate Centre,
Beverley,
East Riding of Yorkshire.
HU17 0NW.

01482 679 911
info@local-transport-projects.co.uk
www.local-transport-projects.co.uk
Registered No. 5295328

Drawn	RL	Date	31 03 2021
Scale	1 : 250	Checked	SW
		Approved	TK

Status
FOR APPROVAL

Drawing number	Project	Job	Drawing	Sheet	Revision
LTP/4396/ P1 / 01			01		A

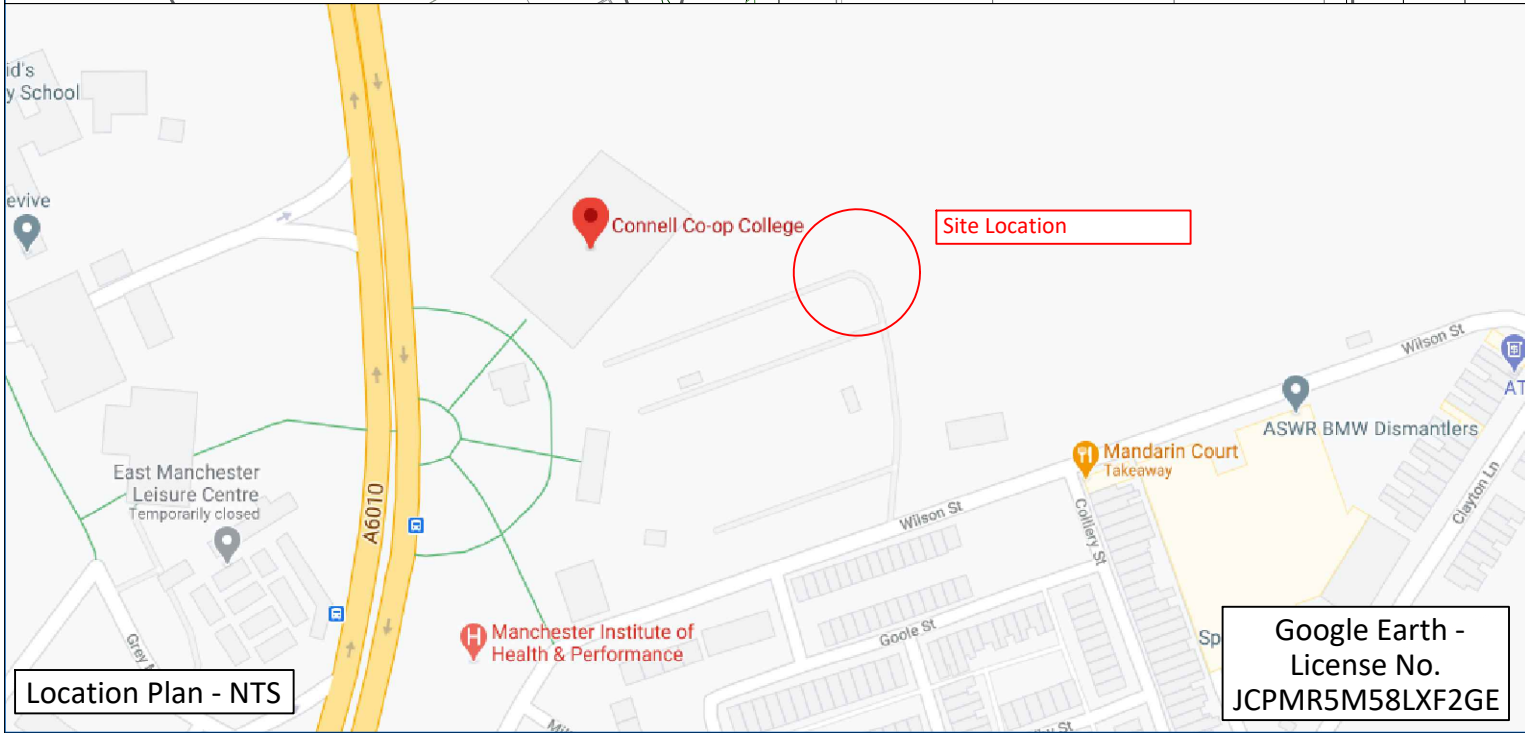

Key:-

- Background Mapping
- Proposed Kerbline
- Proposed Road markings
- Proposed Carriageway widening
- Proposed Footway
- Proposed relocation of gate and fenceline