



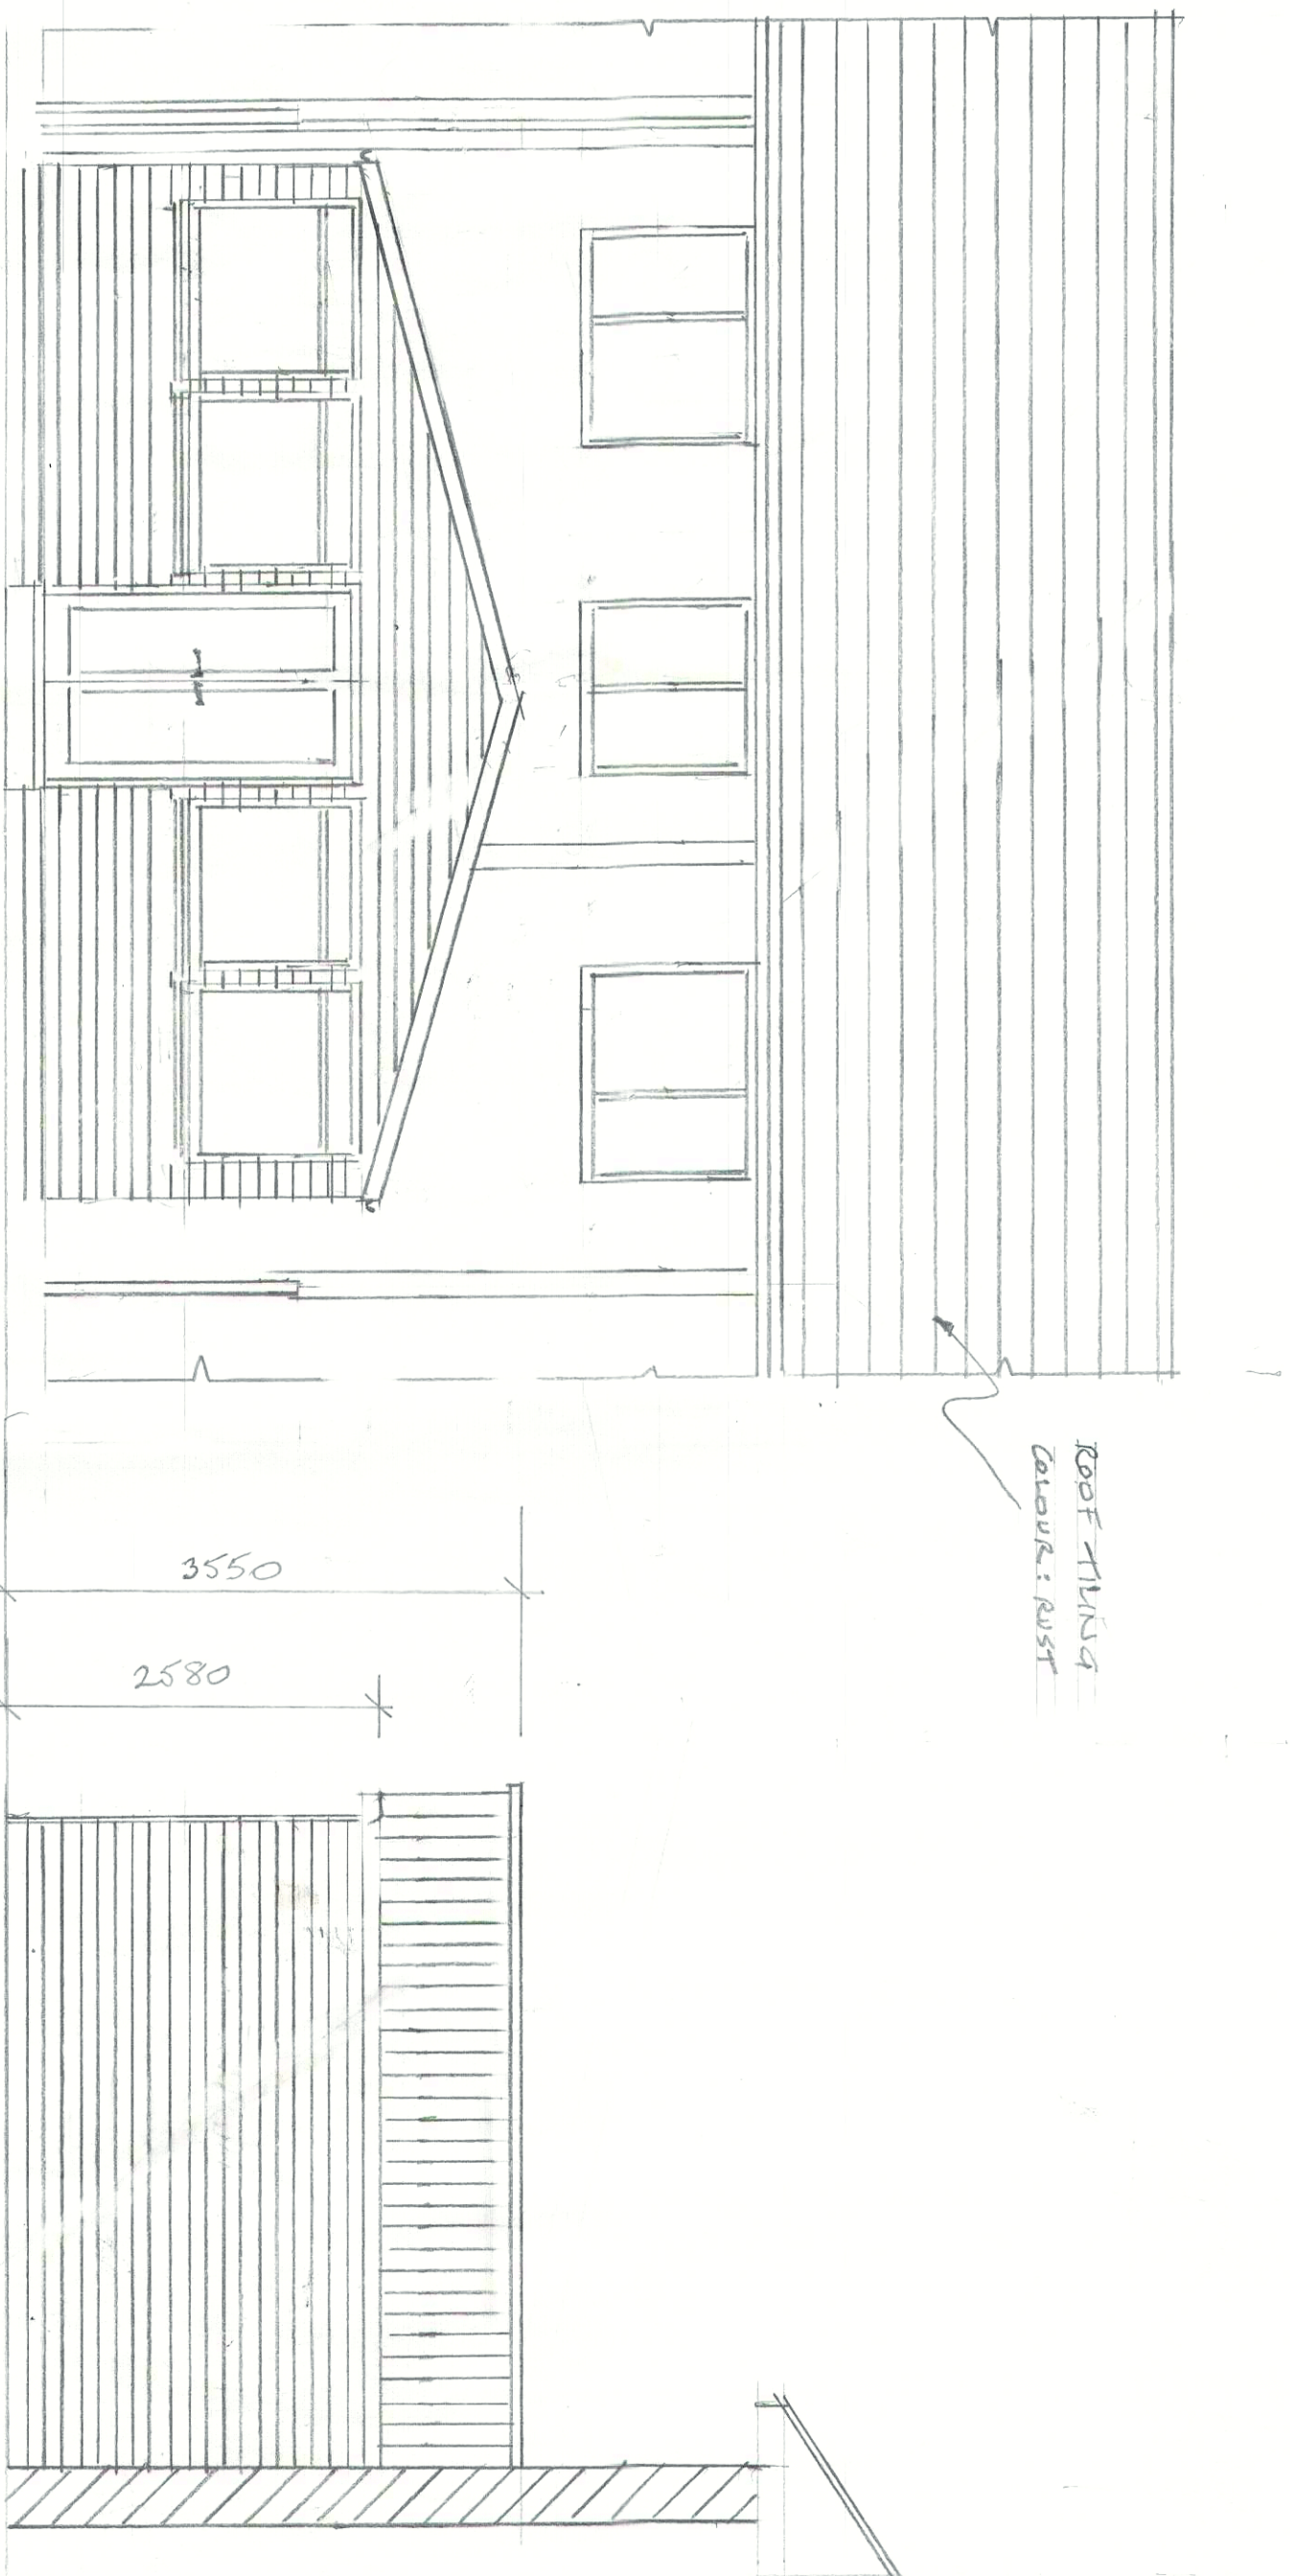


NORTH-EAST ELEVATION


NORTH-WEST ELEVATION

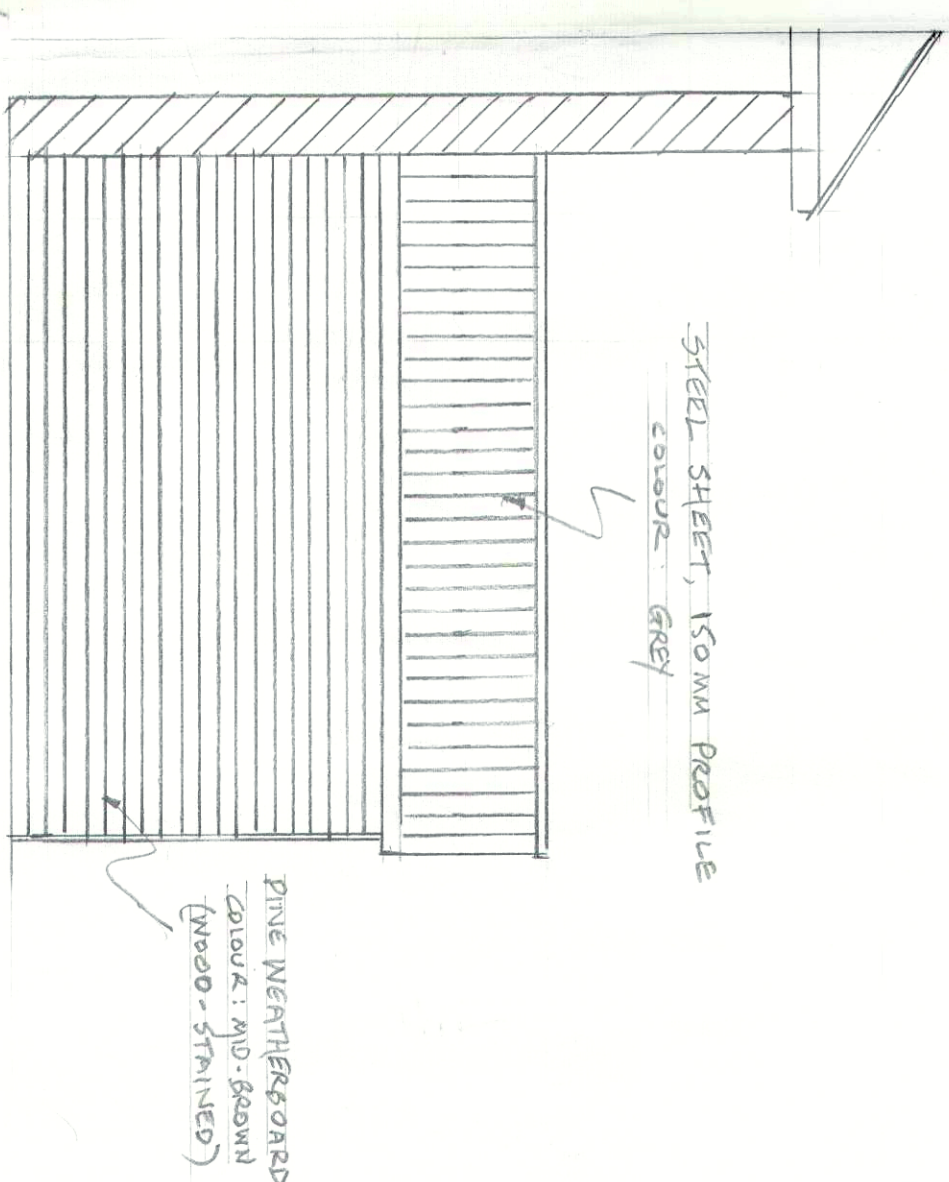

SOUTH-EAST ELEVATION

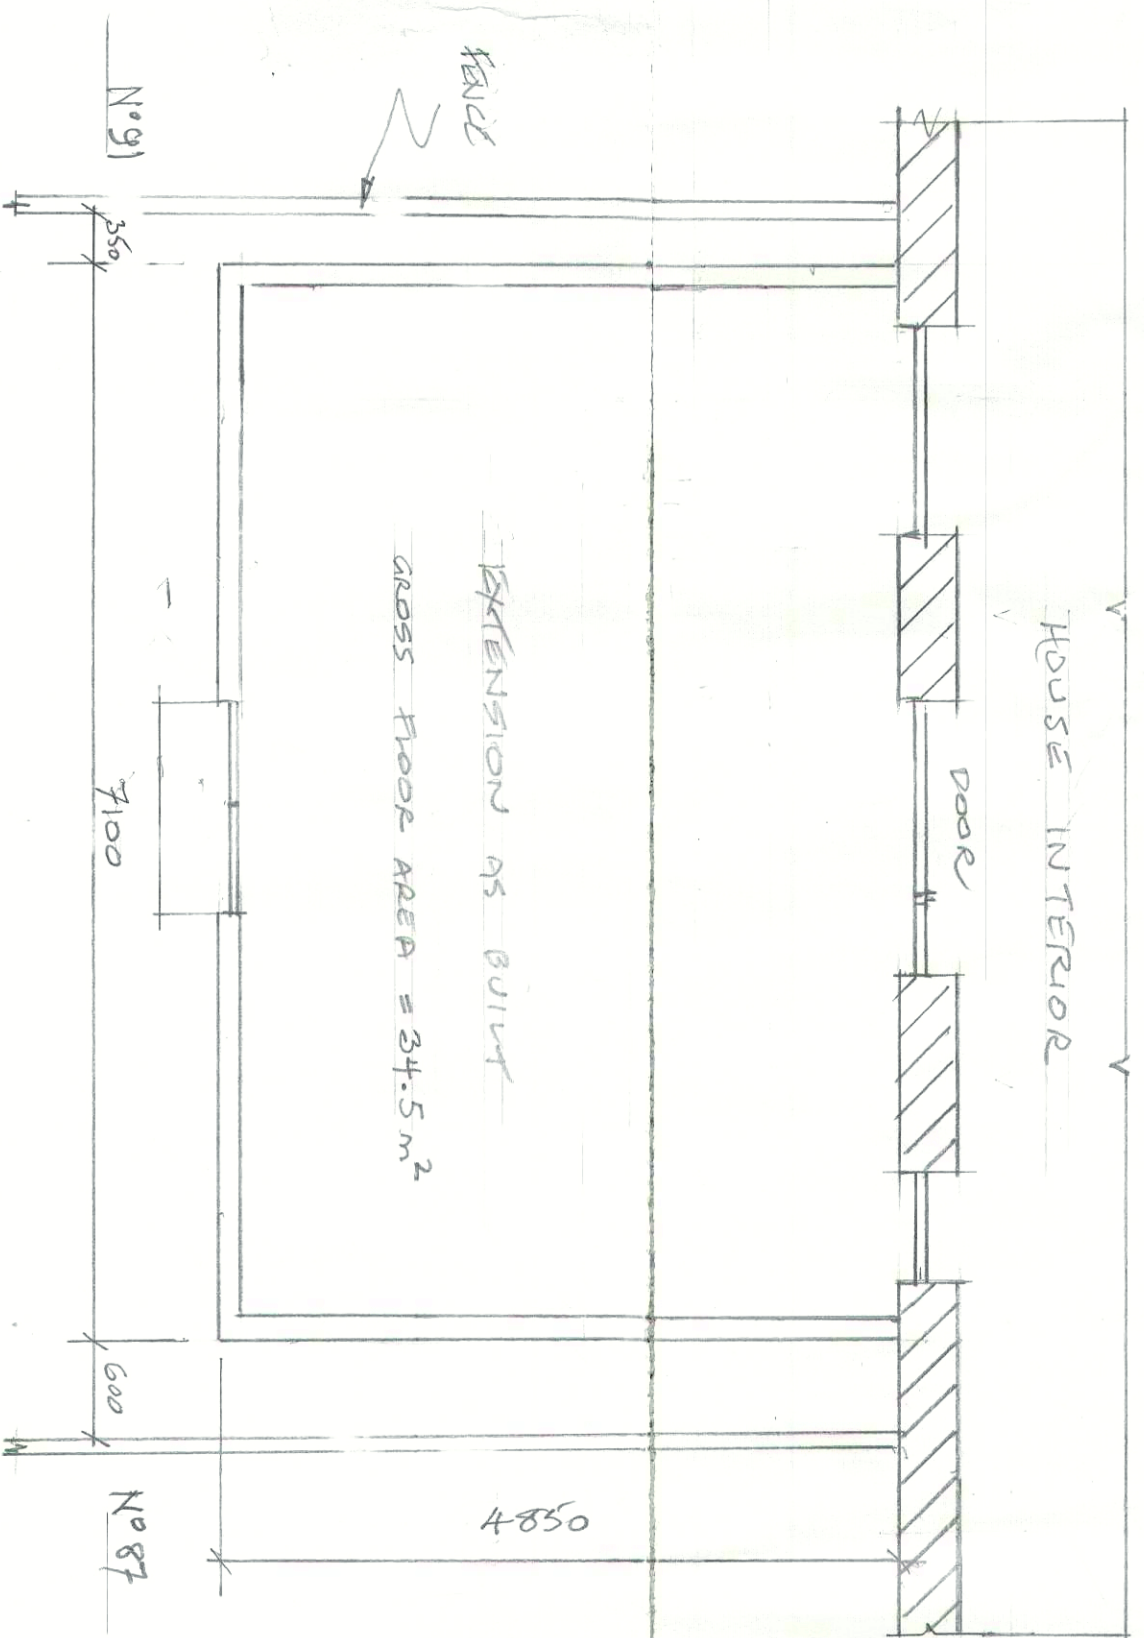

PLAN

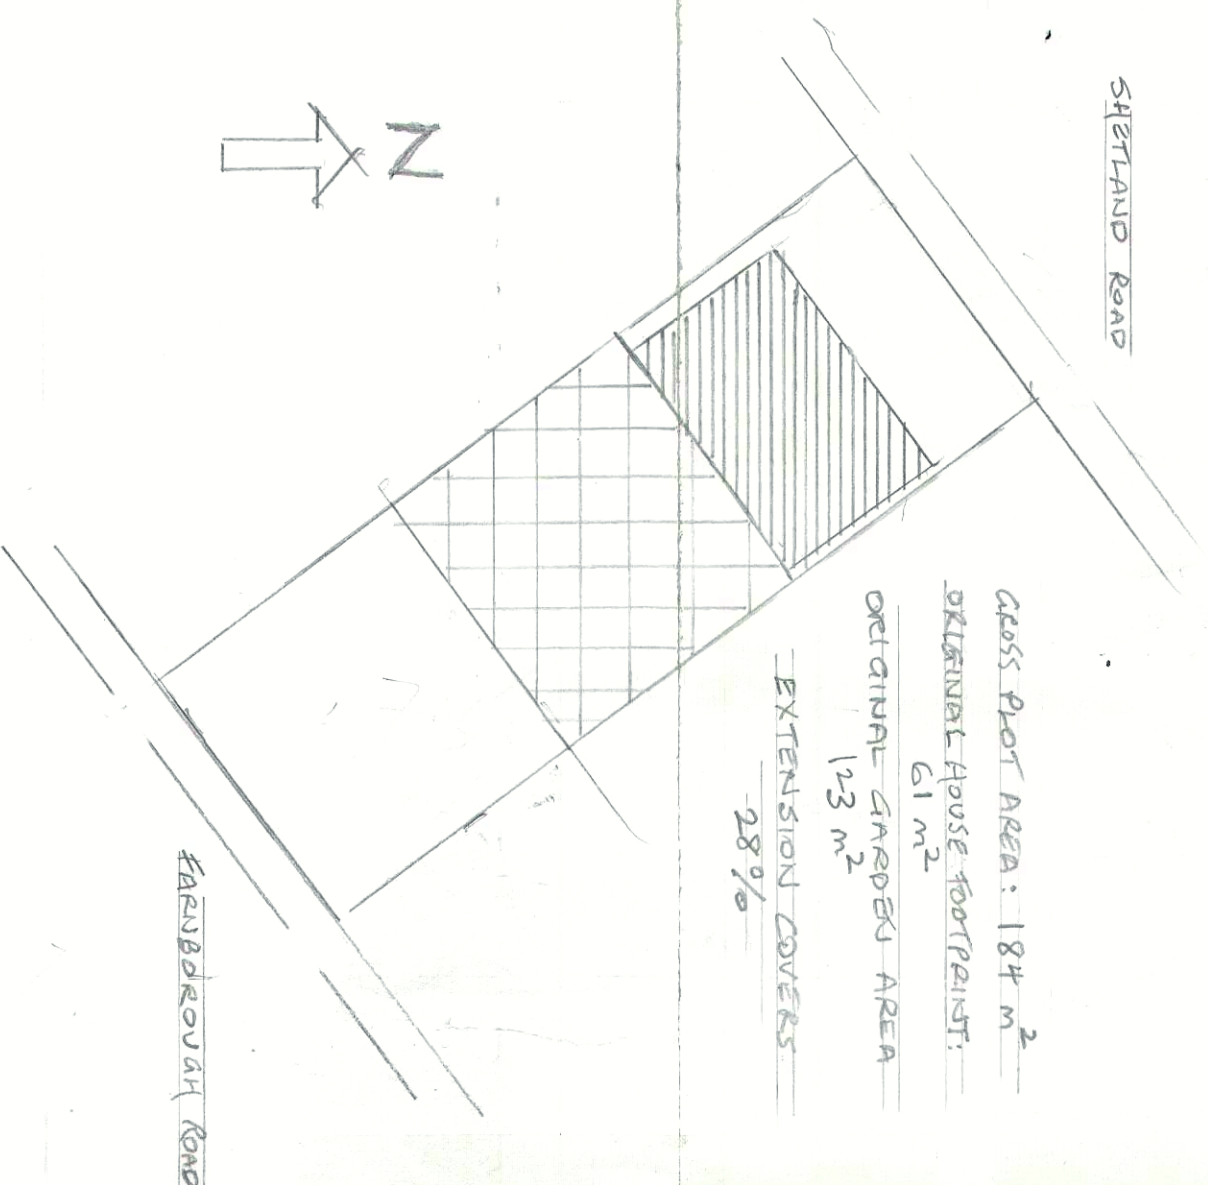

BLOCK PLAN

REAR EXTENSION AT
83 FARNBOROUGH RD, M40 TWE
SCALE: 1:50
EXCEPT BLOCK PLAN: 1:200
129916/FH/2021
DRAWING N°: 89/1
DRAWN BY: ESK
30 MARCH 2021
enckaeble@gmail.com 01979 643 646