



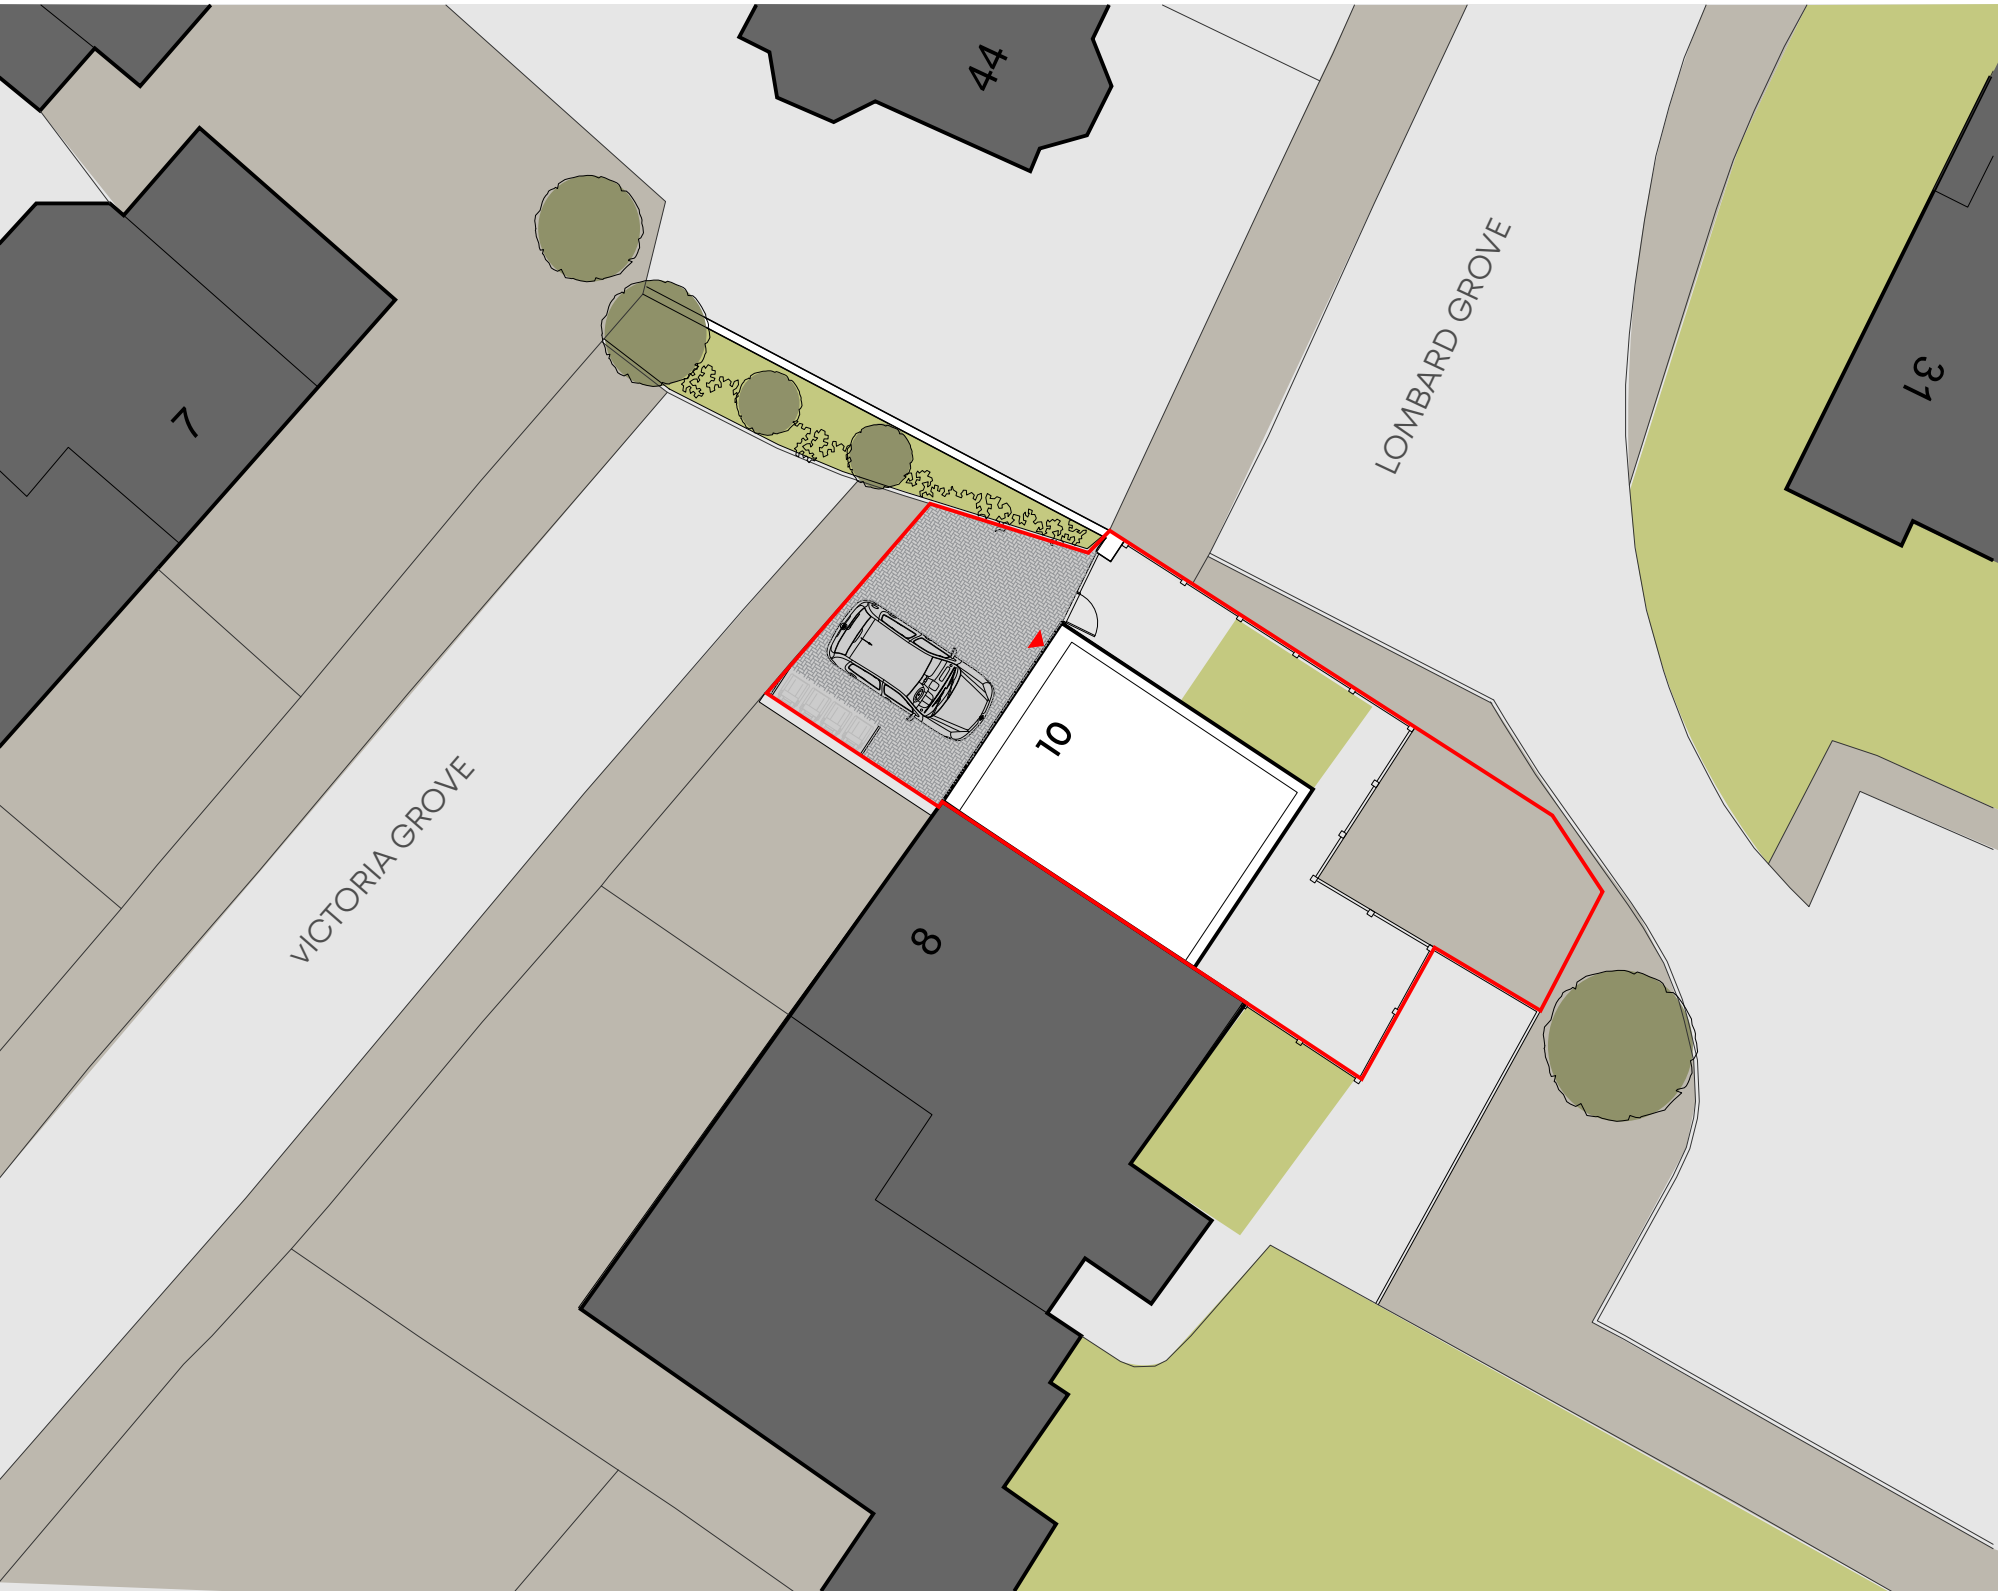

© Crown copyright and database rights 2020 OS 1000060149

 

Notes: This drawing is the copyright Paddock Johnson Partnership Limited and may not be used without their prior written consent.  
Written dimensions to be taken in preference to scaled dimensions.  
Due to the inaccuracies of scanning, scanned images should not be scaled.

| REV: | DATE:    | DESCRIPTION:          | BY: |
|------|----------|-----------------------|-----|
| A    | 06.07.21 | Comments incorporated | VA  |

CLIENT:

Rebecca May

PROJECT:

Extension & Alterations  
10 Victoria Grove  
Manchester

DRAWING TITLE:

As Existing Site Plan

DRAWING NUMBER:

**21032-101-A**

SCALE:

1:200@A3

DATE:

01.07.21

STATUS:

**PLANNING**

BY:

VA

CHECKED:

VA



Studio 2, The Lyceum,  
Bath Street, Port Sunlight,  
Merseyside, CH62 4UJ  
0151 643 1234  
info@paddockjohnson.com  
www.paddockjohnson.com  
Paddock Johnson Partnership  
Limited. Registered in England  
and Wales. No. 06684275