




47 Milton Grove, Whalley Range




front elevation

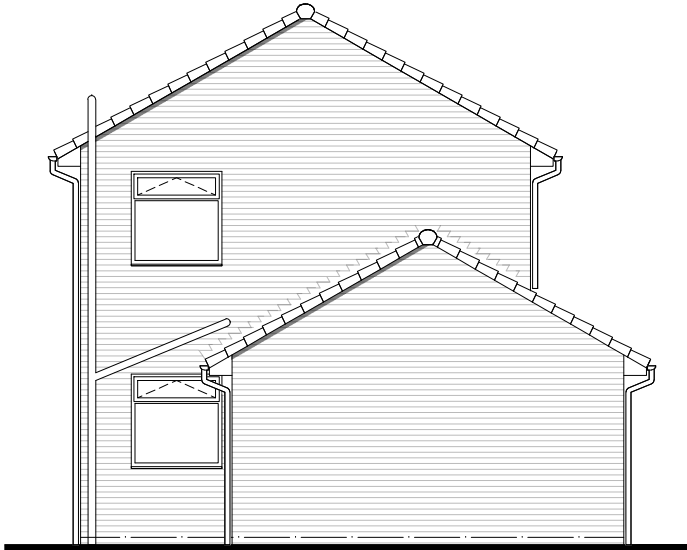


side elevation



rear elevation

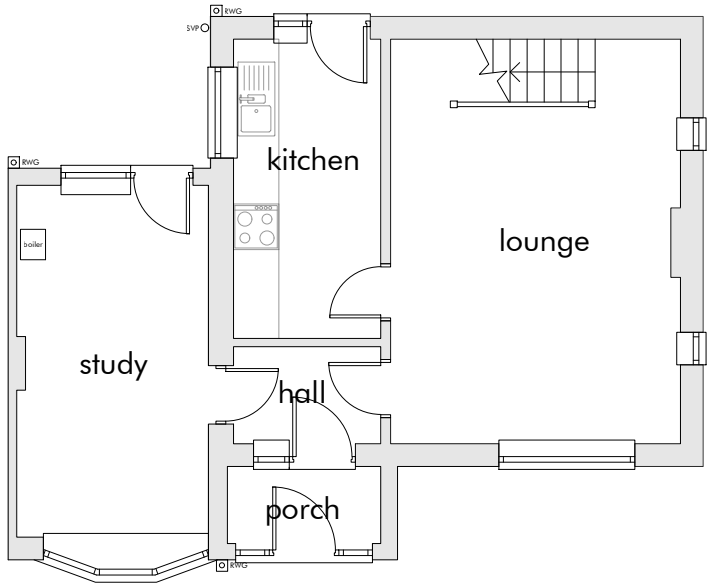


ground floor plan

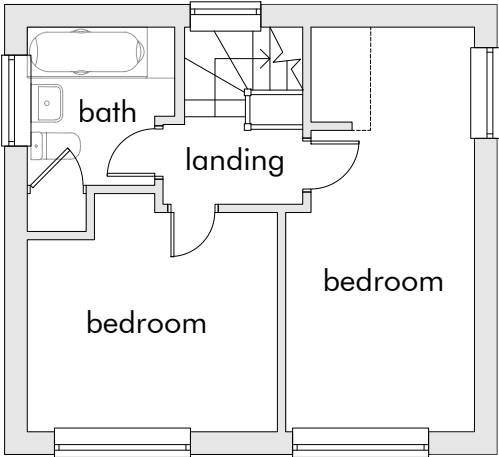

first floor plan



side elevation

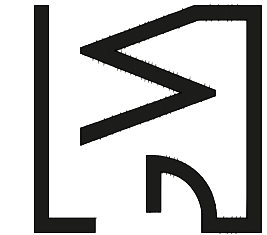

GOODWINTER
DESIGN & PLANNING

www.goodwinter.co
07584245825
info.goodwinter.co

Copyright of this drawing remains vested in GoodWinter Design & Planning Ltd and cannot be reproduced without prior consent.
Do not scale from drawing. Contractors are responsible for checking the given dimensions and resolving any discrepancy prior to construction.
All dimensions indicated are from structural elements unless specified and do not include internal finishes and construction tolerances.
Drawing to be read in conjunction with all structural or other specialist drawings and/or details.



DRAWING TITLE
Existing Plans & Elevations

PROJECT
Part retrospective application for garage/carport conversion, new & replacement windows, external render & provision of wider vehicular access with timber gate


ADDRESS
47 Milton Grove, Whalley Range, Manchester, M16 0BP

SCALE
1:100@A3


DWG NO.
GW0005/E1

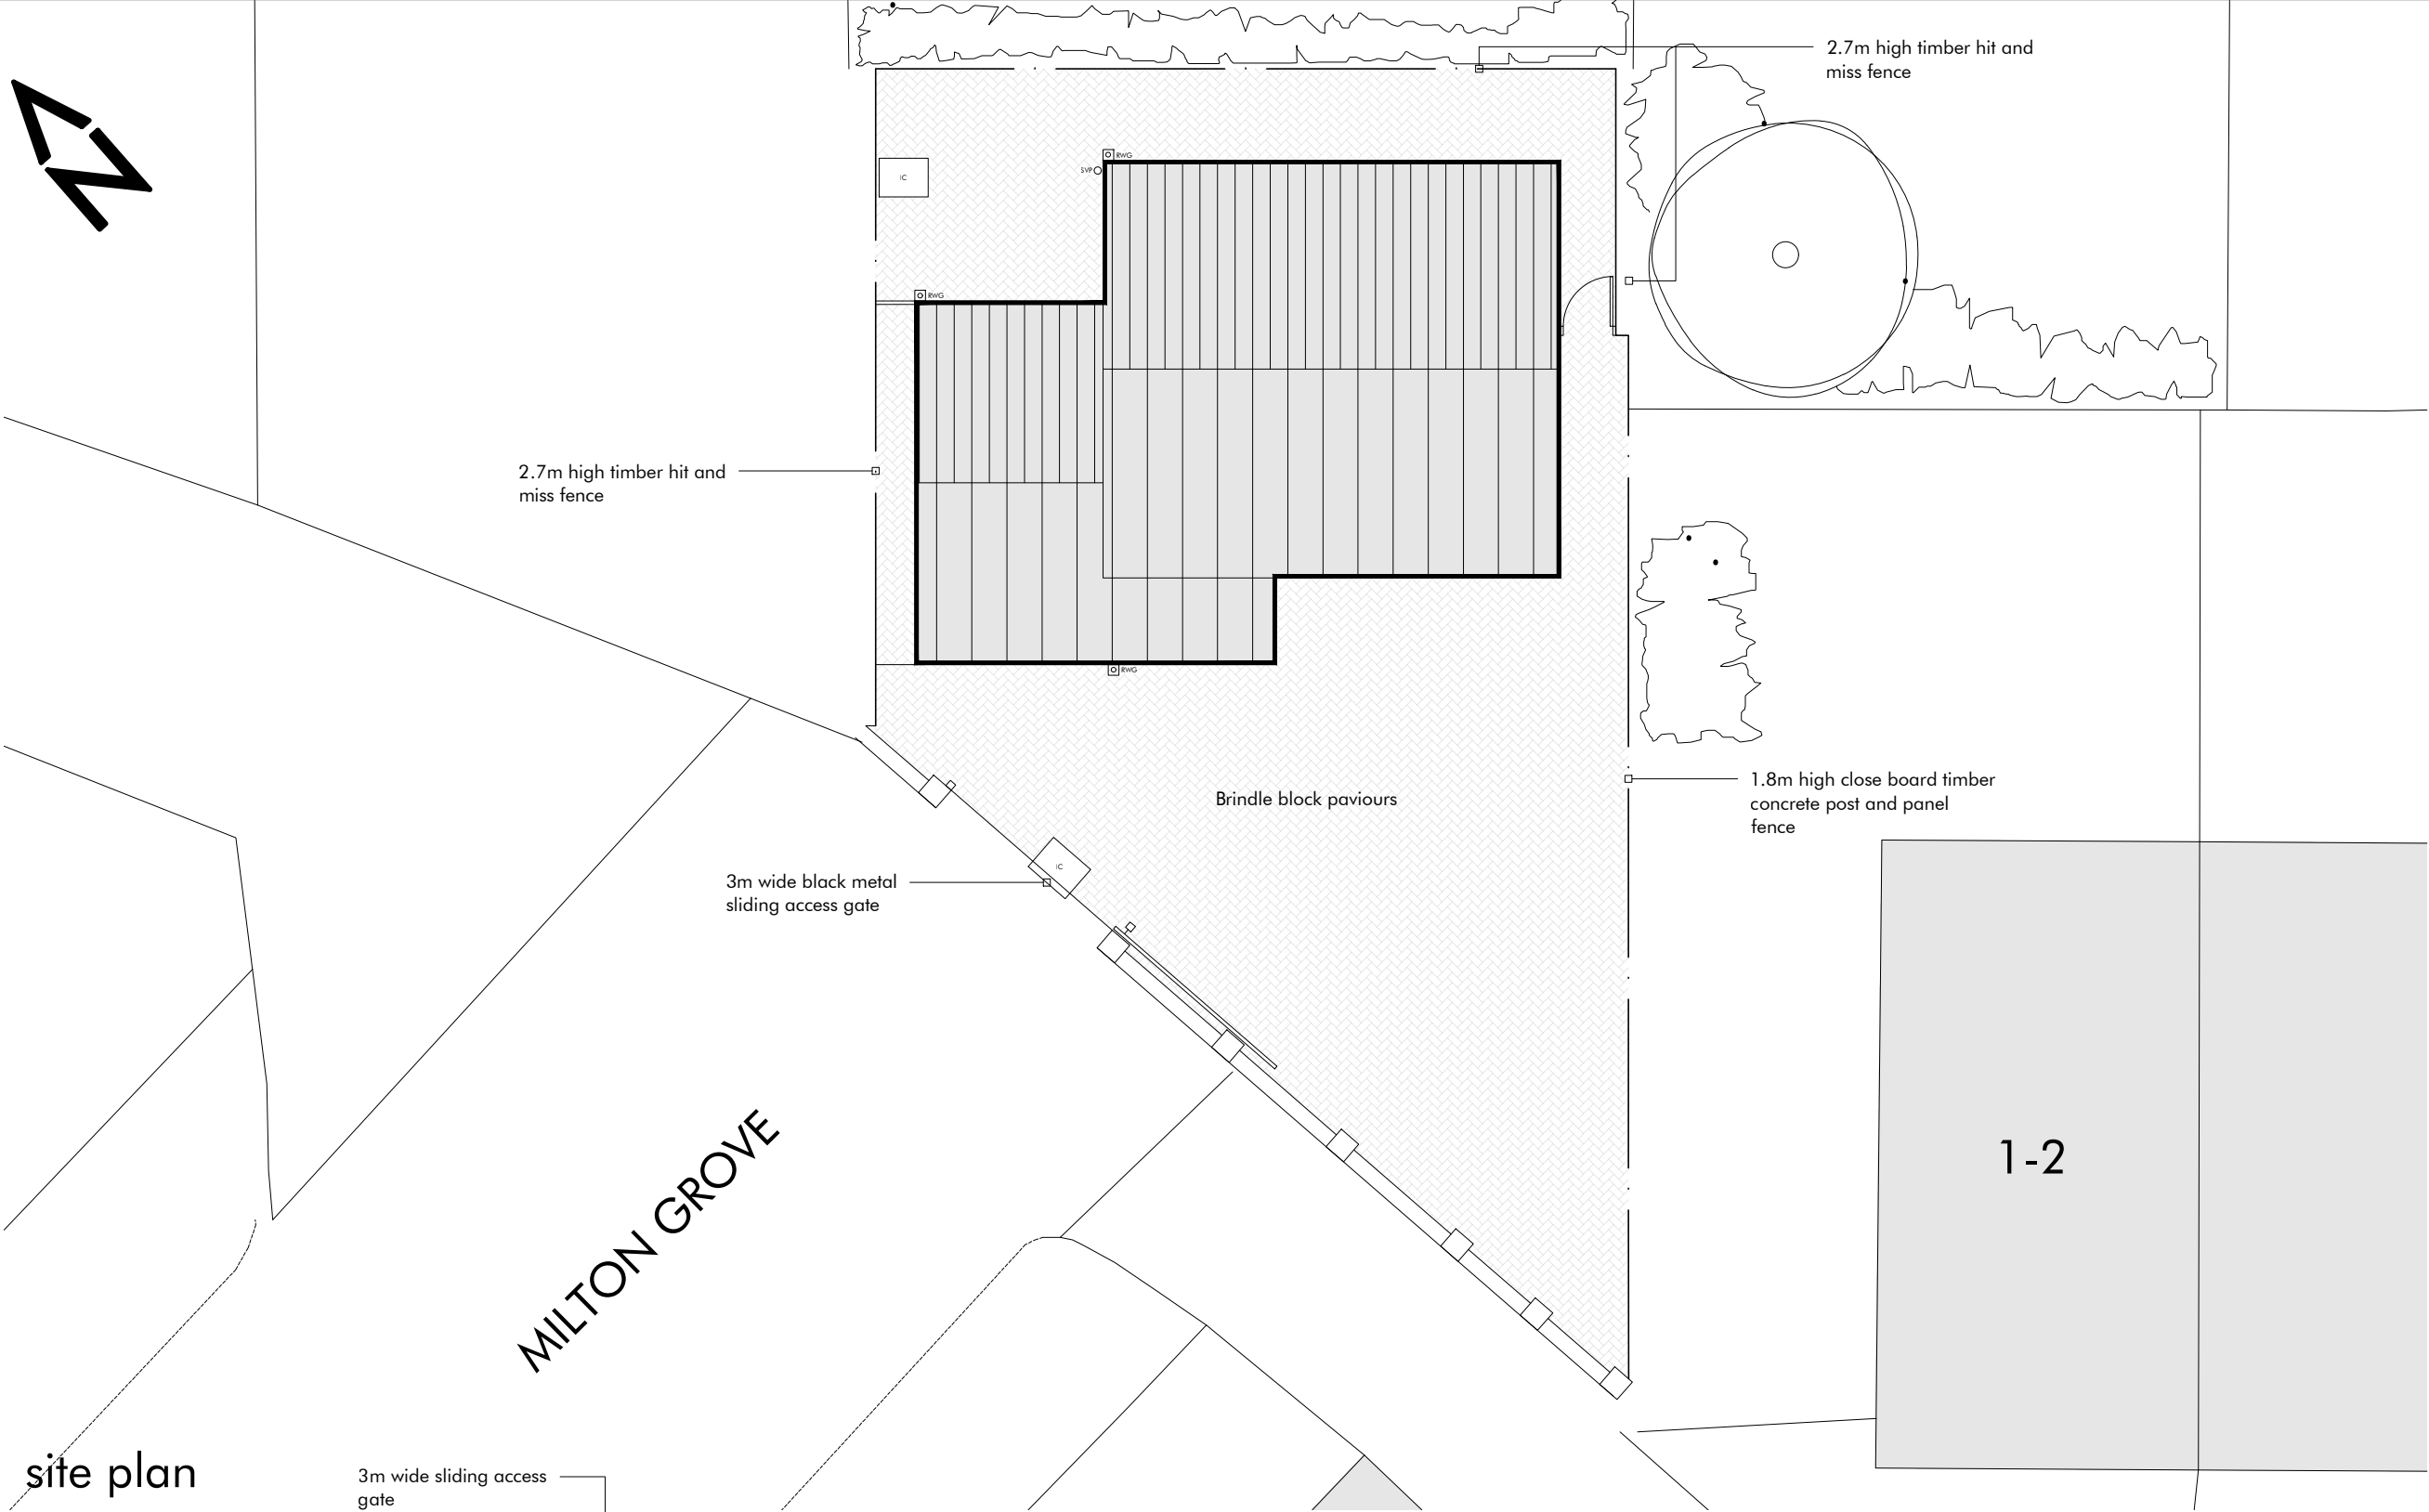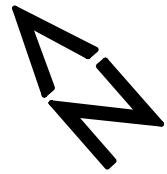

site plan

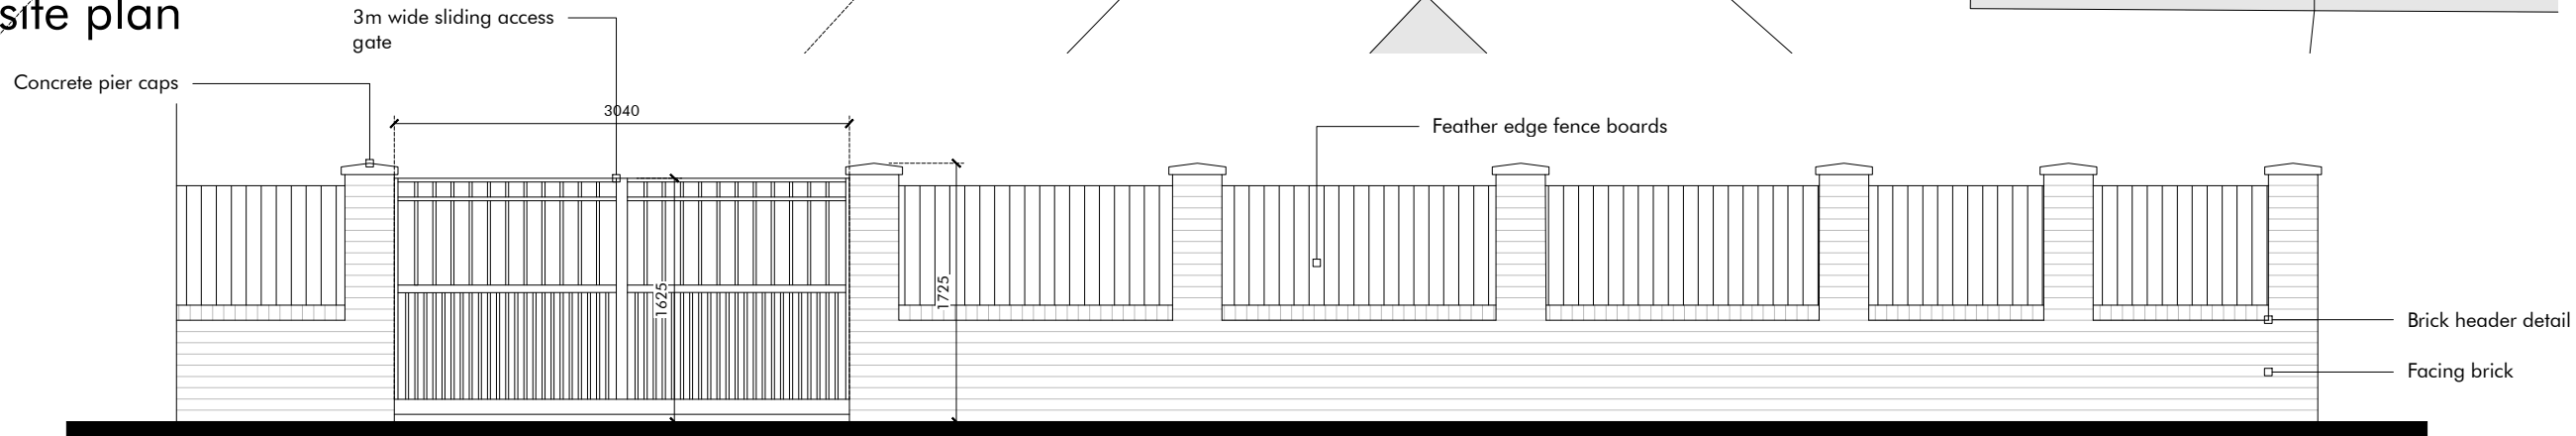

boundary elevation

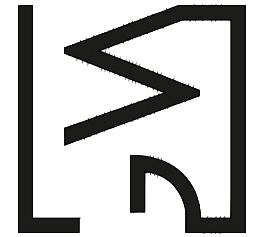

GOODWINTER
DESIGN & PLANNING

info.goodwinter.co

www.goodwinter.co

07584245825

Copyright of this drawing remains vested in GoodWinter Design & Planning Ltd and cannot be reproduced without prior consent.
Do not scale from drawing, contractors are responsible for checking the given dimensions and resolving any discrepancy prior to construction.
All dimensions indicated are from structural elements unless specified and do not include internal finishes and construction tolerances.
Drawing to be read in conjunction with all structural or other specialist drawings and/or details.

DRAWING TITLE
Existing Site Plan & Boundary Elevation

PROJECT
Part retrospective application for garage/carport conversion, new & replacement windows, external render & provision of wider vehicular access with timber gate


ADDRESS
47 Milton Grove, Whalley Range, Manchester, M16 0BP

SCALE
1:50, 1:100@A3

DWG NO.
GW0005/E2




front elevation

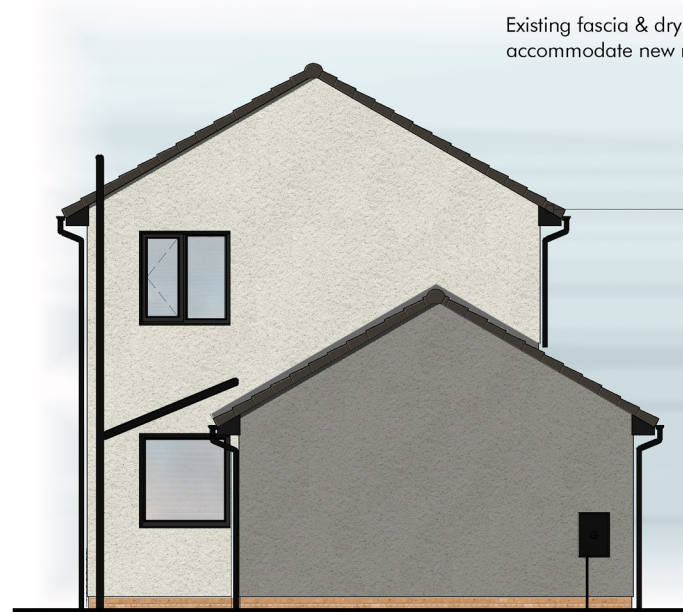

side elevation




rear elevation

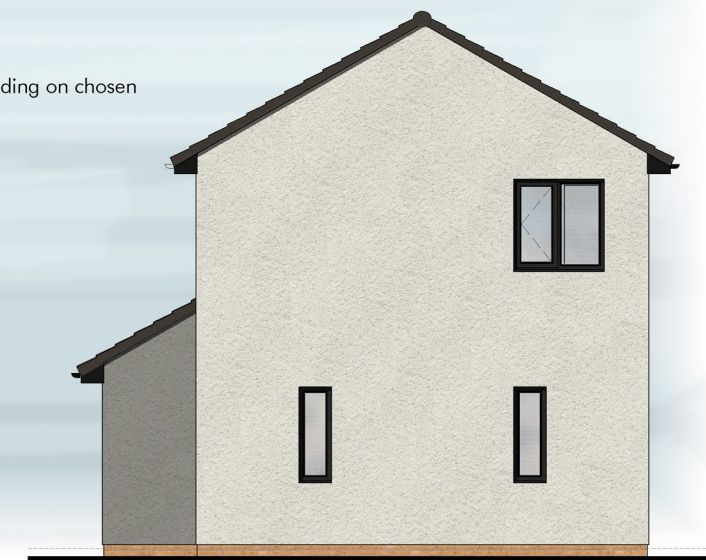


side elevation



first floor plan

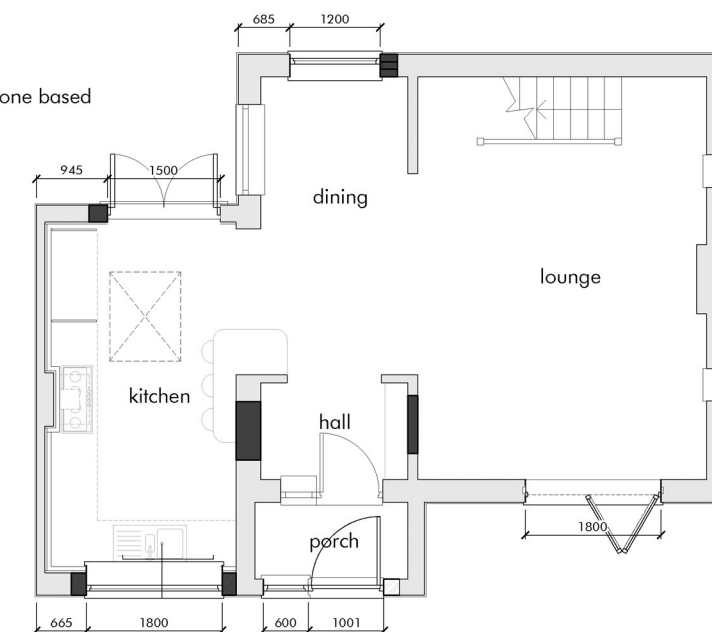


ground floor plan

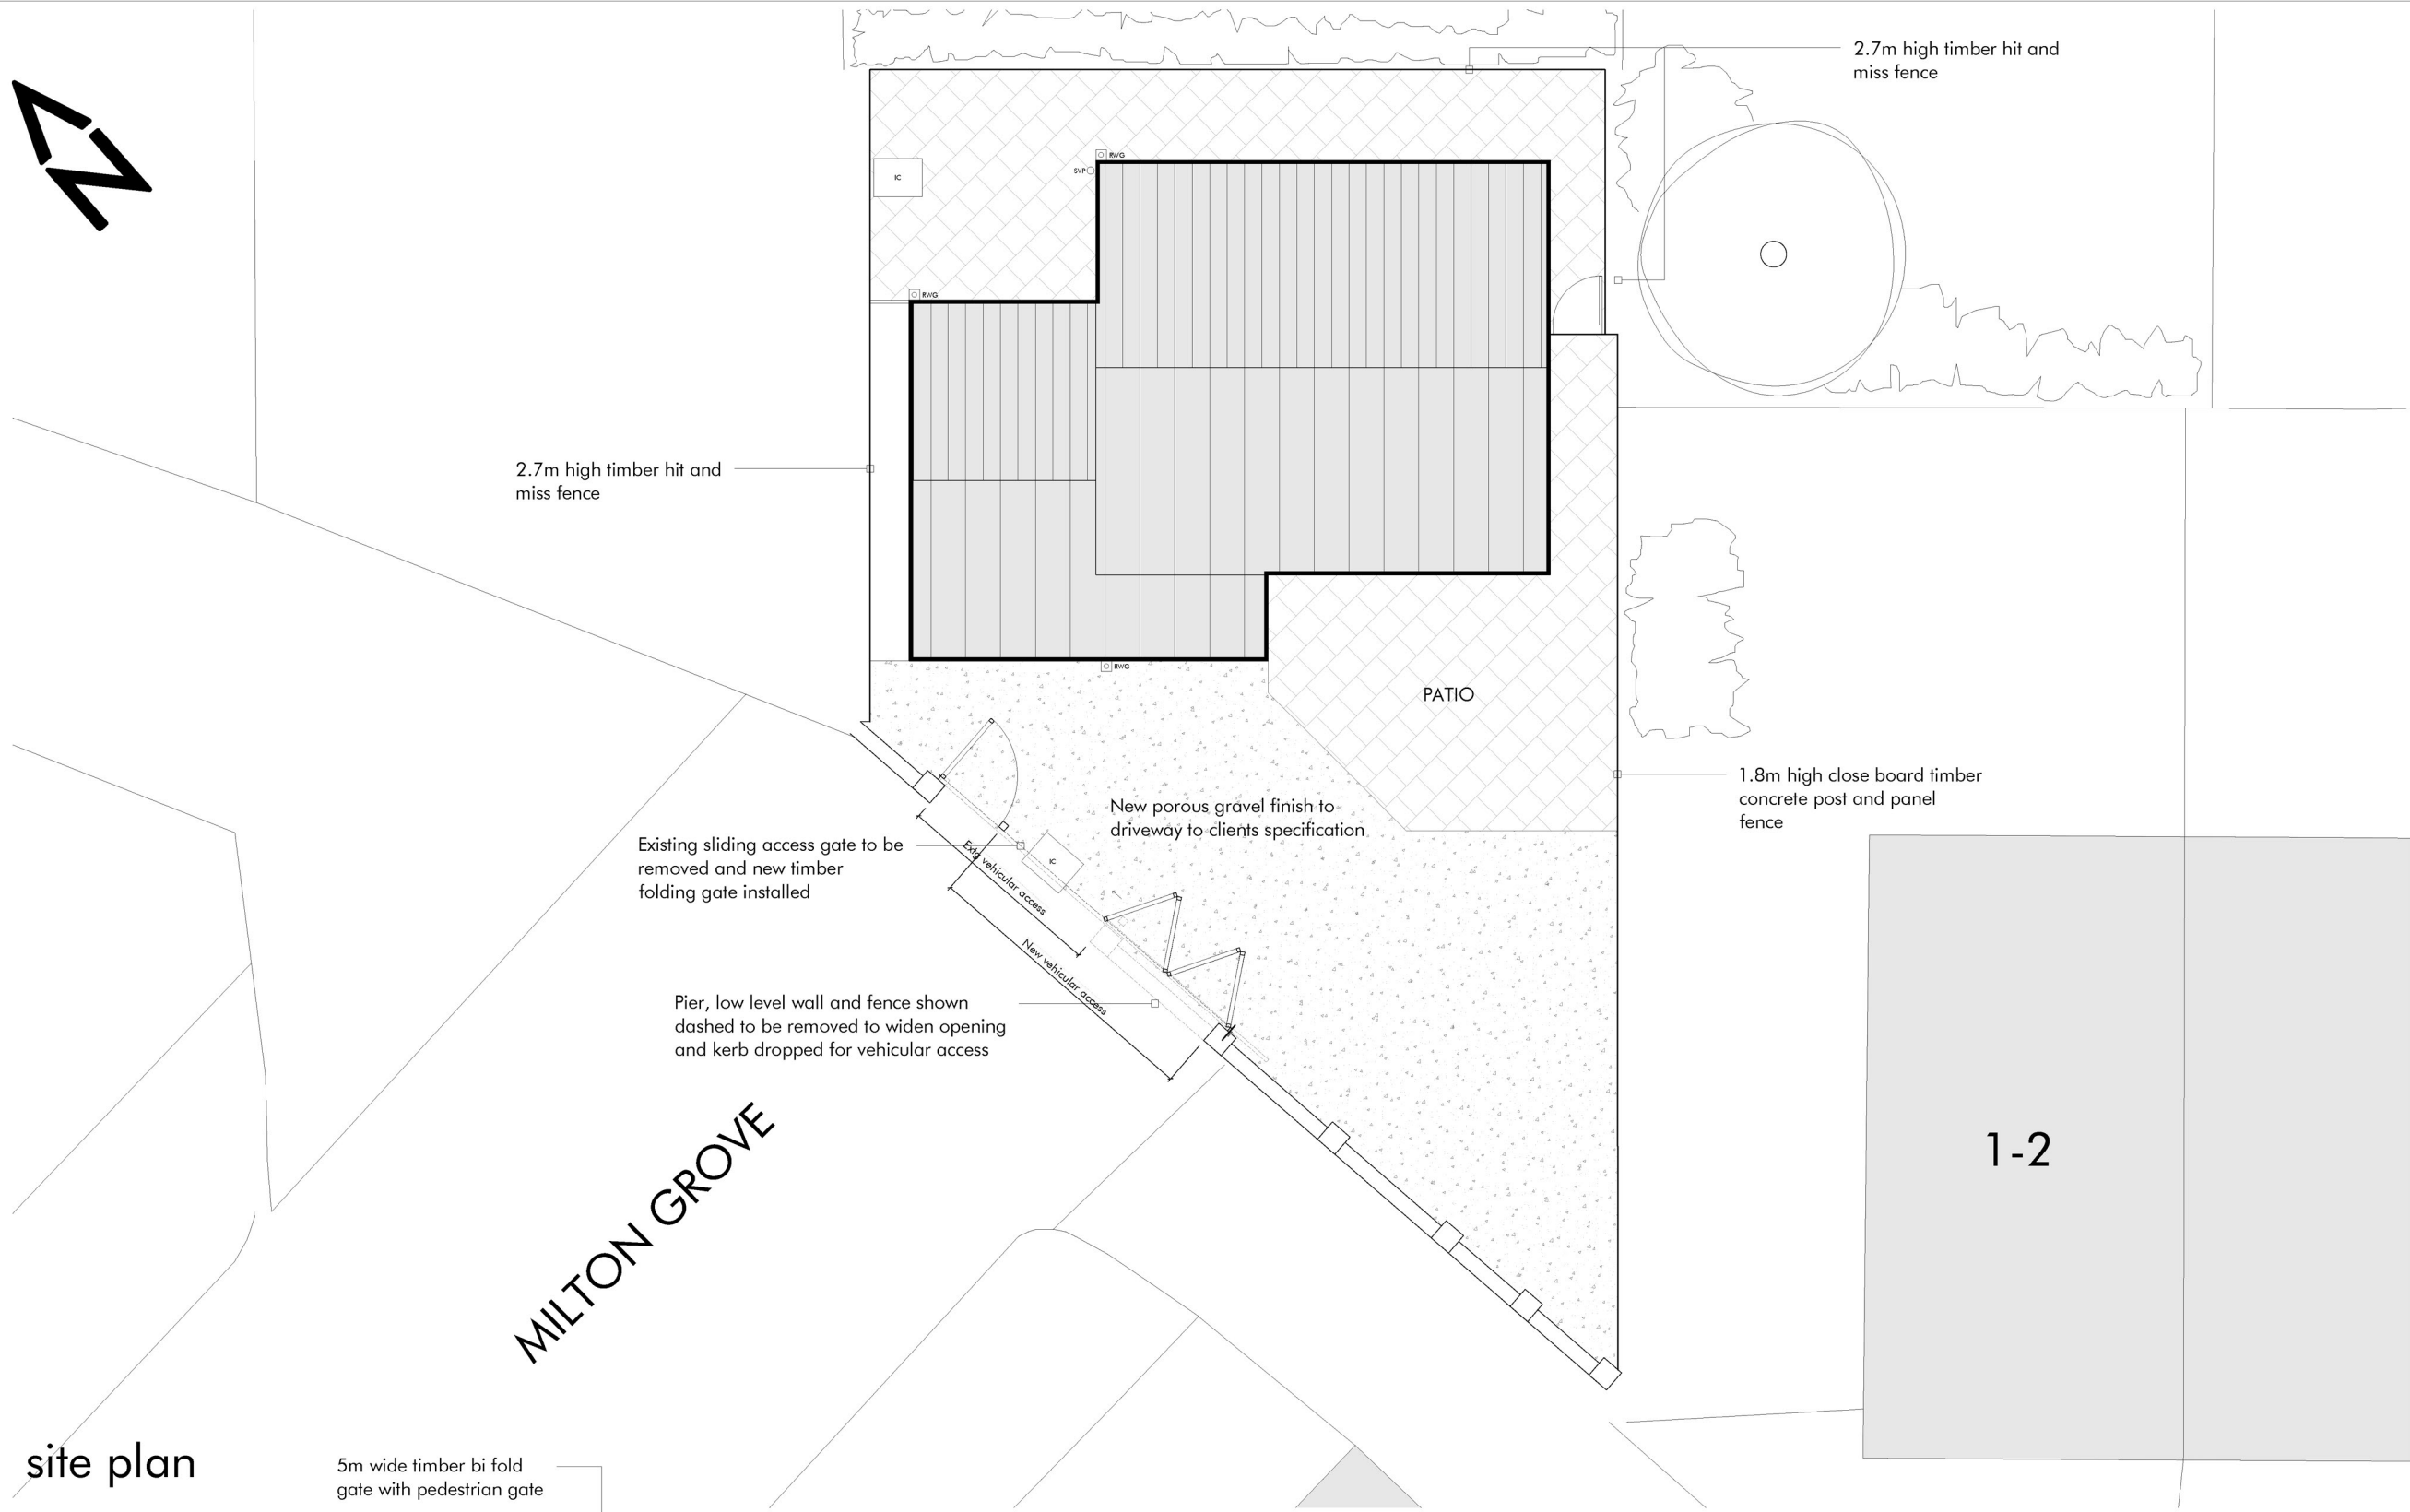


site plan



boundary elevation

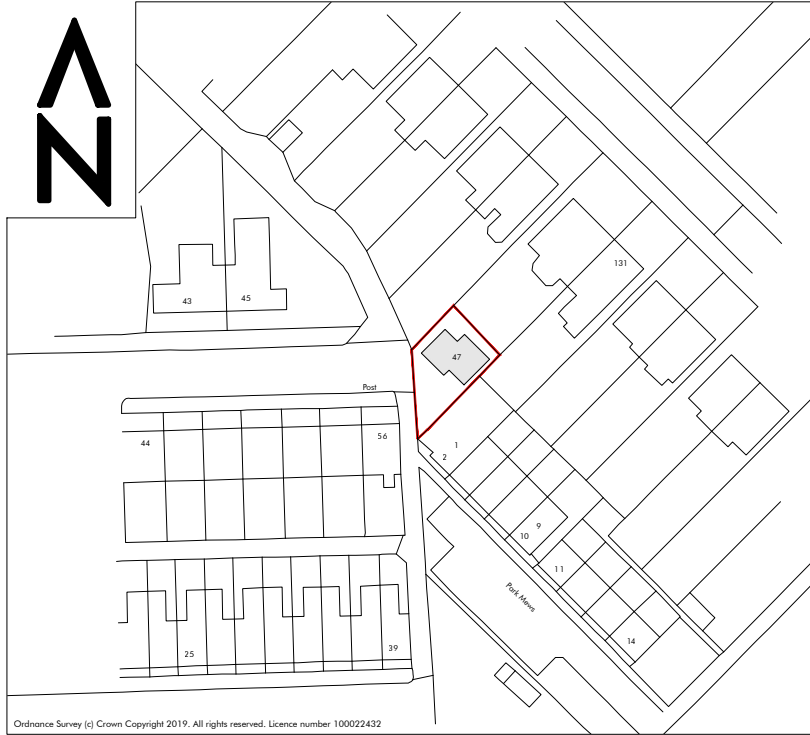

location plan

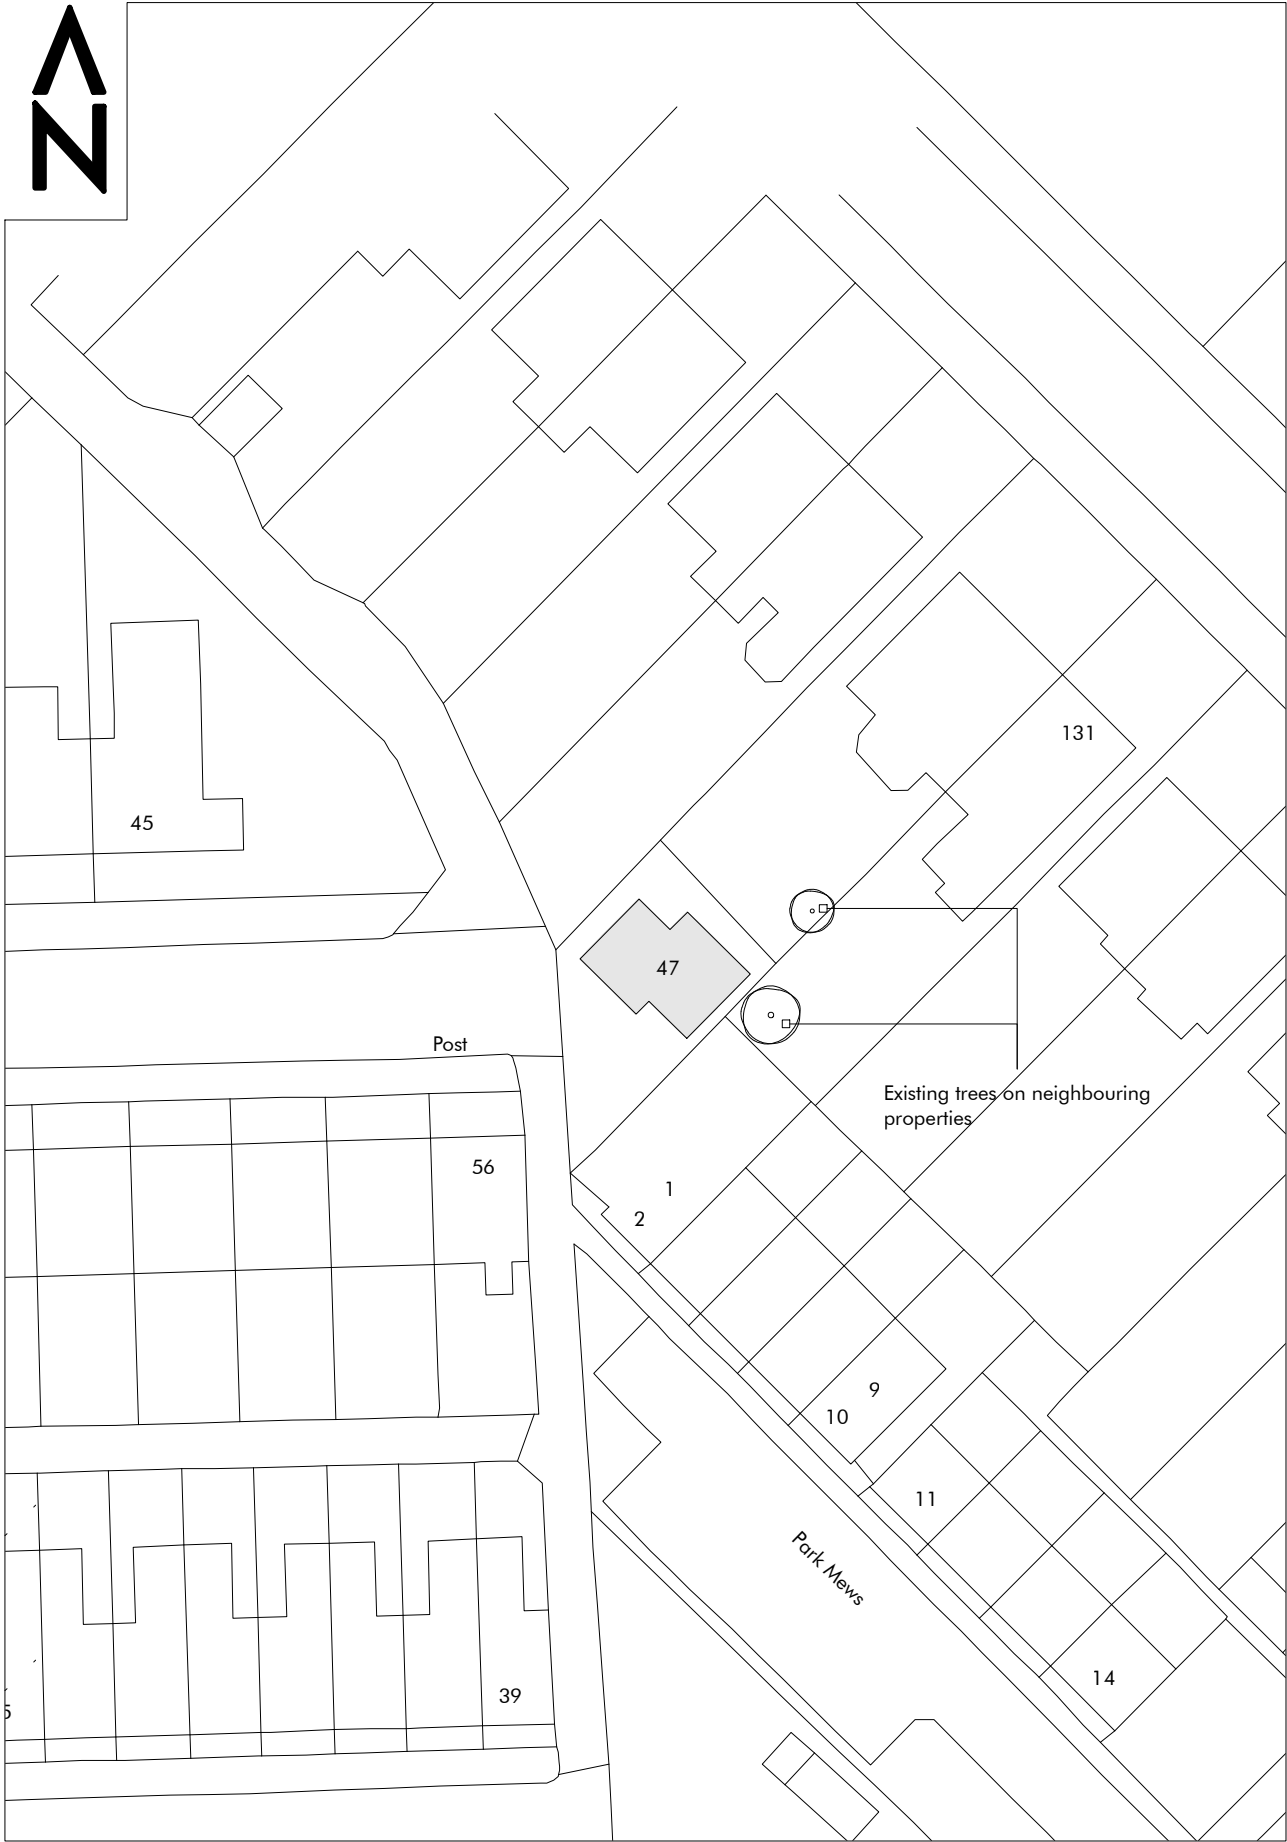

block plan

DRAWING TITLE Location & Block Plan		PROJECT Part retrospective application for garage/carport conversion, new & replacement windows, external render & provision of wider vehicular access with timber gate	
ADDRESS 47 Milton Grove, Whalley Range, Manchester, M16 0BP		DWG NO. GW0005/LB1	
SCALE 1:1250, 1:500@A3			