

Elevations
@1:100
Front Elevation (N)



LHS Elevation (W)






Rear Elevation (S)




RHS Elevation (E)




Section

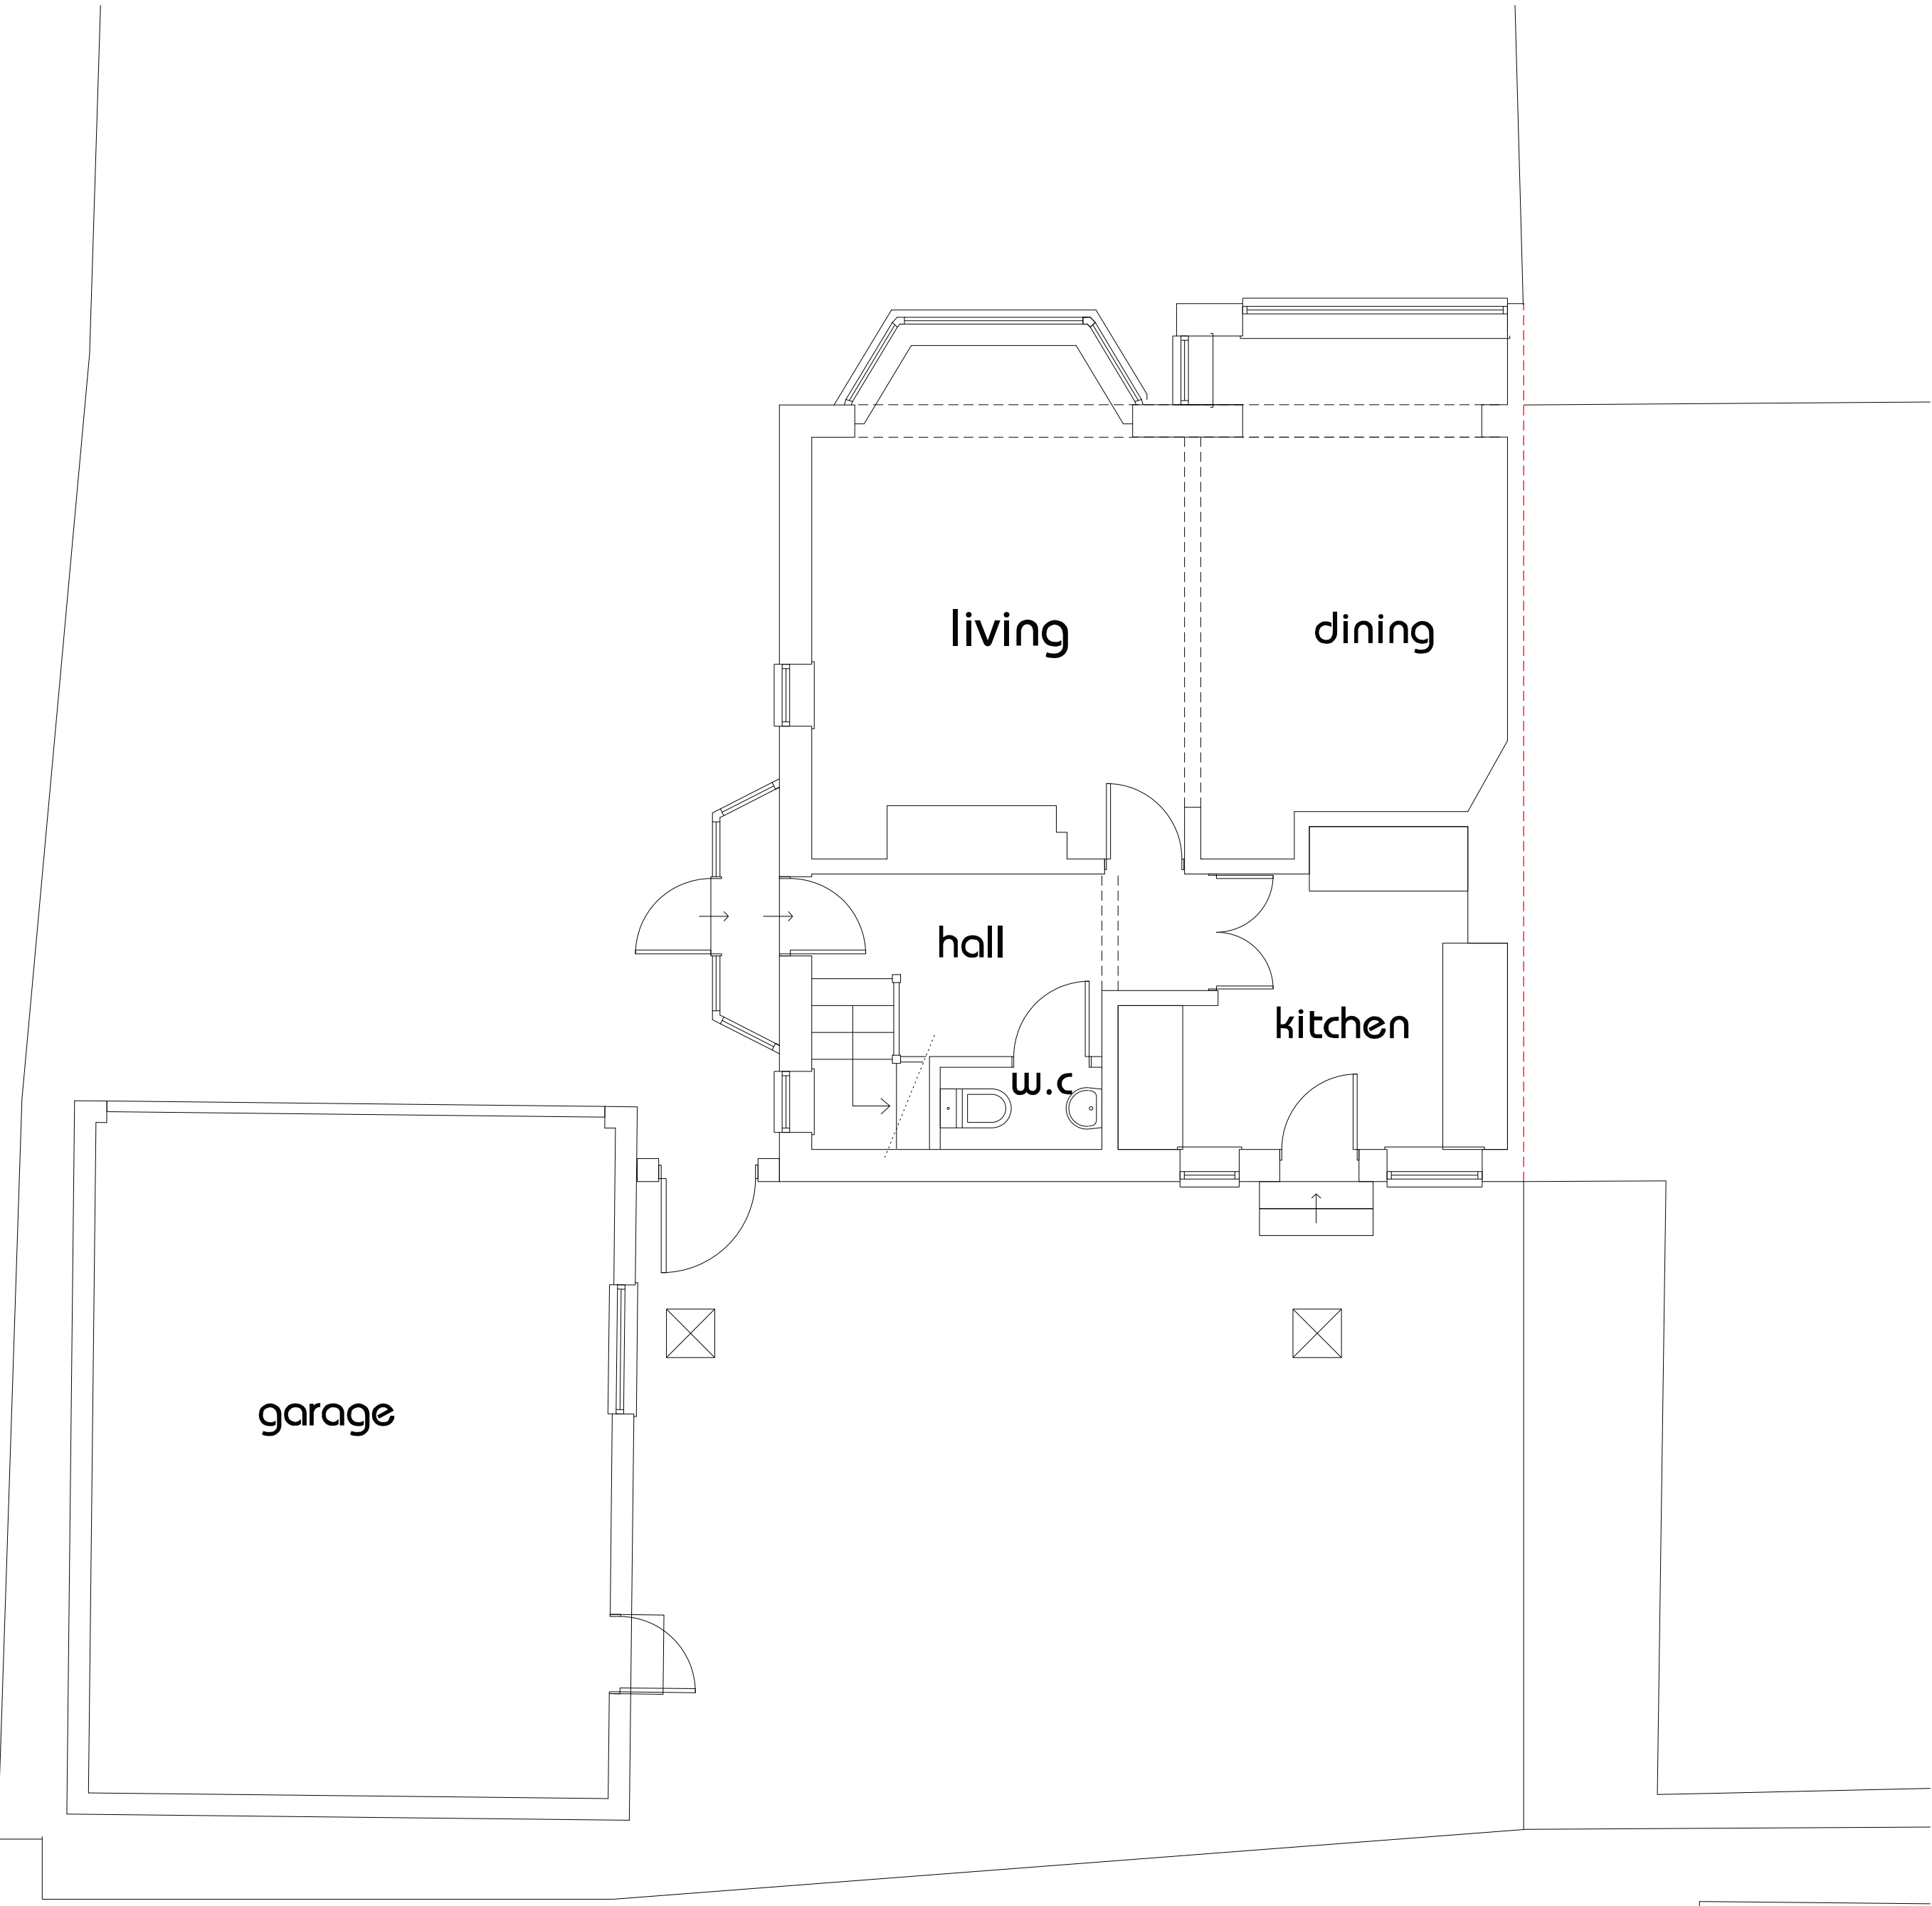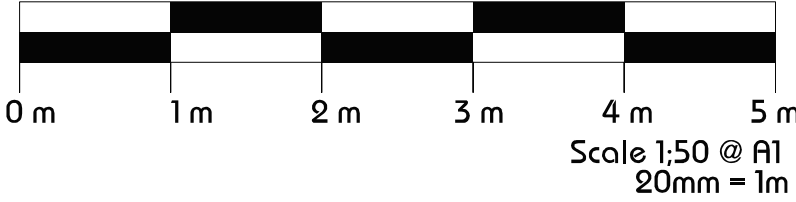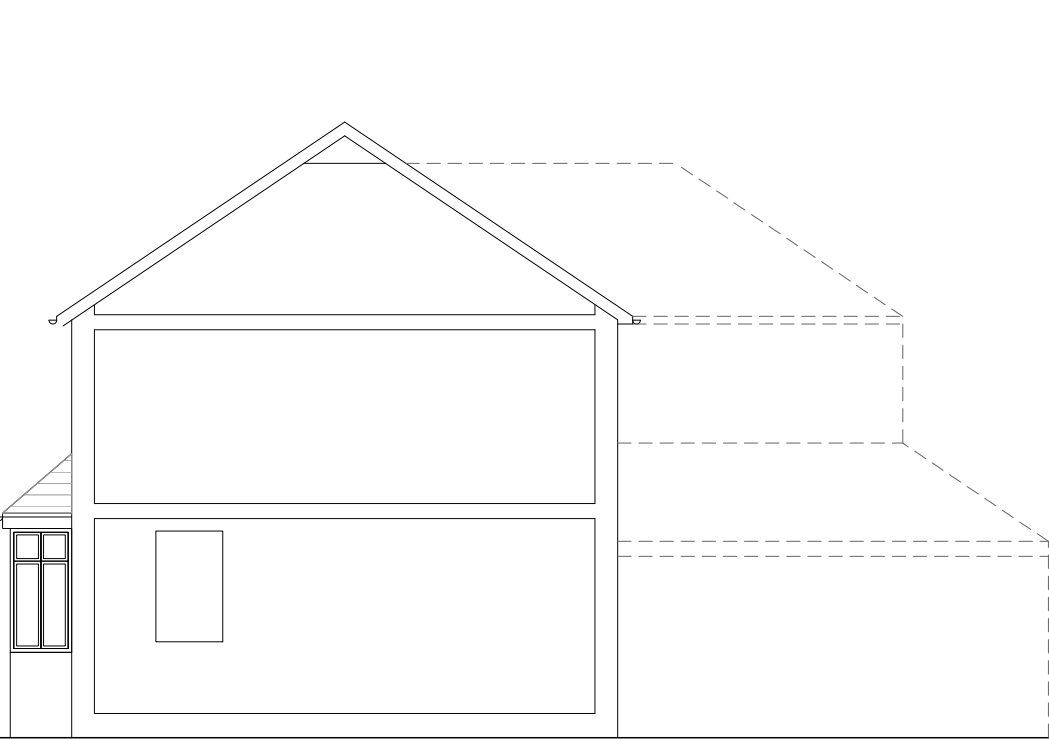


Ground Floor Plan

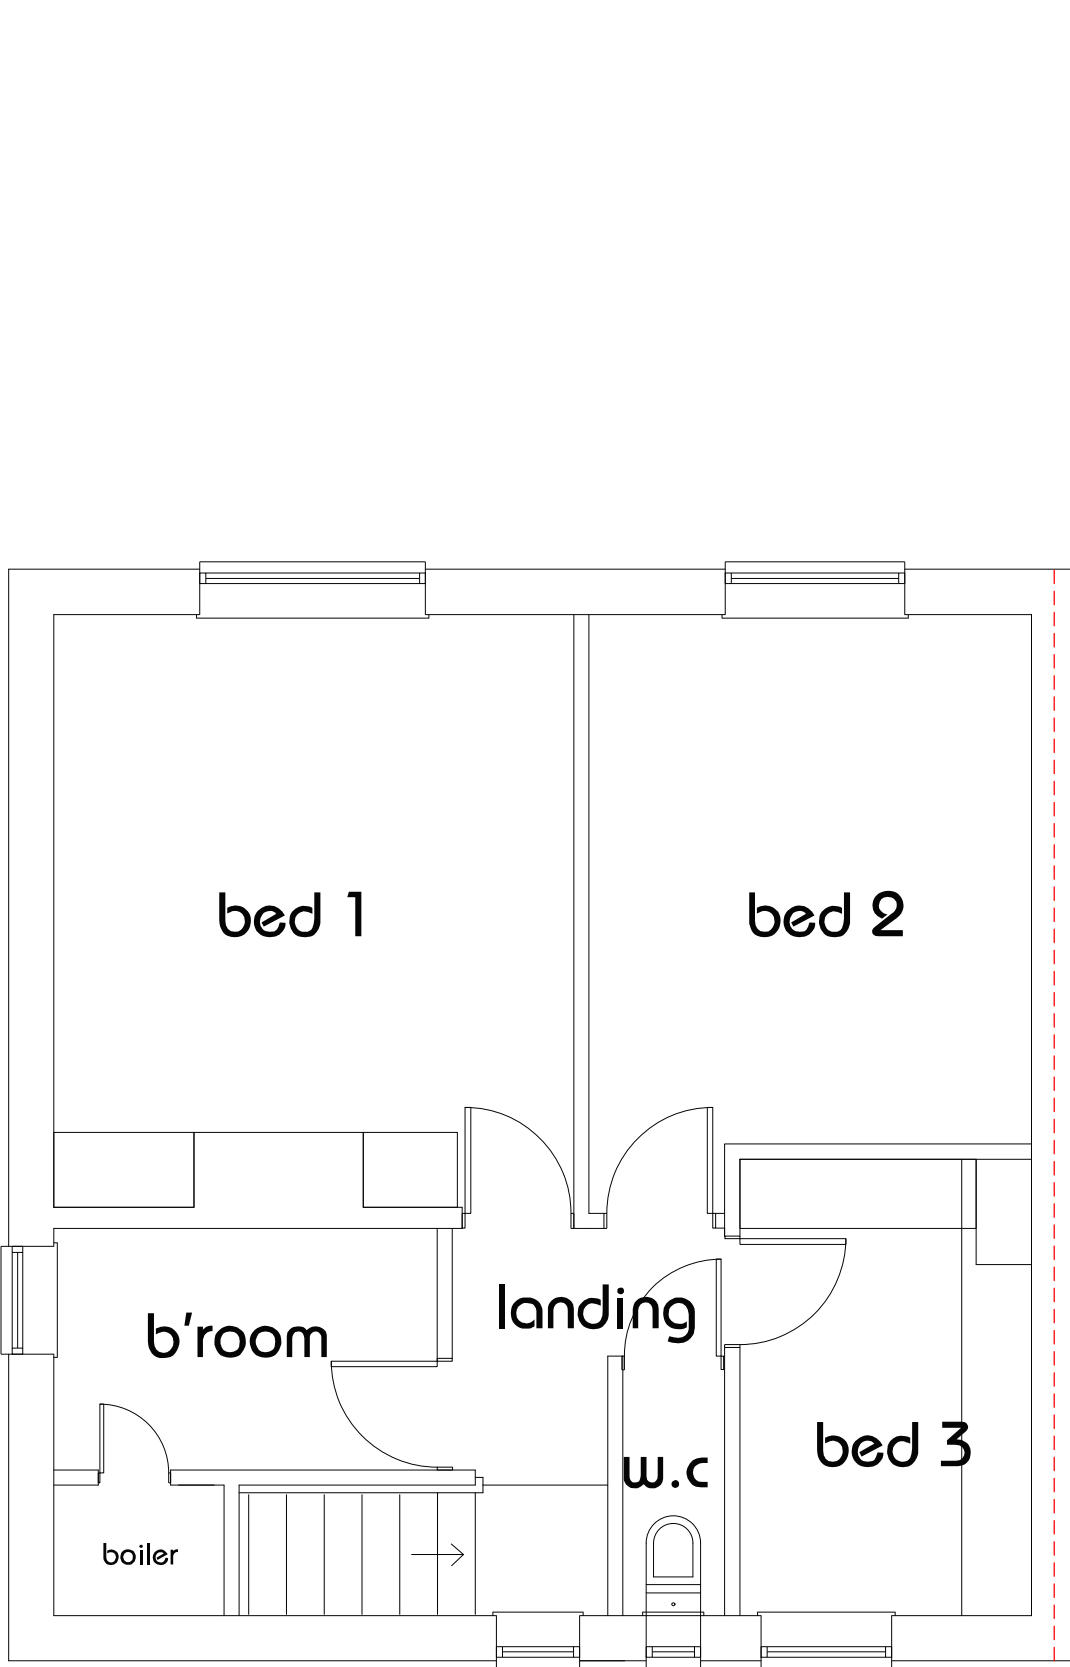


First floor Plan

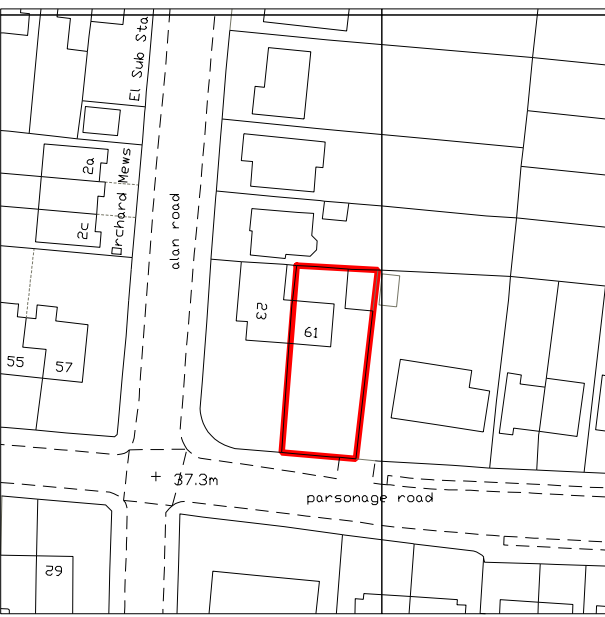

Location Plan
1:1250

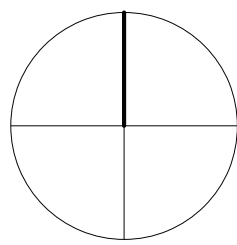

Site Plan 1:200

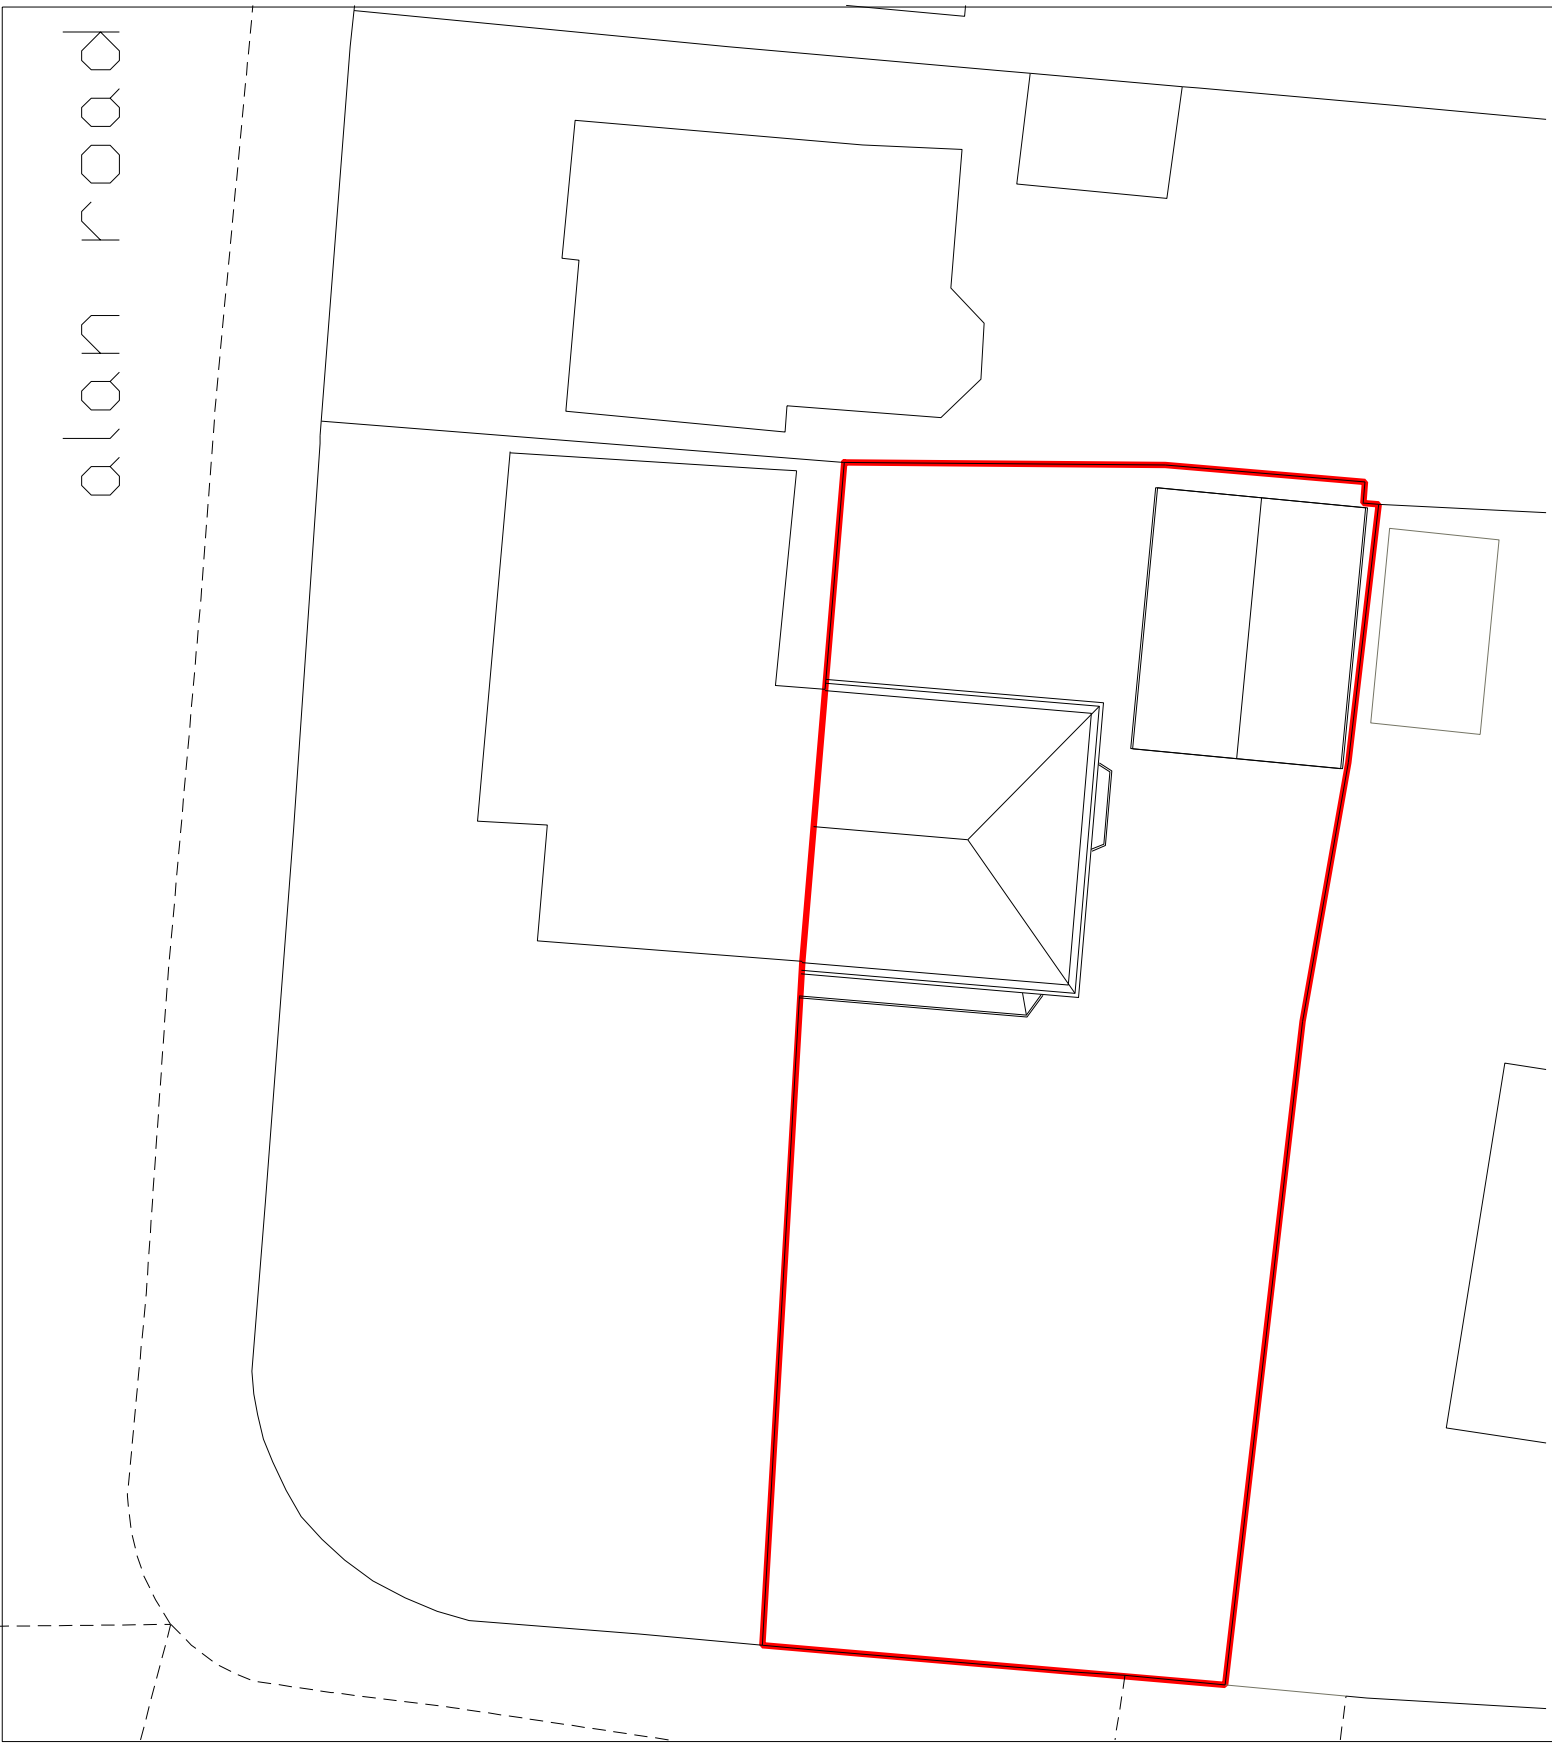

linberg design associates limited Suite 1, 10 Mary's Street, St Mary's Road, Bardon, Chester, WY14 8PL Tel: 01244 880 1881 info@linberg.co.uk www.linberg.co.uk		B: 88-00-01 Addition of section R: 07-04-07 Planning Application	
Project Title: House Extension and Remodelling 61 Parsonage Road Dielsbury M20 4NR		Drawn By / Date: Scale: 1: 50 @ A1	Revision: B JL
Dry Title: Existing Plans, Elevations & Section			