



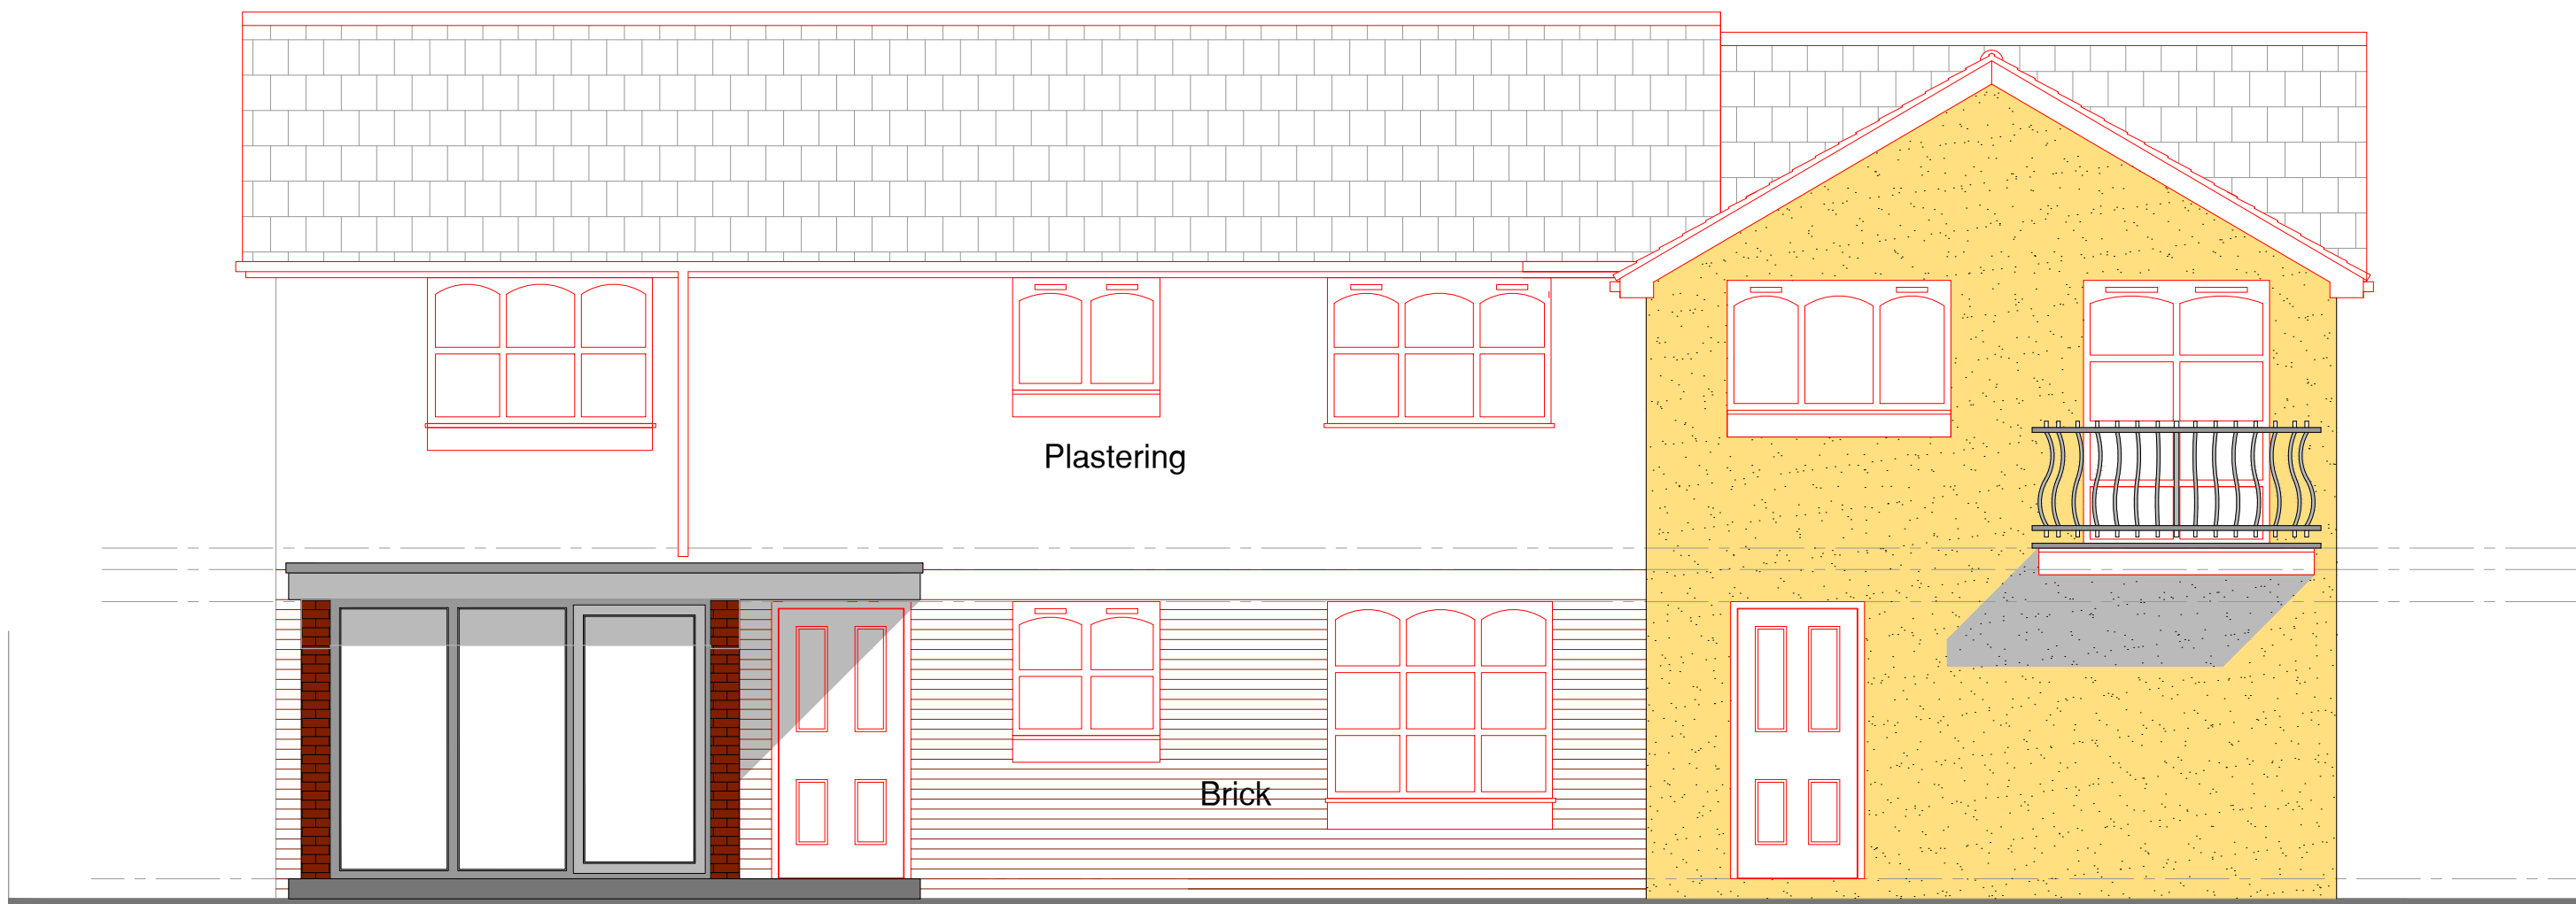

PROPOSED REAR ELEVATION



PROPOSED SIDE ELEVATION

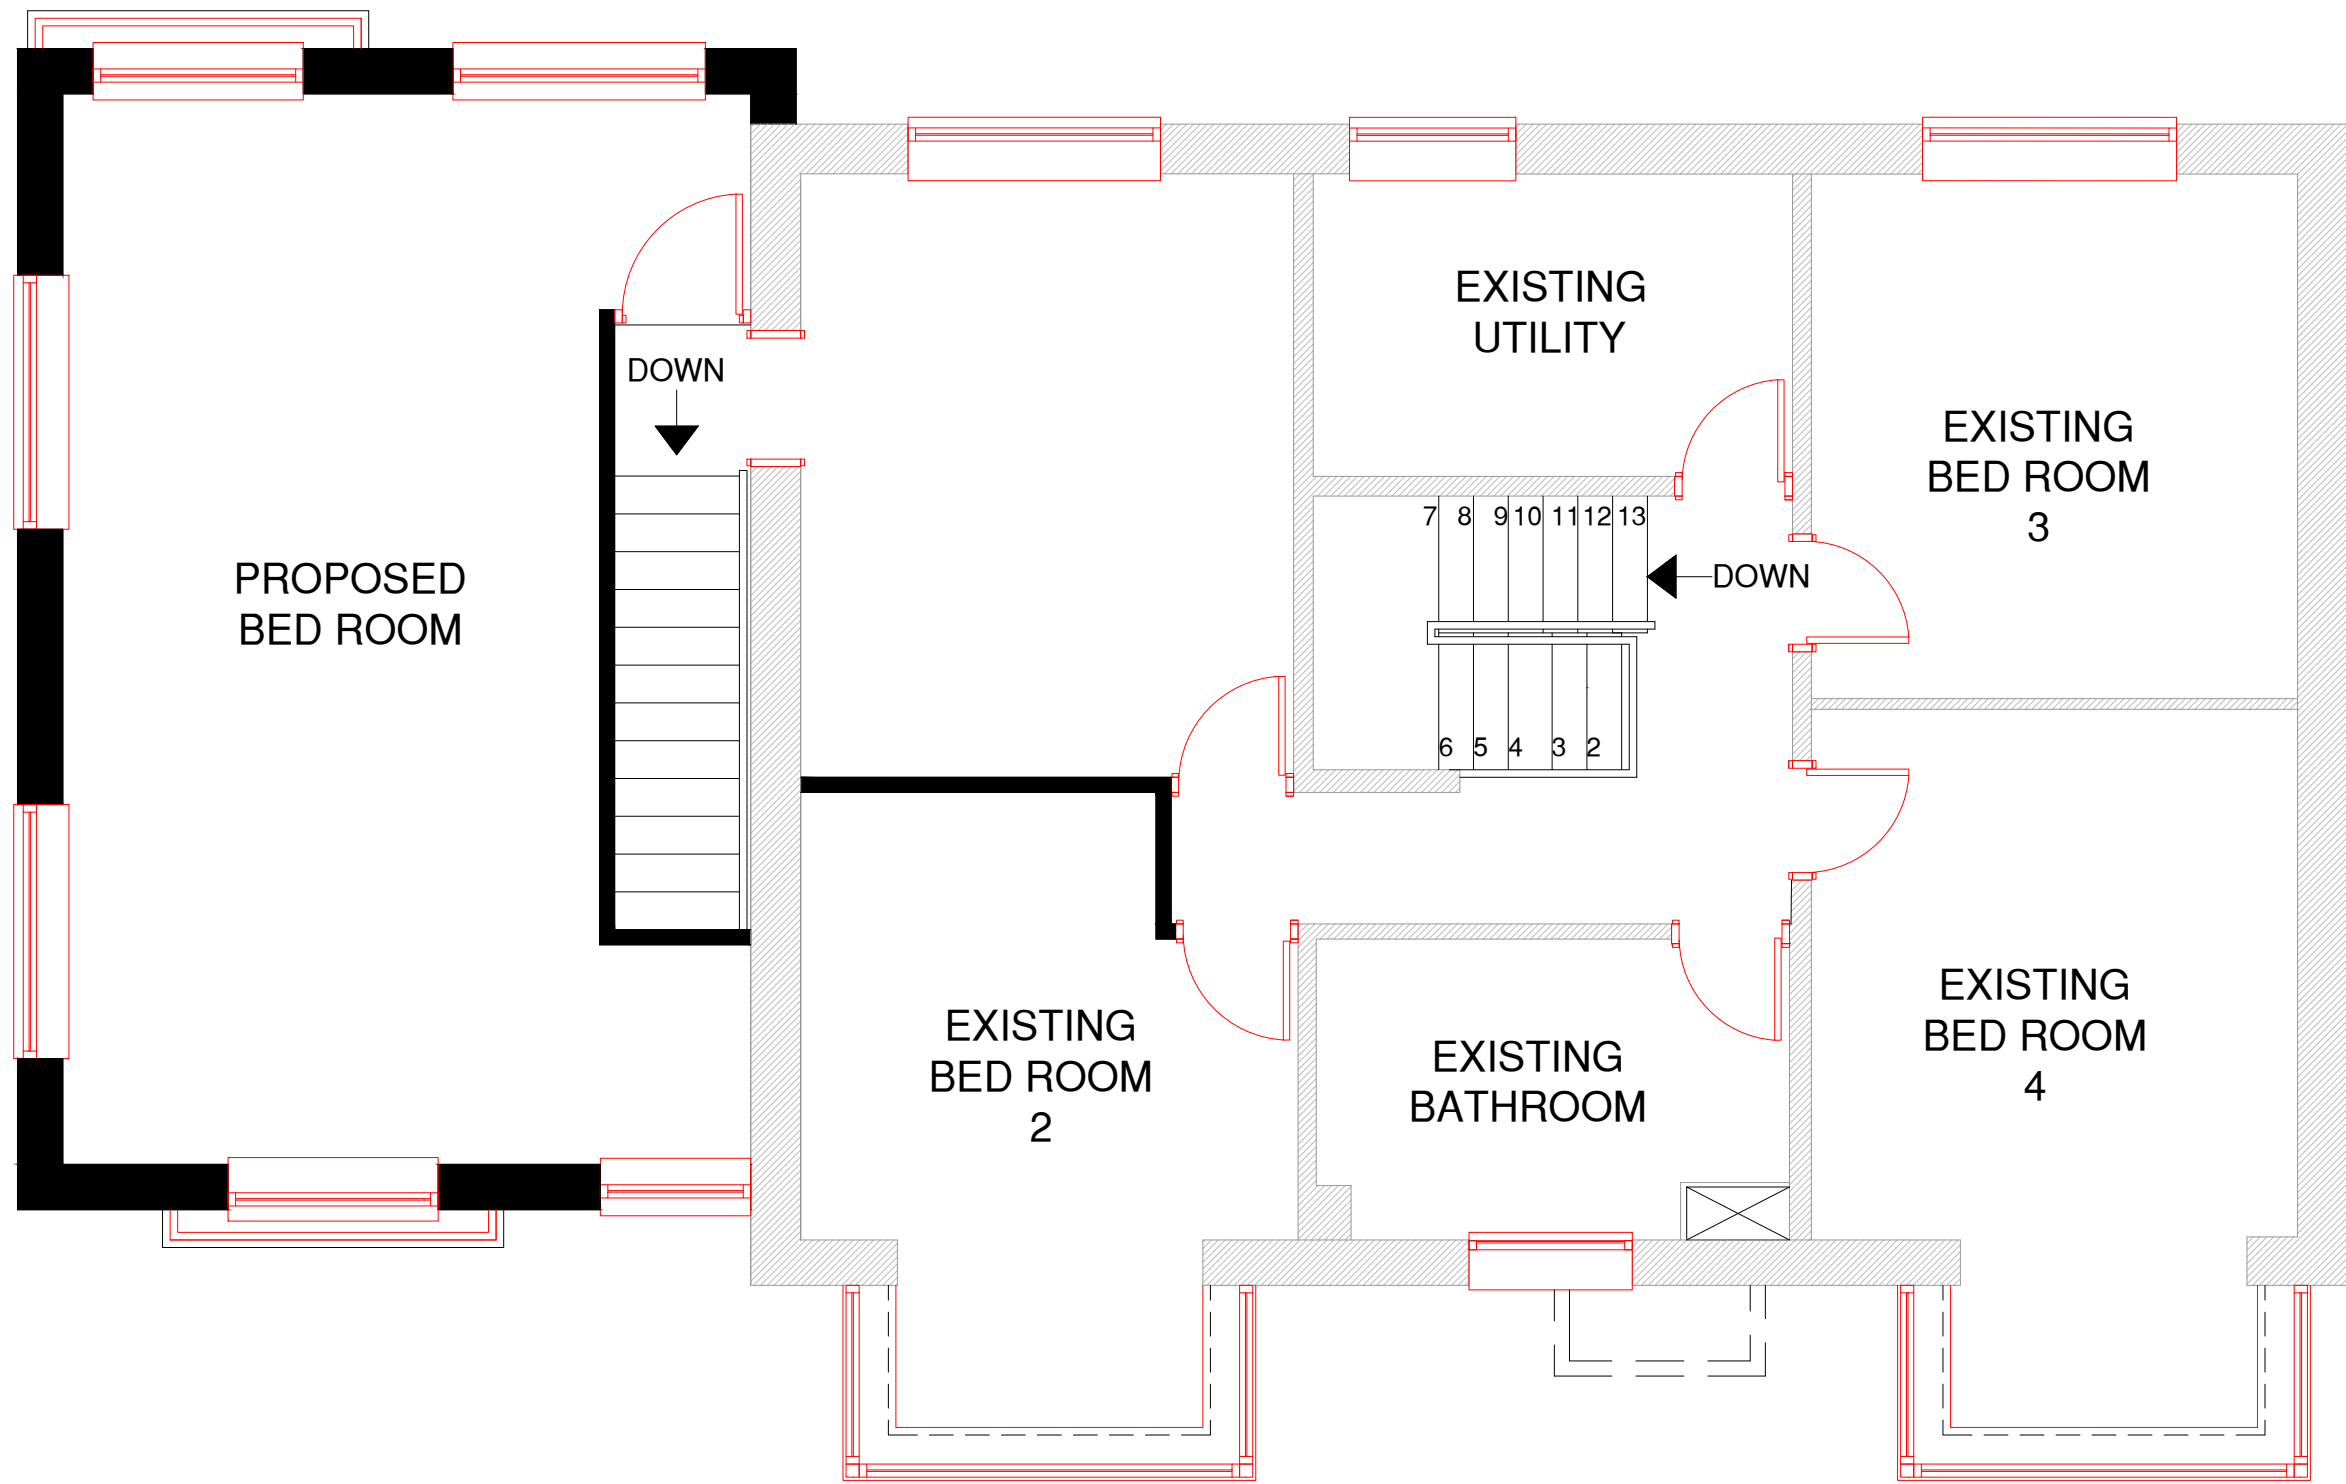

PROPOSED FIRST FLOOR PLAN

Notes:

NOTES

..	*****	---	-----
---	*****	----	-----
REV:	DESCRIPTION:	BY:	DATE:



Arch Designs
*Don't just dream it,
let us design it!*
ARCH DESIGNS www.archdesigns.co.uk

CLIENT:

AKMAL KHAN
12 Dunsmore Close
Manchester
M16 7EW

ARCHITECT:

MR REUBEN RAMELIZE
ARCH DESIGNS, WILSONS PARK C/O MAS
MONSALL ROAD
MANCHESTER M40 8WN

DRAWN:

REUBEN

CHECKED:

checked

DATE:

JUNE 2021

REVISION:

PROJECT NAME:

SMALL CONSERVATORY
AND JULIET BALCONIES.

DRAWING TITLE:

PROPOSED PLANS
AND ELEVATIONS

SCALE:

1:50

SHEET SIZE:

A1

SHEET NO.:

04

PROJECT NO:

2020/24

STATUS:

PLANNING ONLY

DRAWING NO:

A1/04