

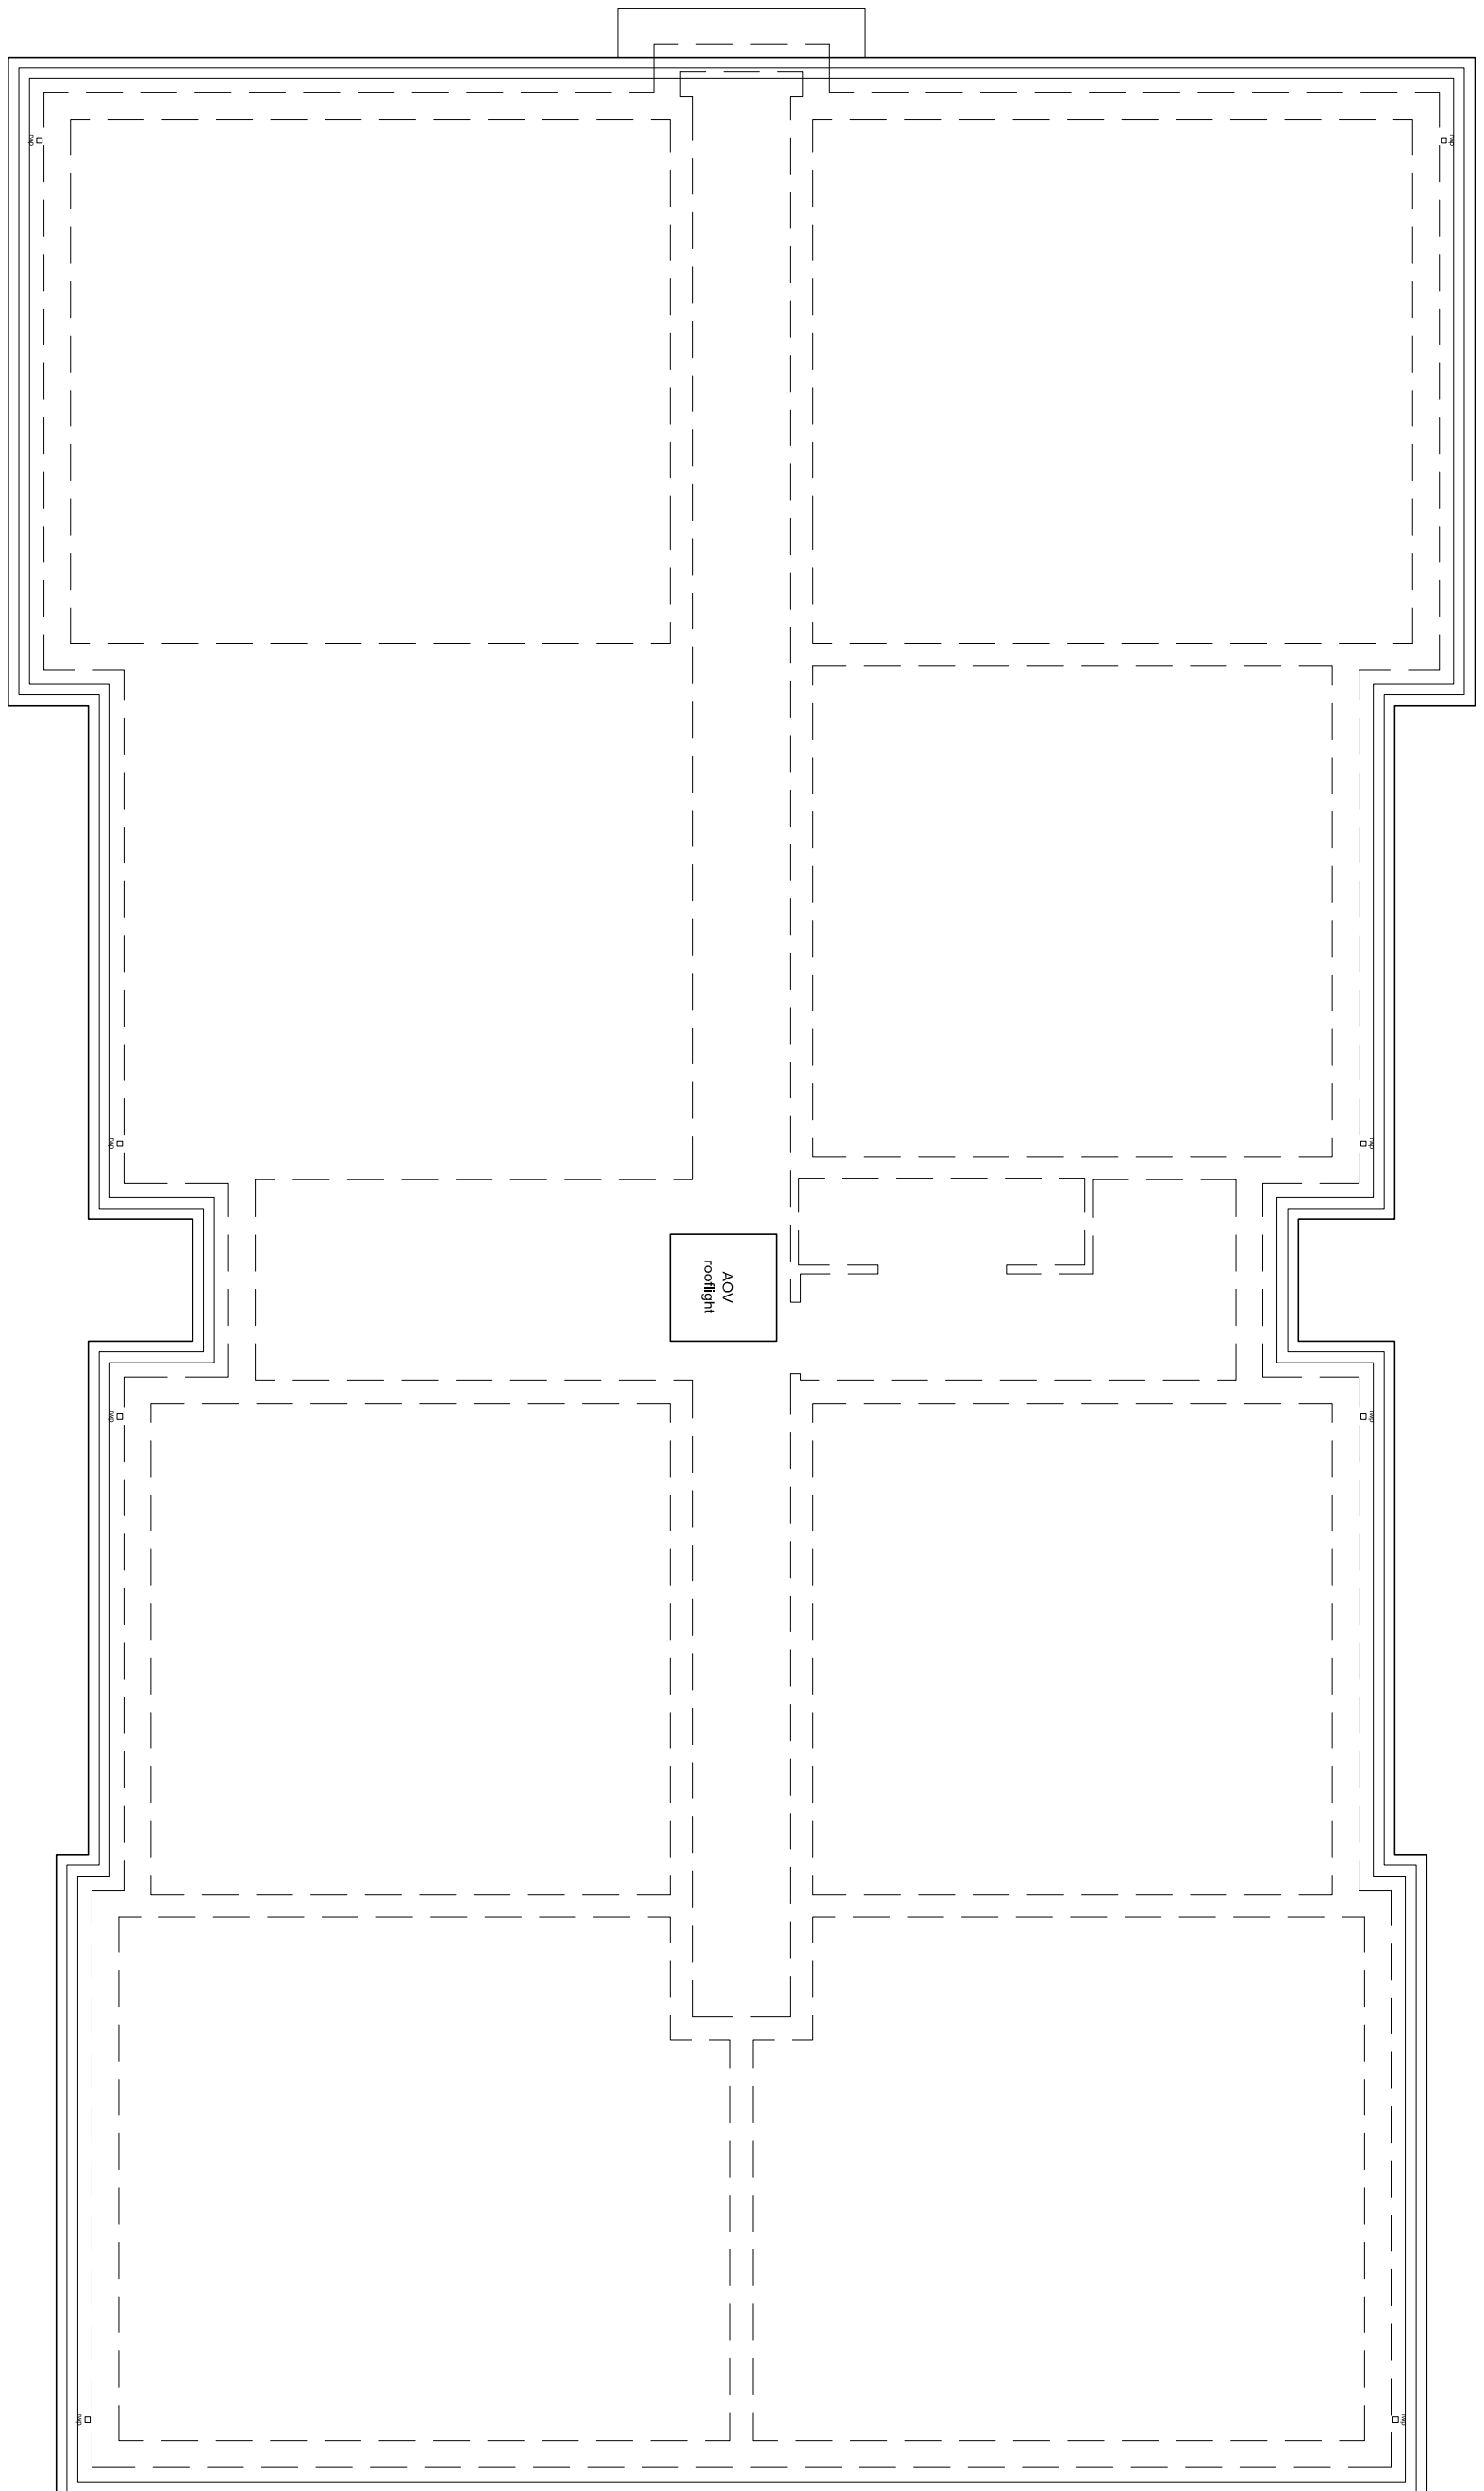
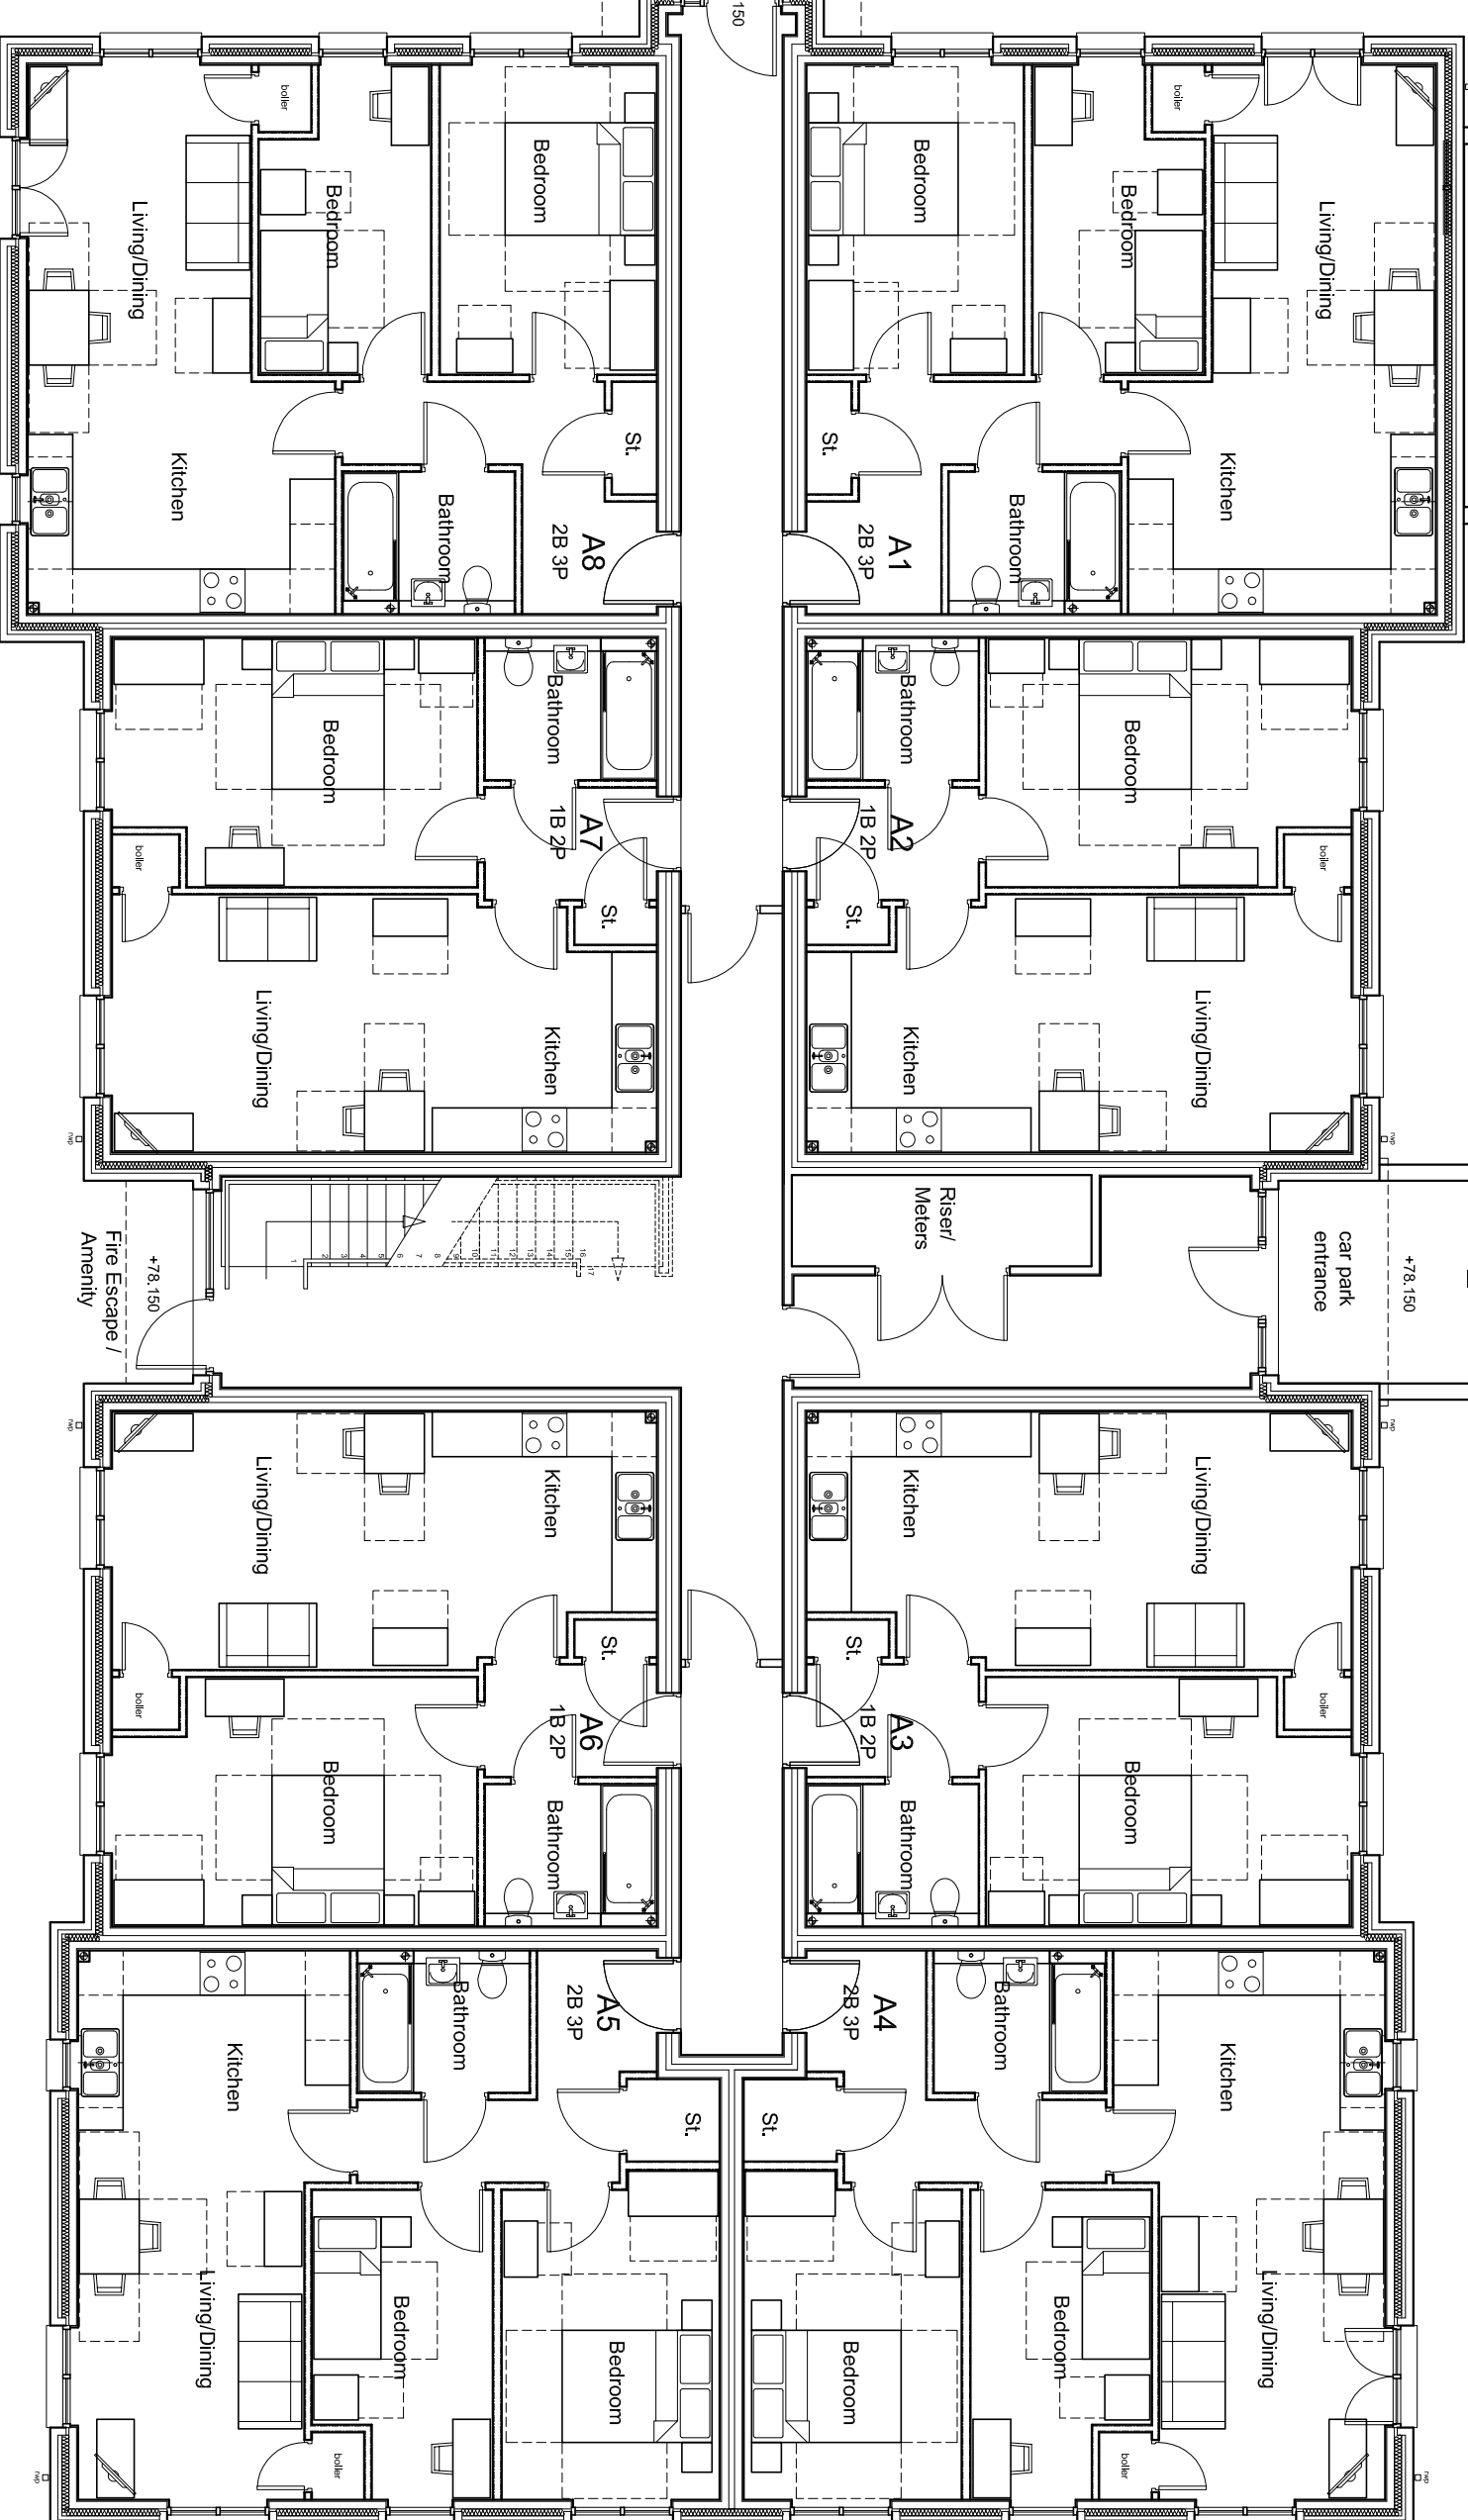


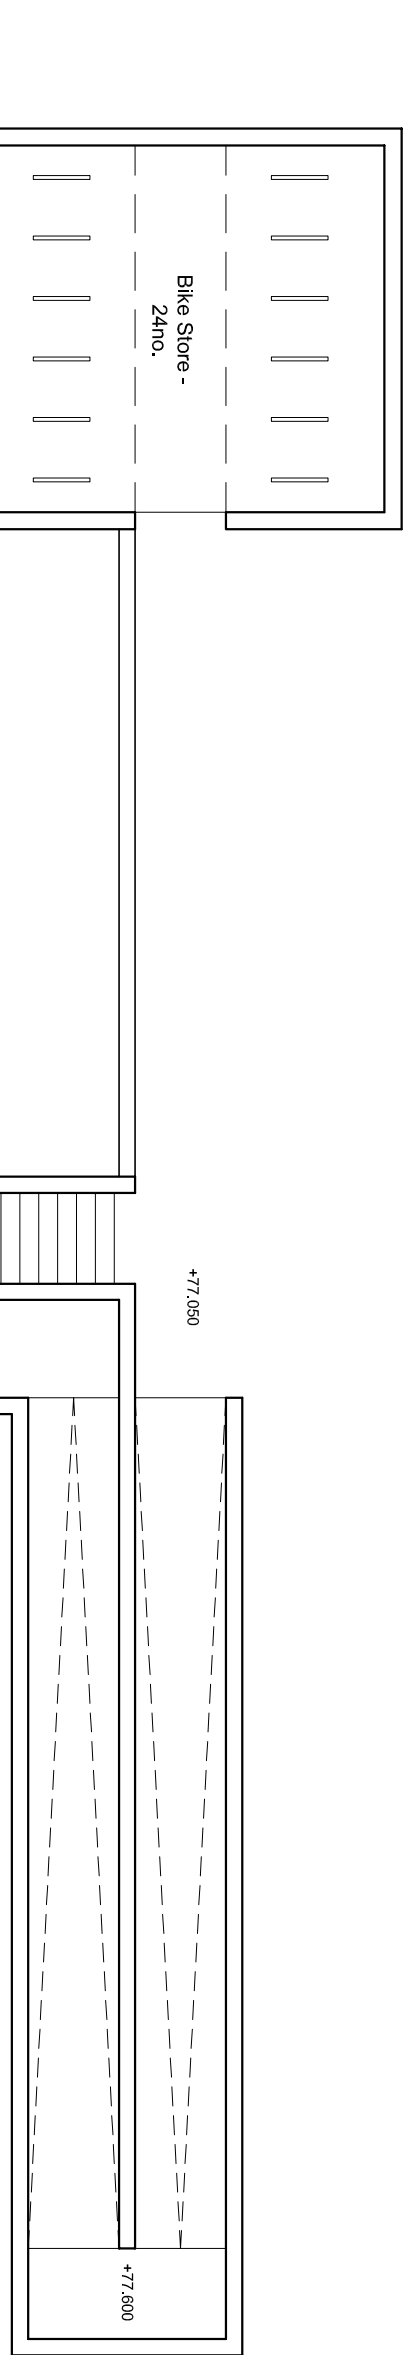

Roof Plan


First Floor Plan

Floors A9, A12, A13 & A16 - 28.3p - 61sqm
Floors A10, A11, A14 & A15 - 18.2p - 50sqm

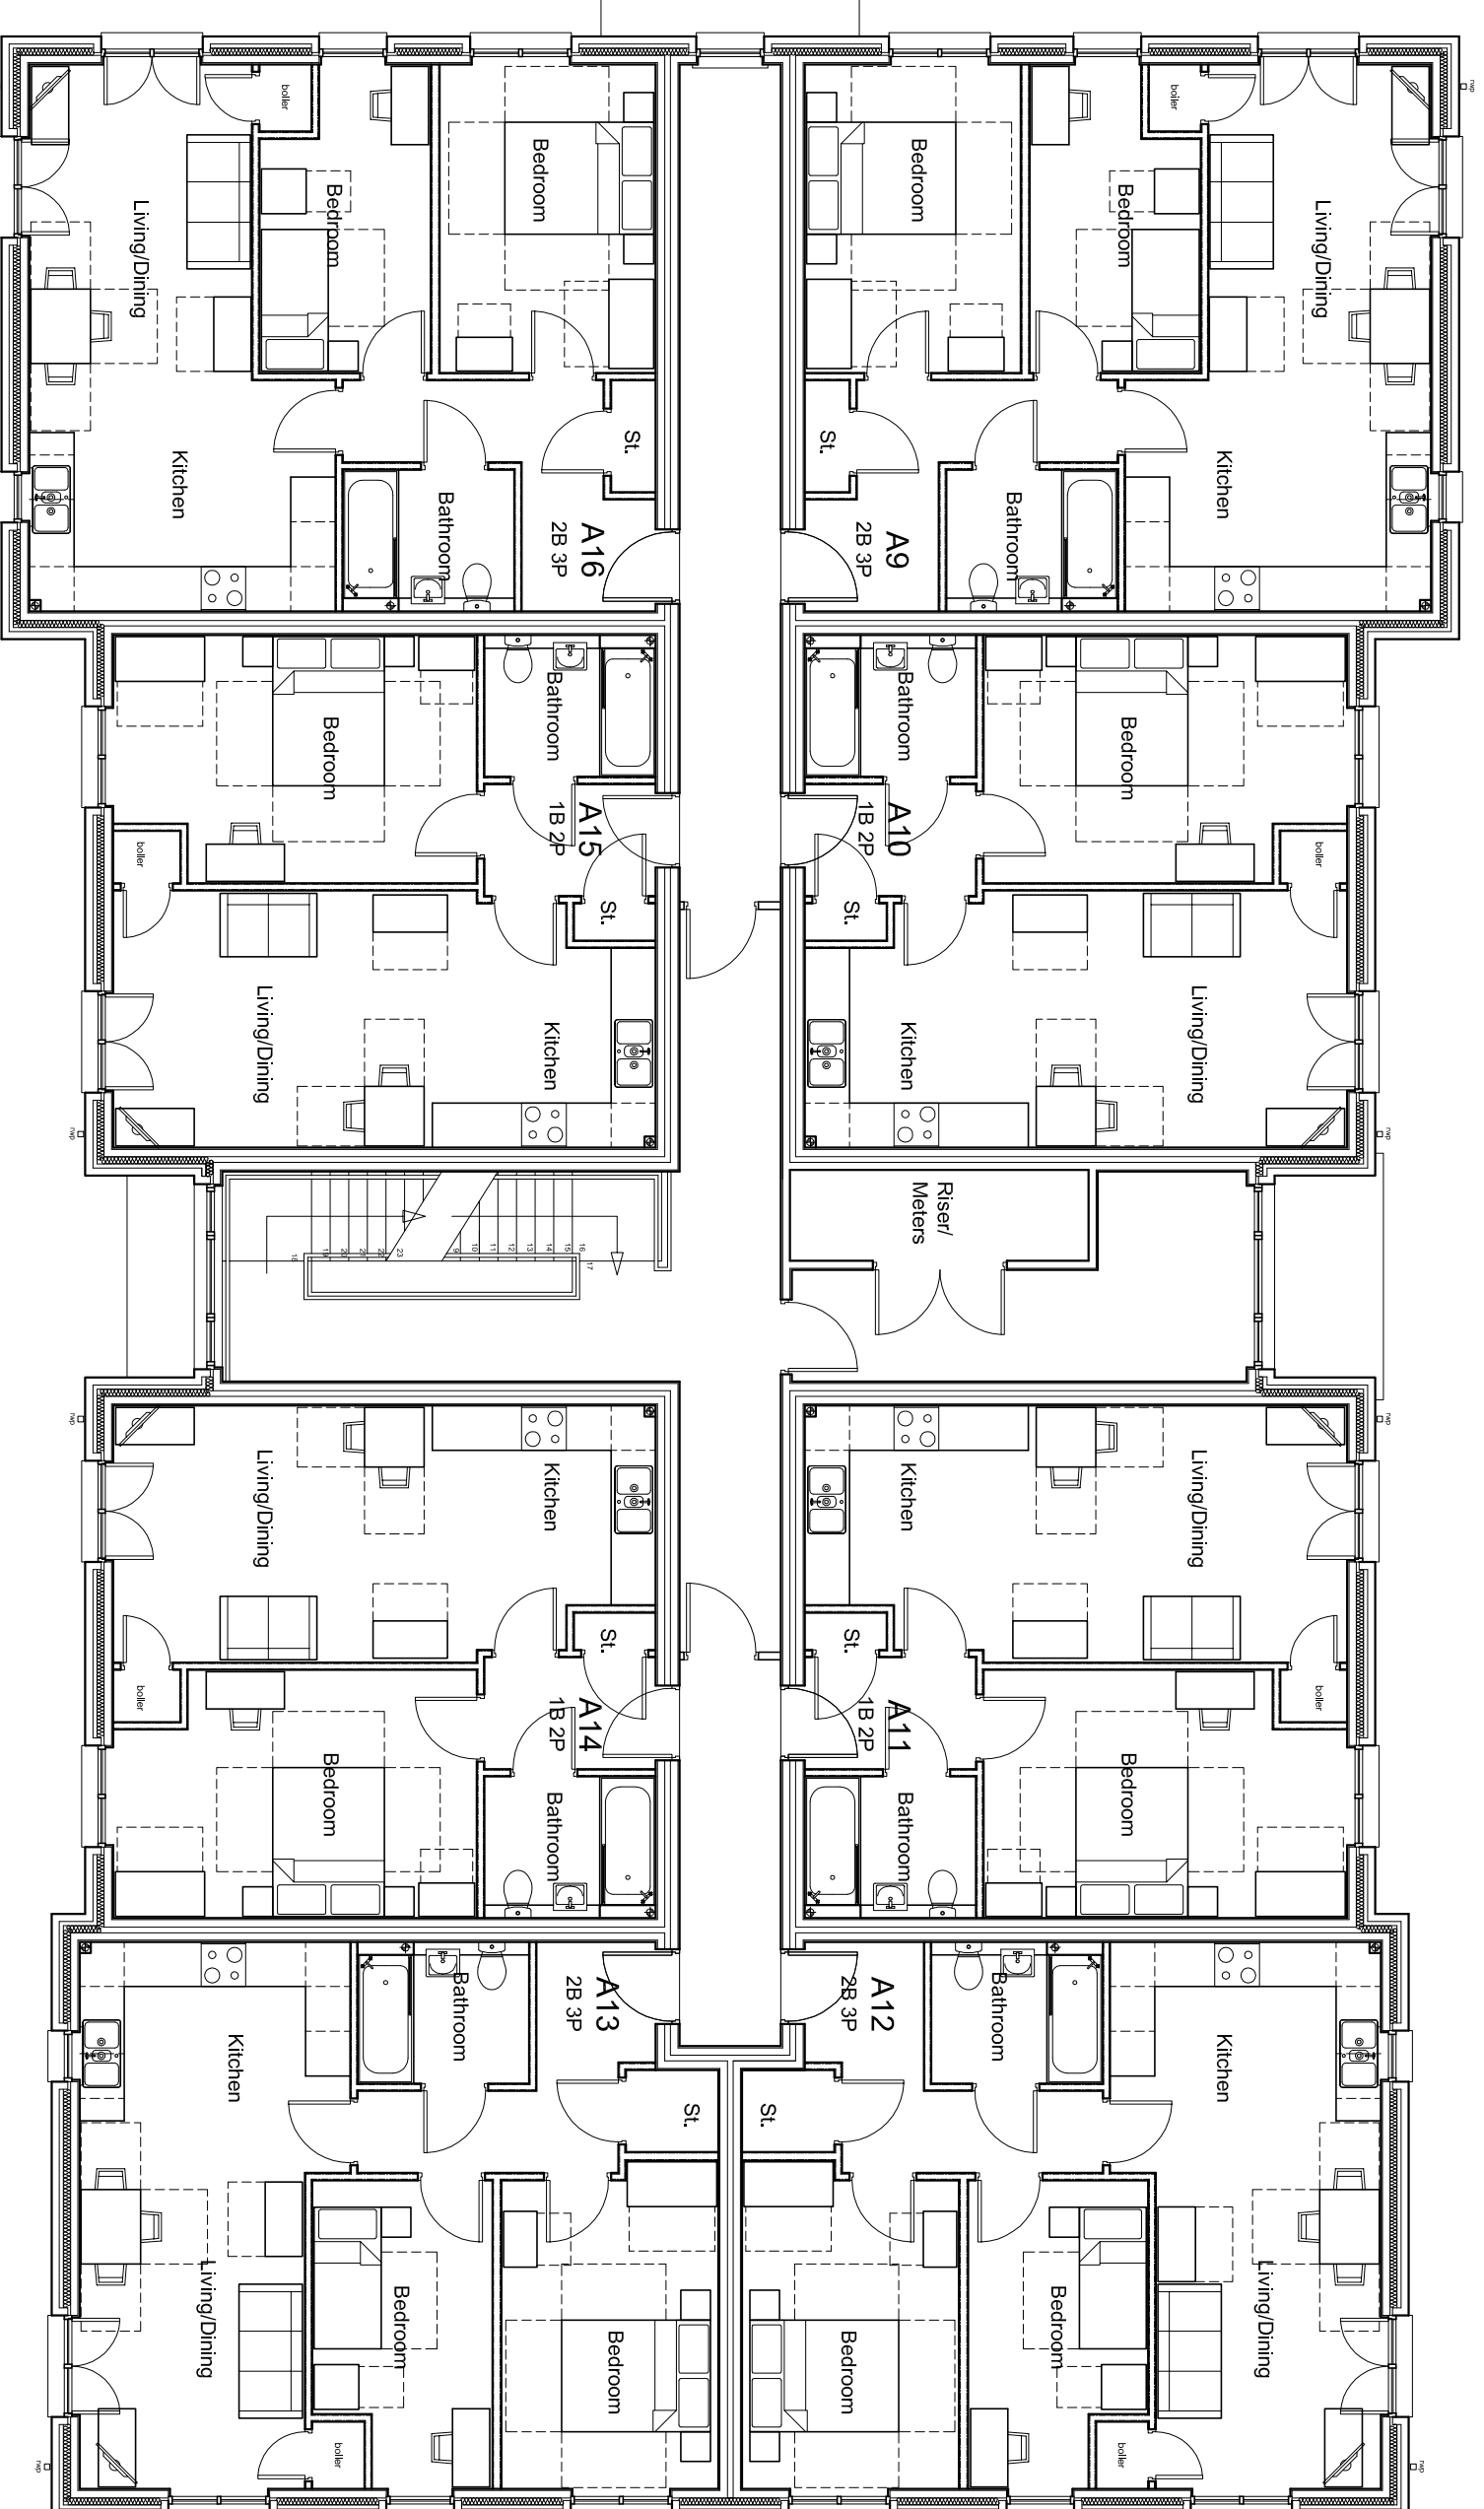

Ground Floor Plan

Floors A1, A4, A5 & A8 - 28.3p - 61sqm
Floors A2, A3, A6 & A7 - 18.2p - 50sqm

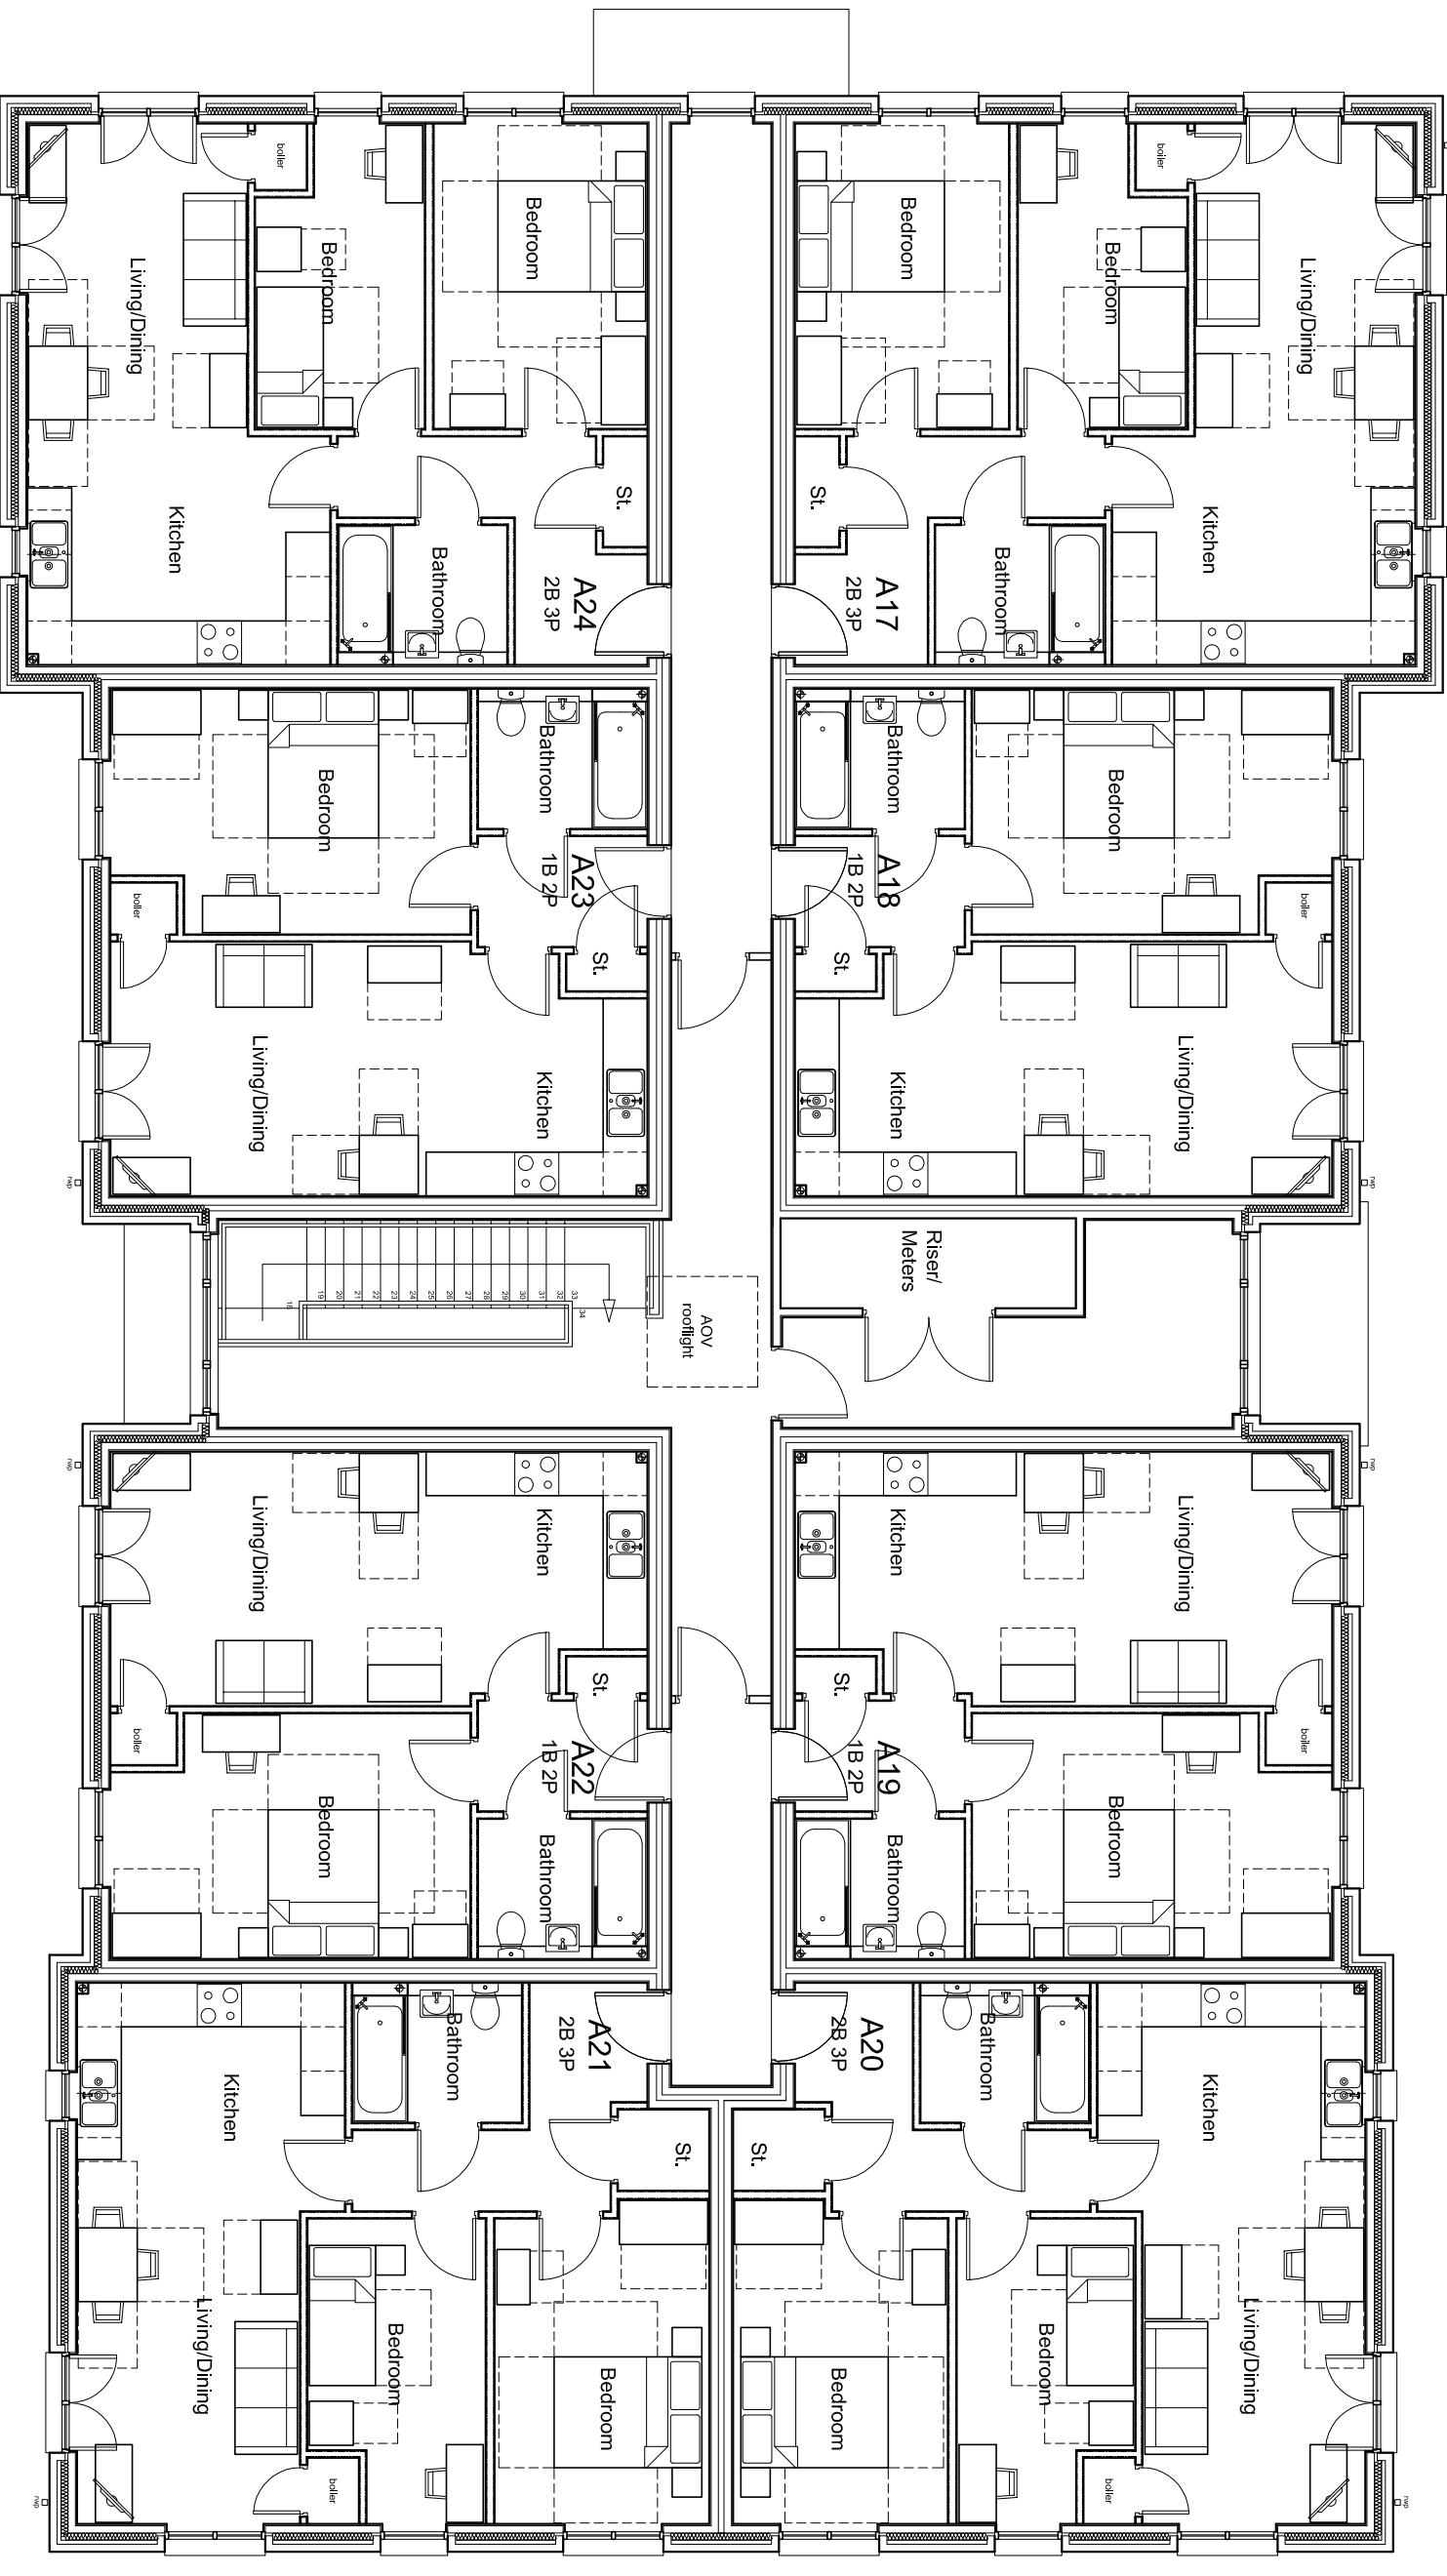

Second Floor Plan

Floors A17, A20, A21 & A24 - 28.3p - 61sqm
Floors A18, A19, A22 & A23 - 18.2p - 50sqm



Tel : 0161 842 7263
email: mail@graysarchitecture.co.uk

Client: Dappa homes

Project: Whitehouse Club, Middleton Road, Crumppell, M8 4JZ

Proposed Plans - A1 - A24

Scale: 1:100 @ A1 Date: March 2020

Drawing No: 4050/160 Revision: A