


Proposed Ground Floor Plan
Scale 1:50


	1.5m LED STRIP LIGHT
	300mm CIRCULAR SPOT LIGHT
	EMERGENCY LIGHTING
	FIRE EXIT SIGNAGE

EXISTING TARMAC OUTSIDE SHOP TO BE
REPLACED WITH GREY BLOCK PAVING.

A horizontal scale bar with alternating black and white segments. The segments are labeled 0m, 5m, and 10m. The bar is divided into 10 equal segments, with the first 9 segments being black and the last segment being white.

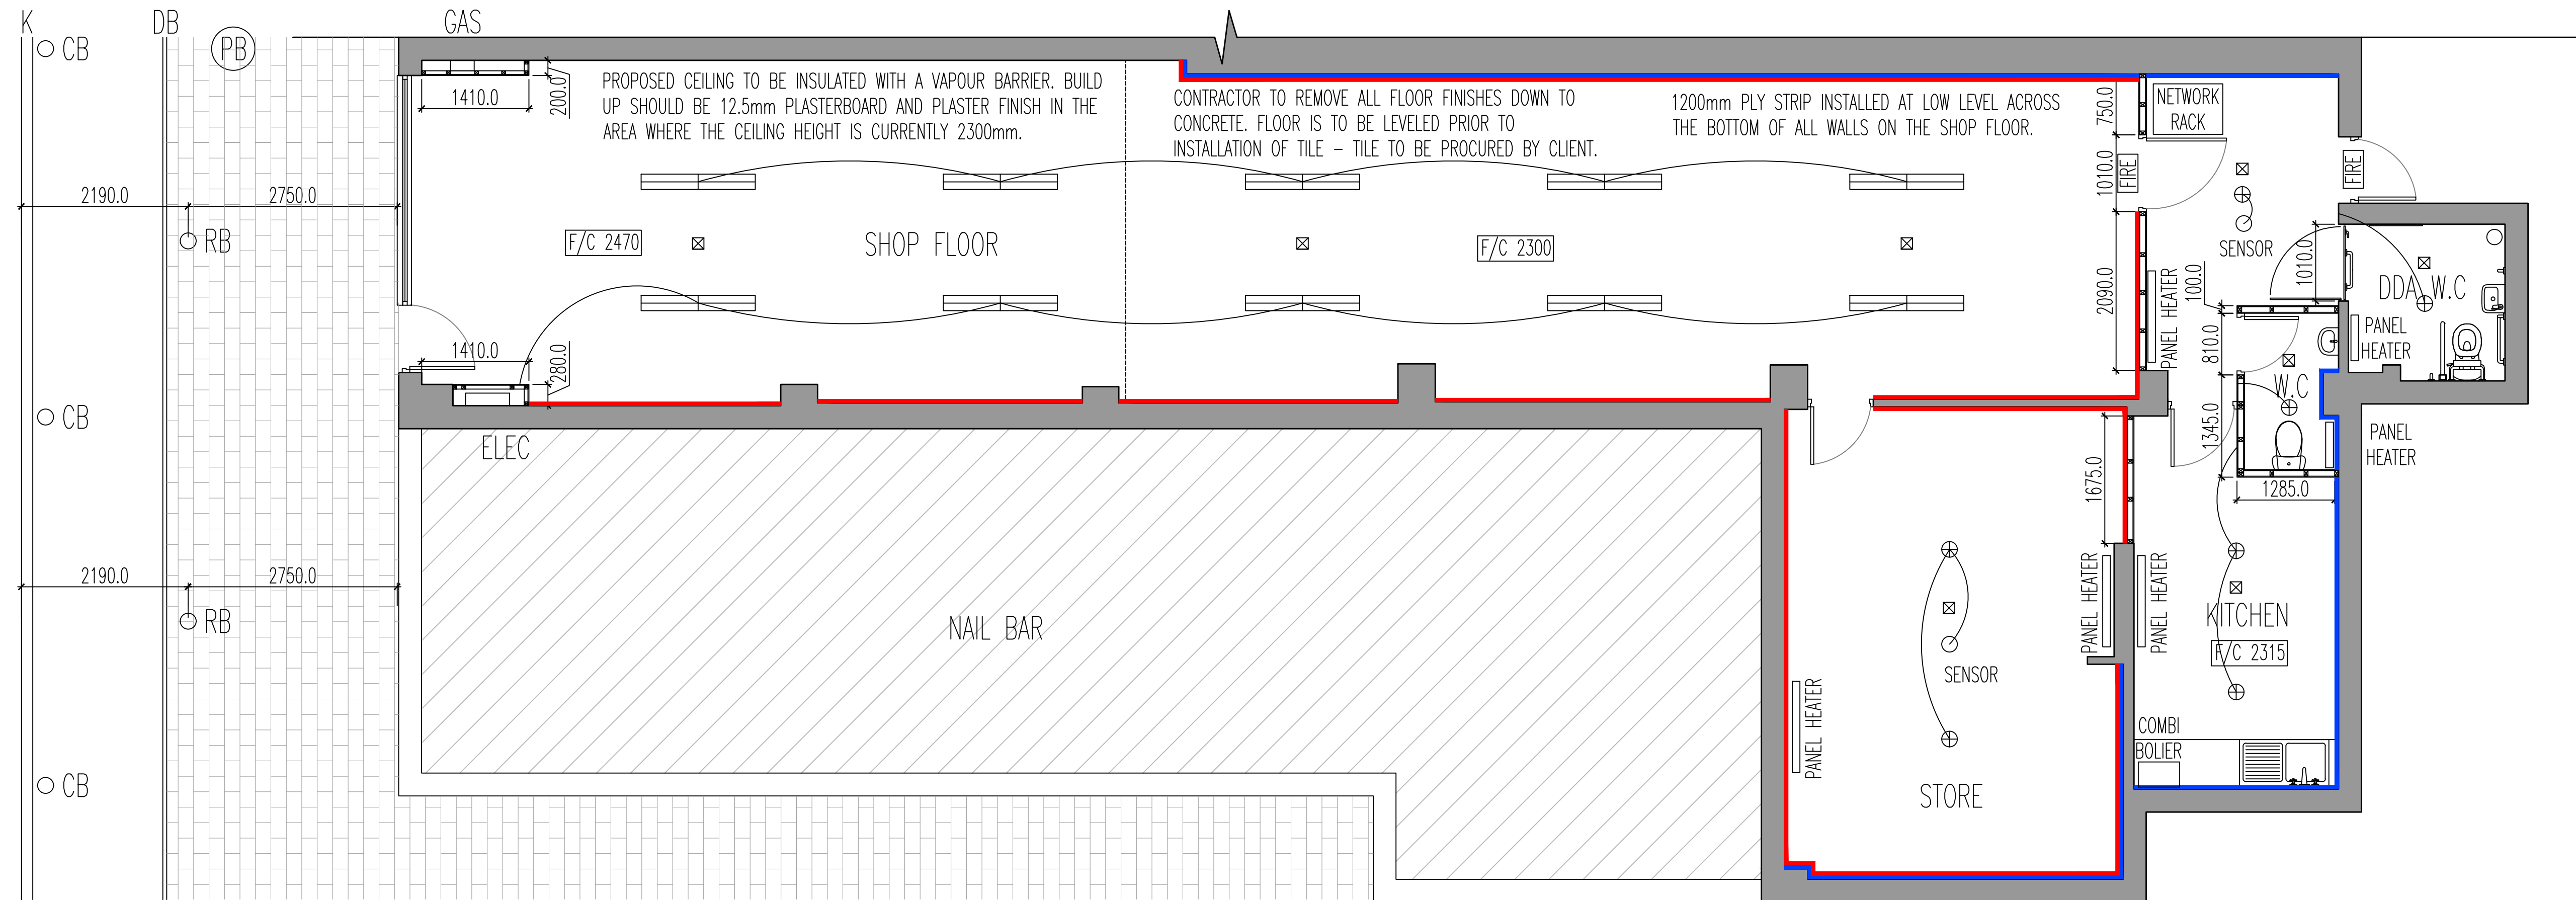

Proposed Front Elevation
Scale 1:50

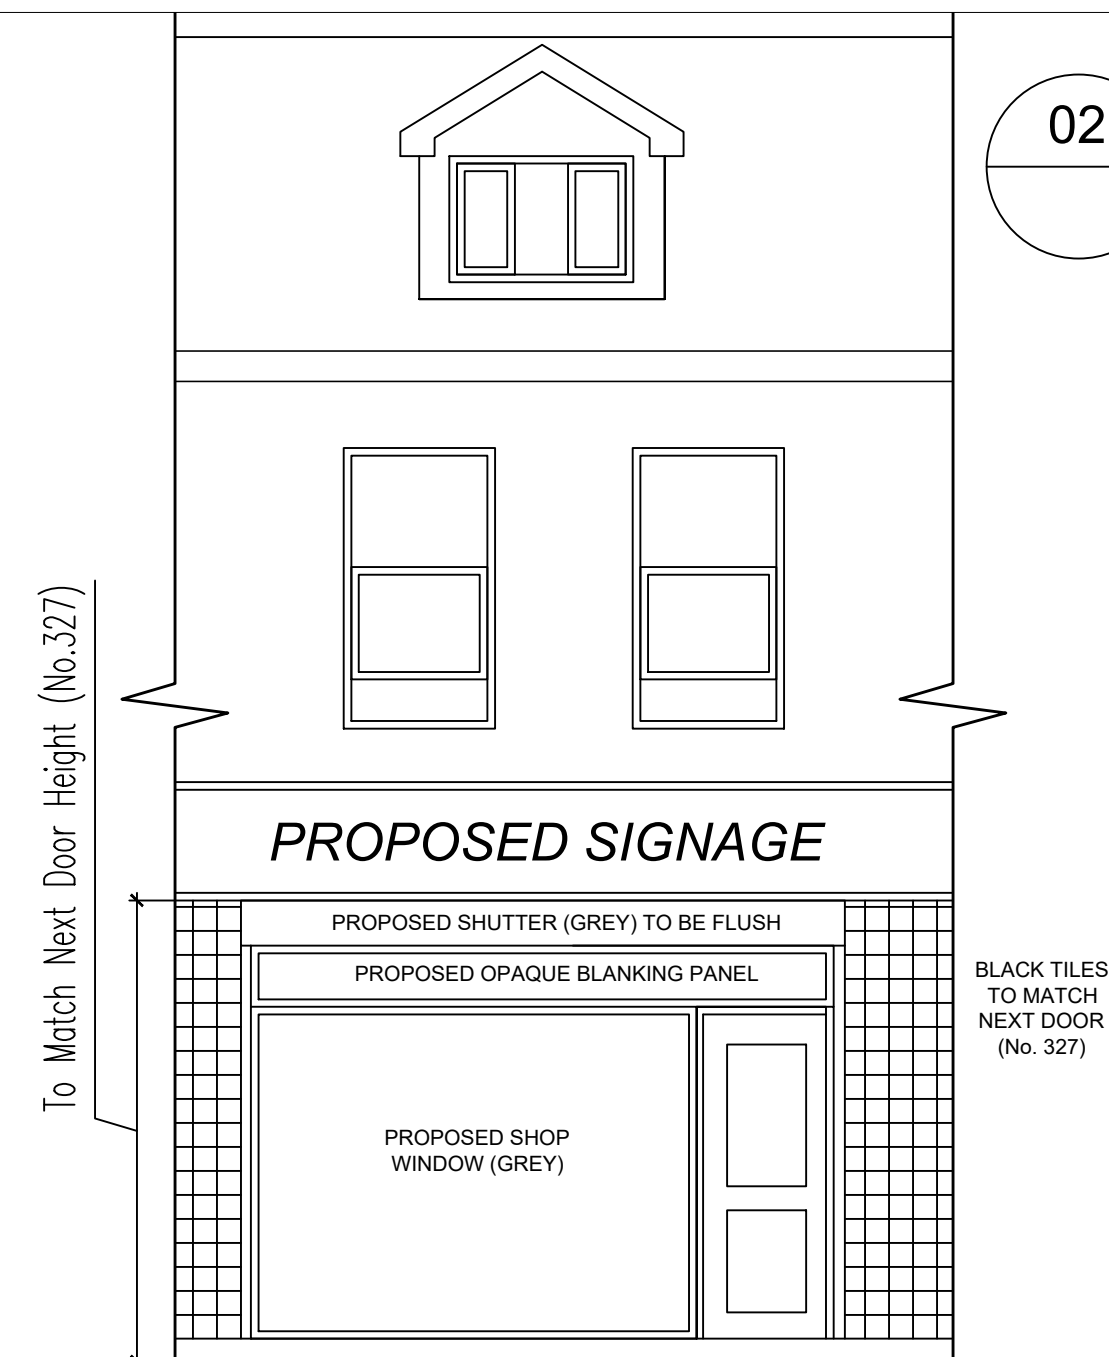

All relevant boundary positions are to be checked prior to proceeding

[illegible]