


current GA L4 plan for reference

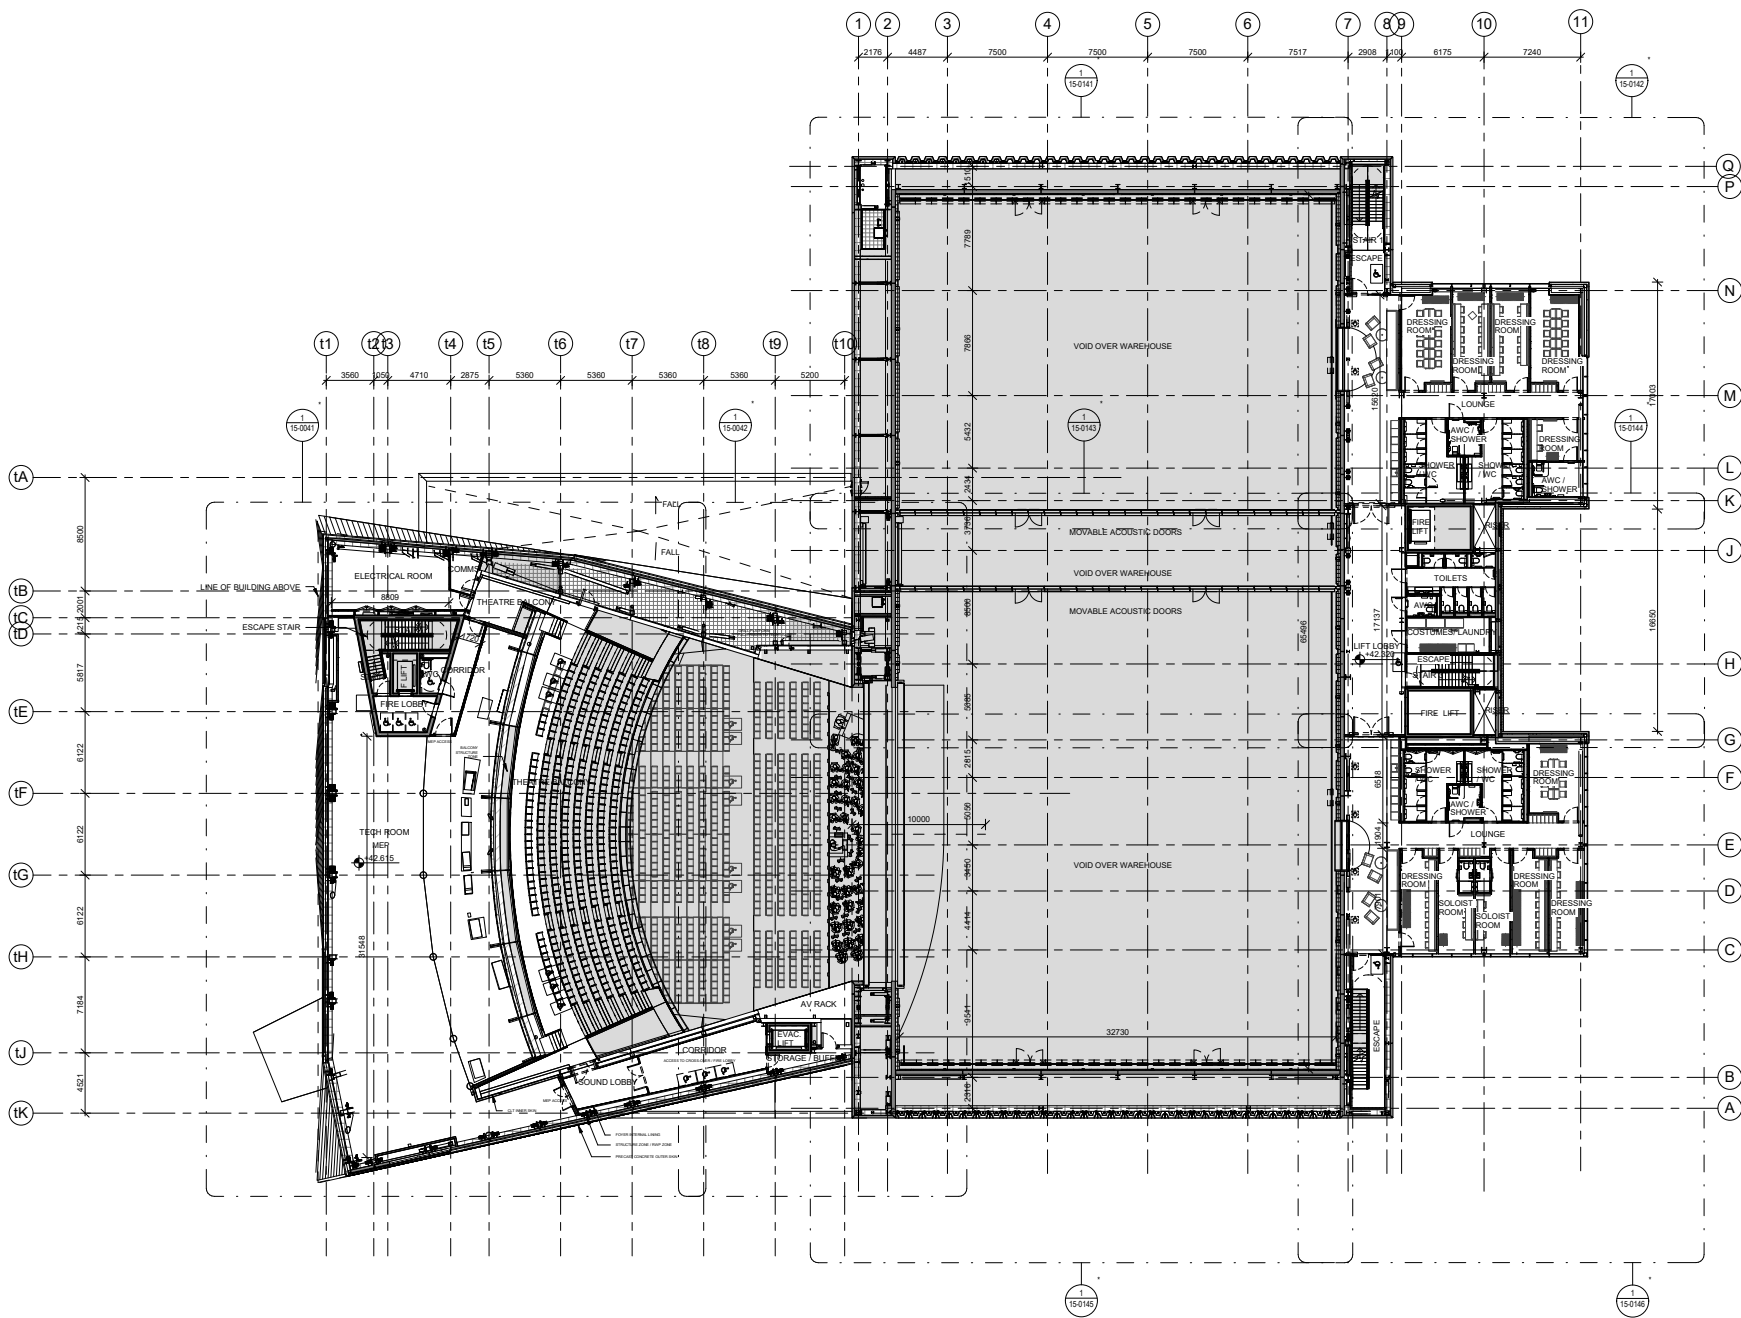

1 FLOOR PLAN - LEVEL 4
SCALE: 1:200



FACTORY MANCHESTER

MANCHESTER CITY COUNCIL Albert Square, Town Hall M2 5DB Manchester, United Kingdom T: +44 (0) 161 234 5024	CLIENT
OMA Weena-Zuid 158 3012 NC Rotterdam, Netherlands T: +31 (0) 10 2436000	ARCHITECT
BURO HAPPOLD 230 Lower Bristol Road B42 3DQ Bath, United Kingdom T: +44 (0) 122 532 0600	STRUCTURAL ENGINEER
BDP 11 Ducie Street M1 2JB Manchester, United Kingdom T: +44 (0) 161 828 2200	MECHANICAL AND ELECTRICAL ENGINEER
BURO HAPPOLD 230 Lower Bristol Road B42 3DQ Bath, United Kingdom T: +44 (0) 122 532 0600	FACADE ENGINEER
WSP The Victoria, 150-162 The Quay M50 3SP Manchester, United Kingdom T: +44 (0) 161 886 2400	FIRE ENGINEER
LEVEL ACOUSTICS De Roncken 10 5612 AP Eindhoven, Netherlands T: +31 (0) 40 247 2700	ACOUSTIC CONSULTANT
CHARCOAL BLUE 180 Strand WC1R 3DA London, United Kingdom T: +44 (0) 207 928 0000	THEATRE CONSULTANT

HEIGHT / LOCATION TAGS:

SPOT HEIGHT	N 38633031 NORTH COORDINATE
FINISHED FLOOR LEVEL	E 38533224 EAST COORDINATE
STRUCTURAL SLAB LEVEL	GF LEVEL
ARCHITECTURAL ABOVE	+26.720
ARCHITECTURAL BELOW	-0.725
STRUCTURAL ABOVE	+26.727
STRUCTURAL BELOW	-0.725

DRAWING REFERENCES:

SECTION	ELEVATION	DETAIL NUMBER(S)
CALLOUT	INTERNAL ELEVATION(S)	DRAWING REFERENCE

ITEMS:

FLOOR GULLY	MANHOLE COVER
FLOORBOX	STRONG POINT
CABLE PASS (ELEVATION)	CABLE PASS (PLAN)

CLEARANCE ZONES:

REFUSE SPOT	TURNING CIRCLE IN ACCESSIBLE TOILET (Ø 1500mm)
WHEELCHAIR LOCATION	THEATRE


CONTRACTUAL:

NOT IN CONTRACT (SHEDD OUT)

P11	S2	18 Mar 2020	ISSUED FOR INFORMATION
P10	S2	7 Mar 2019	TOWERS LAYOUT REVISED FOLLOWING ICAR APPROVAL
P9	S2	19 Nov 2018	ISSUED FOR INFORMATION
P8	S2	23 Mar 2018	ISSUED FOR PLANNING
REV	STAT	DATE	DESCRIPTION

DO NOT SCALE FROM THIS DRAWING. USE FIGURED DIMENSIONS ONLY. FIGURED DIMENSIONS ARE IN MILLIMETRES. ALL LEVELS ARE IN METRES. ALL DIMENSIONS AND LEVELS SHALL BE VERIFIED ON SITE BEFORE PROCEEDING WITH WORKS. DETAILED SITE SURVEY TO BE CARRIED OUT TO VERIFY POSITIONS AND LEVELS. RELOCATIONS WITH SITE EXISTING AND DIMENSIONS. DIMENSIONS ARE INDICATIVE ONLY AND ARE TO BE VERIFIED BY OTHERS. THIS DRAWING IS TO BE READ IN CONJUNCTION WITH OTHER DOCUMENTATION FROM THE ARCHITECT DESIGN TEAM. MANAGEMENT CONTRACTOR AND EMPLOYER. THE ARCHITECT MUST BE NOTIFIED OF ANY DISCREPANCIES. WHERE BUILDING COMPONENTS ARE DESCRIBED IN THE SPECIFICATION AS CONTRACTOR DESIGNED, 'CONSTRUCTION' INFORMATION RELATING TO THOSE COMPONENTS THAT ARE SHOWN ON THIS DRAWING REPRESENT DESIGN INTENT ONLY.

THIS DOCUMENT CONTAINS COPYRIGHTED MATERIAL. ANY UNAUTHORIZED USE, DISCLOSURE, REPRODUCTION OR DUPLICATION OF ANY OF THE INFORMATION CONTAINED HEREIN MAY RESULT IN LIABILITY UNDER APPLICABLE LAWS.

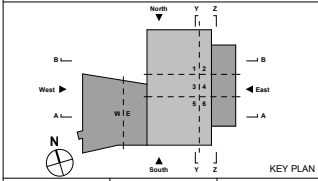

KEY PLAN

DRAWN BY: Author CHECKED BY: Checker APPROVED BY: Approver

PROPOSED LEVEL 04 PLAN

DRAWING NAME	P11
PHASE	REVISION
XXXX	05/10/16
PROJ. NR	DATE
1:200	SCALE
A0	FORMAT

MF-OMA-XX-L4-DR-A-10-0140

DRAWING NUMBER