



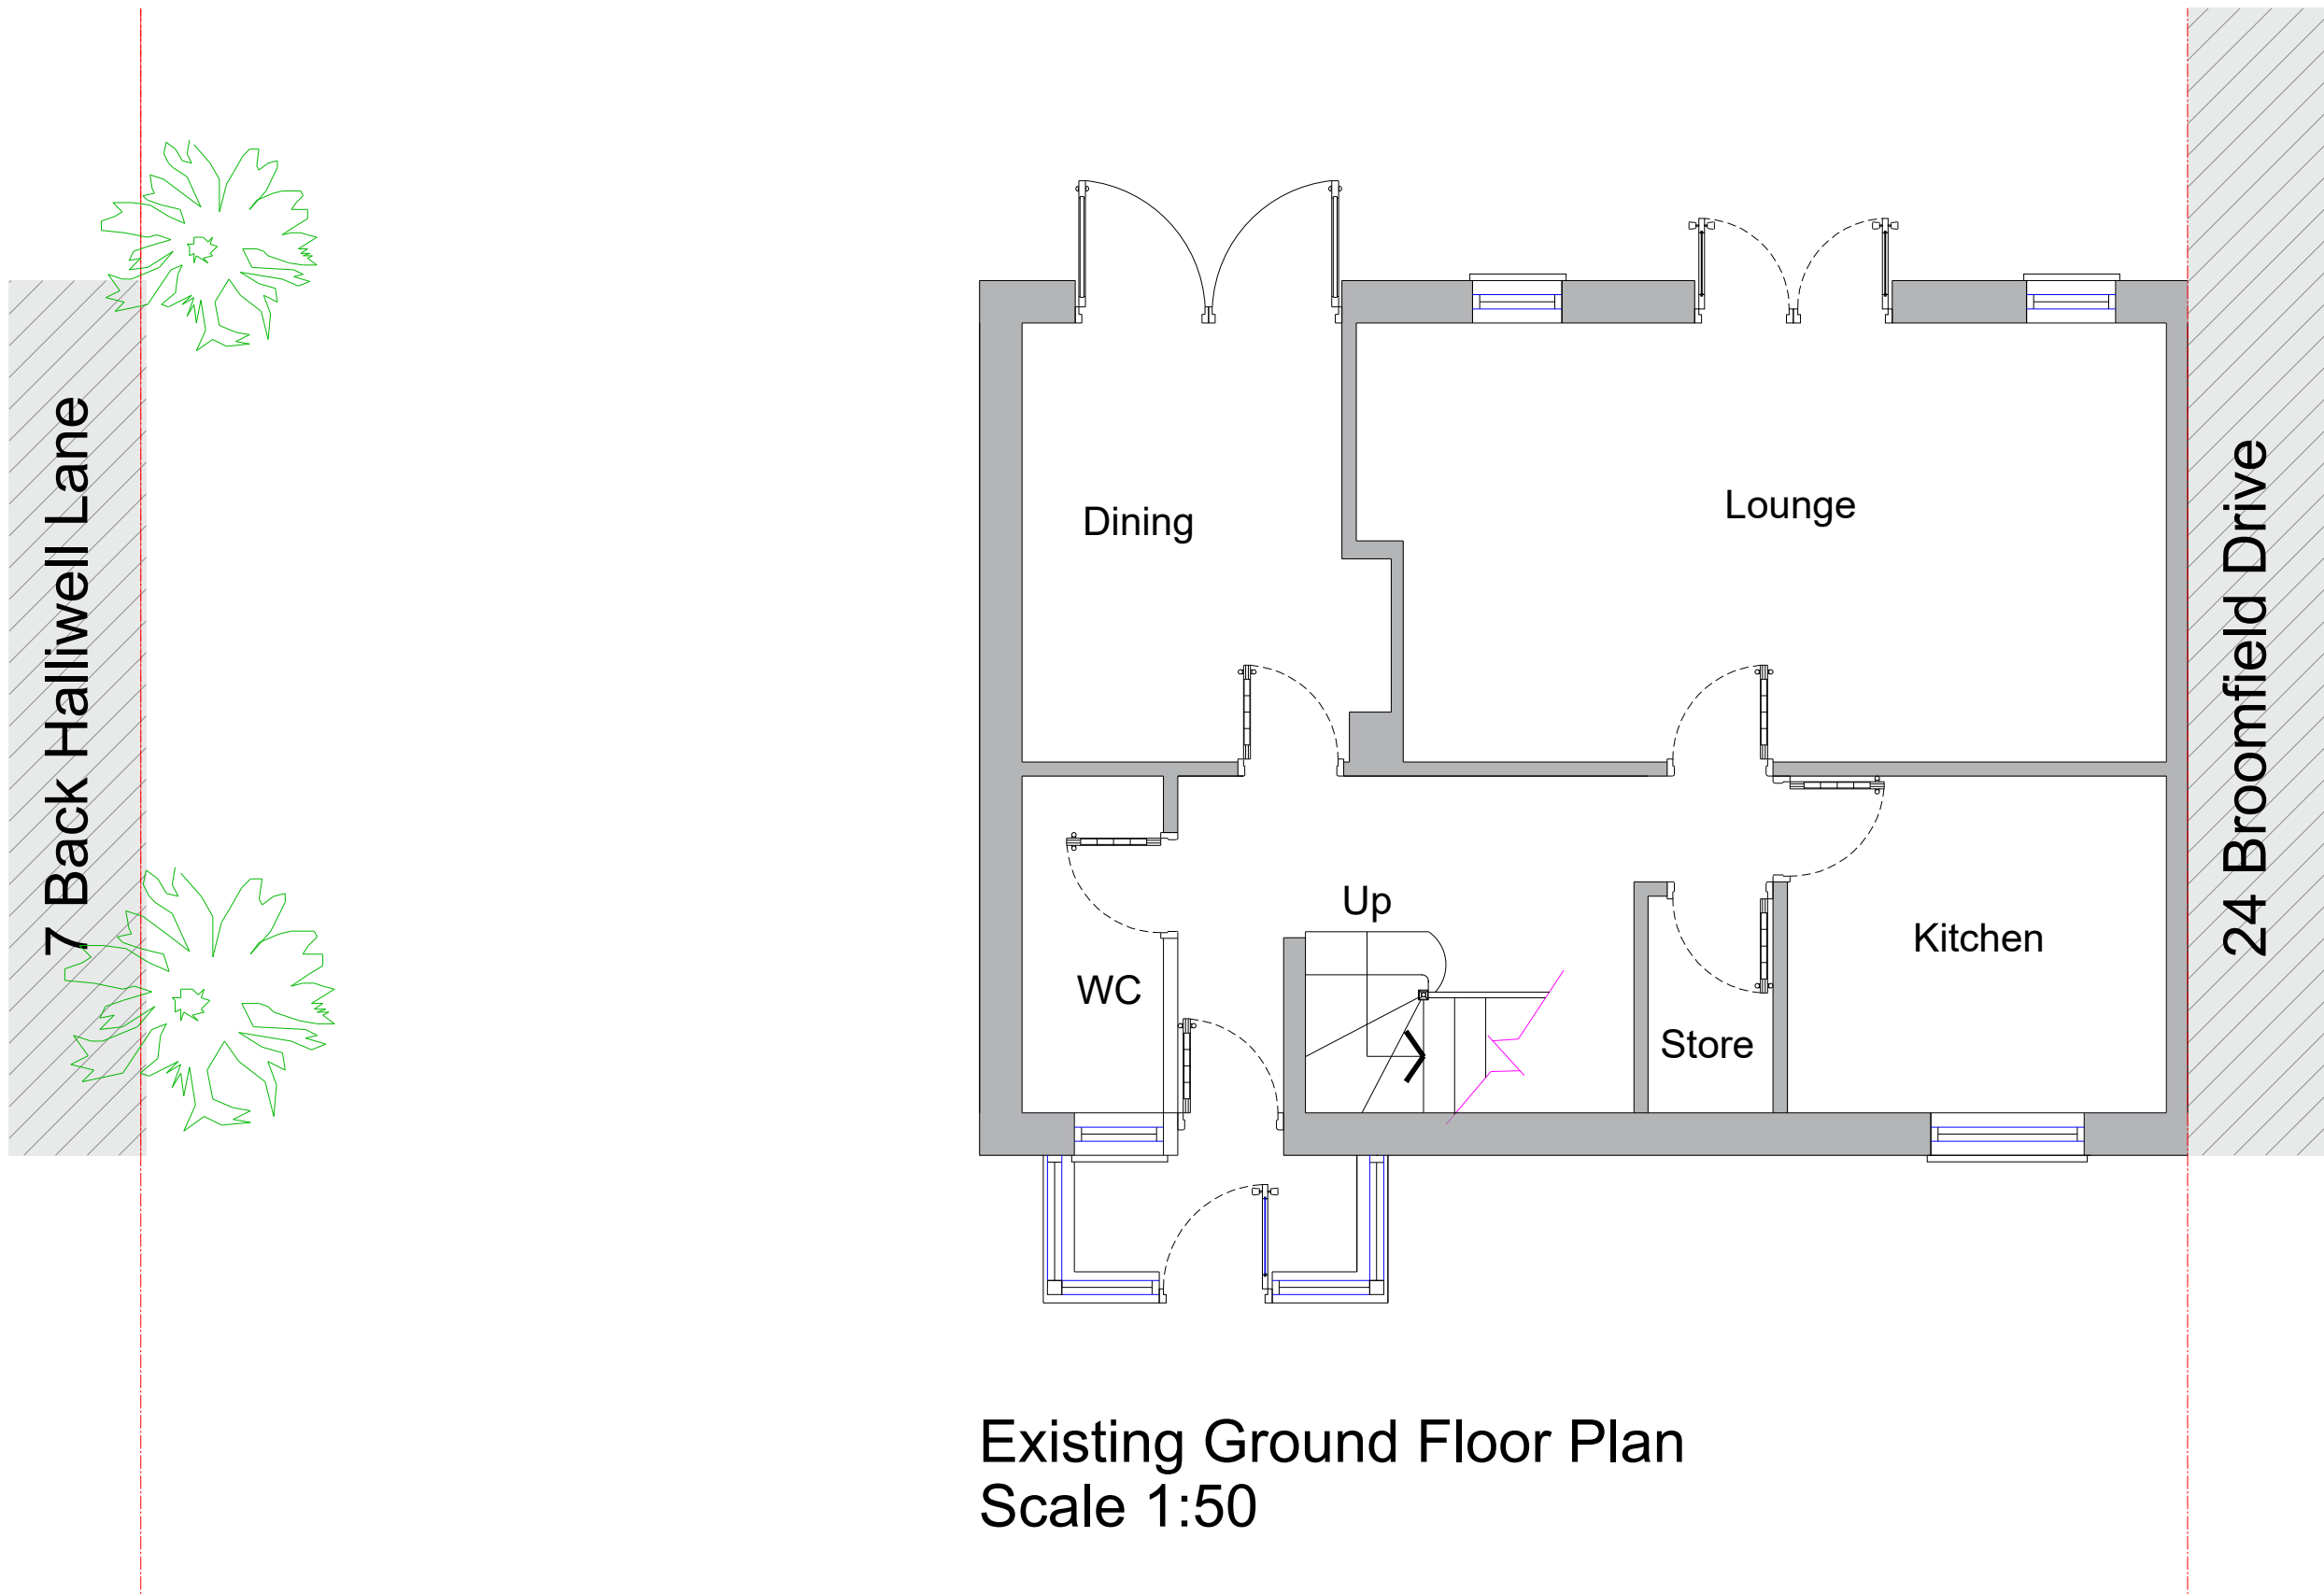


Existing Ground Floor Plan
Scale 1:50

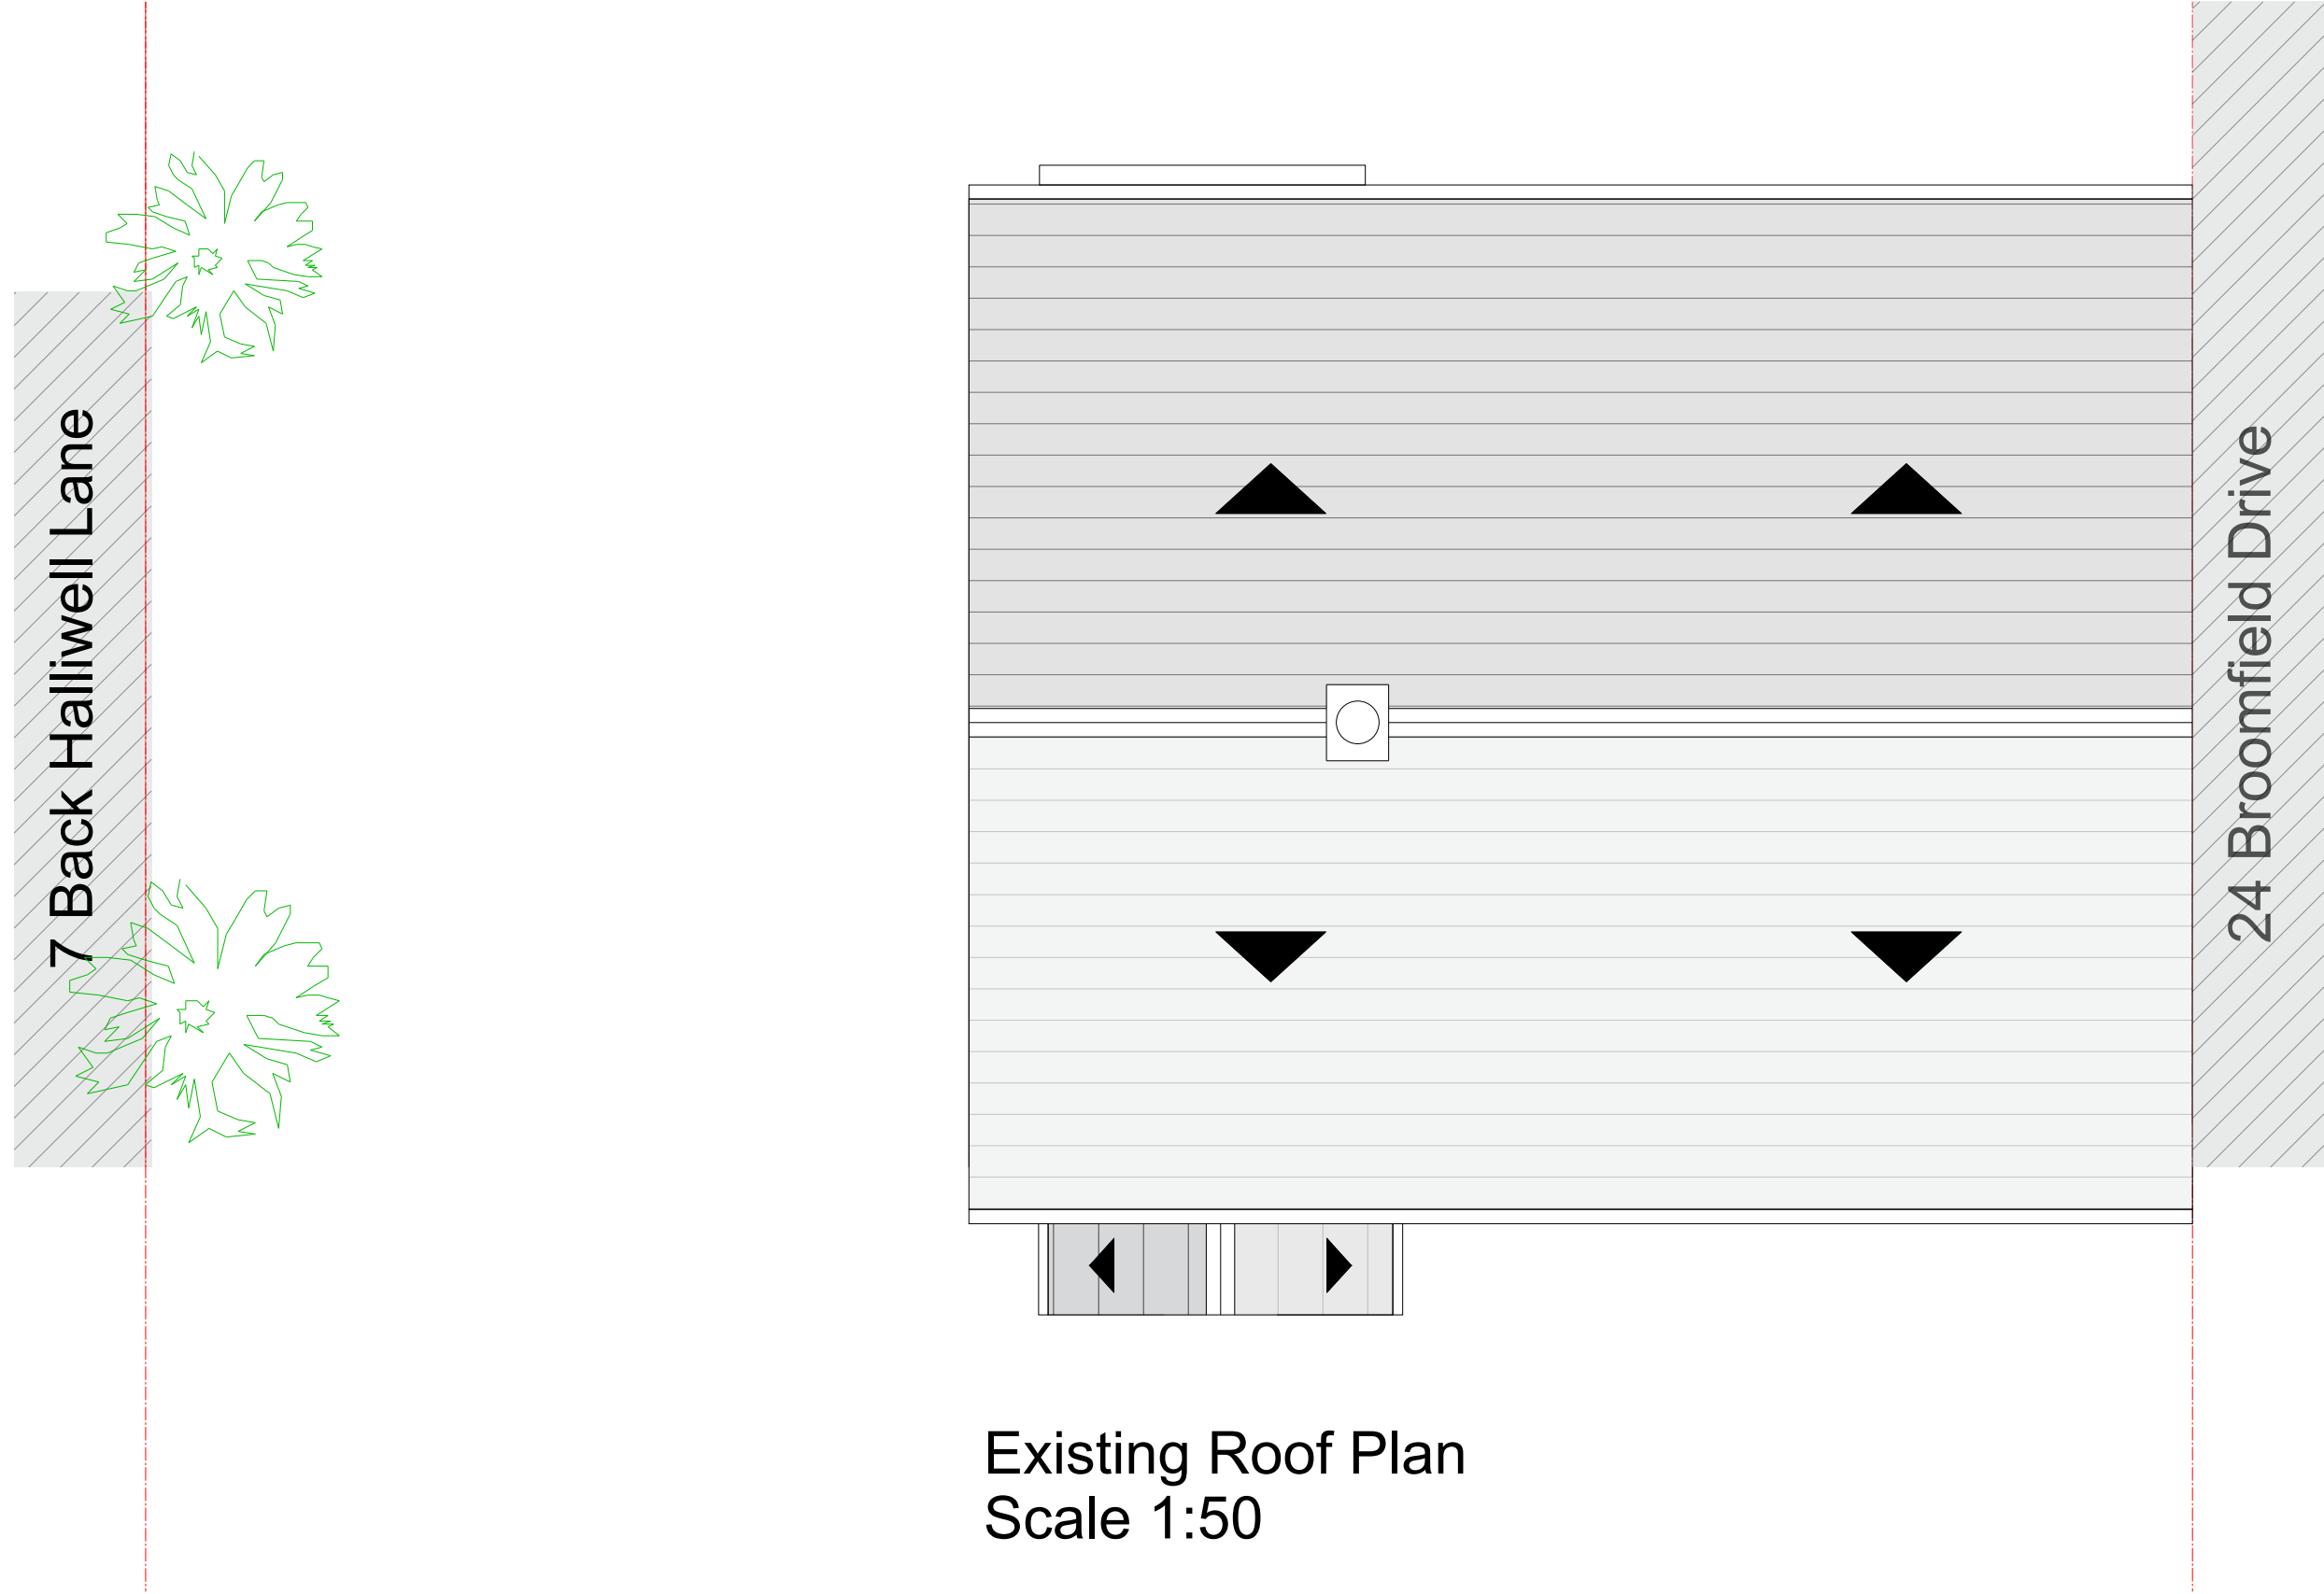


Existing Roof Plan
Scale 1:50



Existing Rear Elevation
Scale 1:50

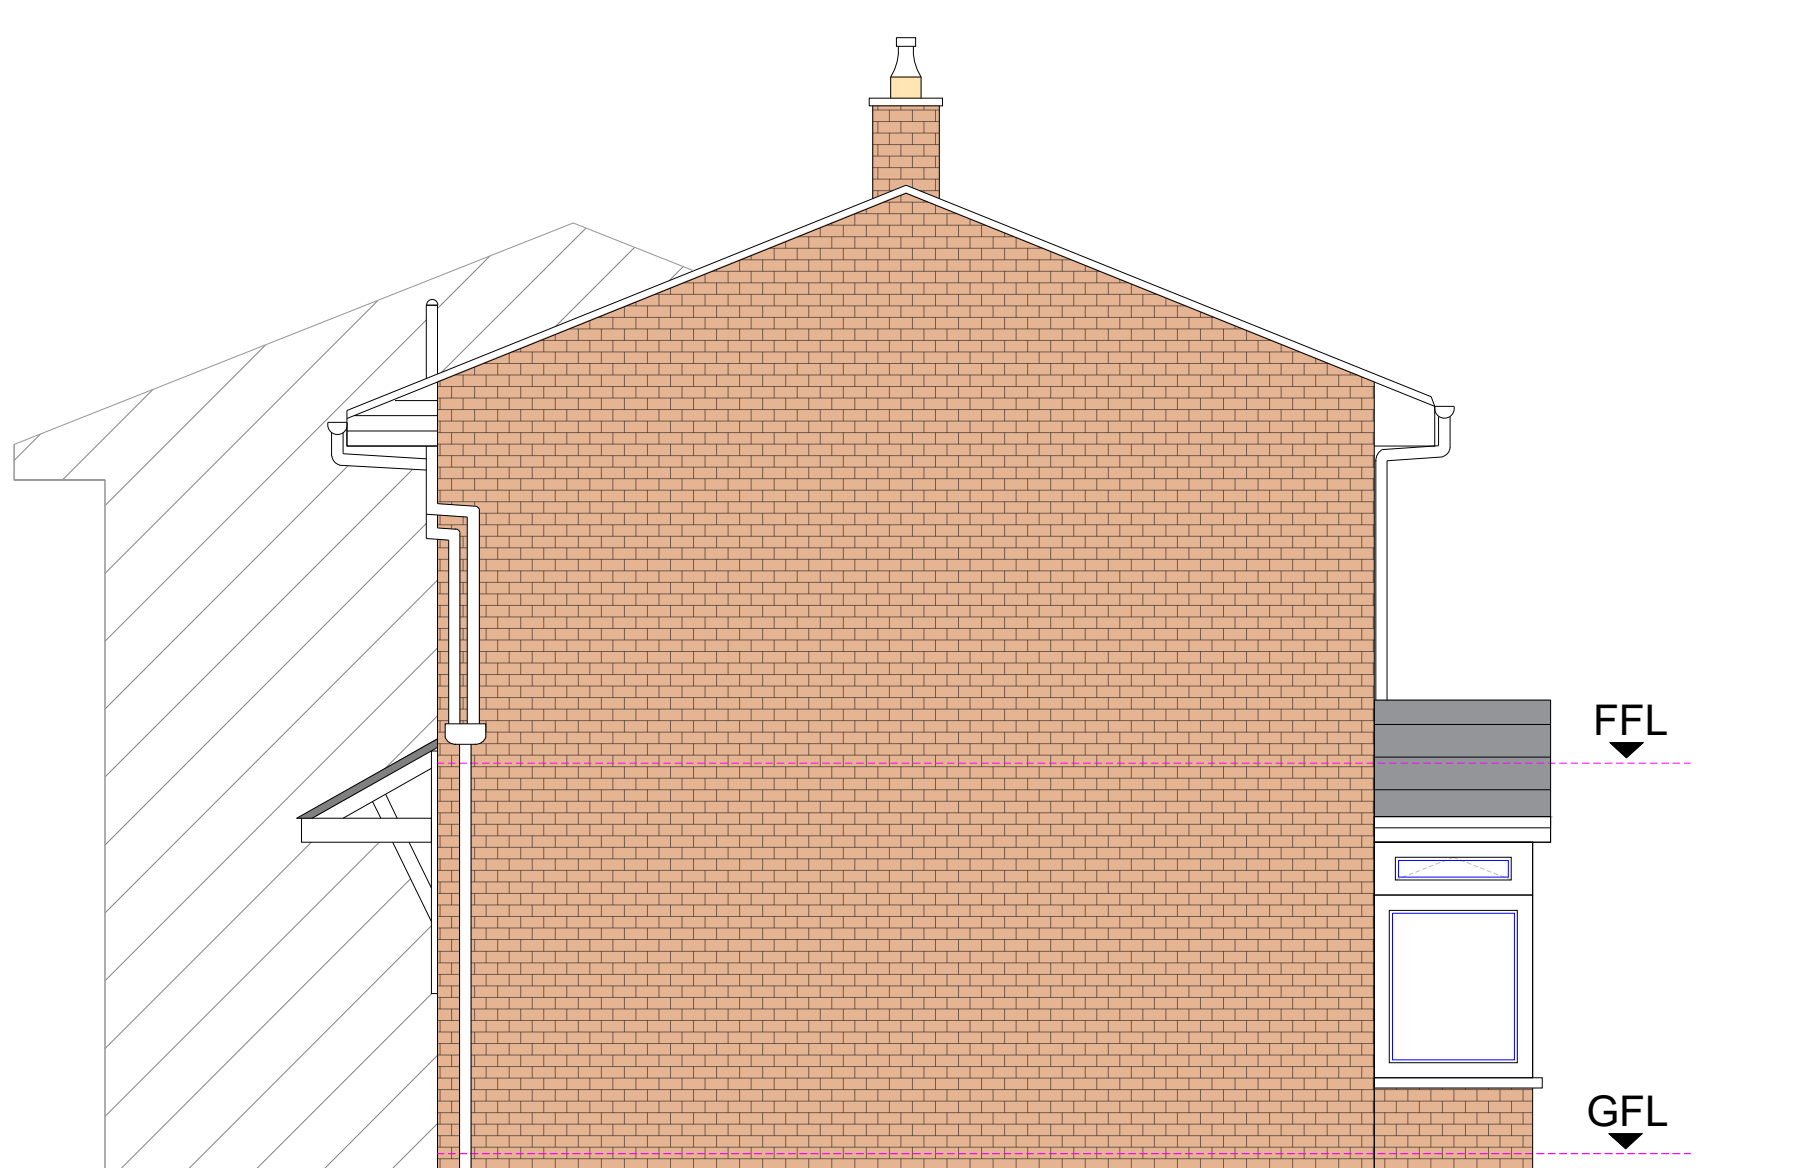

Existing Side Elevation
Scale 1:50

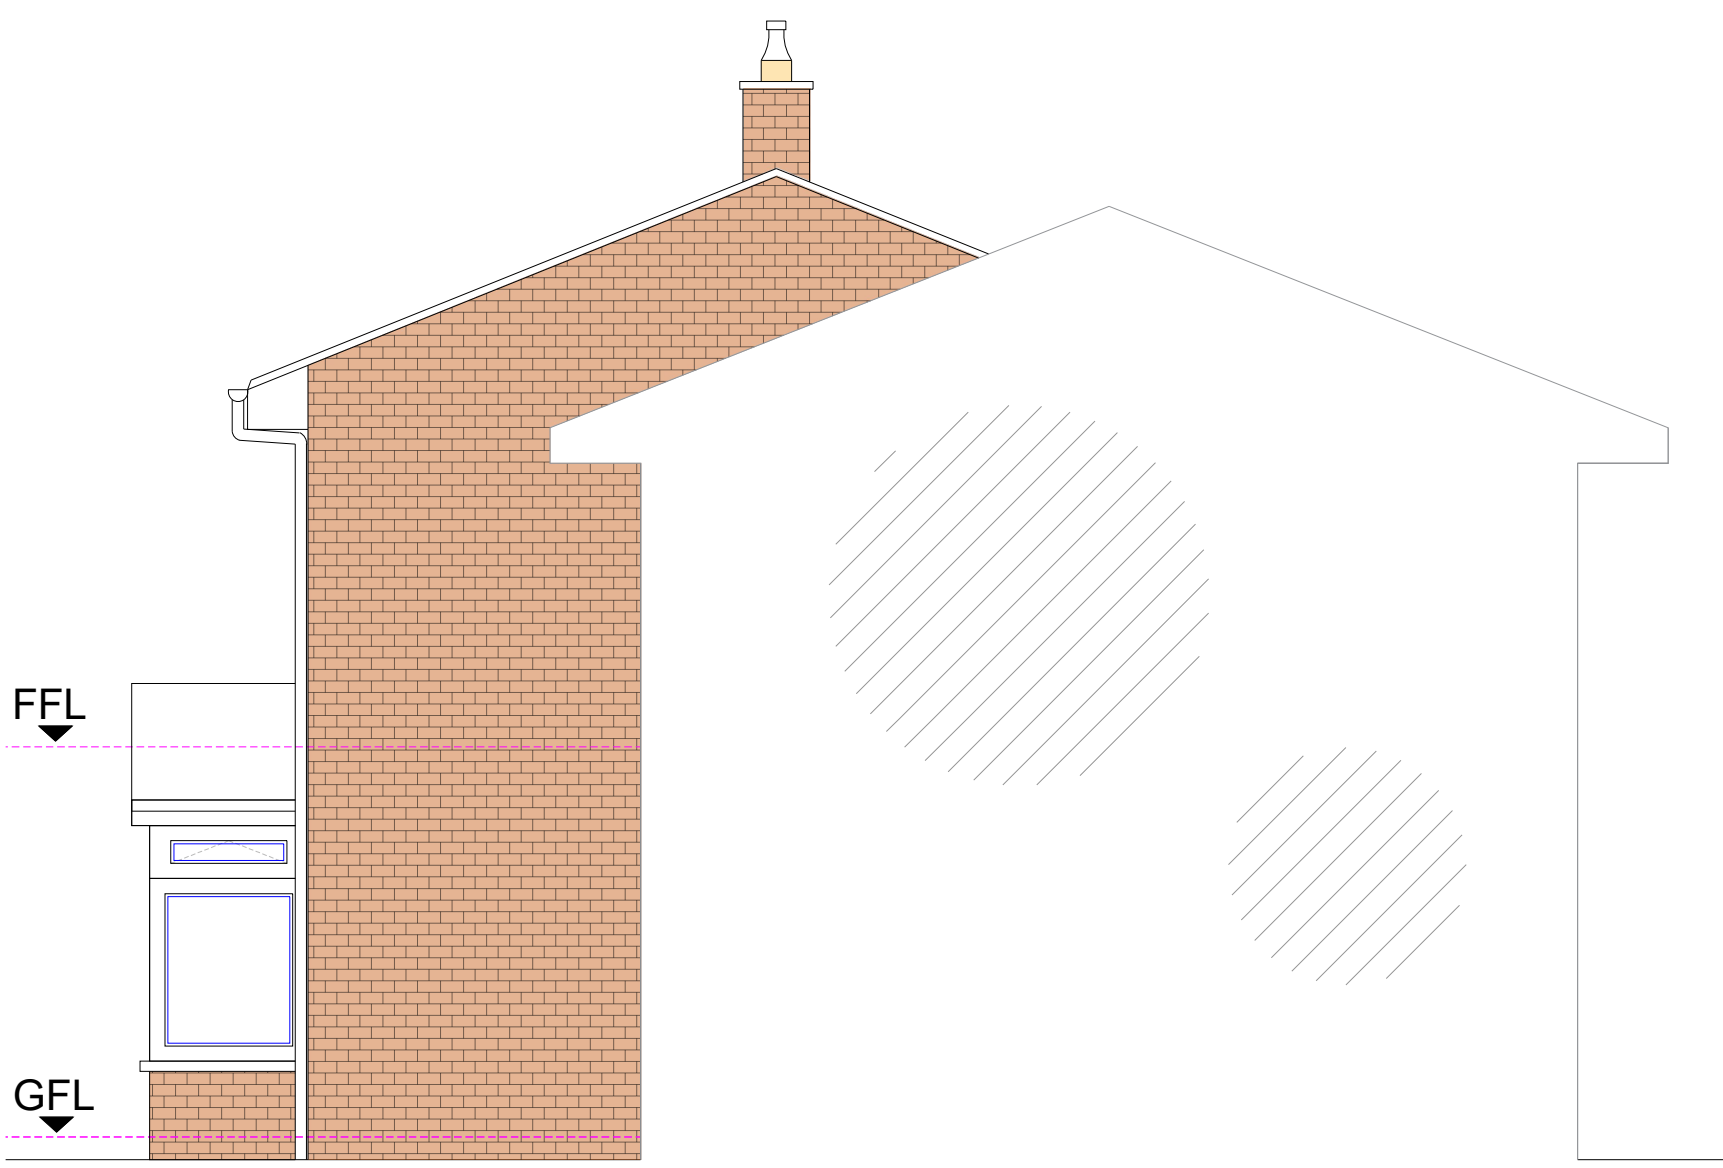

Existing Party Wall Elevation
Scale 1:50

GENERAL NOTES

1. The contractor must check the site and the approved drawings before commencing the works and must take any working measurements as necessary and any discrepancy must be reported to the client.
2. Work shall comply with any current relevant BS/codes of practices and confirm to the Building Regulations including the latest amendment. The contractor is responsible for setting out the works.



Location Plan
1:1250

KEY

rwp	Rain water pipe
svp	Soil vent pipe
g	Gully
GFL	Ground Floor Level
FFL	First Floor Level
WM	Washing Machine
TD	Tumble Dryer
---	Boundary
🌳	Existing Tree
☐	Roof light

PROJECT ADDRESS

26 Broomfield Drive
Cheetham Hill
Manchester
M8 9EE

PROJECT

Single Storey Rear Extension

DRAWING No.

PP105-2/21

SCALE

1:50

STATUS

Planning

DATE

19/03/2021

DRAWN BY

AT

PAPER SIZE

A1

AT A. Design
12 Hastings Gardens
Stockport
SK5 8BF
ata_design@hotmail.com
07830039347