


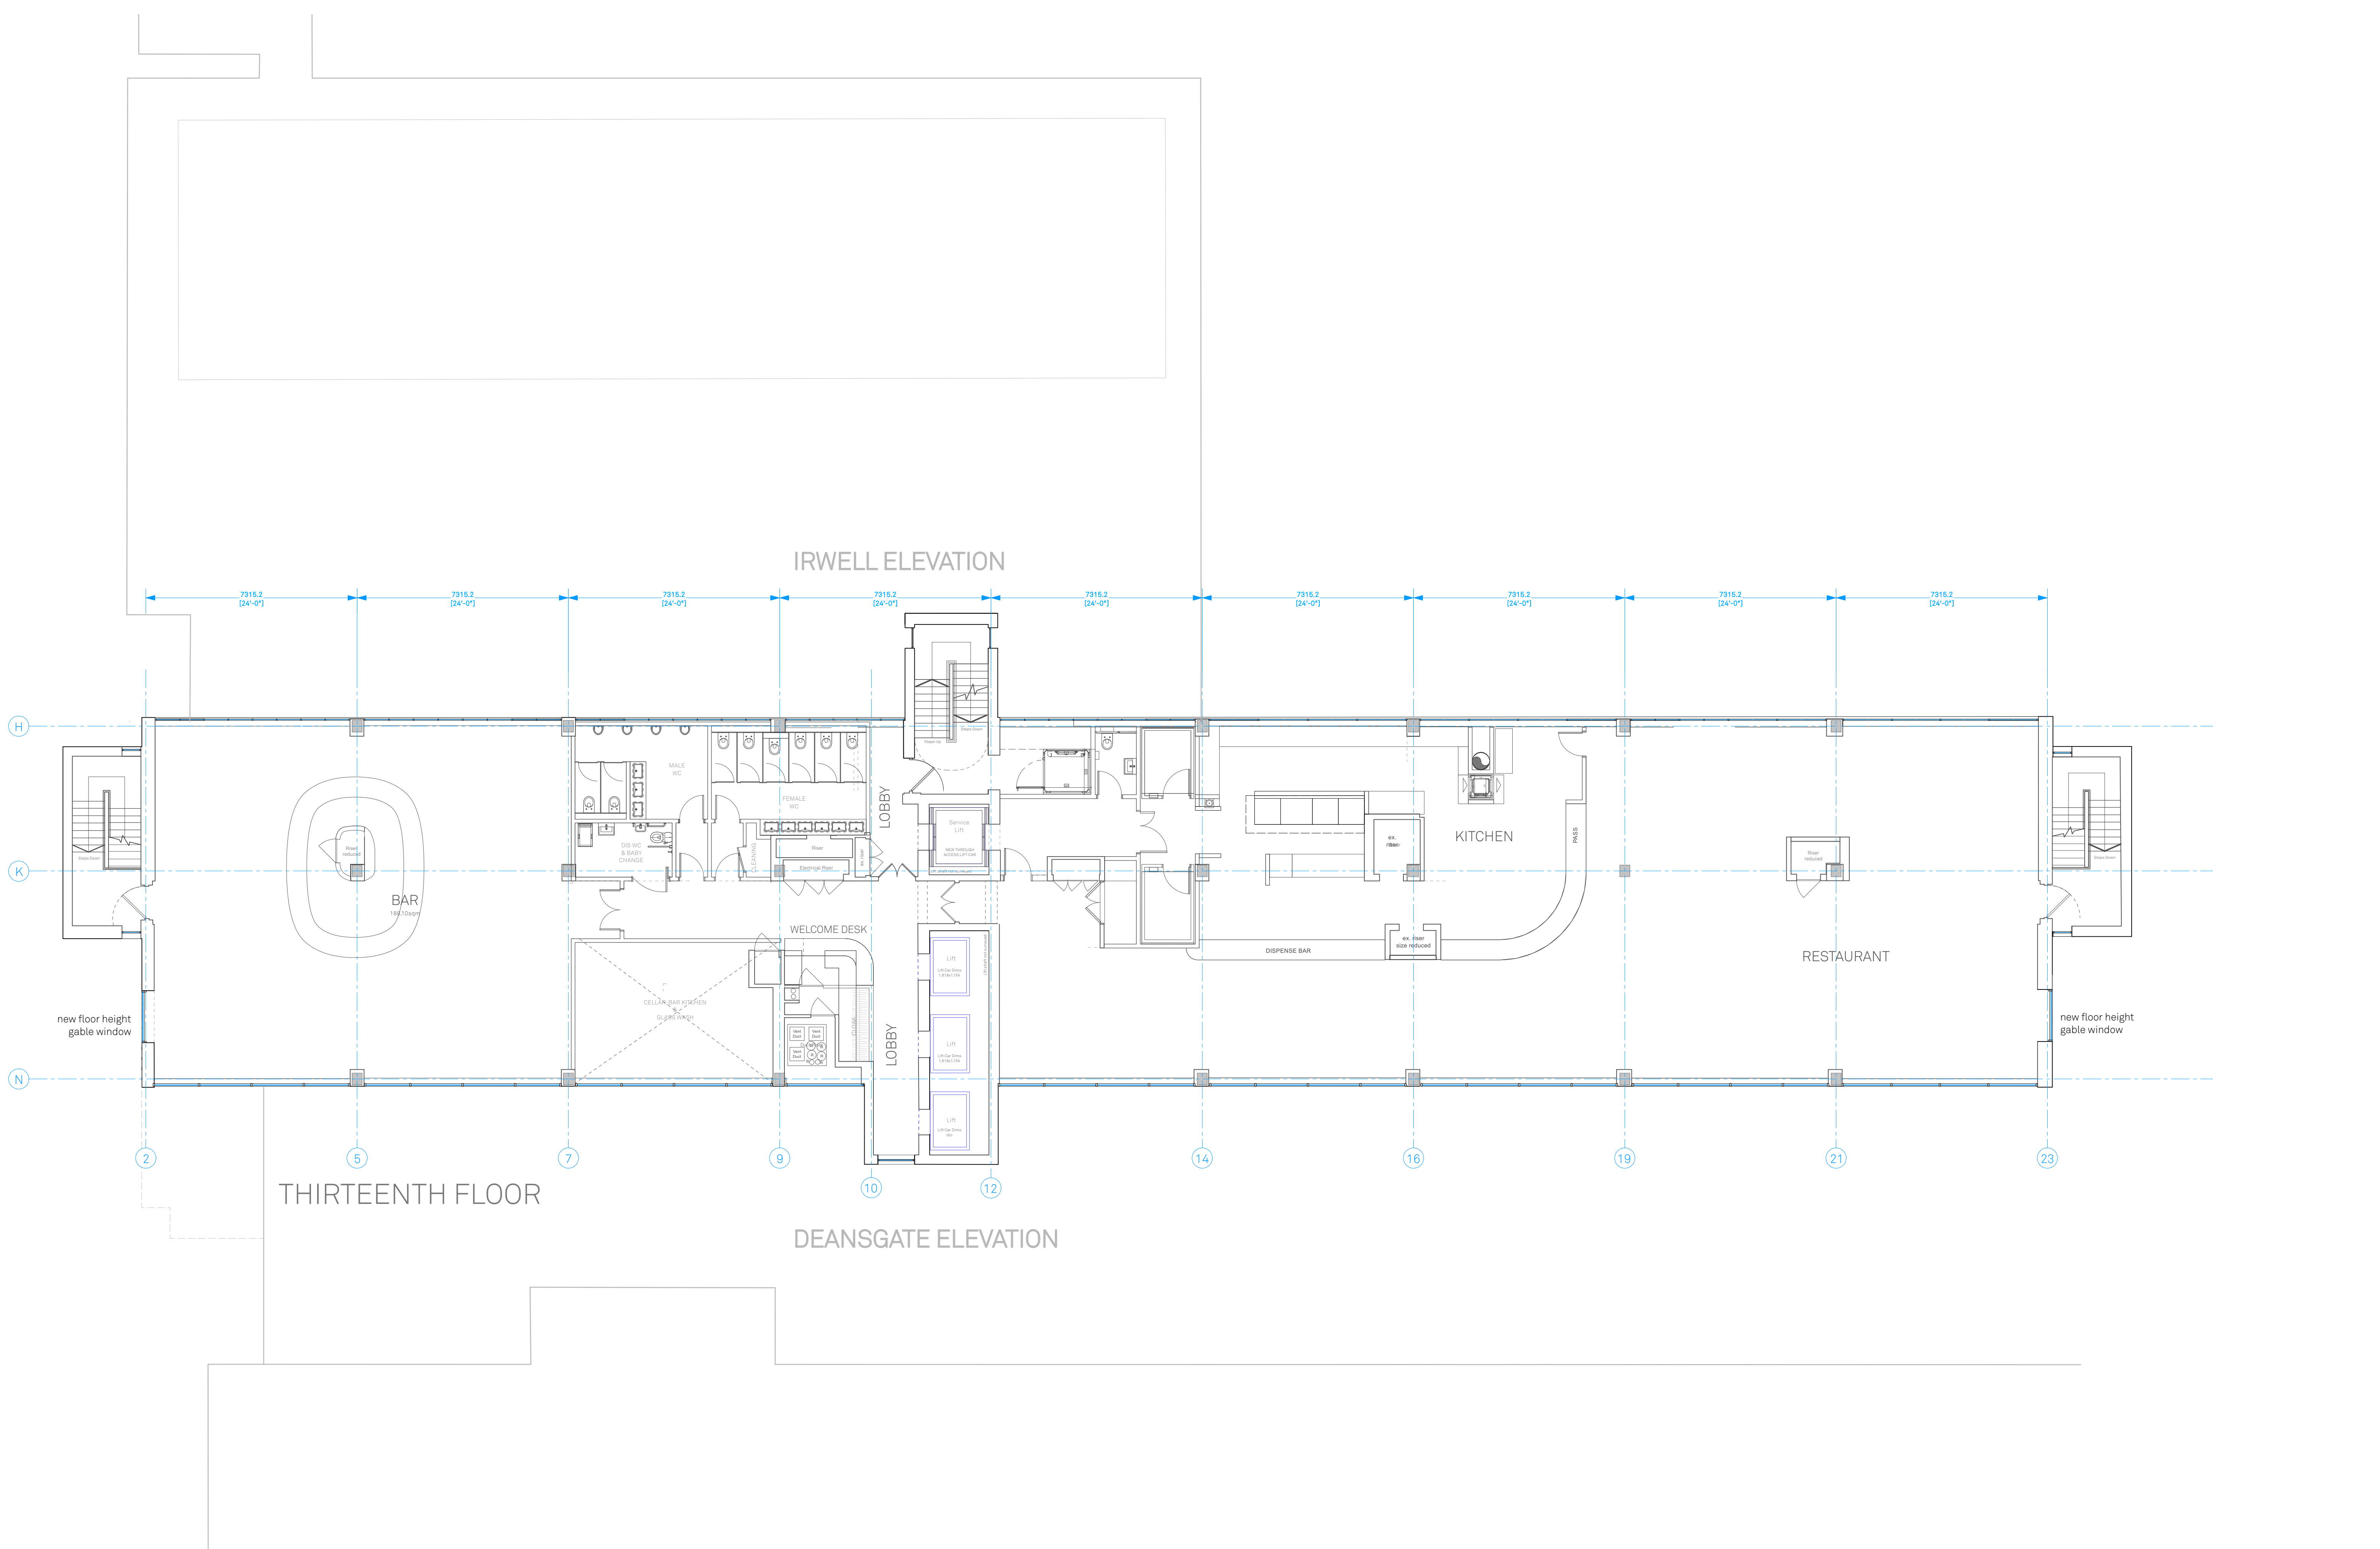

Notes:

Project Name:
Renaissance

Drawn:
DB

Details:
29/03/21

Title:
Hotel- Block 3
Proposed 1st Floor Plan

Status:
Planning

Issued for Planning

Project:
150

Scale:
1:100 @A1

Drawing No.:
B3_02_2215

Rev:
-

Jon Matthews Architects

22 City Tower, Picadilly Plaza, New York St, Manchester, M1 4BT

0161 974 3690

Copyright of this drawing is vested in Jon Matthews Architects and must not be copied or reproduced without written consent. Figured dimensions only are to be taken from this drawing. Do not scale from this drawing. For full company disclosure please visit www.jonmatthewsarchitects.com