


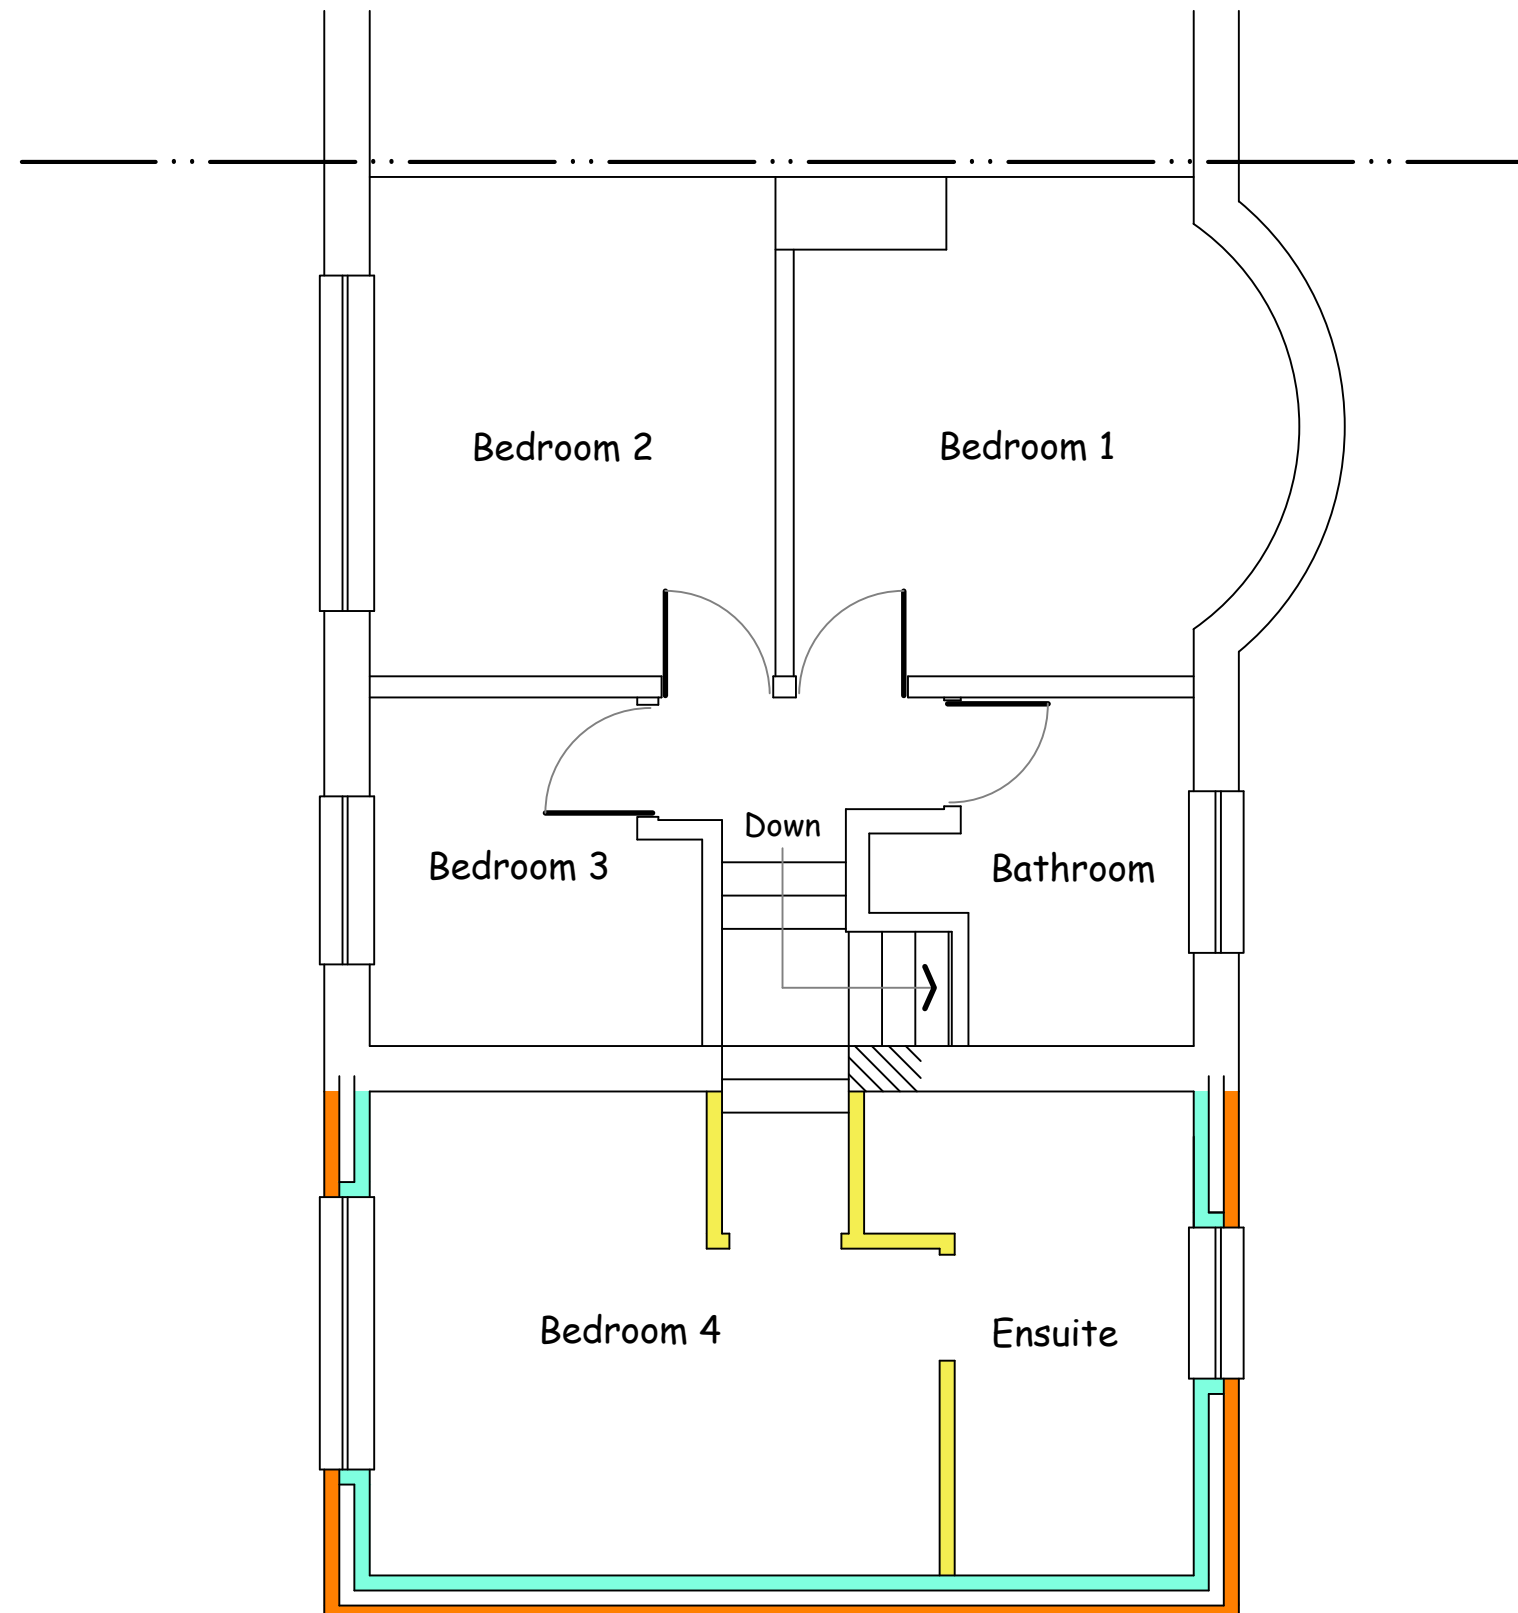

PROPOSED FIRST FLOOR PLAN scale 1:50