




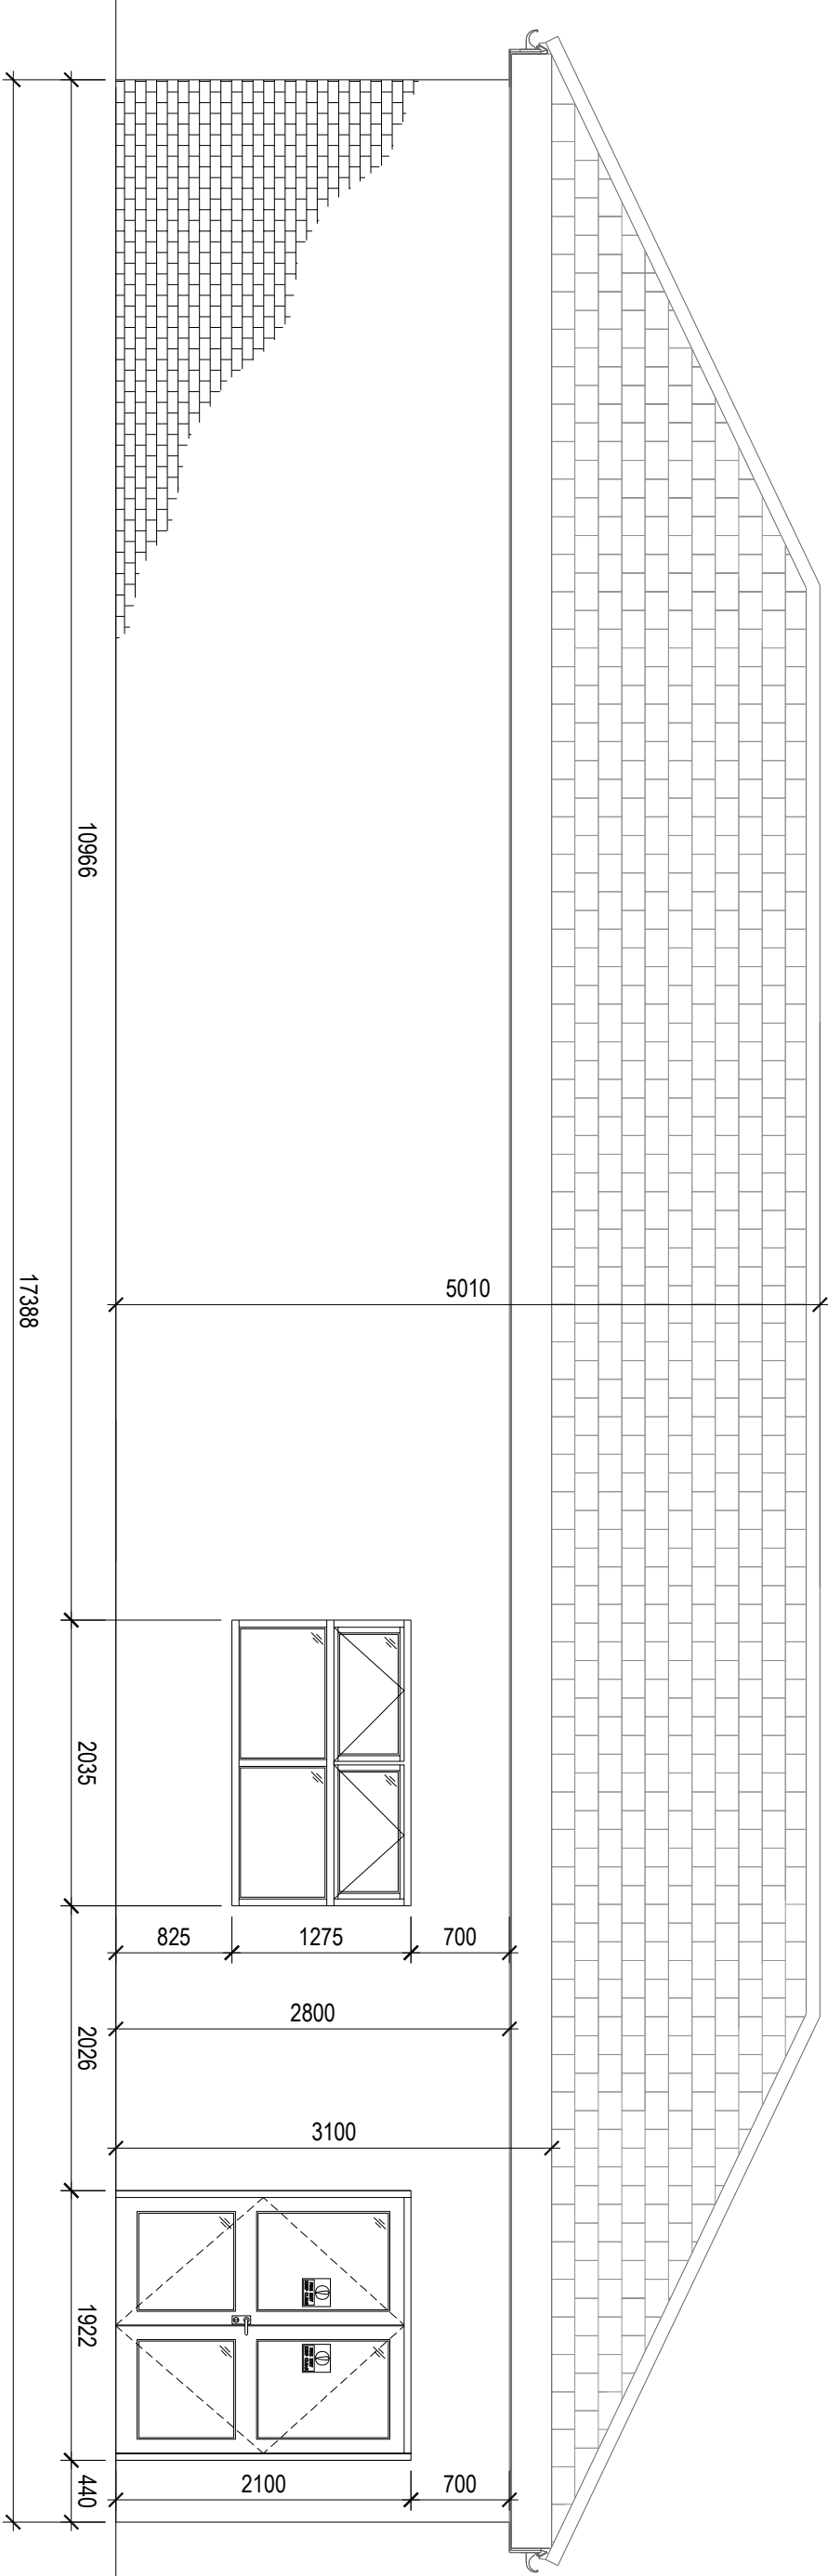


ELEVATION D-D

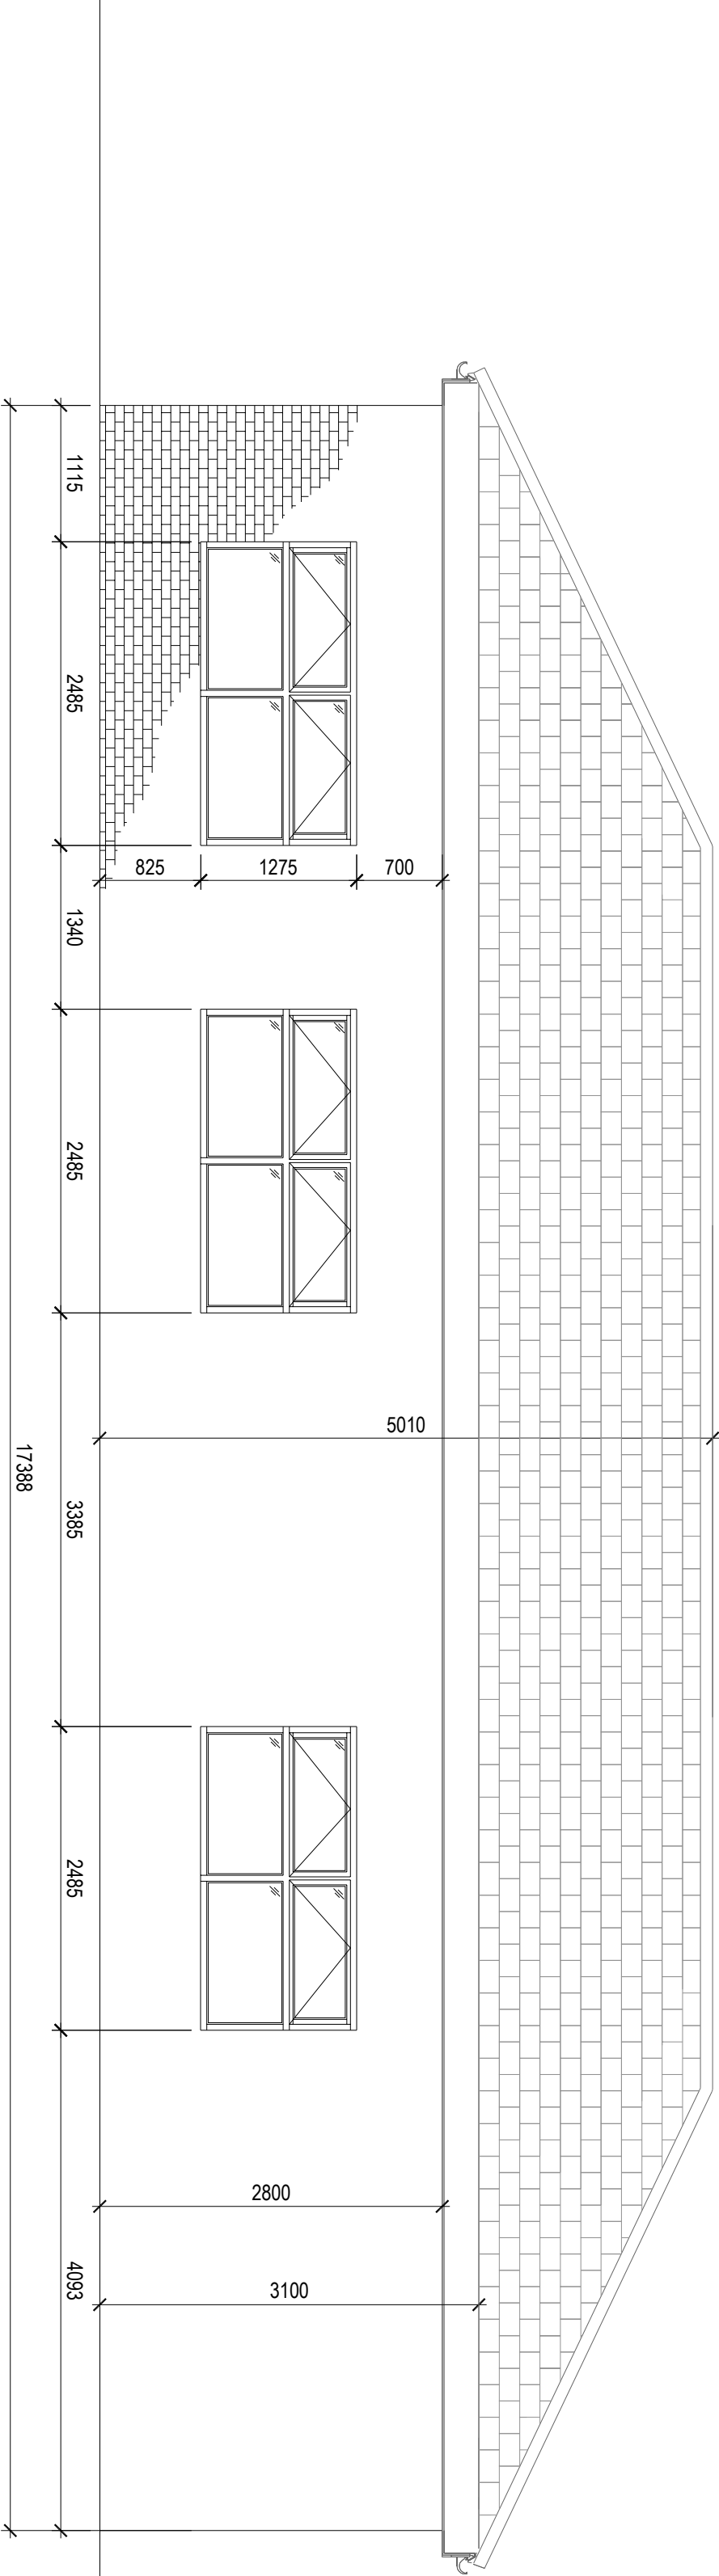


ELEVATION B-B

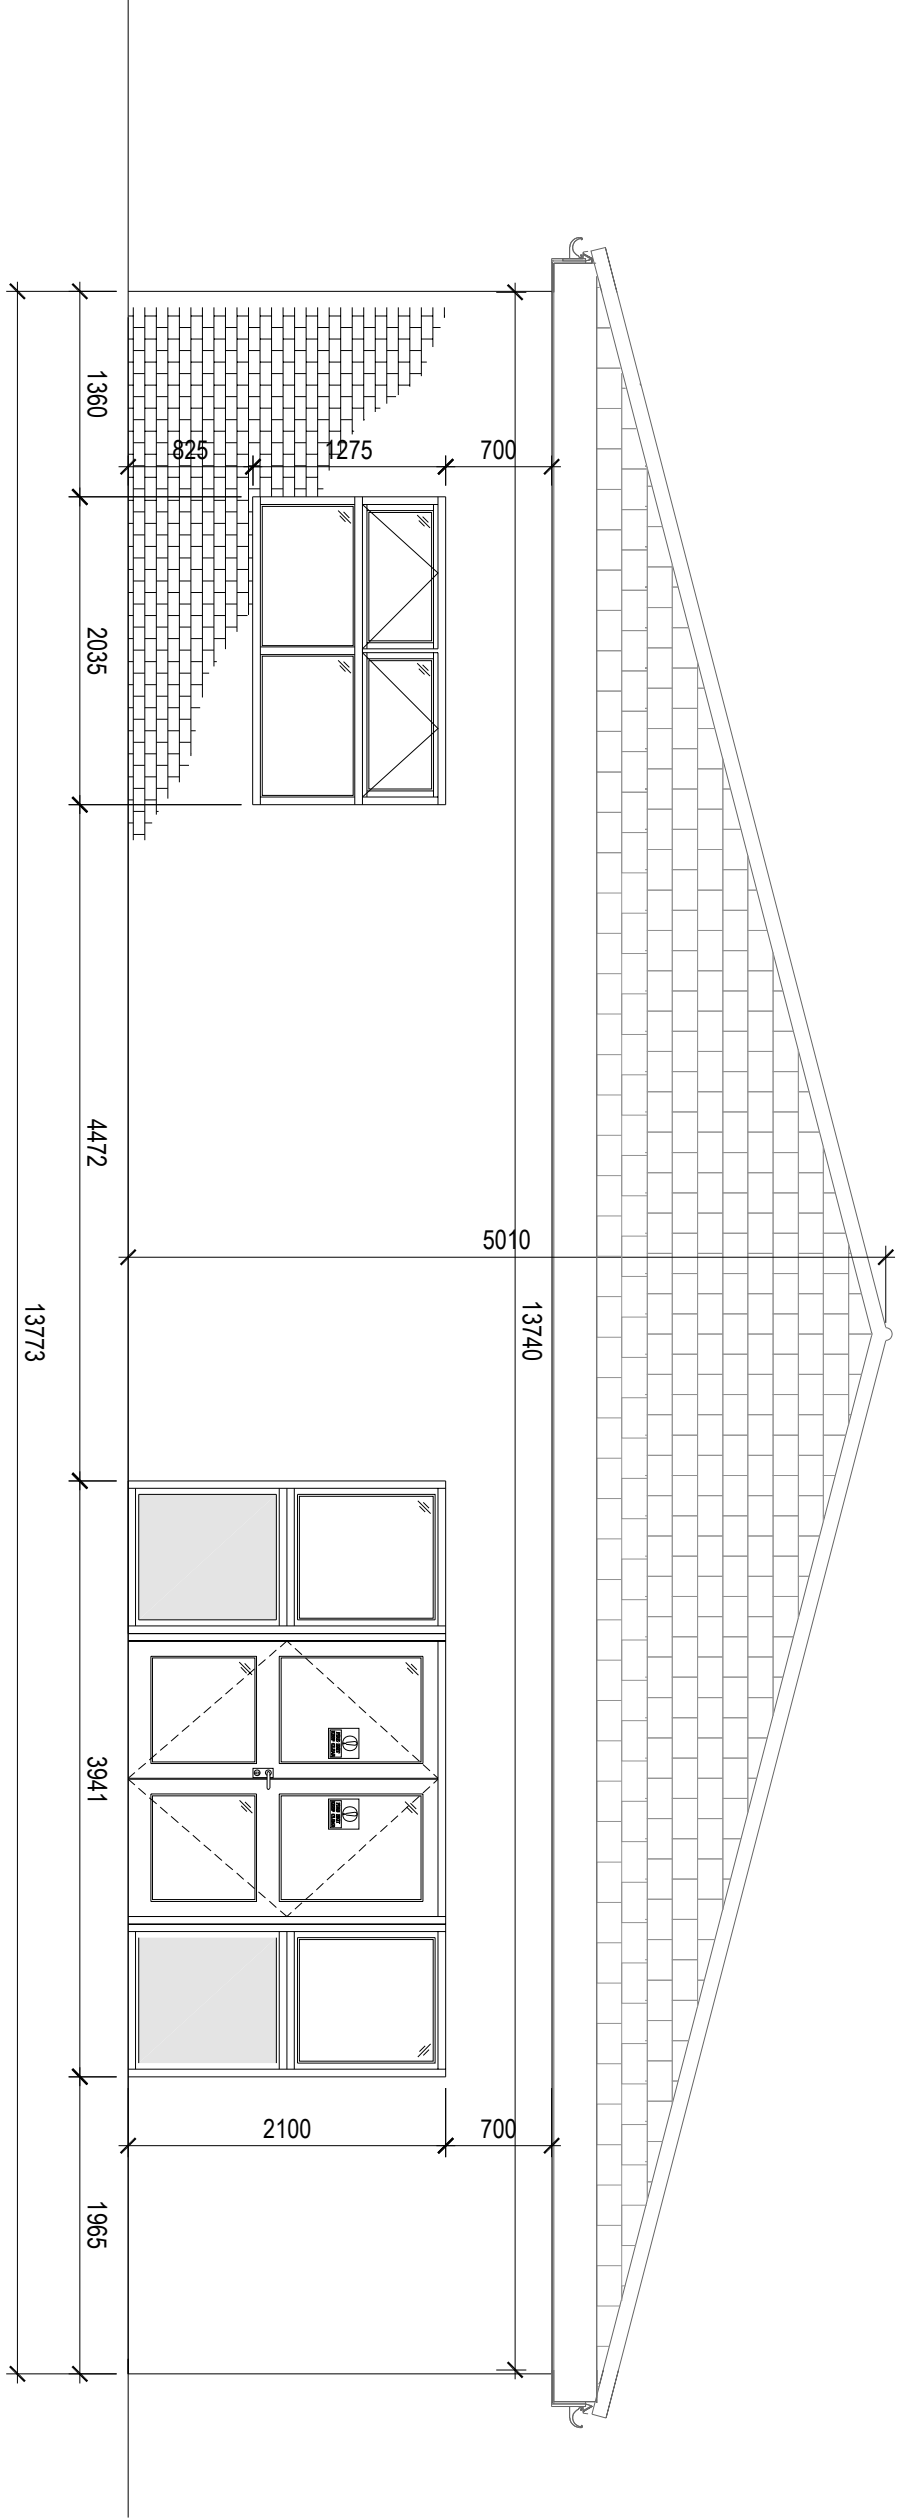

ELEVATION A-A

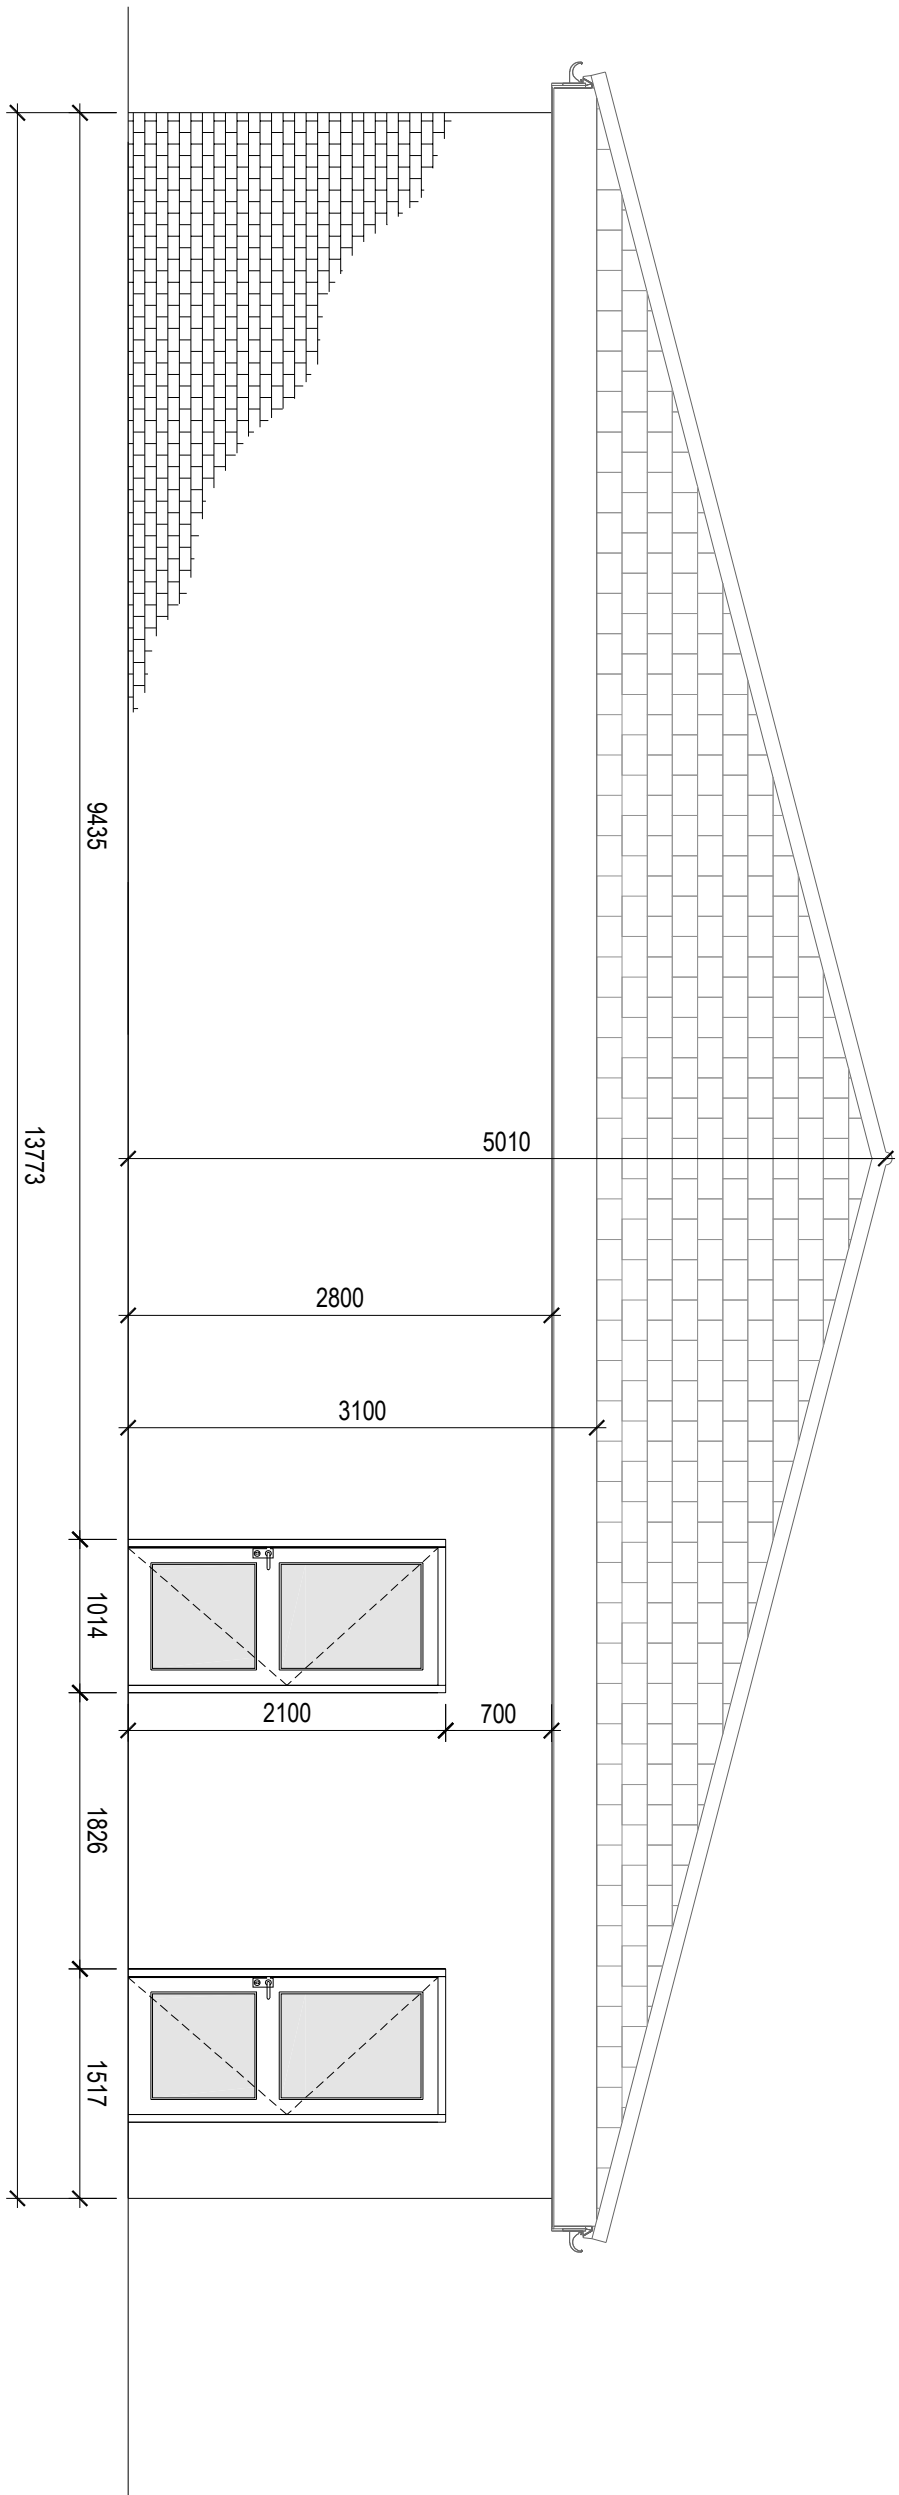

ELEVATION C-C

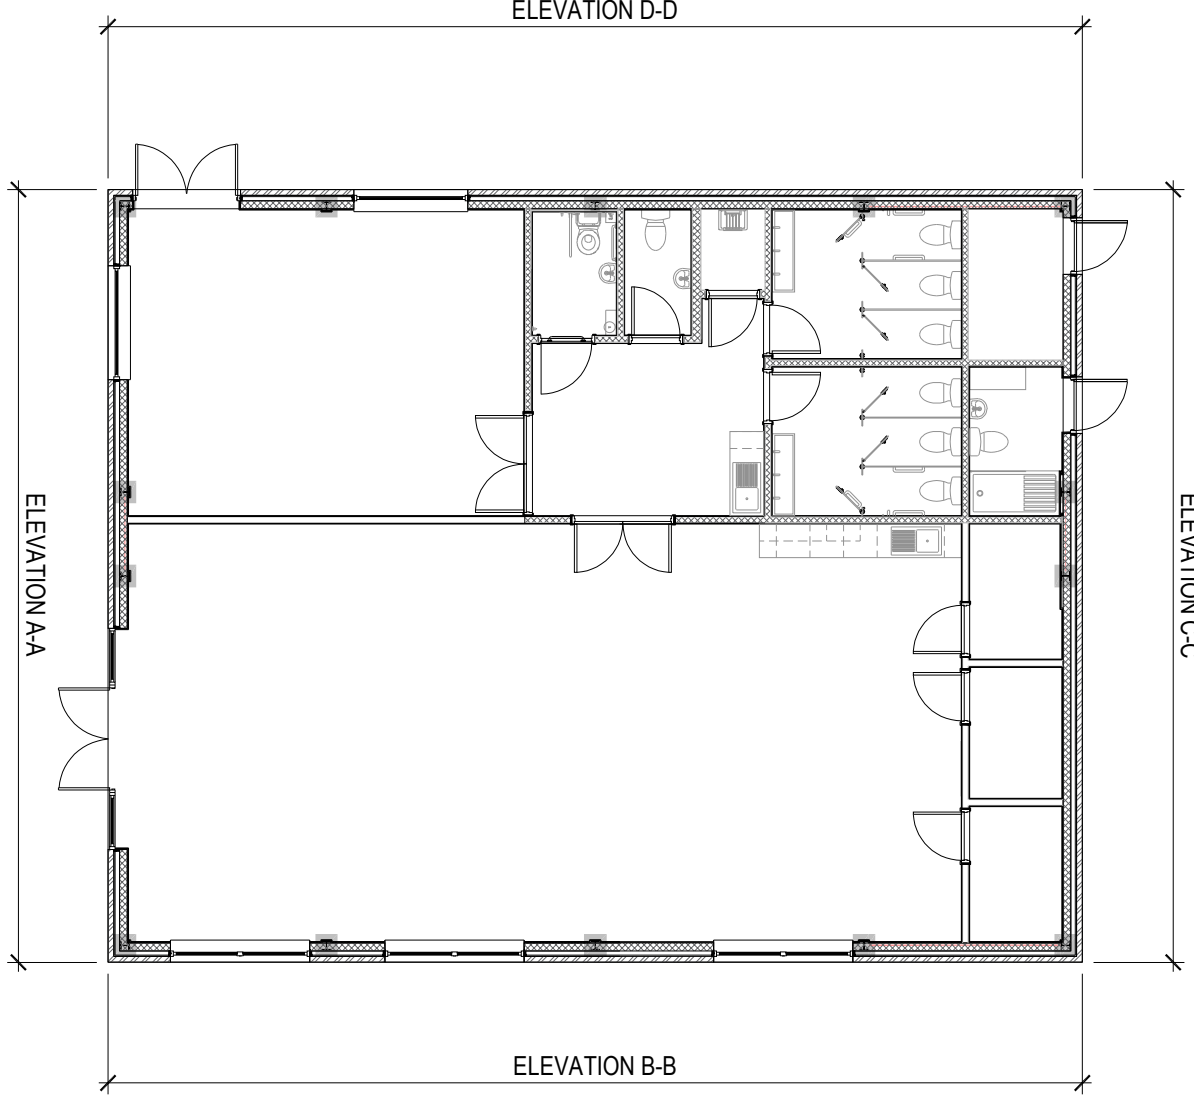

DO NOT SCALE

SAFETY, HEALTH AND ENVIRONMENTAL INFORMATION

In addition to the hazards/risks normally associated with the types of work detailed on this drawing, note the following:

- CONSTRUCTION
- PRESENCE OF BURIED SERVICES AND DRAINAGE - REFER TO STATUTORY SERVICES SEARCHES PLANS FOR INDICATIVE LOCATIONS.

MAINTENANCE/CLEANING

- NOT APPLICABLE

DECOMMISSIONING/DEMOLITION

- NOT APPLICABLE

It is assumed that all works will be carried out by a competent contractor working, where appropriate, to an approved method statement.



- NOTES:
- REFER TO THE FOLLOWING ASSOCIATED DRAWINGS:
- DOS-ATK-(46-10w)-XX-DR-B-0005 (PROPOSED NEW BUILD CA PLAN)
 - DOS-ATK-(46-10w)-XX-DR-S-0101 (FOUNDATIONS AND DR SCHEDULE)
 - DOS-ATK-(46-10w)-XX-DR-S-0101 - STRUCTURAL NOTES
 - DOS-ATK-(46-10w)-XX-DR-S-0102 - 3D VIEWS
 - DOS-ATK-(46-10w)-GF-DR-S-0110 - FOUNDATIONS AND GF SLAB
 - DOS-ATK-(46-10w)-XX-DR-S-0111 - COLUMN AND ROOF PLANS
 - DOS-ATK-(46-10w)-XX-DR-S-0120 - STEEL FRAME ELEVATIONS
 - DOS-ATK-(46-10w)-XX-DR-S-0130 - STEEL FRAME SECTIONS
 - DOS-ATK-(46-10w)-XX-DR-S-0141 - MASSONRY DETAILS

Rev	Date	Description	By	Chk'd	App'd	Suitability
P5	JUNE 21	PLANNING APPLICATION (NON-WATERBURY)	AB	AB	MR	
P6	MAY 21	FOR INFORMATION	AB	AB	MR	
P4	MAR 21	FOR INFORMATION	AB	AB	MR	
P3	OCT 20	FOR TENDER	AG	AB	MR	
P2	JAN 20	PLANNING APPLICATION	AB	MR	MR	
P1	NOV 19	FEASIBILITY REVIEW	AB	MR	MR	
P1	11/09/19	REVISED CAR PARK AND NEW BUILD LAYOUT	AB	MR	MR	
P1	11/09/19	FEASIBILITY REVIEW	AB	MR	MR	
Rev	Date	Description	By	Chk'd	App'd	Suitability
						S2



Chadwick House
Birchwood Park
Warrington
Cheshire
WA5 6AE



Tel: +44 (0)1925 23 8000
www.atkinsglobal.com
Member of the SNC-Lavalin Group © SNC-Lavalin (2021)



DIocese of
SHREWSBURY

Project Title
ST ANTHONY'S CATHOLIC PRIMARY SCHOOL, DUNKERY ROAD, WYTHENSHAW MANCHESTER, M22 0NT

Drawing Title
NEW BUILD ACCOMMODATION PROPOSED ELEVATIONS

Diocese Project REF: 46-10w

Scale	Designed	Drawn	Checked	Authorised
1:50	AB	AB	MR	MR
Original Size	Date	Date	Date	Date
A1	20/08/19	20/08/19	11/09/19	11/09/19
Drawing Number	Revision			
DOS-ATK-(46-10w)-XX-DR-B-0006				P5