



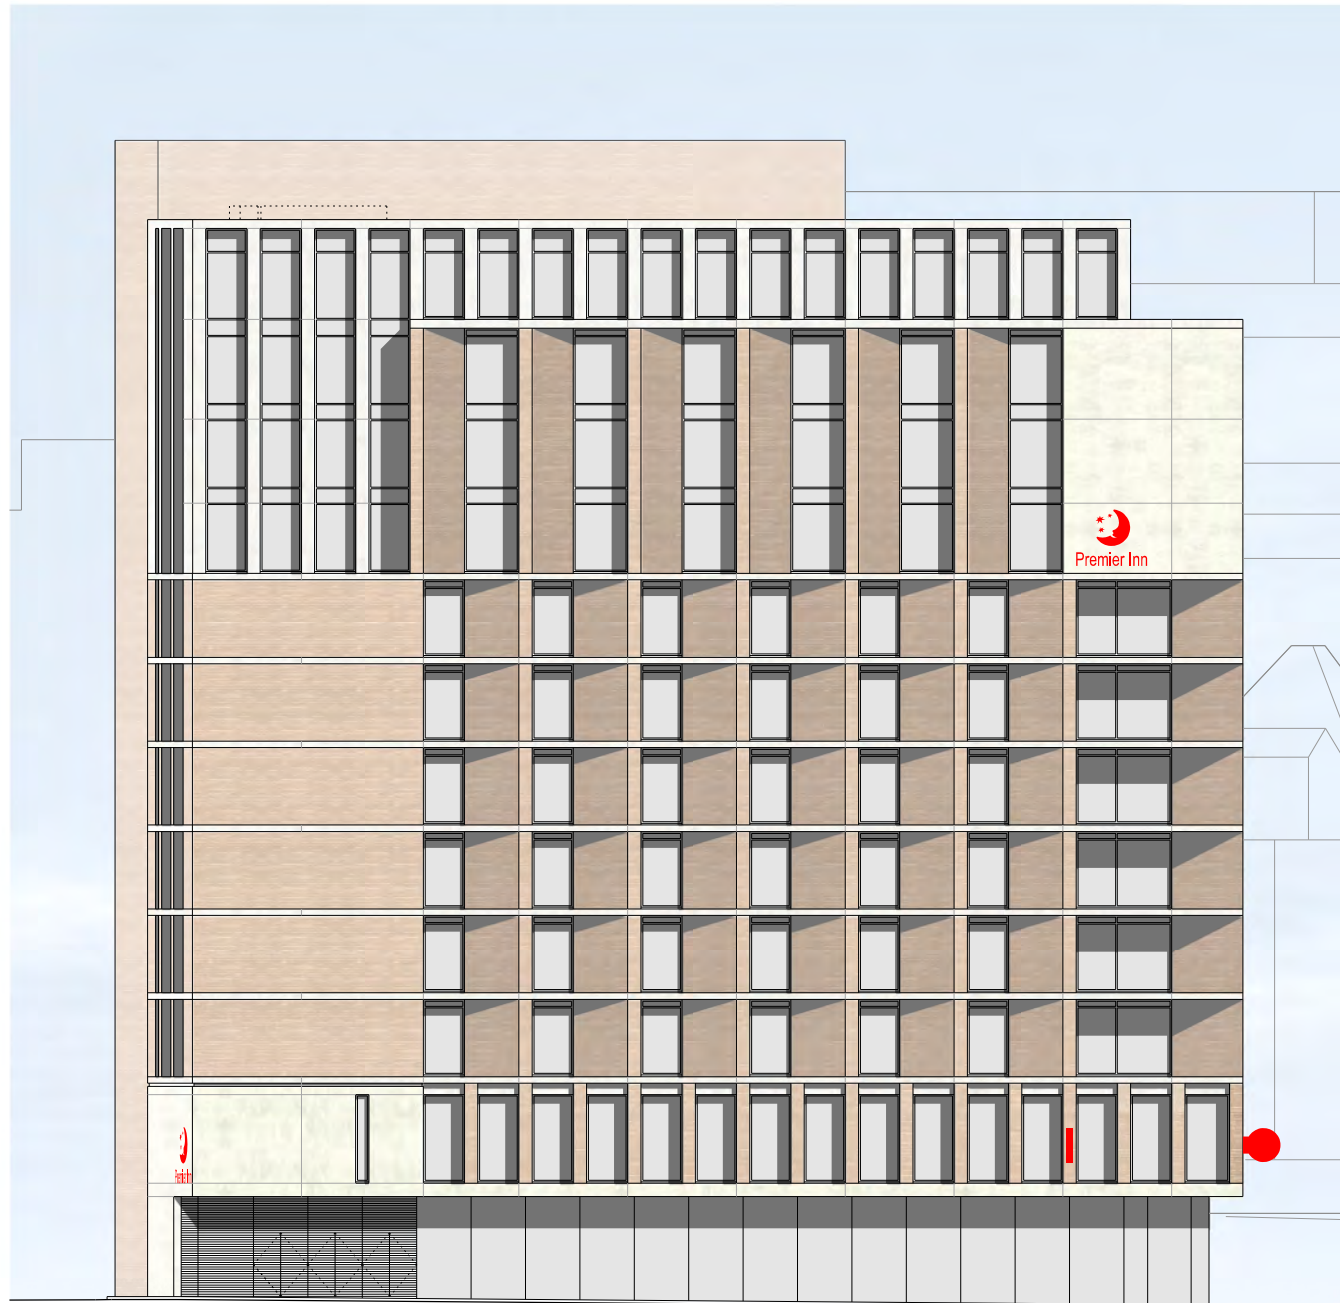


Back Piccadilly elevation

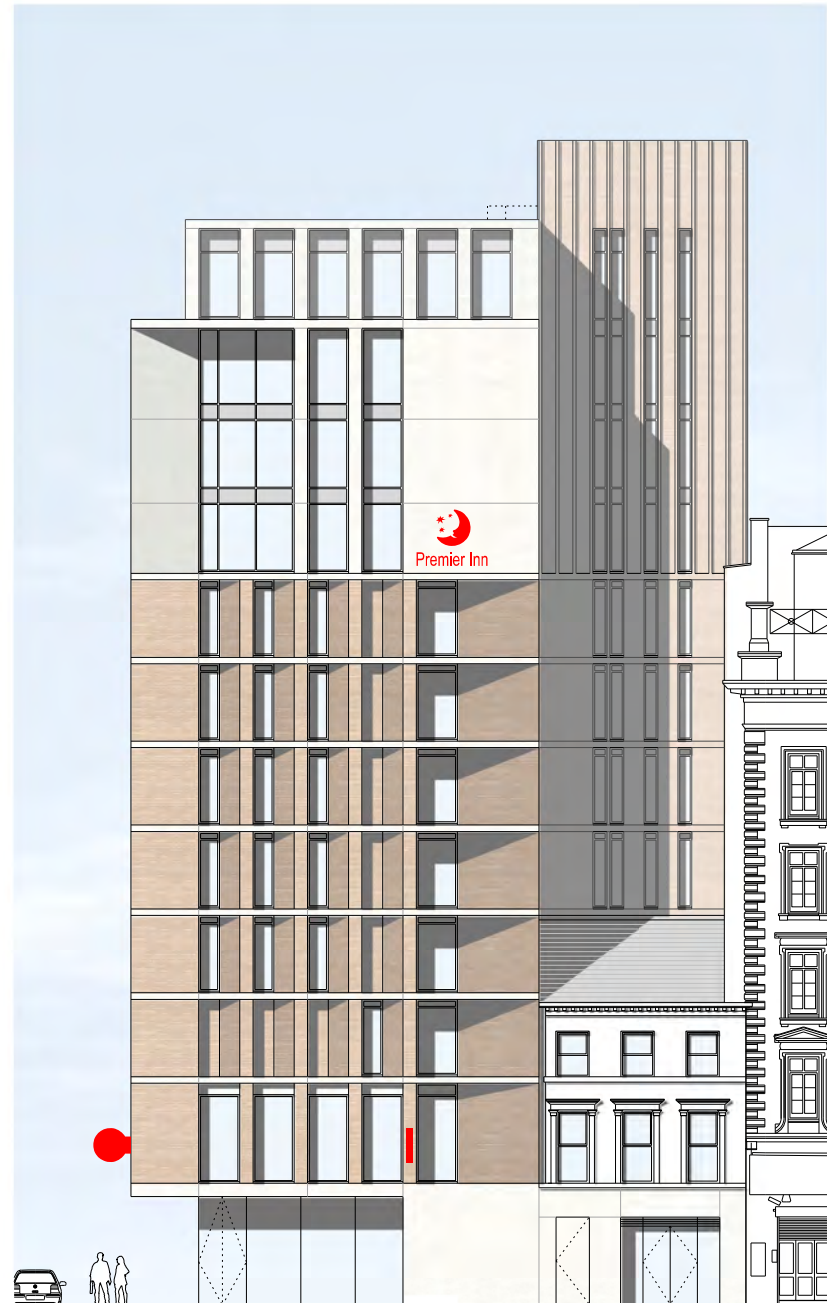


Lever Street elevation



Piccadilly elevation

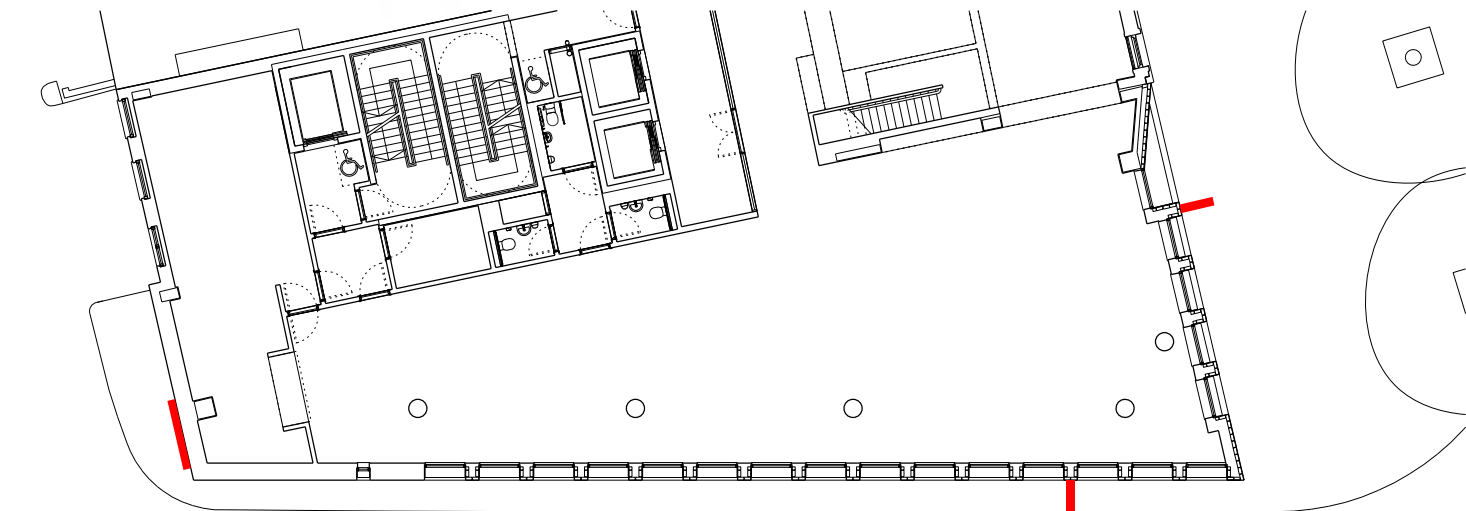

first floor plan signage locator

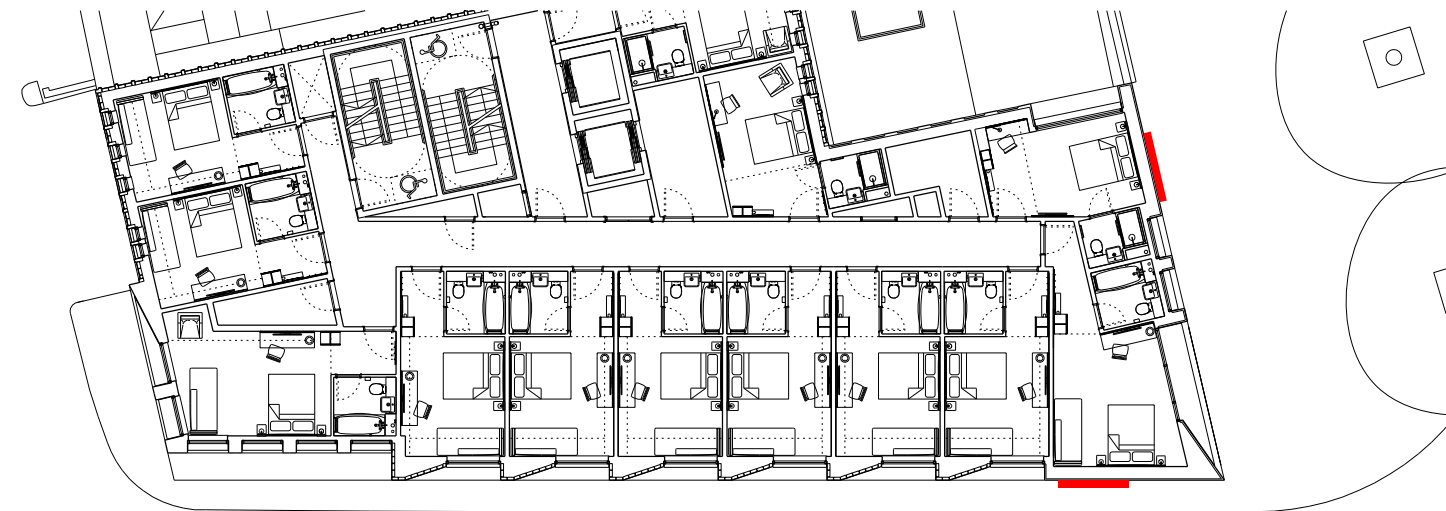

8th floor plan signage locator

revision: date: note:
P01 2021.01.08 preliminary first issue
P02 2021.04.29 amended following pre-app with MCC on 10th March

Signage zones

proposed sign type 1 (individual characters)



proposed sign type 2 (cantilevered circular sign)



project
43-47 piccadilly, manchester
job no.
7422
title
proposed signage zones
scale
1:250 @ A3
drawing no.
7546-al(04)0040

stephenson hamilton risley
STUDIO

3 riverside mews
4 commercial street
manchester, M15 4RQ
www.shr.studio
mail@shr.studio
0161 832 0244