




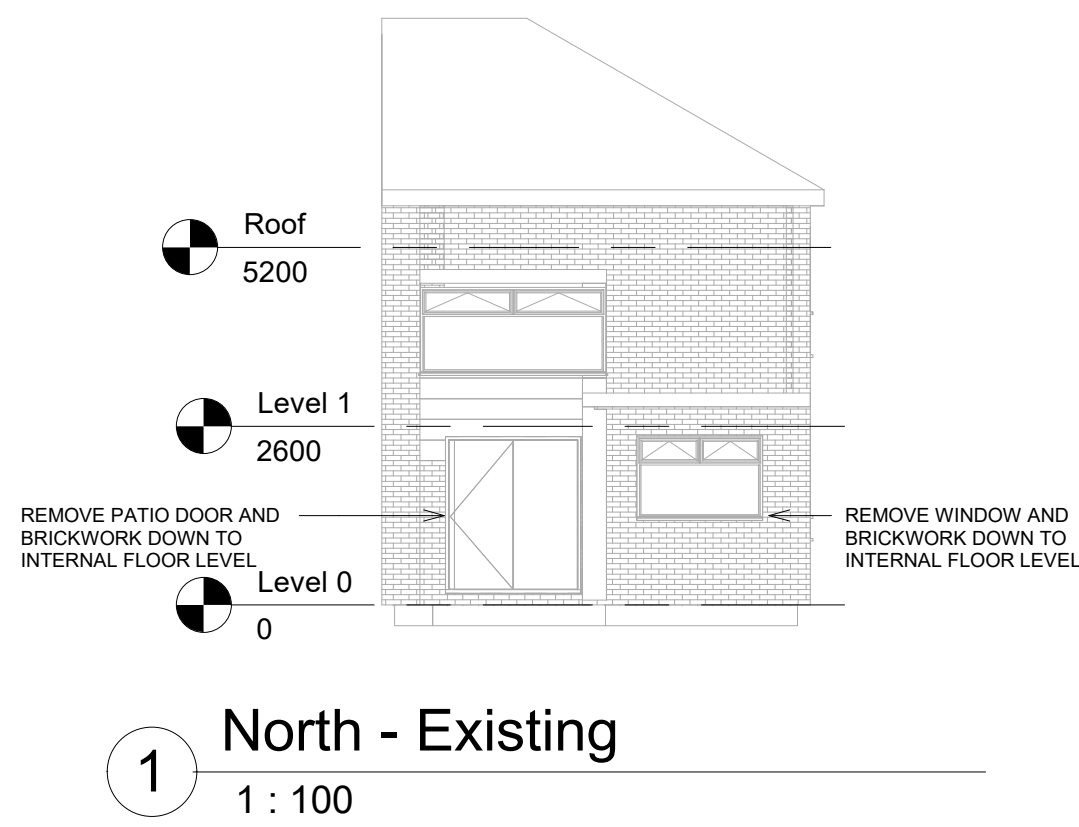


1 North - Existing
1 : 100

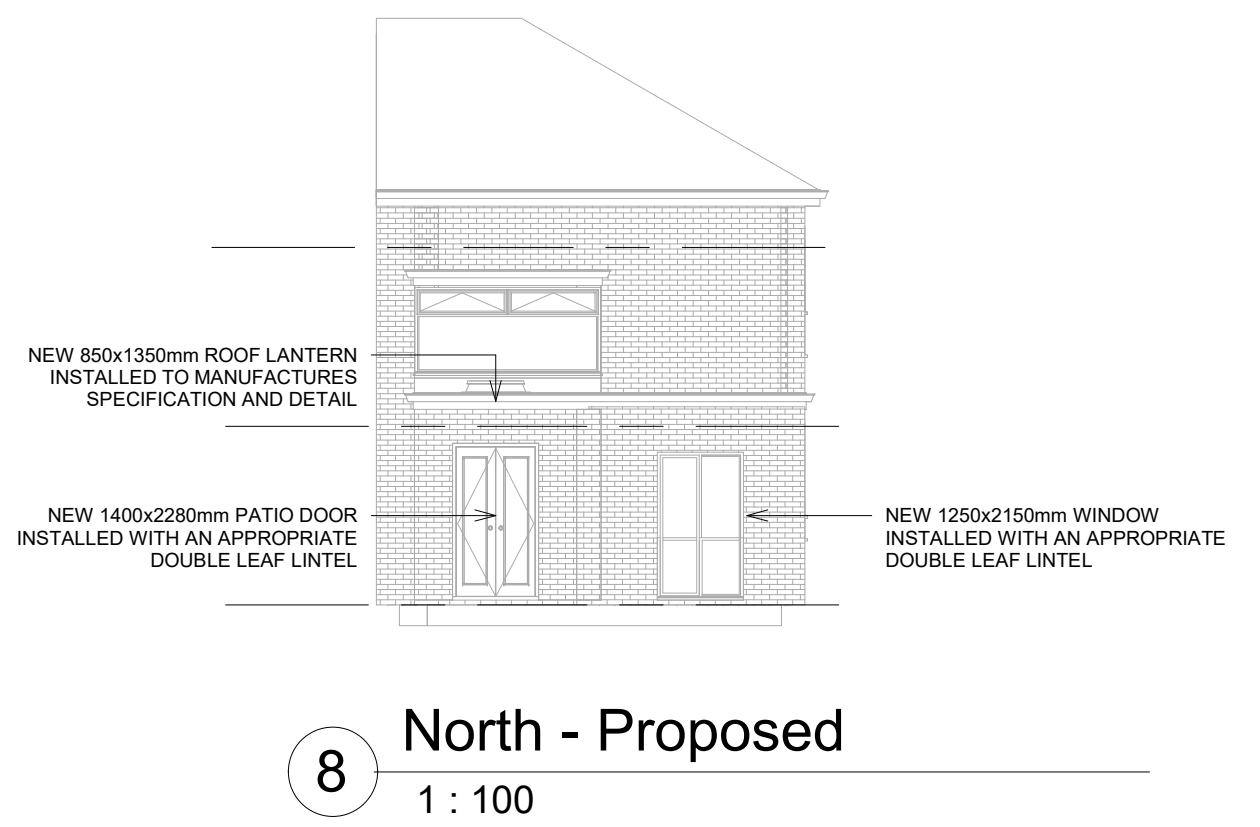


8 North - Proposed
1 : 100

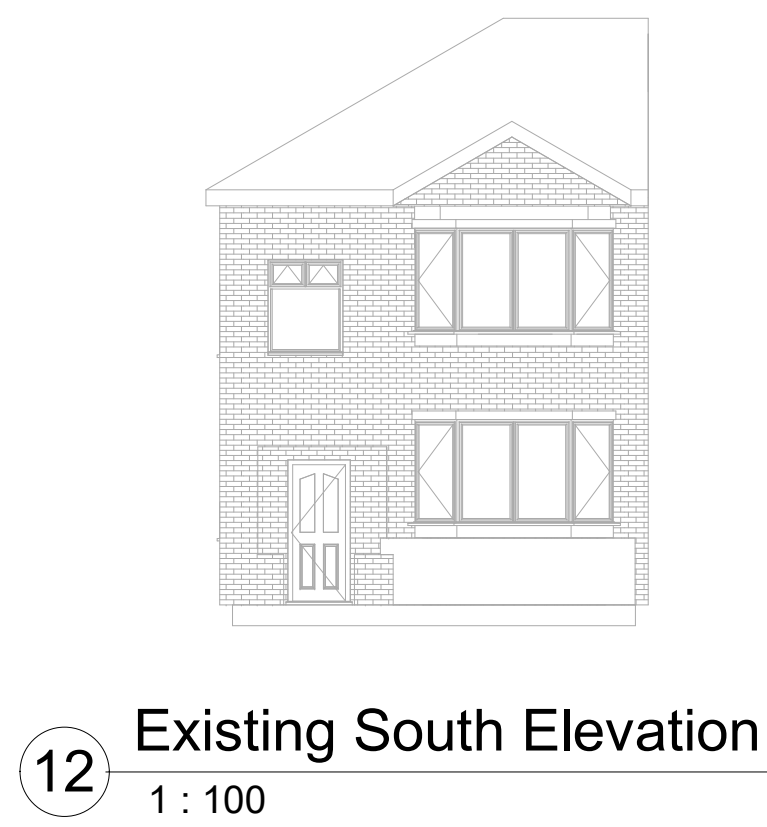


12 Existing South Elevation
1 : 100

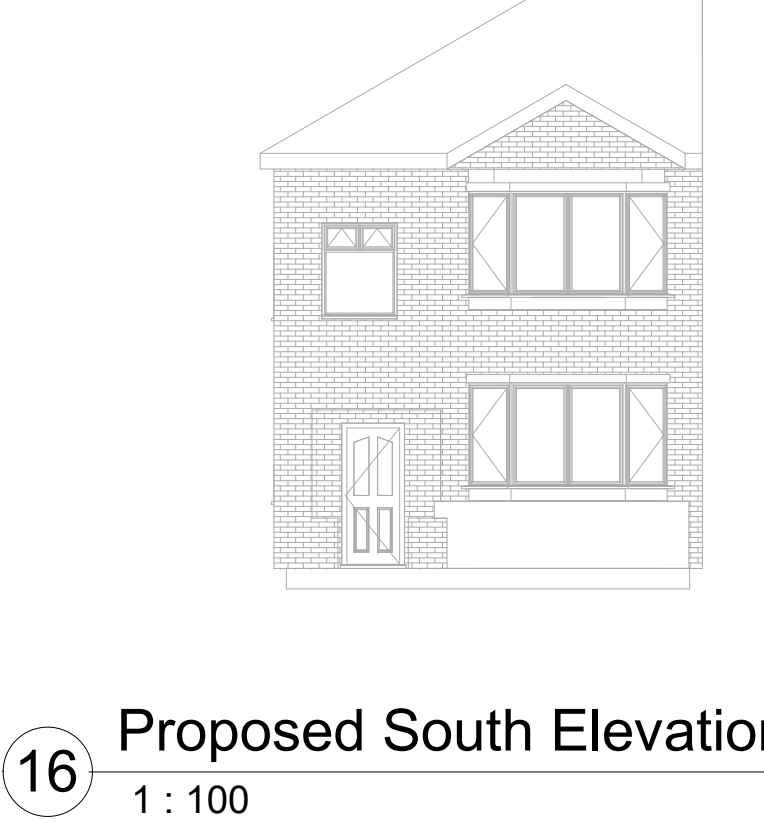

16 Proposed South Elevation
1 : 100

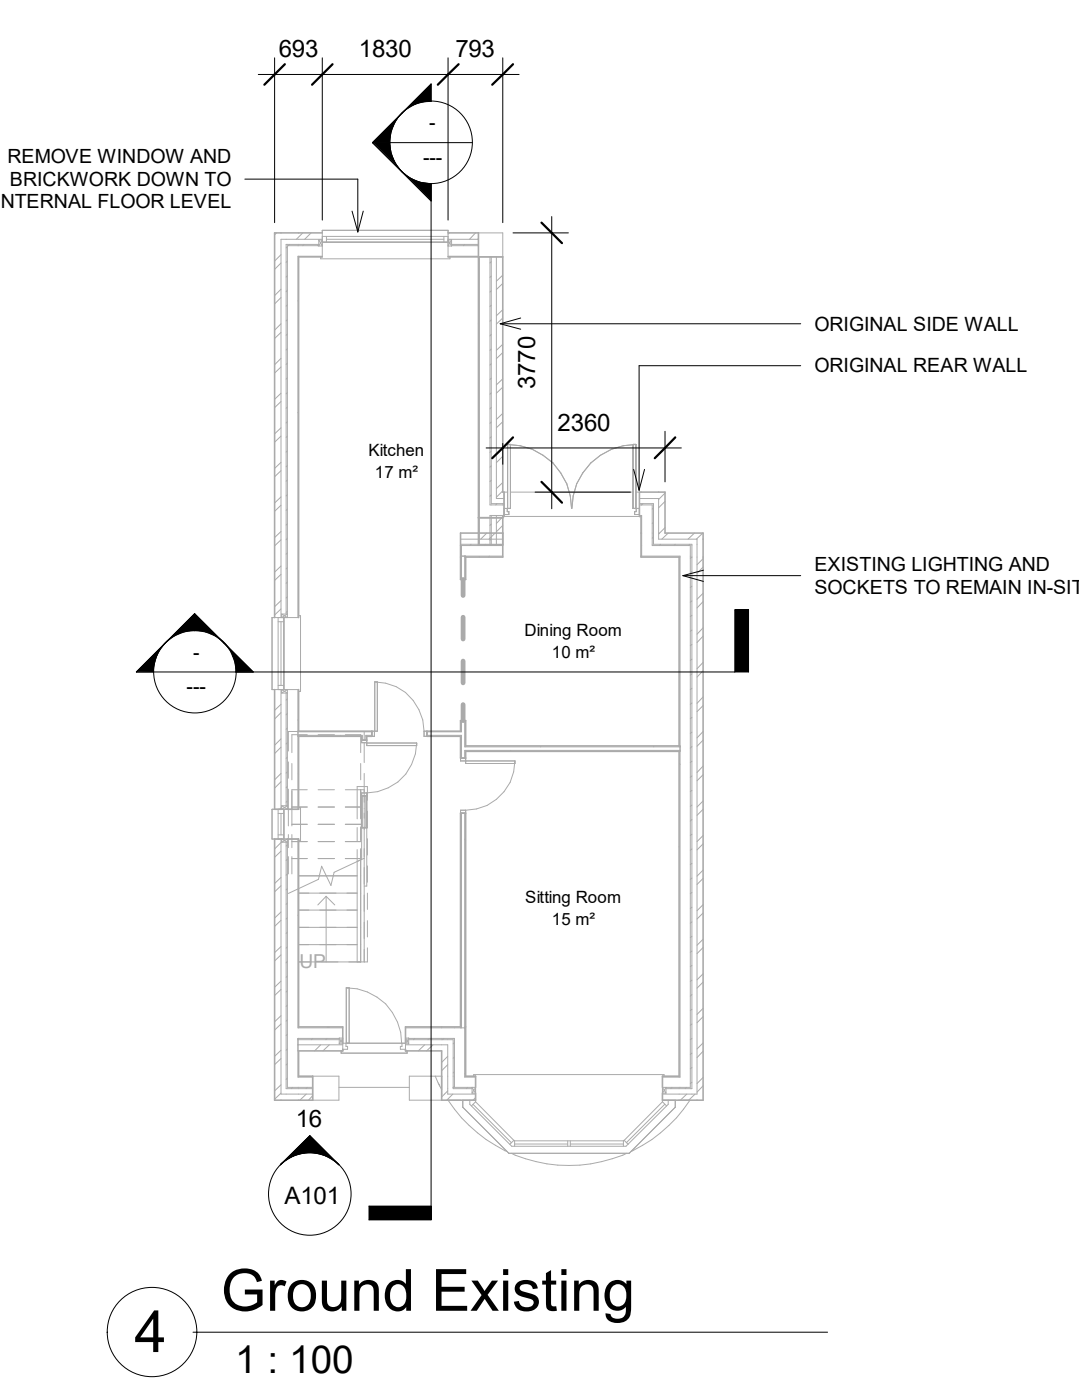


4 Ground Existing
1 : 100

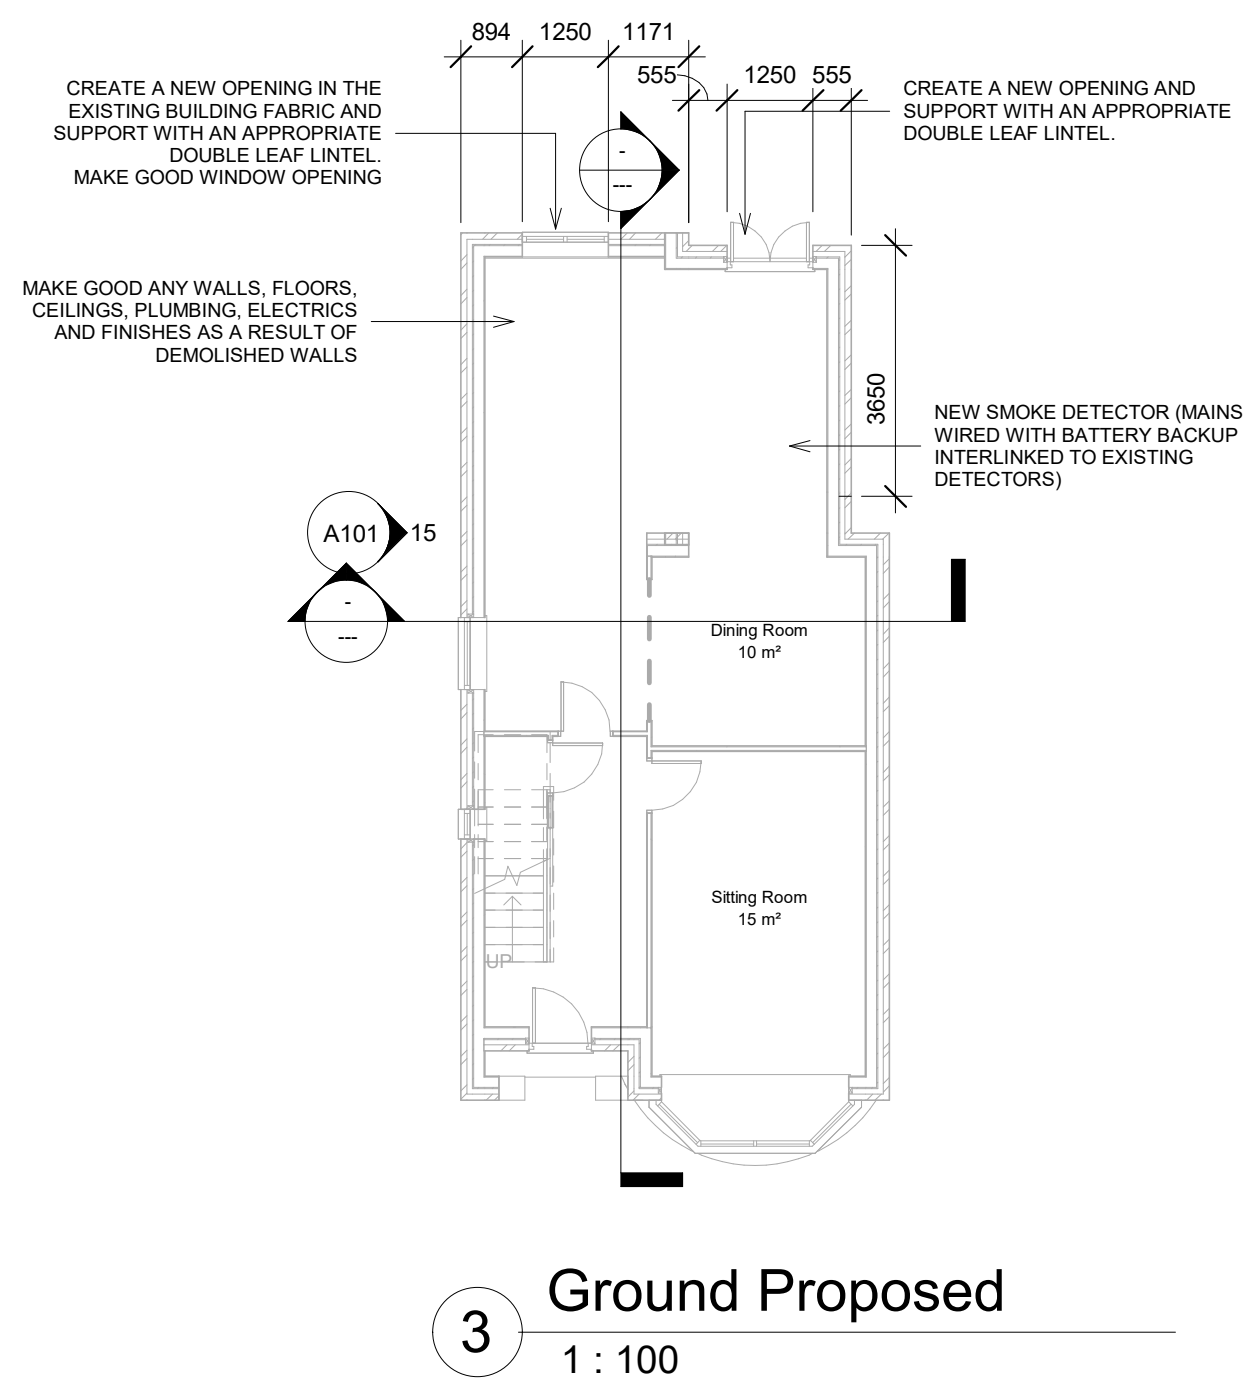


3 Ground Proposed
1 : 100




13 Existing West Elevation
1 : 100

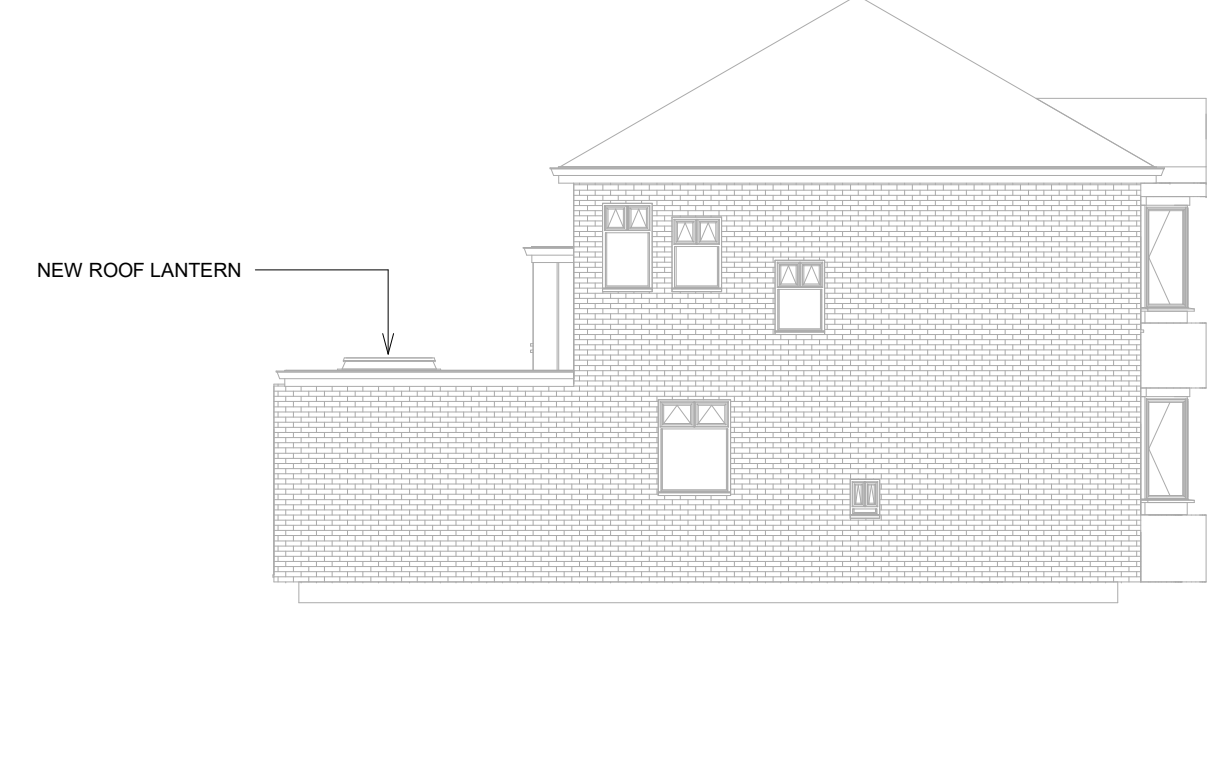


15 Proposed West Elevation
1 : 100

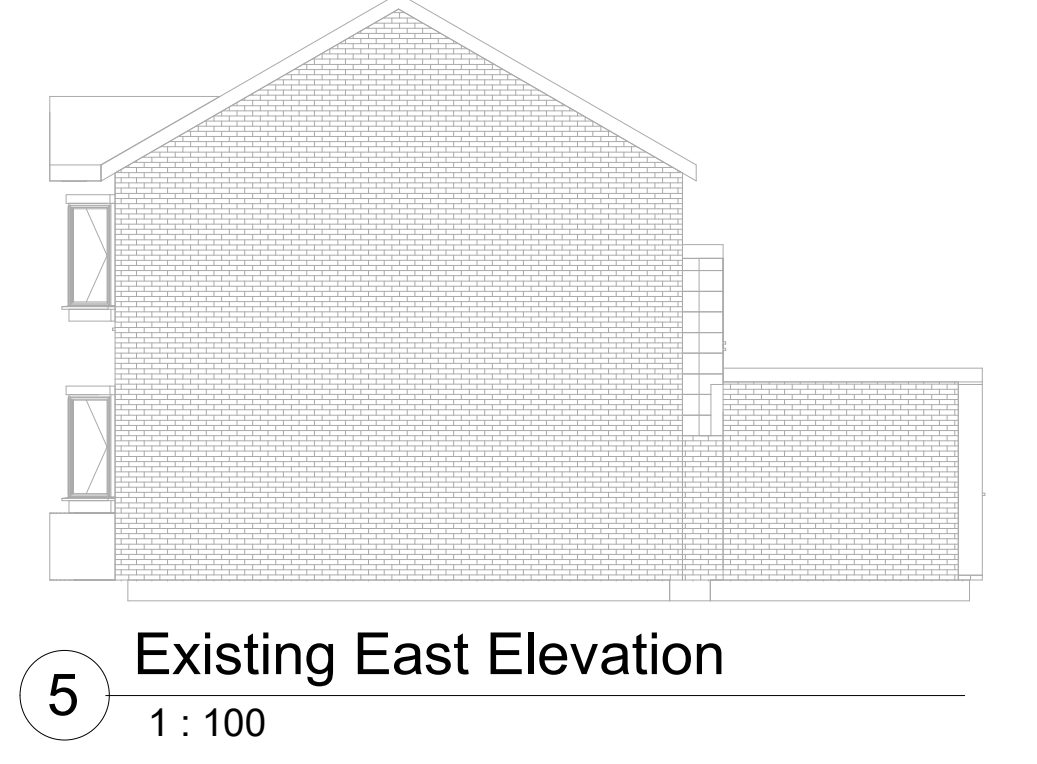


5 Existing East Elevation
1 : 100

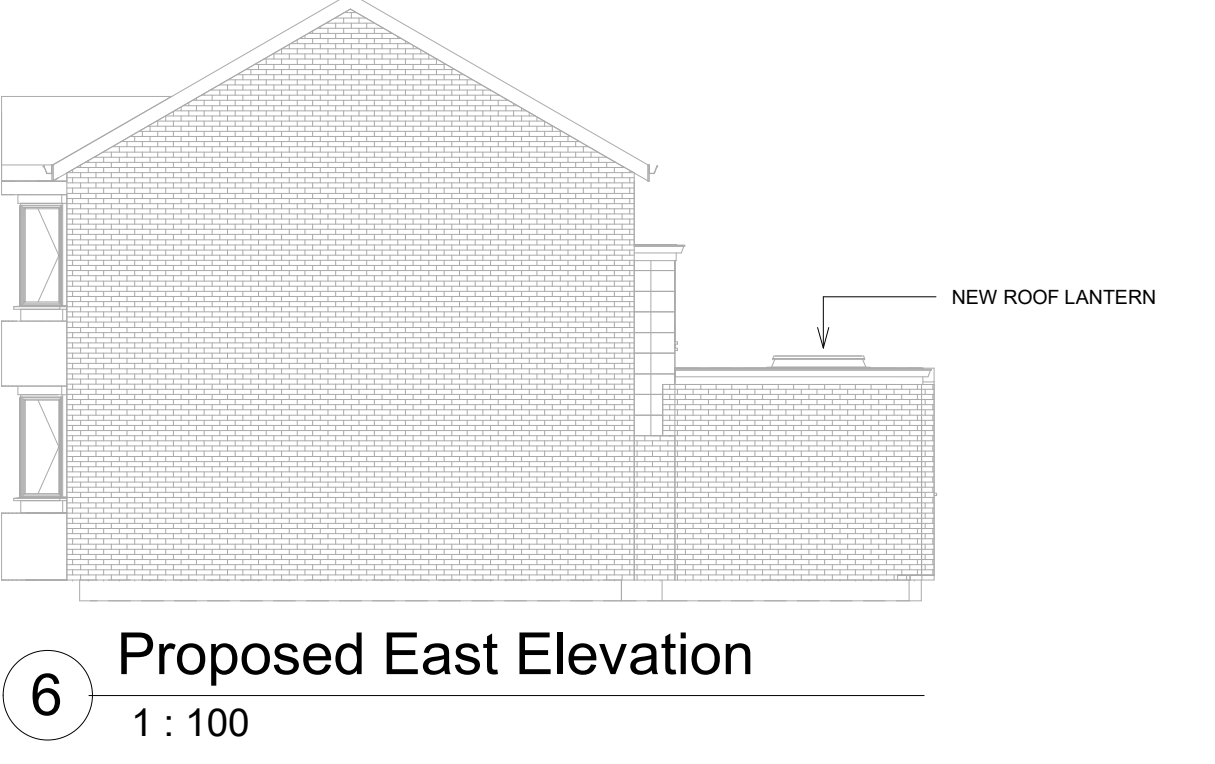


6 Proposed East Elevation
1 : 100

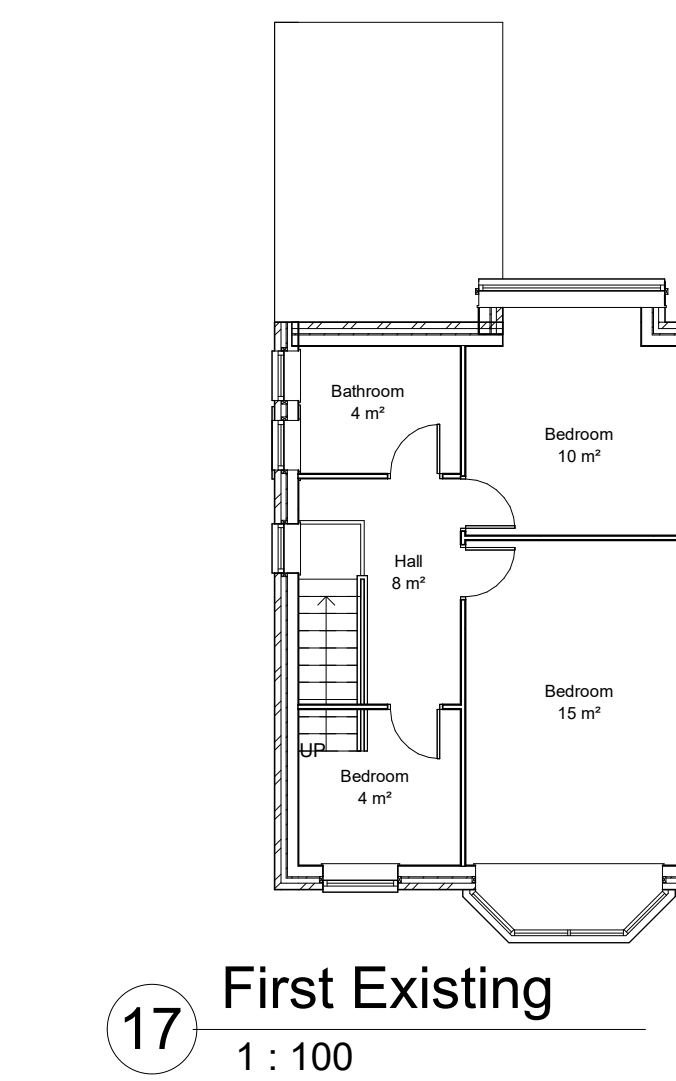


17 First Existing
1 : 100

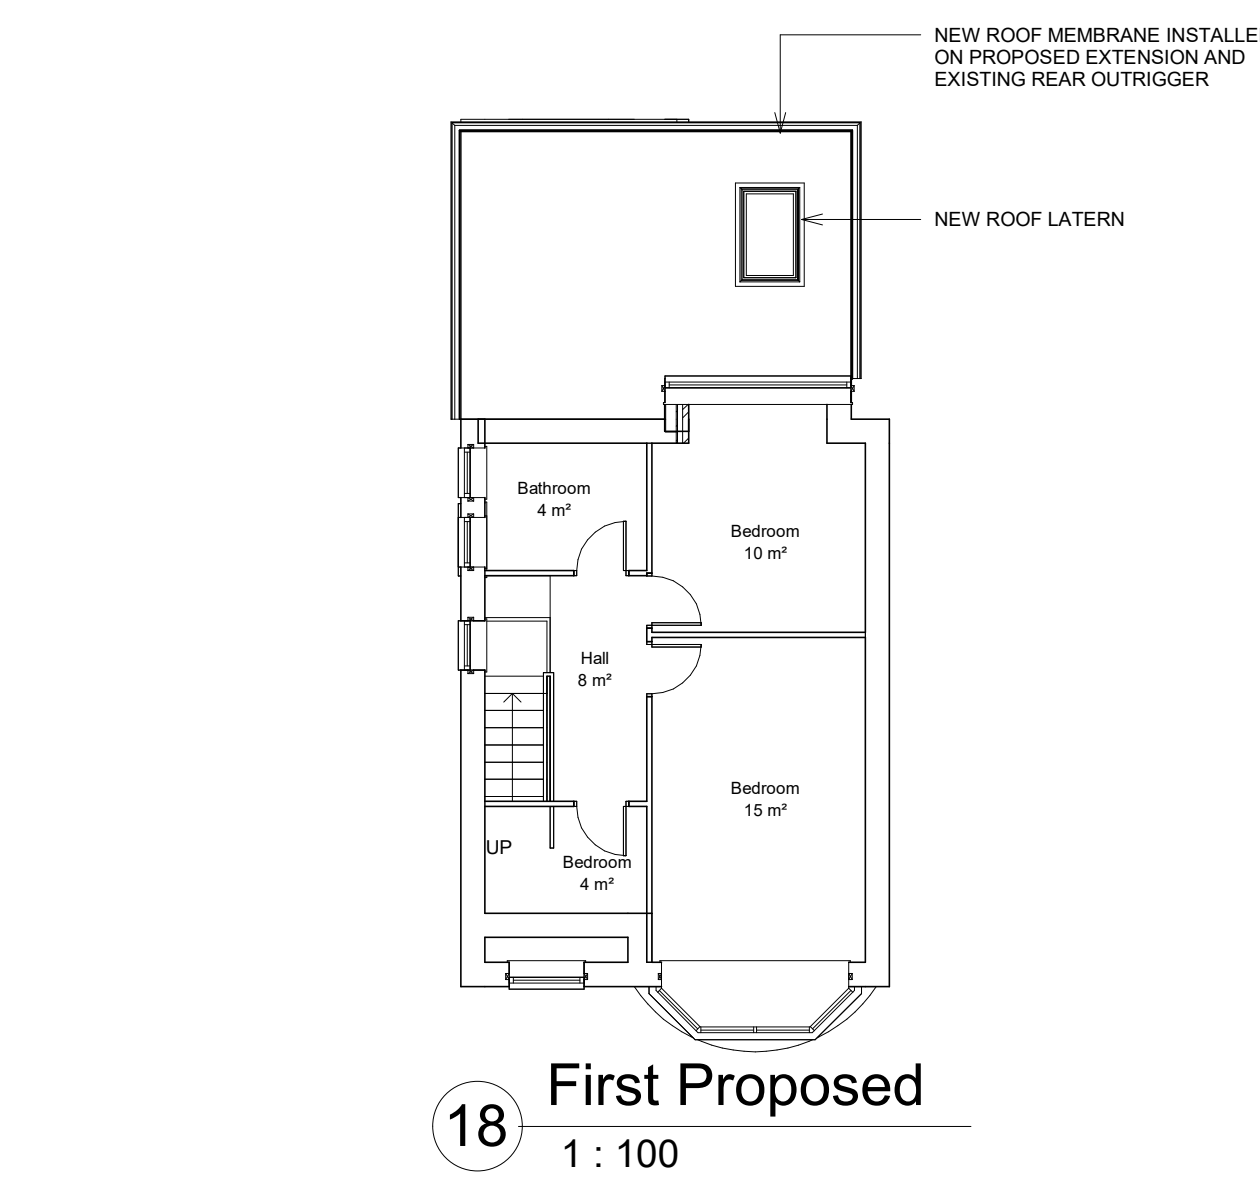


18 First Proposed
1 : 100

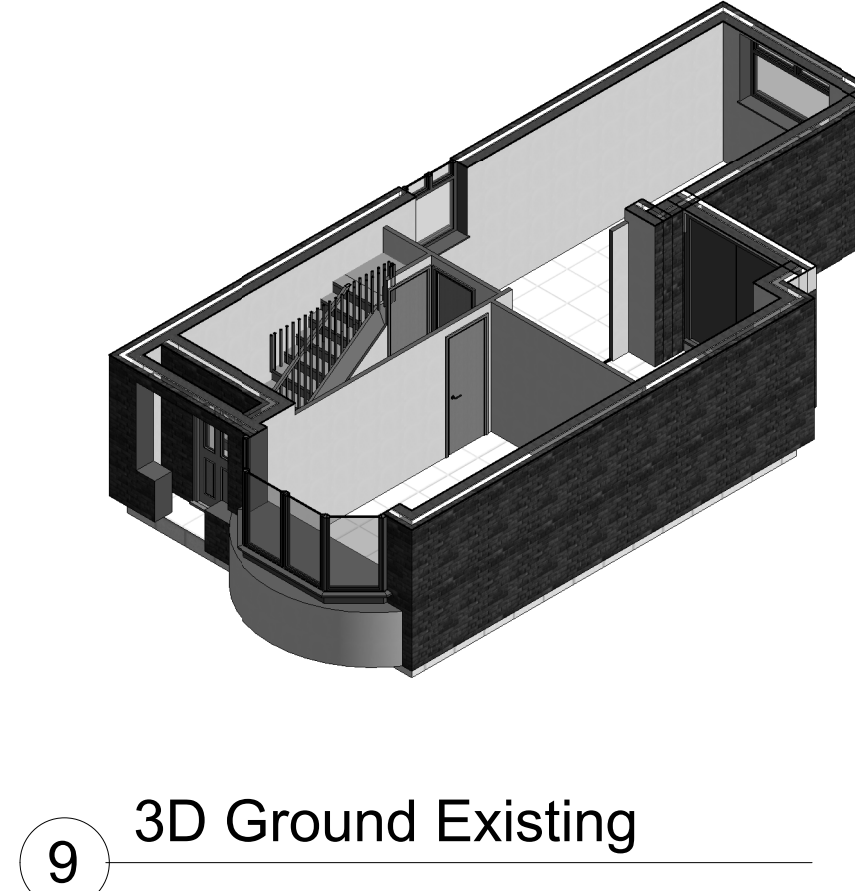


9 3D Ground Existing

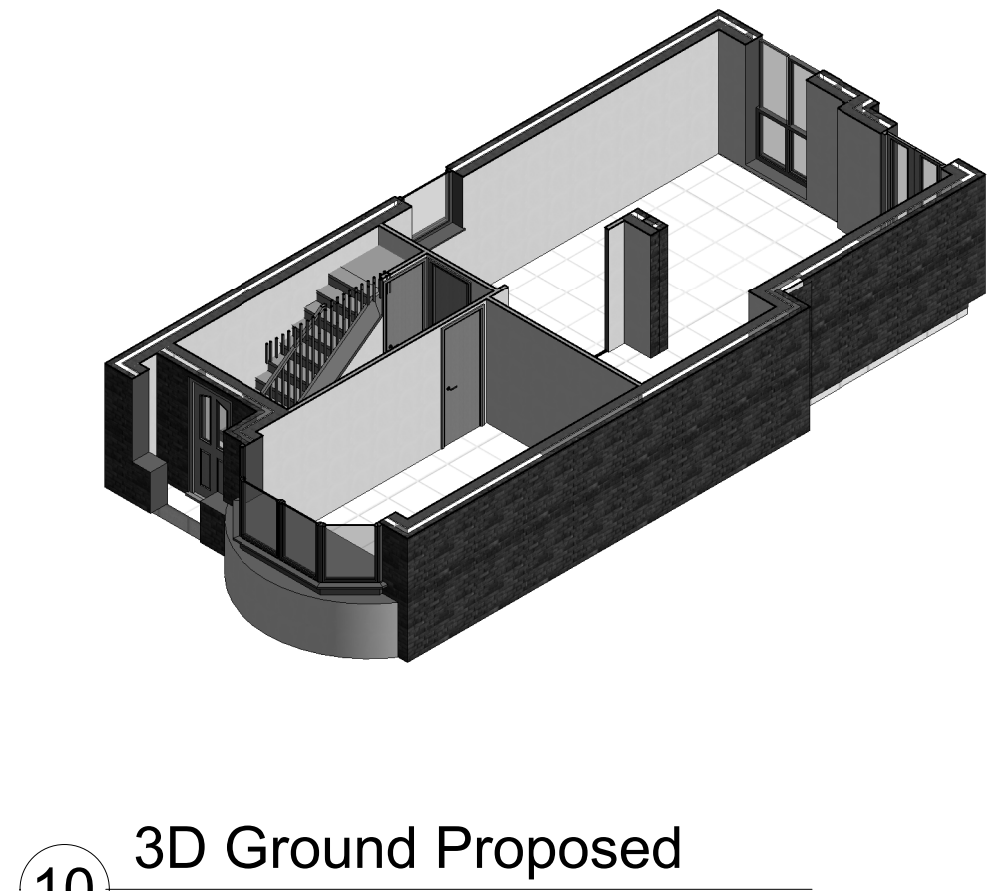


10 3D Ground Proposed

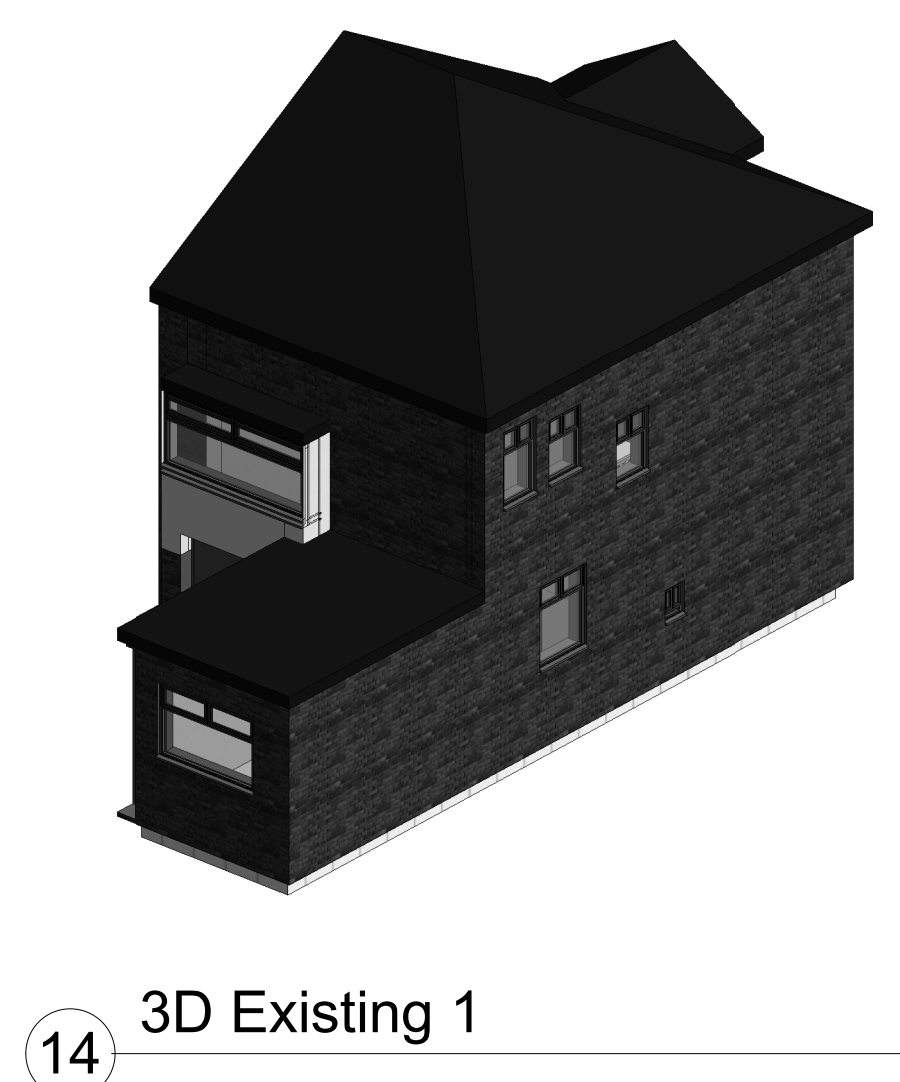


14 3D Existing 1

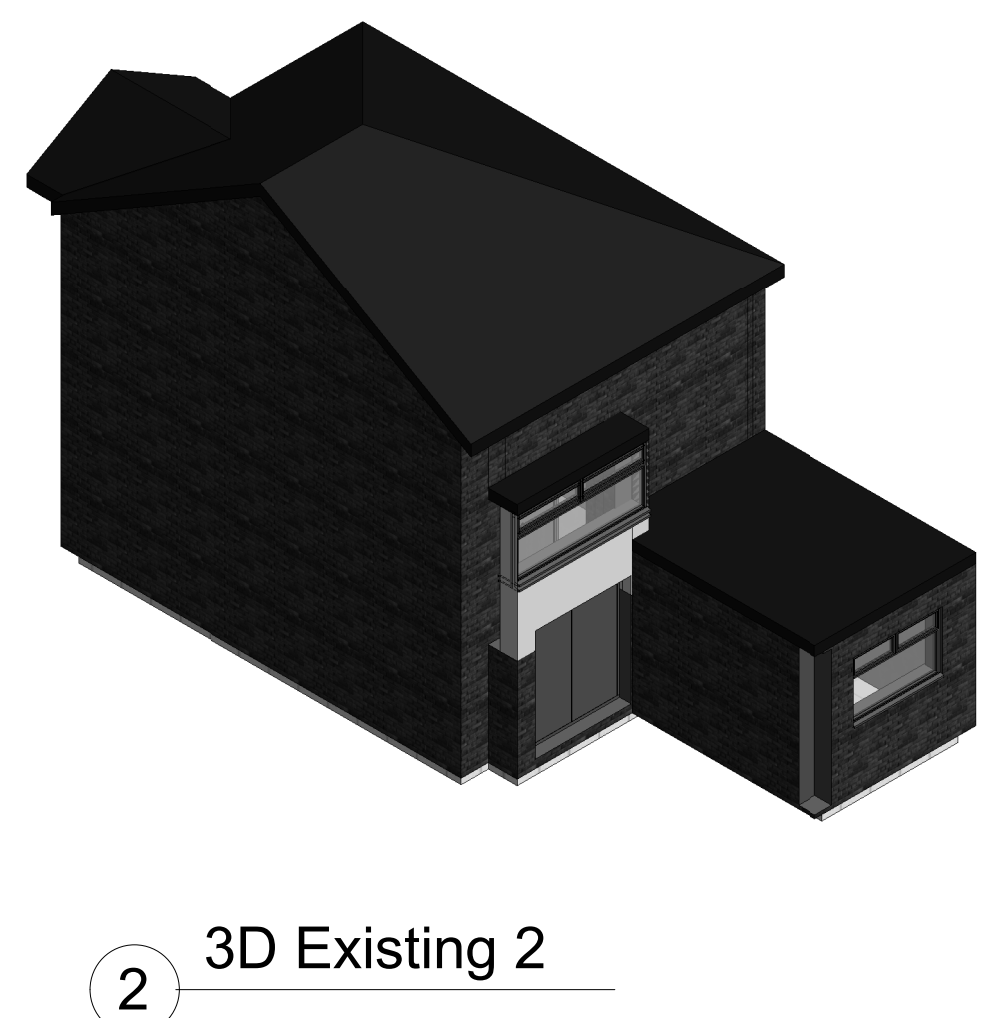

2 3D Existing 2

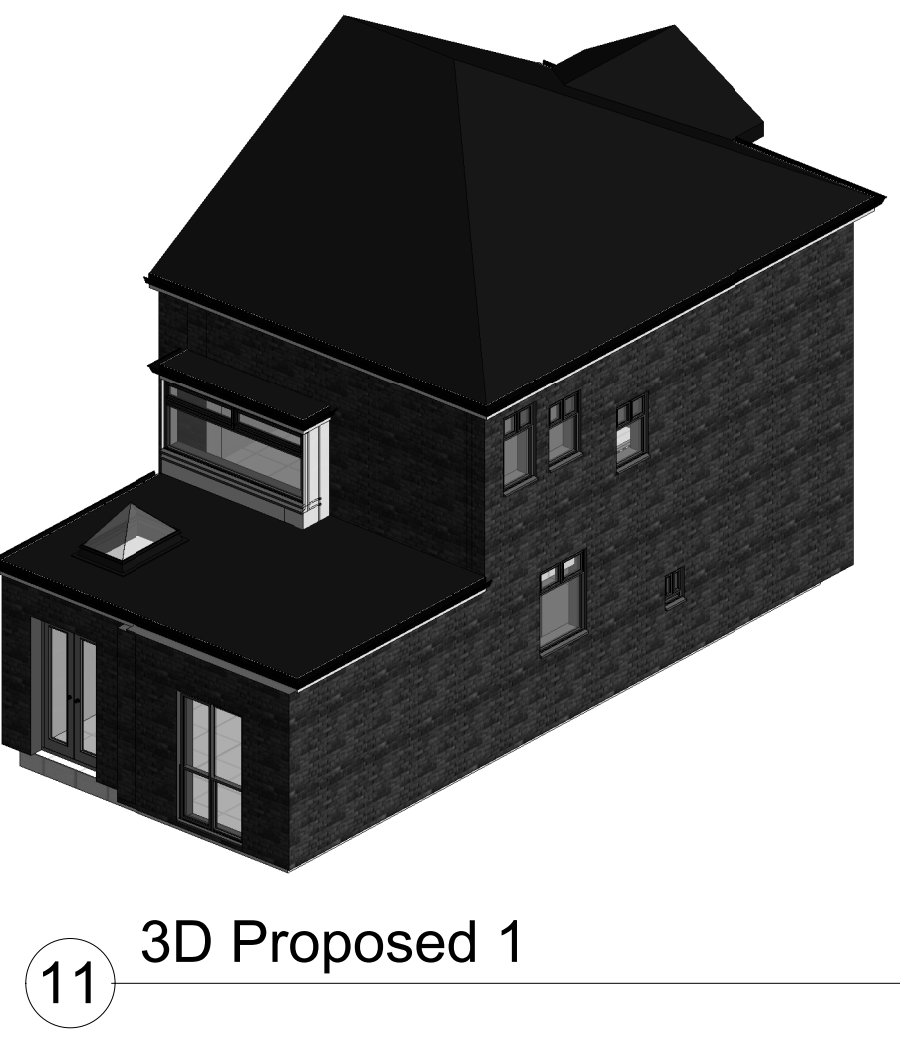

11 3D Proposed 1

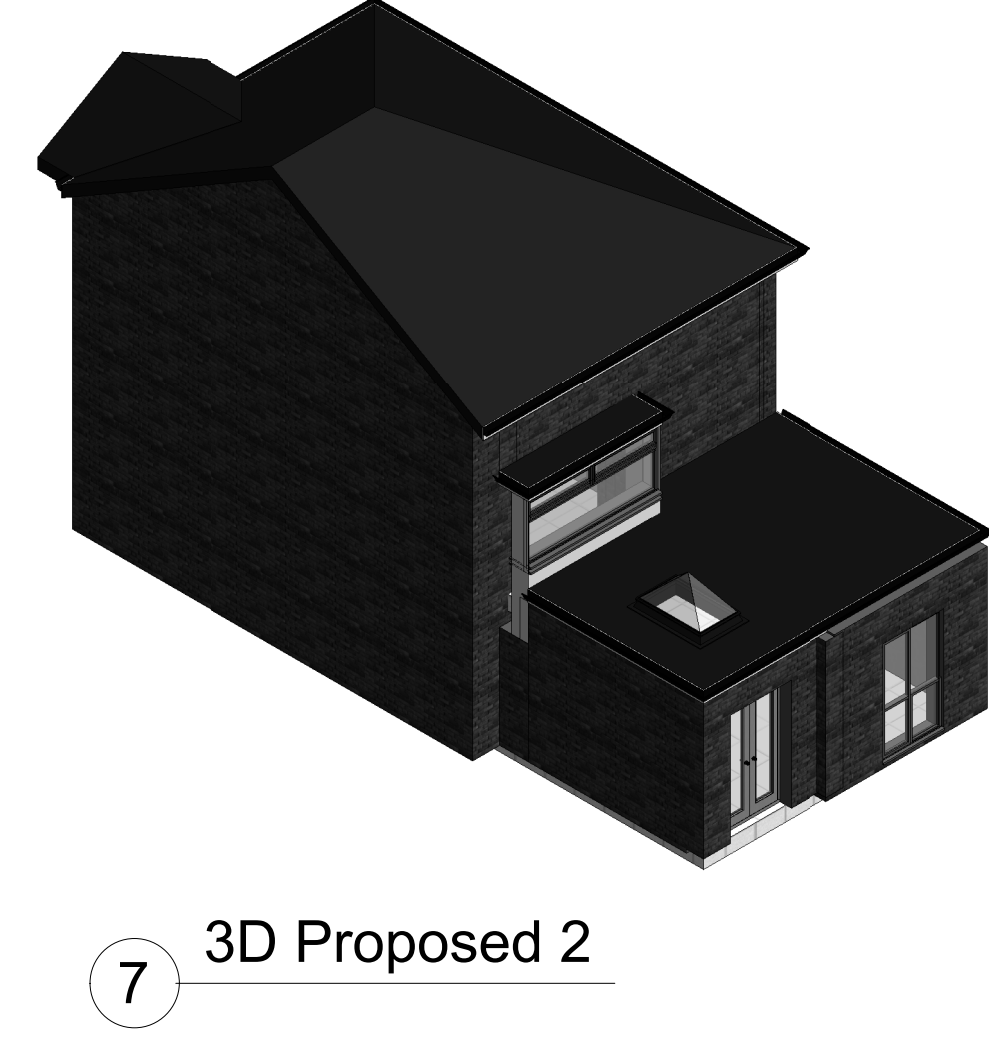

7 3D Proposed 2

Rev	Description	Date
A	PLANNING SUBMISSION	AUG' 20
B	RESUBMITTED PLANNING	FEB' 21
C	EXISTING AND PROPOSED ELEVATION ADDED	MAR' 21
D	EXTENSION REDUCED TO 3.65m	Apr' 21

CODE	SUITABILITY DESCRIPTION
STATUS	PURPOSE OF ISSUE Planning Permission



PROJECT
**121 Kingsbrook Rd
Manchester M16 8NY**
TITLE
**Existing And
Proposed Layout**

CLIENT		
DRAWN BY SS	CHECKED BY IH	DATE 04/07/2020
SCALE (@A0) 1 : 100		PROJECT NUMBER 0001
DRAWING NUMBER A101		REV D