


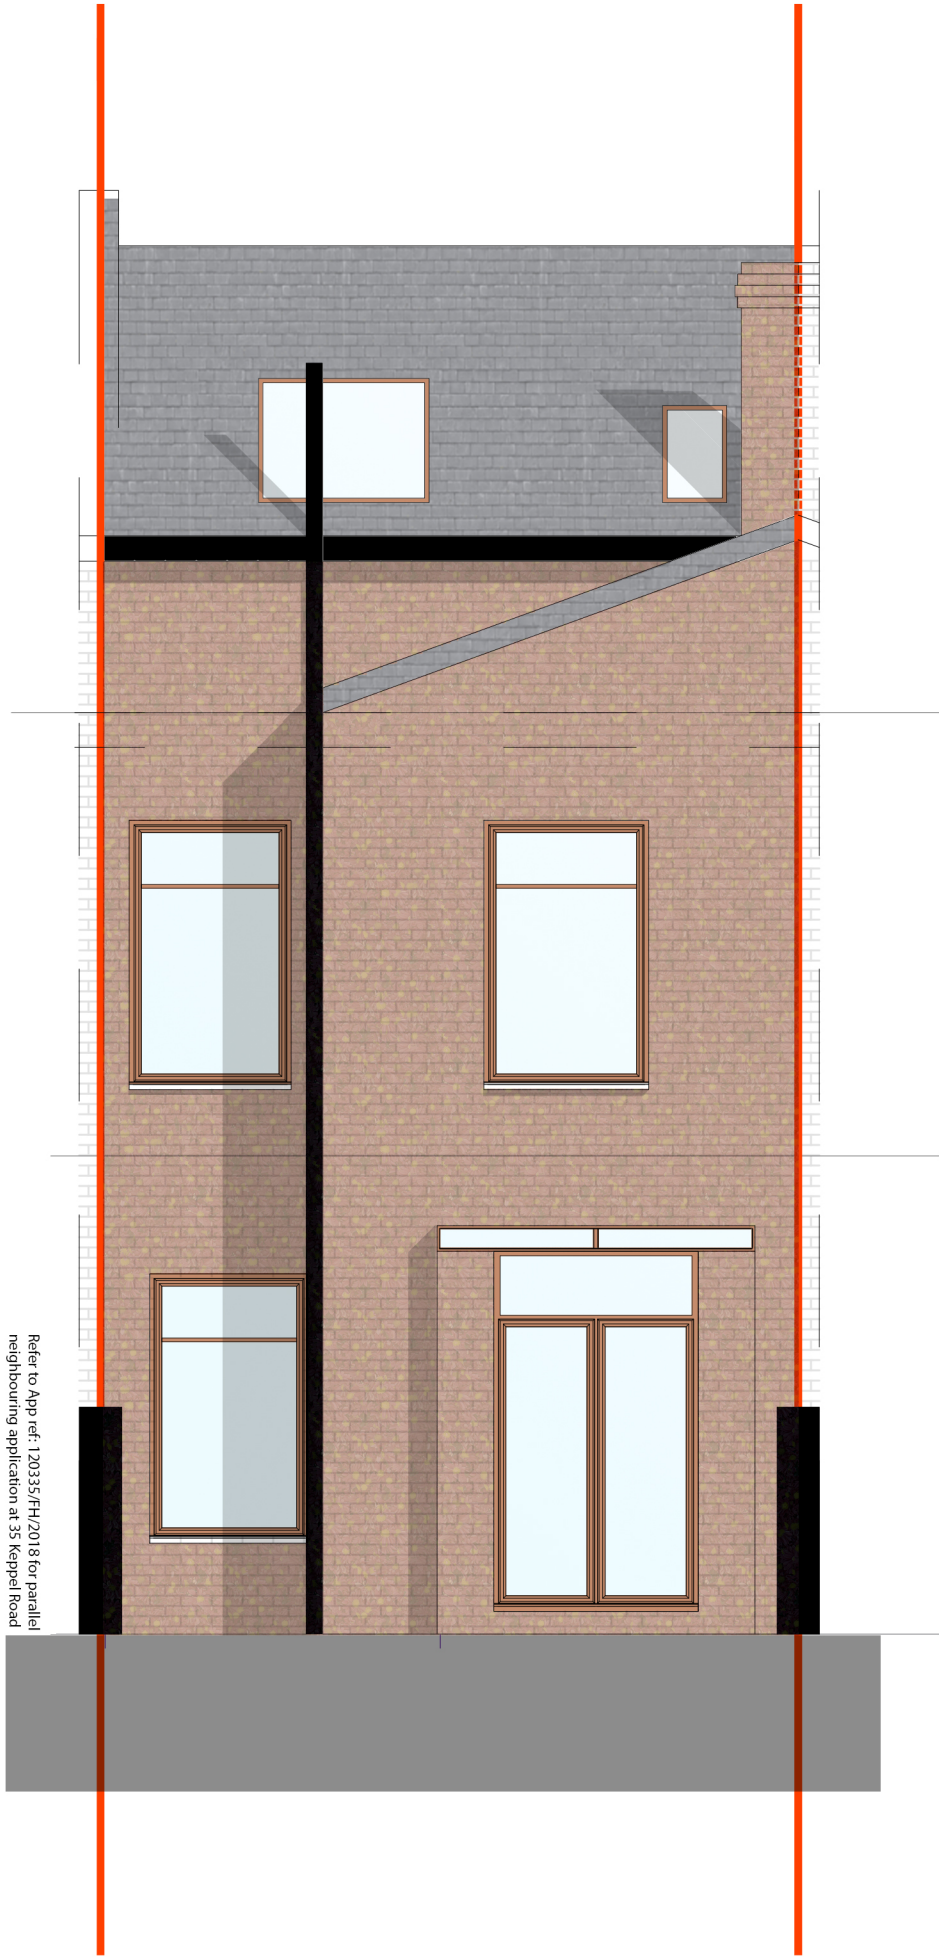


Refer to App ref: 120335/FH/2018 for parallel  
neighbouring application at 35 Keppel Road

SCALE 1 : 100



Existing Ground Floor Plan

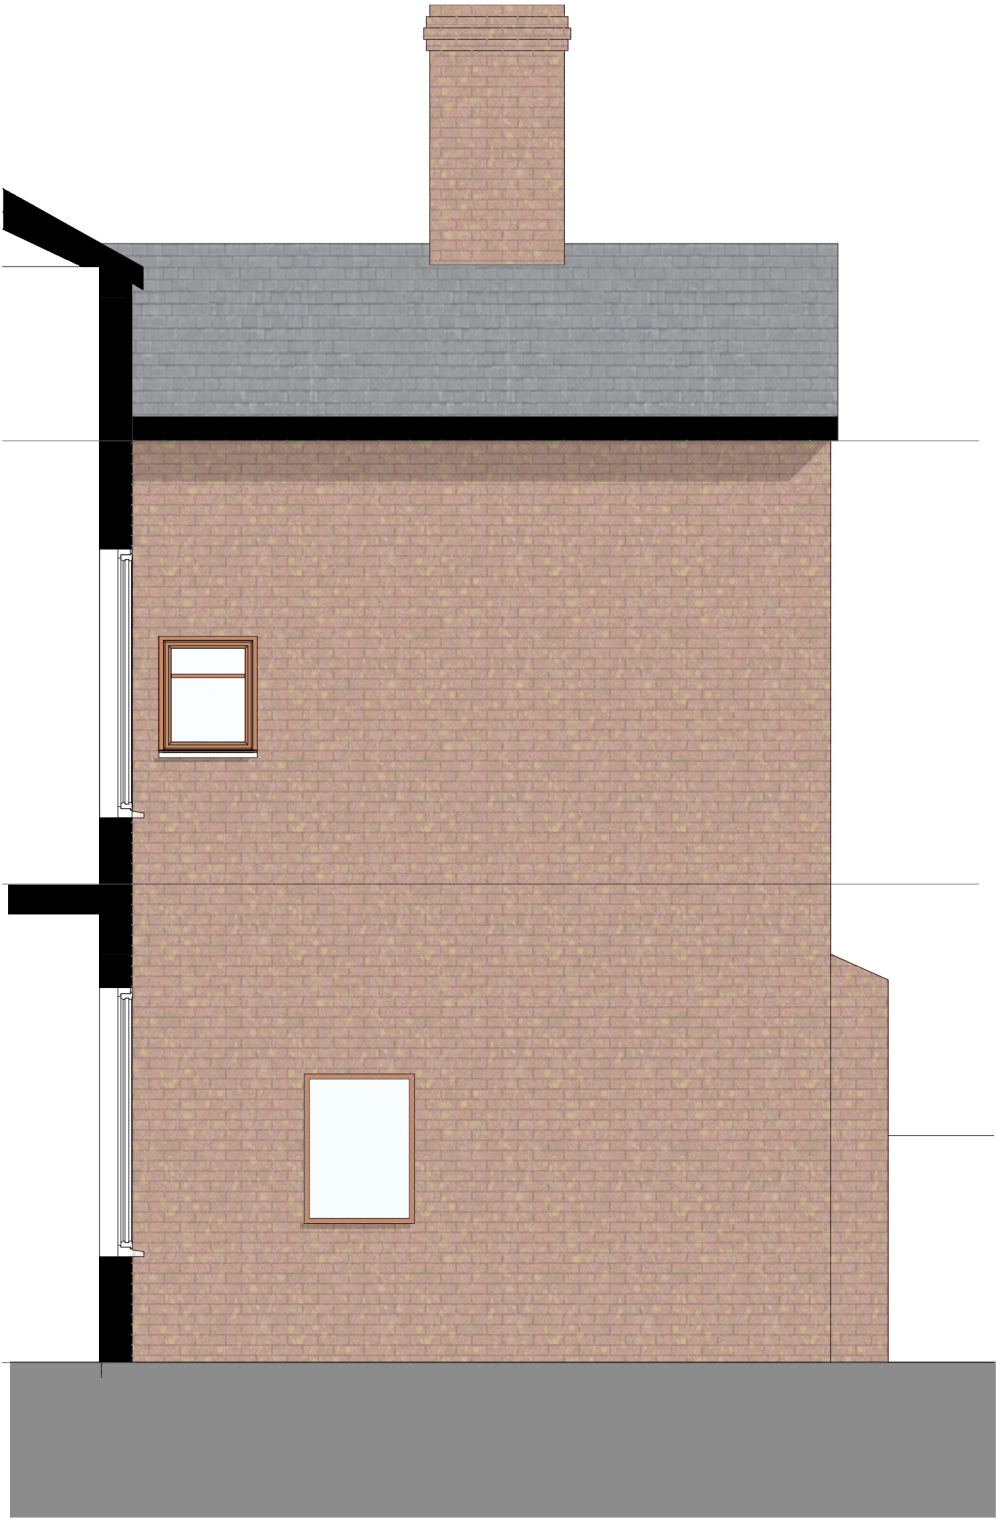

Existing Side Elevation

|                                                                          |             |                          |
|--------------------------------------------------------------------------|-------------|--------------------------|
| 1 Planning Application Submission                                        |             | Jul '21                  |
| Rev                                                                      | Description | Date                     |
| original by<br>FW                                                        |             | date created<br>July '21 |
|                                                                          |             |                          |
| client name                                                              |             |                          |
| SMc + KS                                                                 |             |                          |
| project<br>33 Keppel Road<br>Chorlton cum Hardy<br>Manchester<br>M21 0BP |             |                          |
| drawing<br>Existing Elevations                                           |             |                          |
| plot date<br>29.06.21                                                    |             |                          |
| project number<br>2021.002.000                                           |             | scale<br>1 : 100 @A3     |
| drawing number<br>KEP-FW-XX-XX-DR-A-PL-002                               | rev<br>1    | issue status<br>PL       |