


CONSTRUCTION

PRETTYLITTLETHING

Key

- Mid Grey Single Ply Flat Roofing Membrane
- Metal Standing Seam Roof Finish. Colour TBA
- Rainwater Drainage Runs
- Existing Rainwater Hoppers and Lead Shute positions
- Brick Parapet wall to be rebuilt

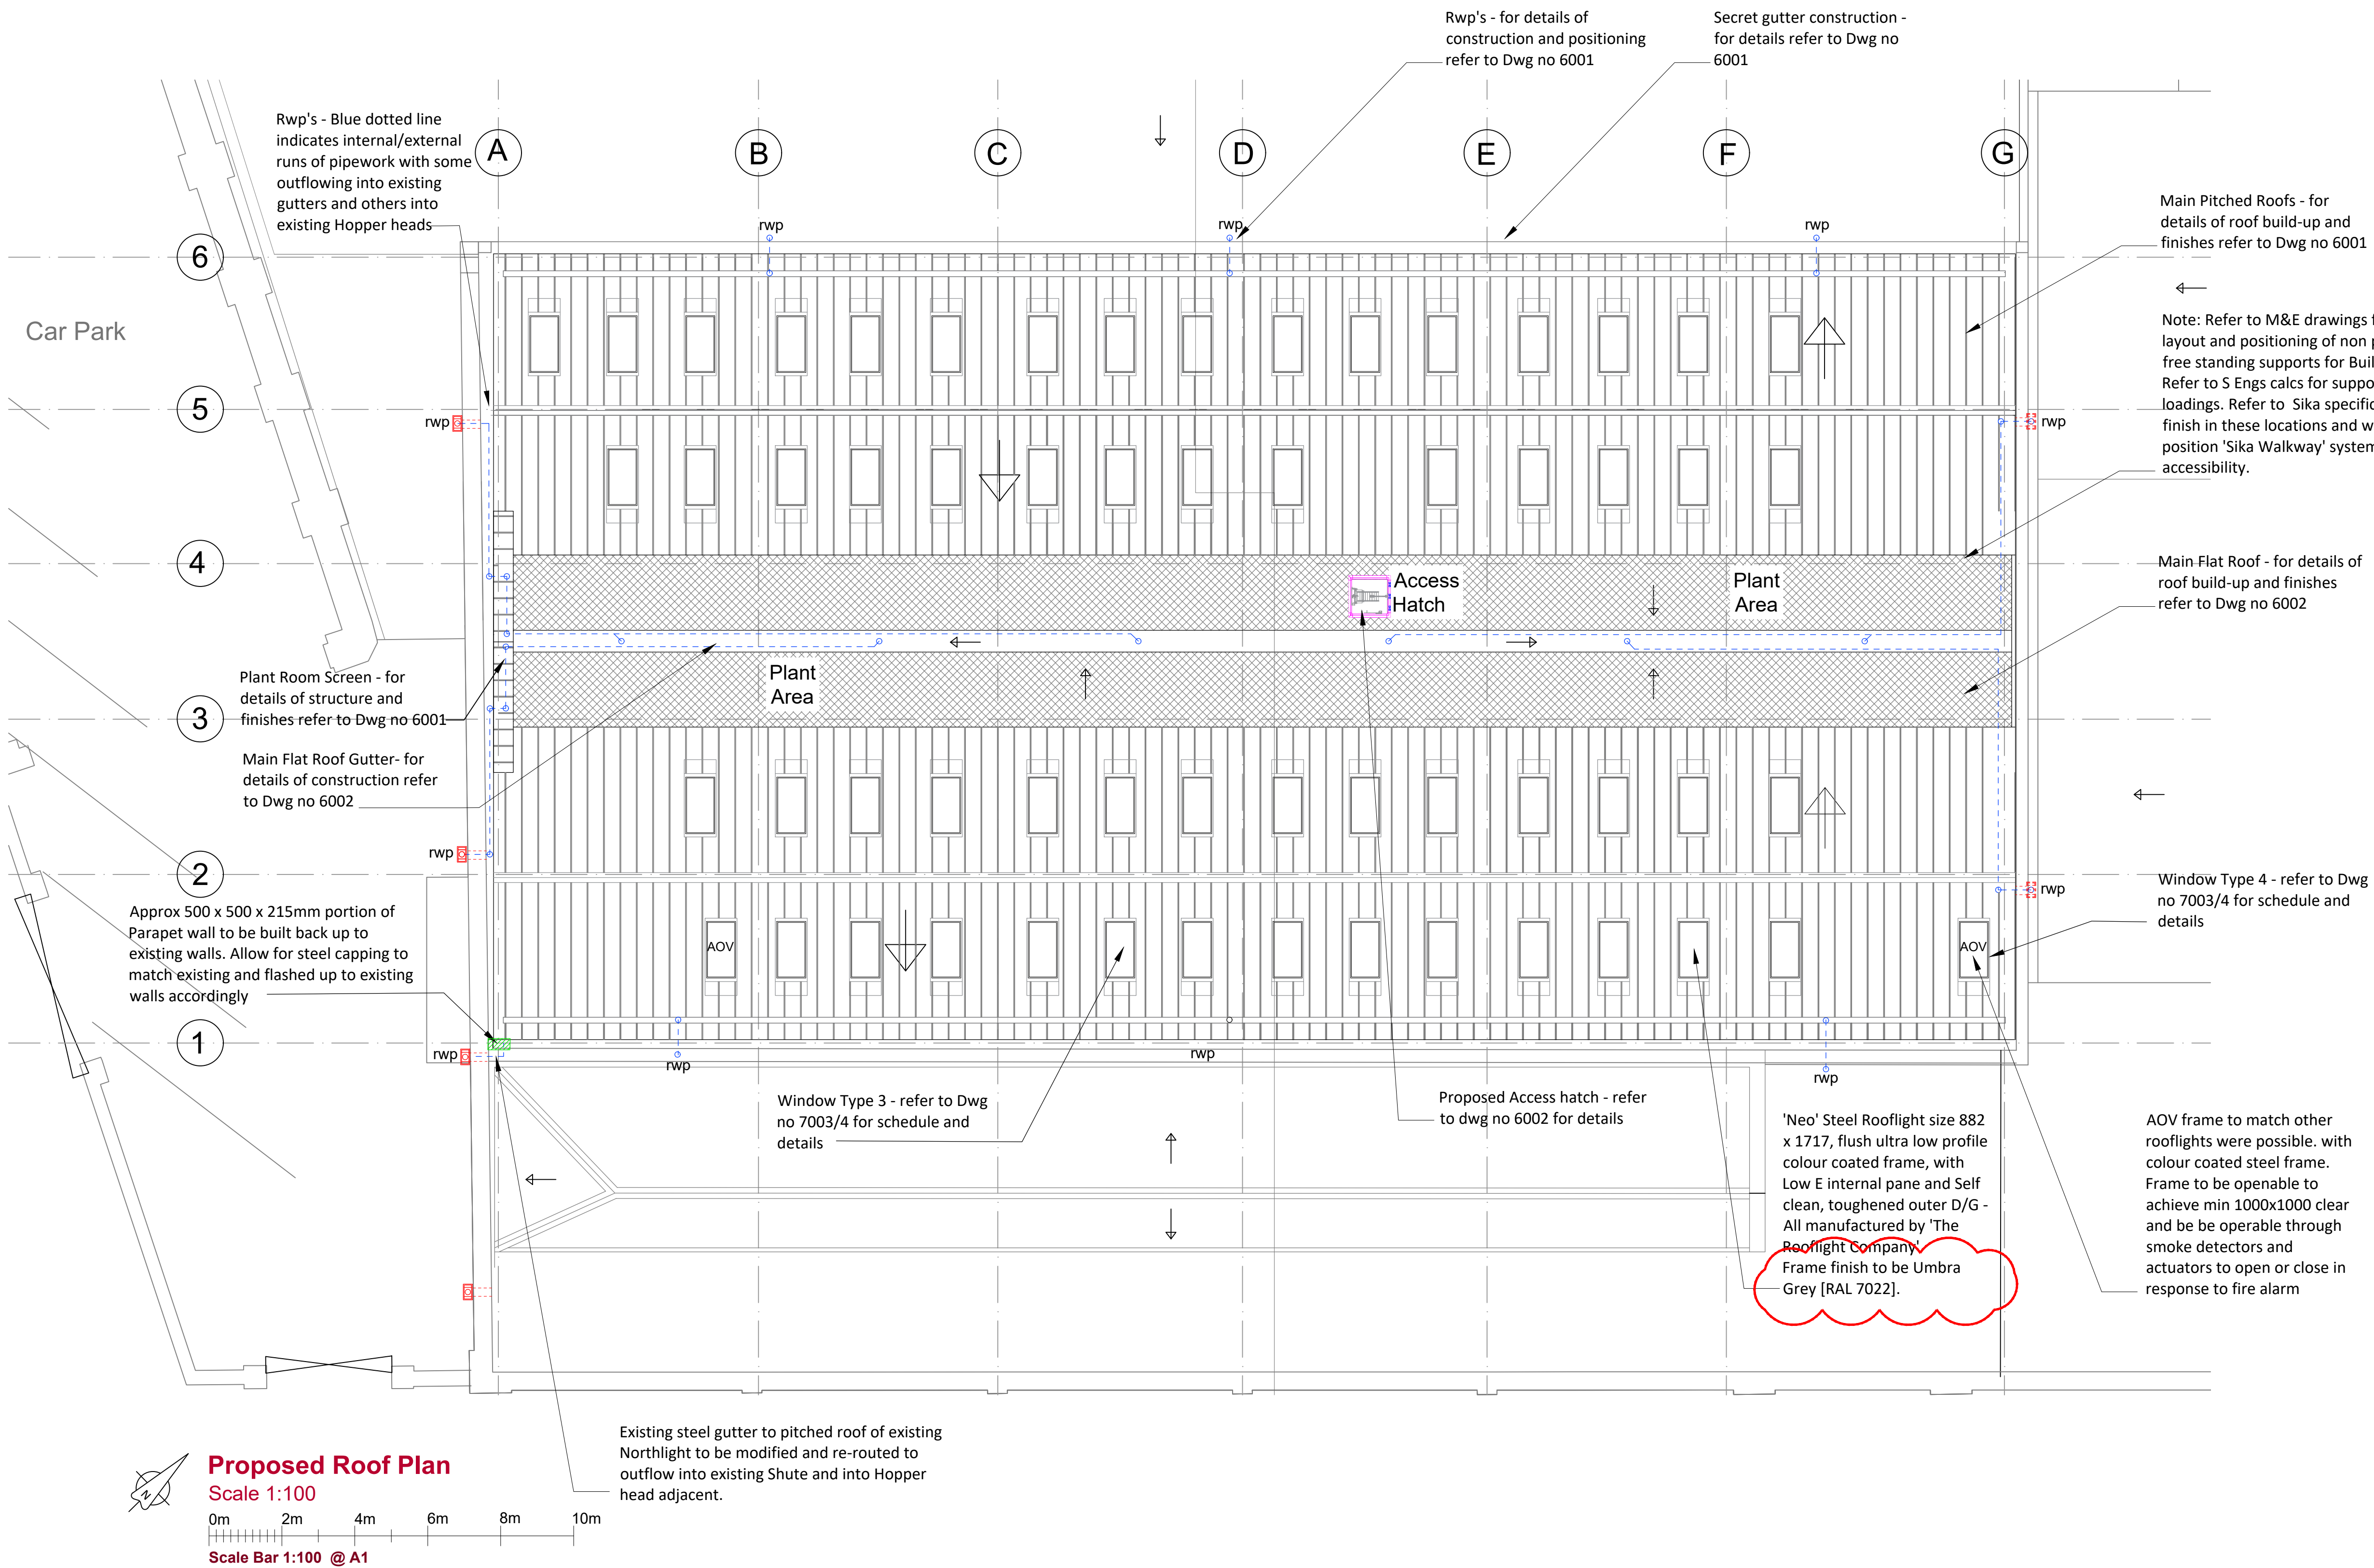

B	Finish annotation added in conjunction with pre-start planning conditions.	CM	TR	07.07.21
A	Construction Issue	CM	TR	10.06.21
Rev	Description	by	Chk	Date

Project: **PLT Wellington Mill** Pollard Street East, Ancoats, Manchester, M40 7FS

Title: **Proposed Roof Plan 1:100**

Client: **Pretty Little Thing**

Drawn By: **CM** Checked By: **TR** on **18/05/2020**

Original Size: **A1** Project Number: **22009**

Drawing Number: **B1-RF-DR-A-2031** REV **B**

