




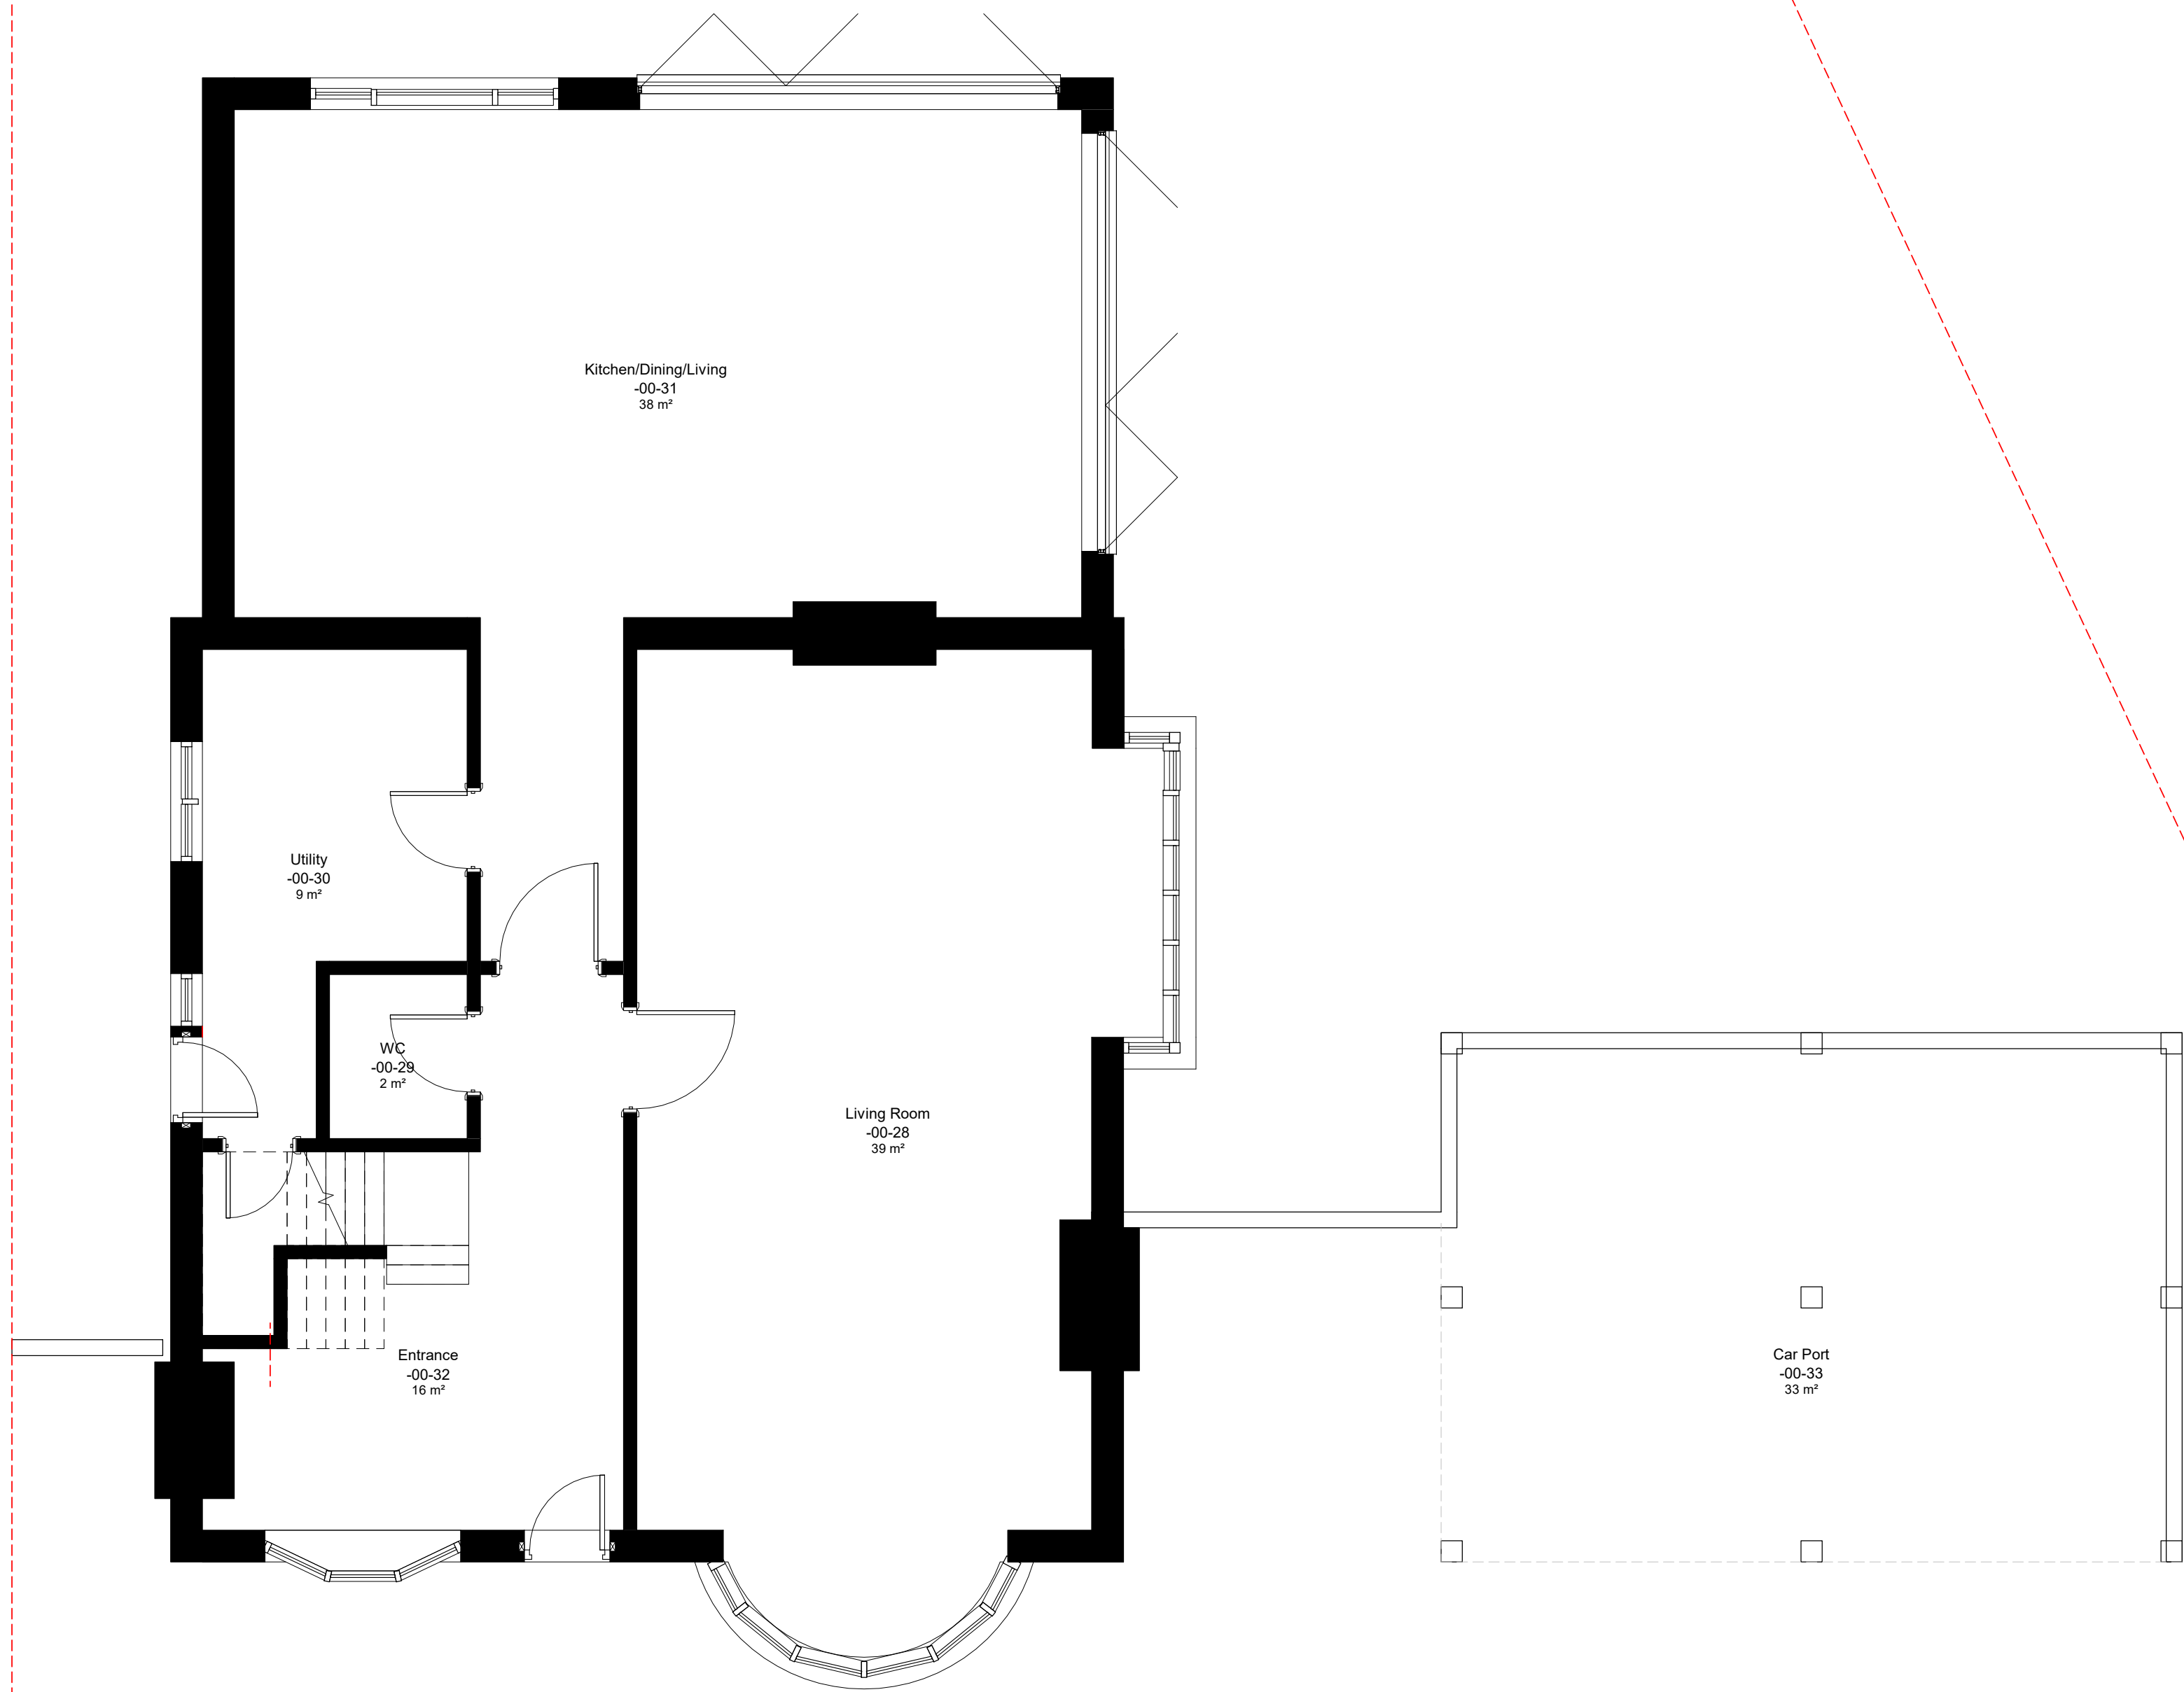


1 00 - Ground Floor Plan GA
1 : 50

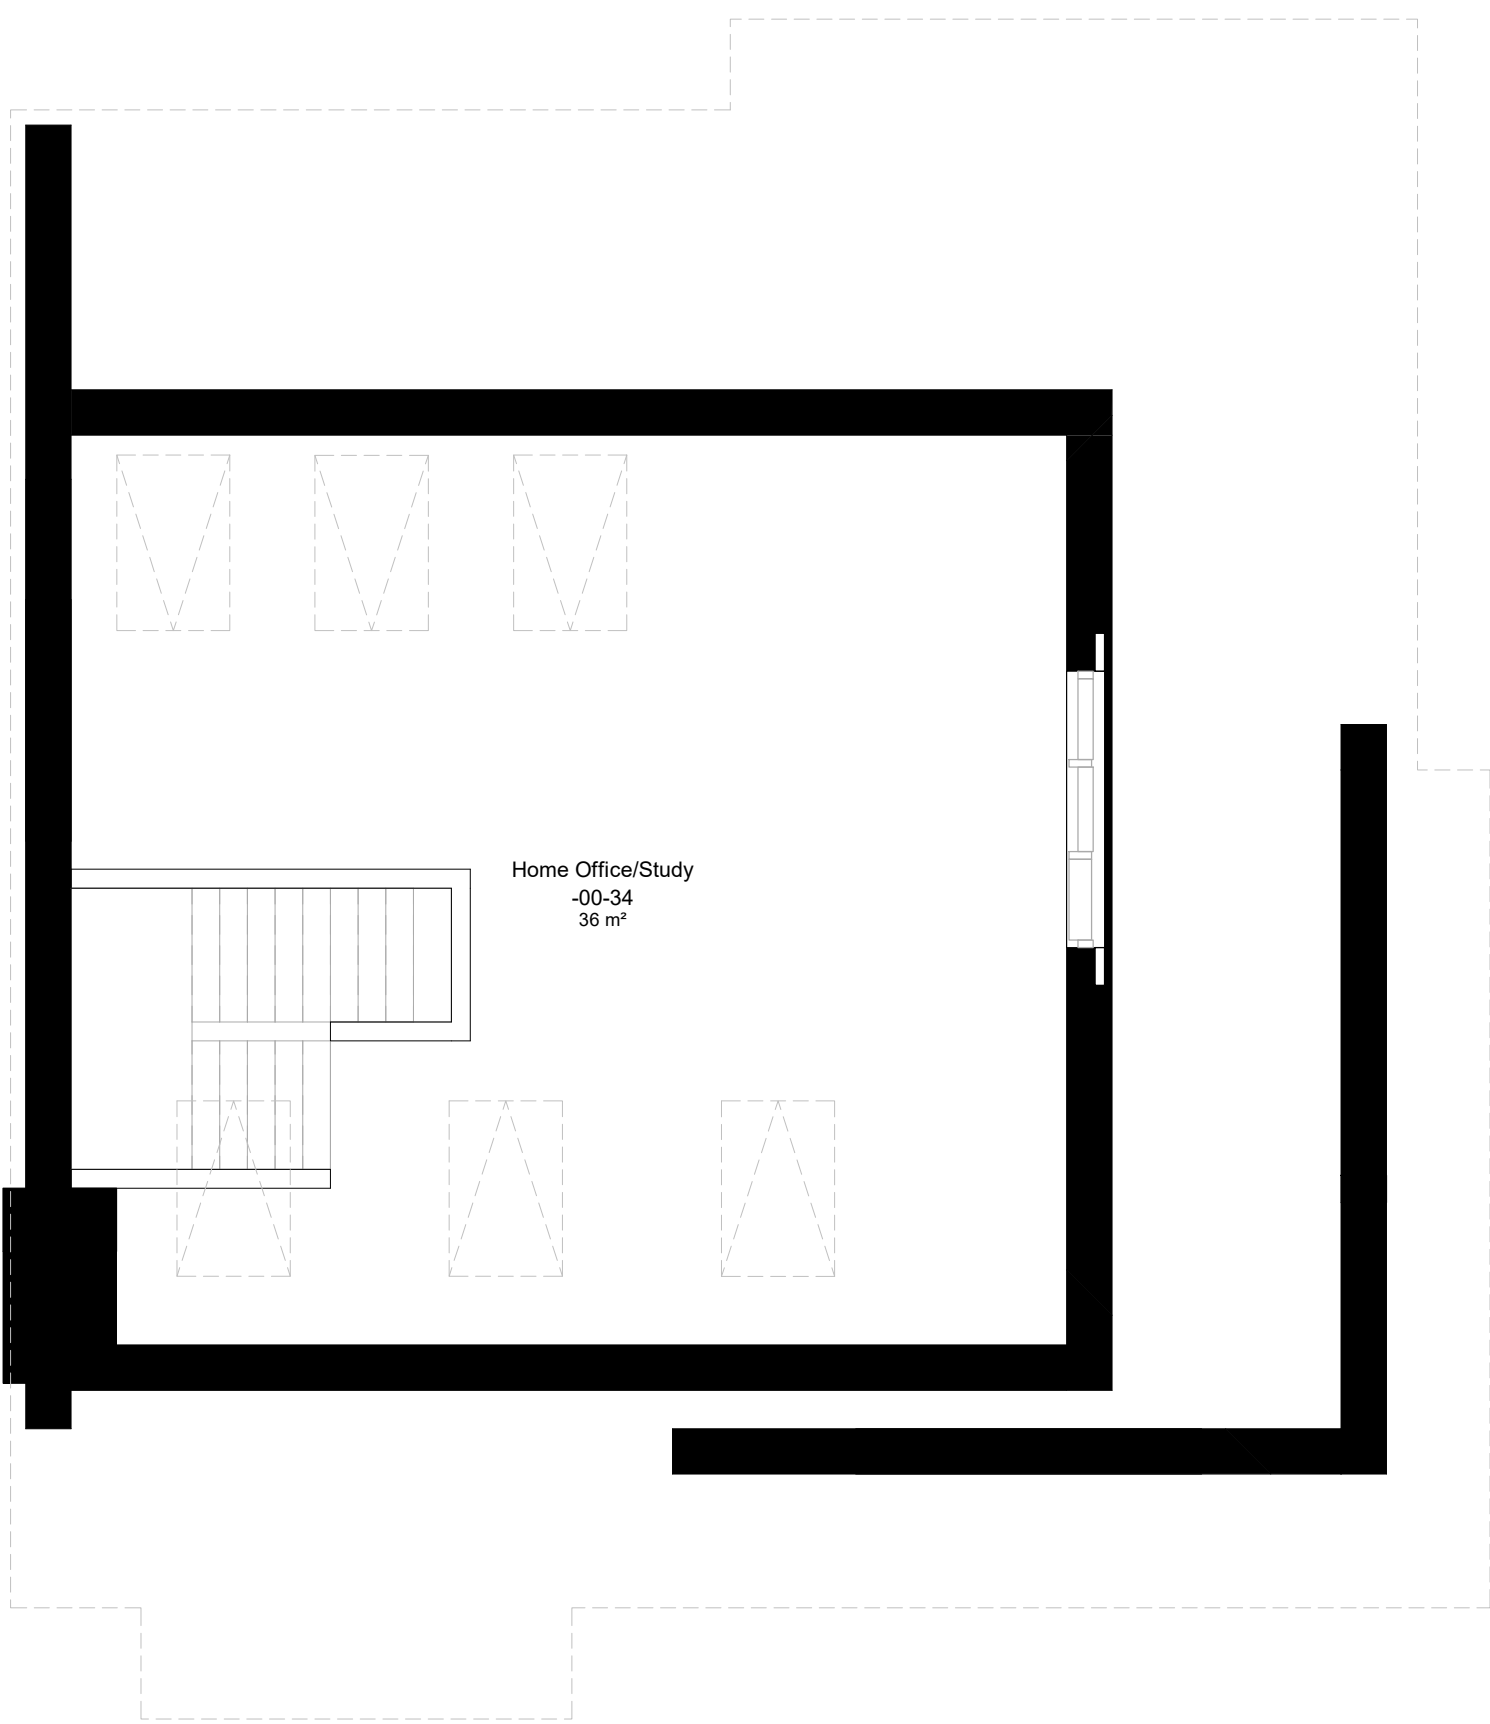


3 02 - Second Floor GA
1 : 50

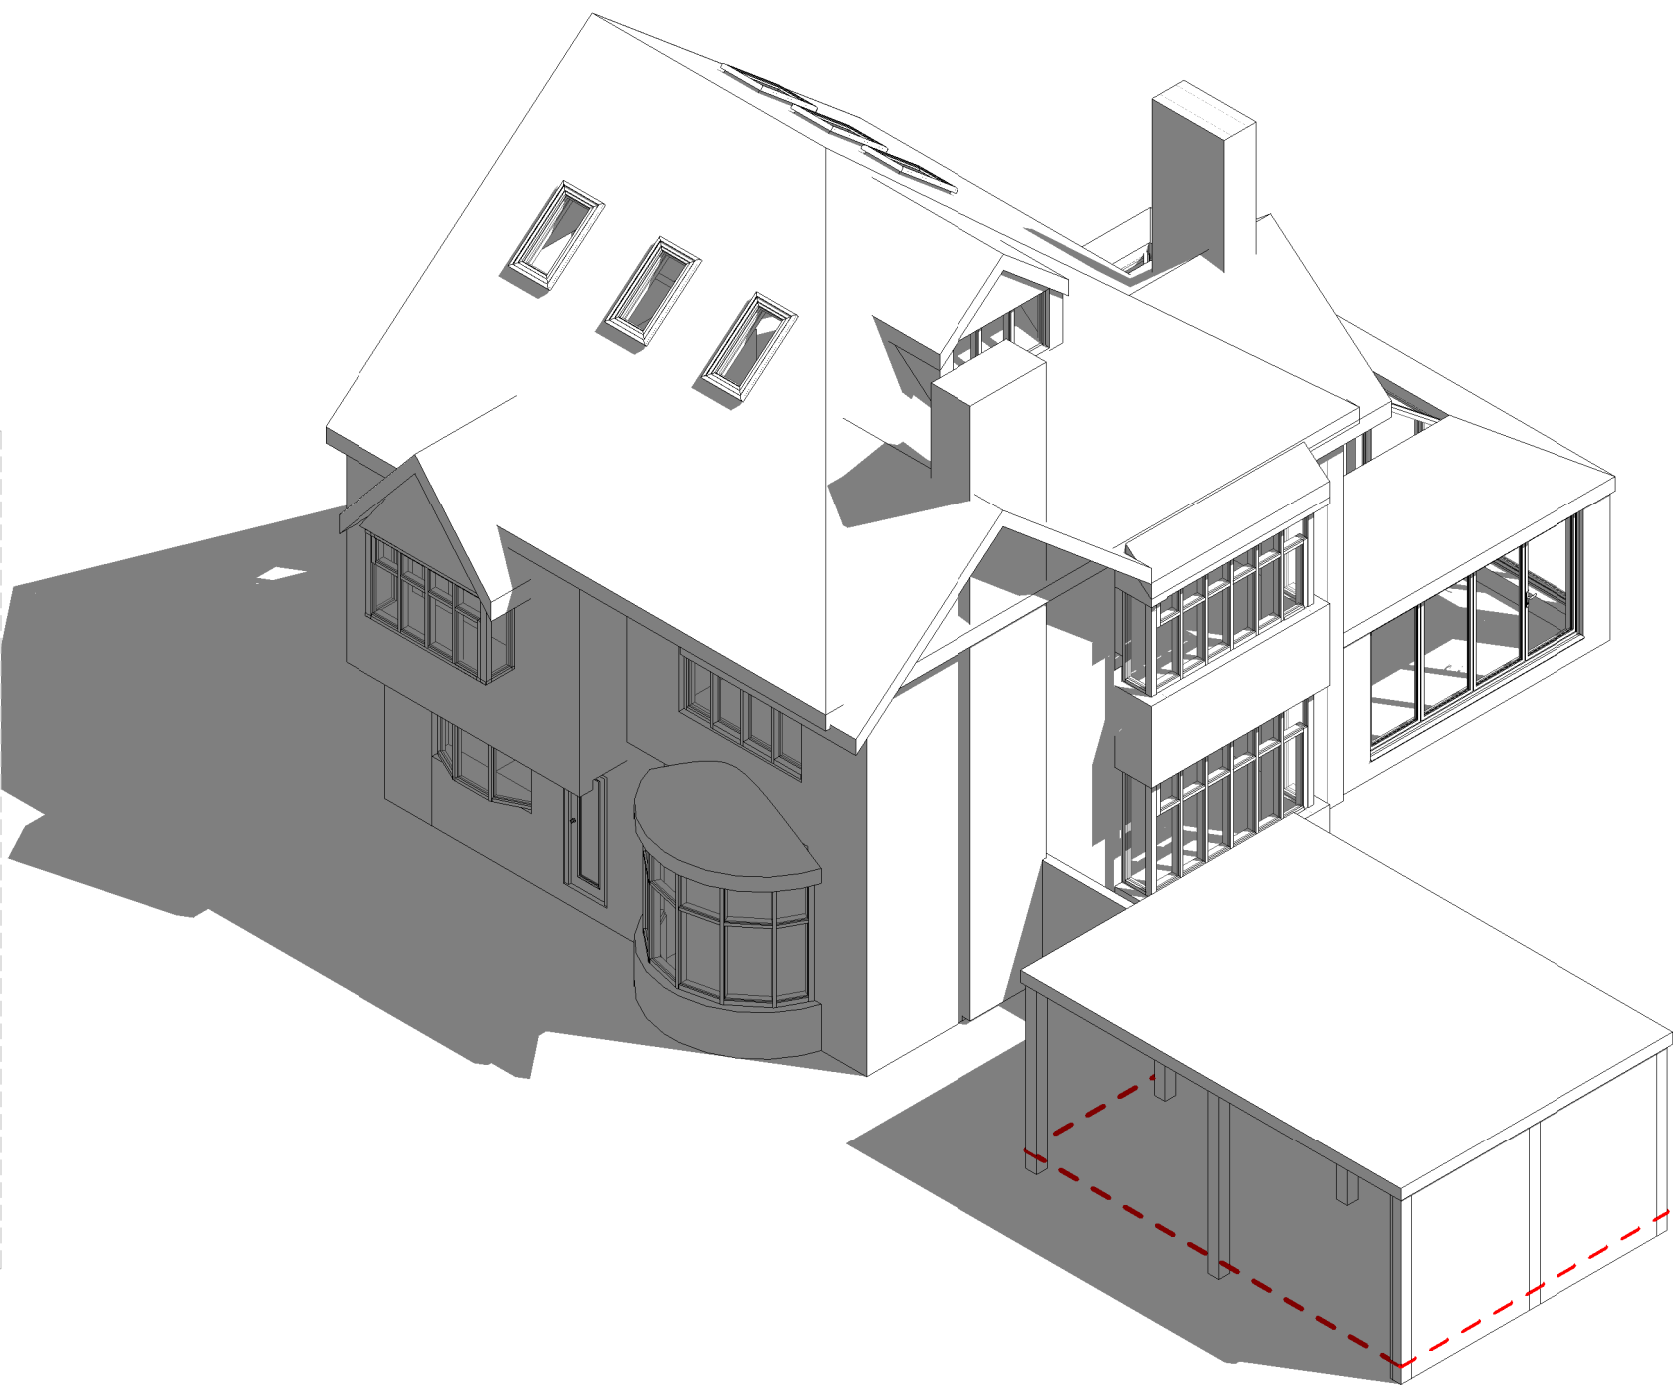

5 Existing_Axo 01

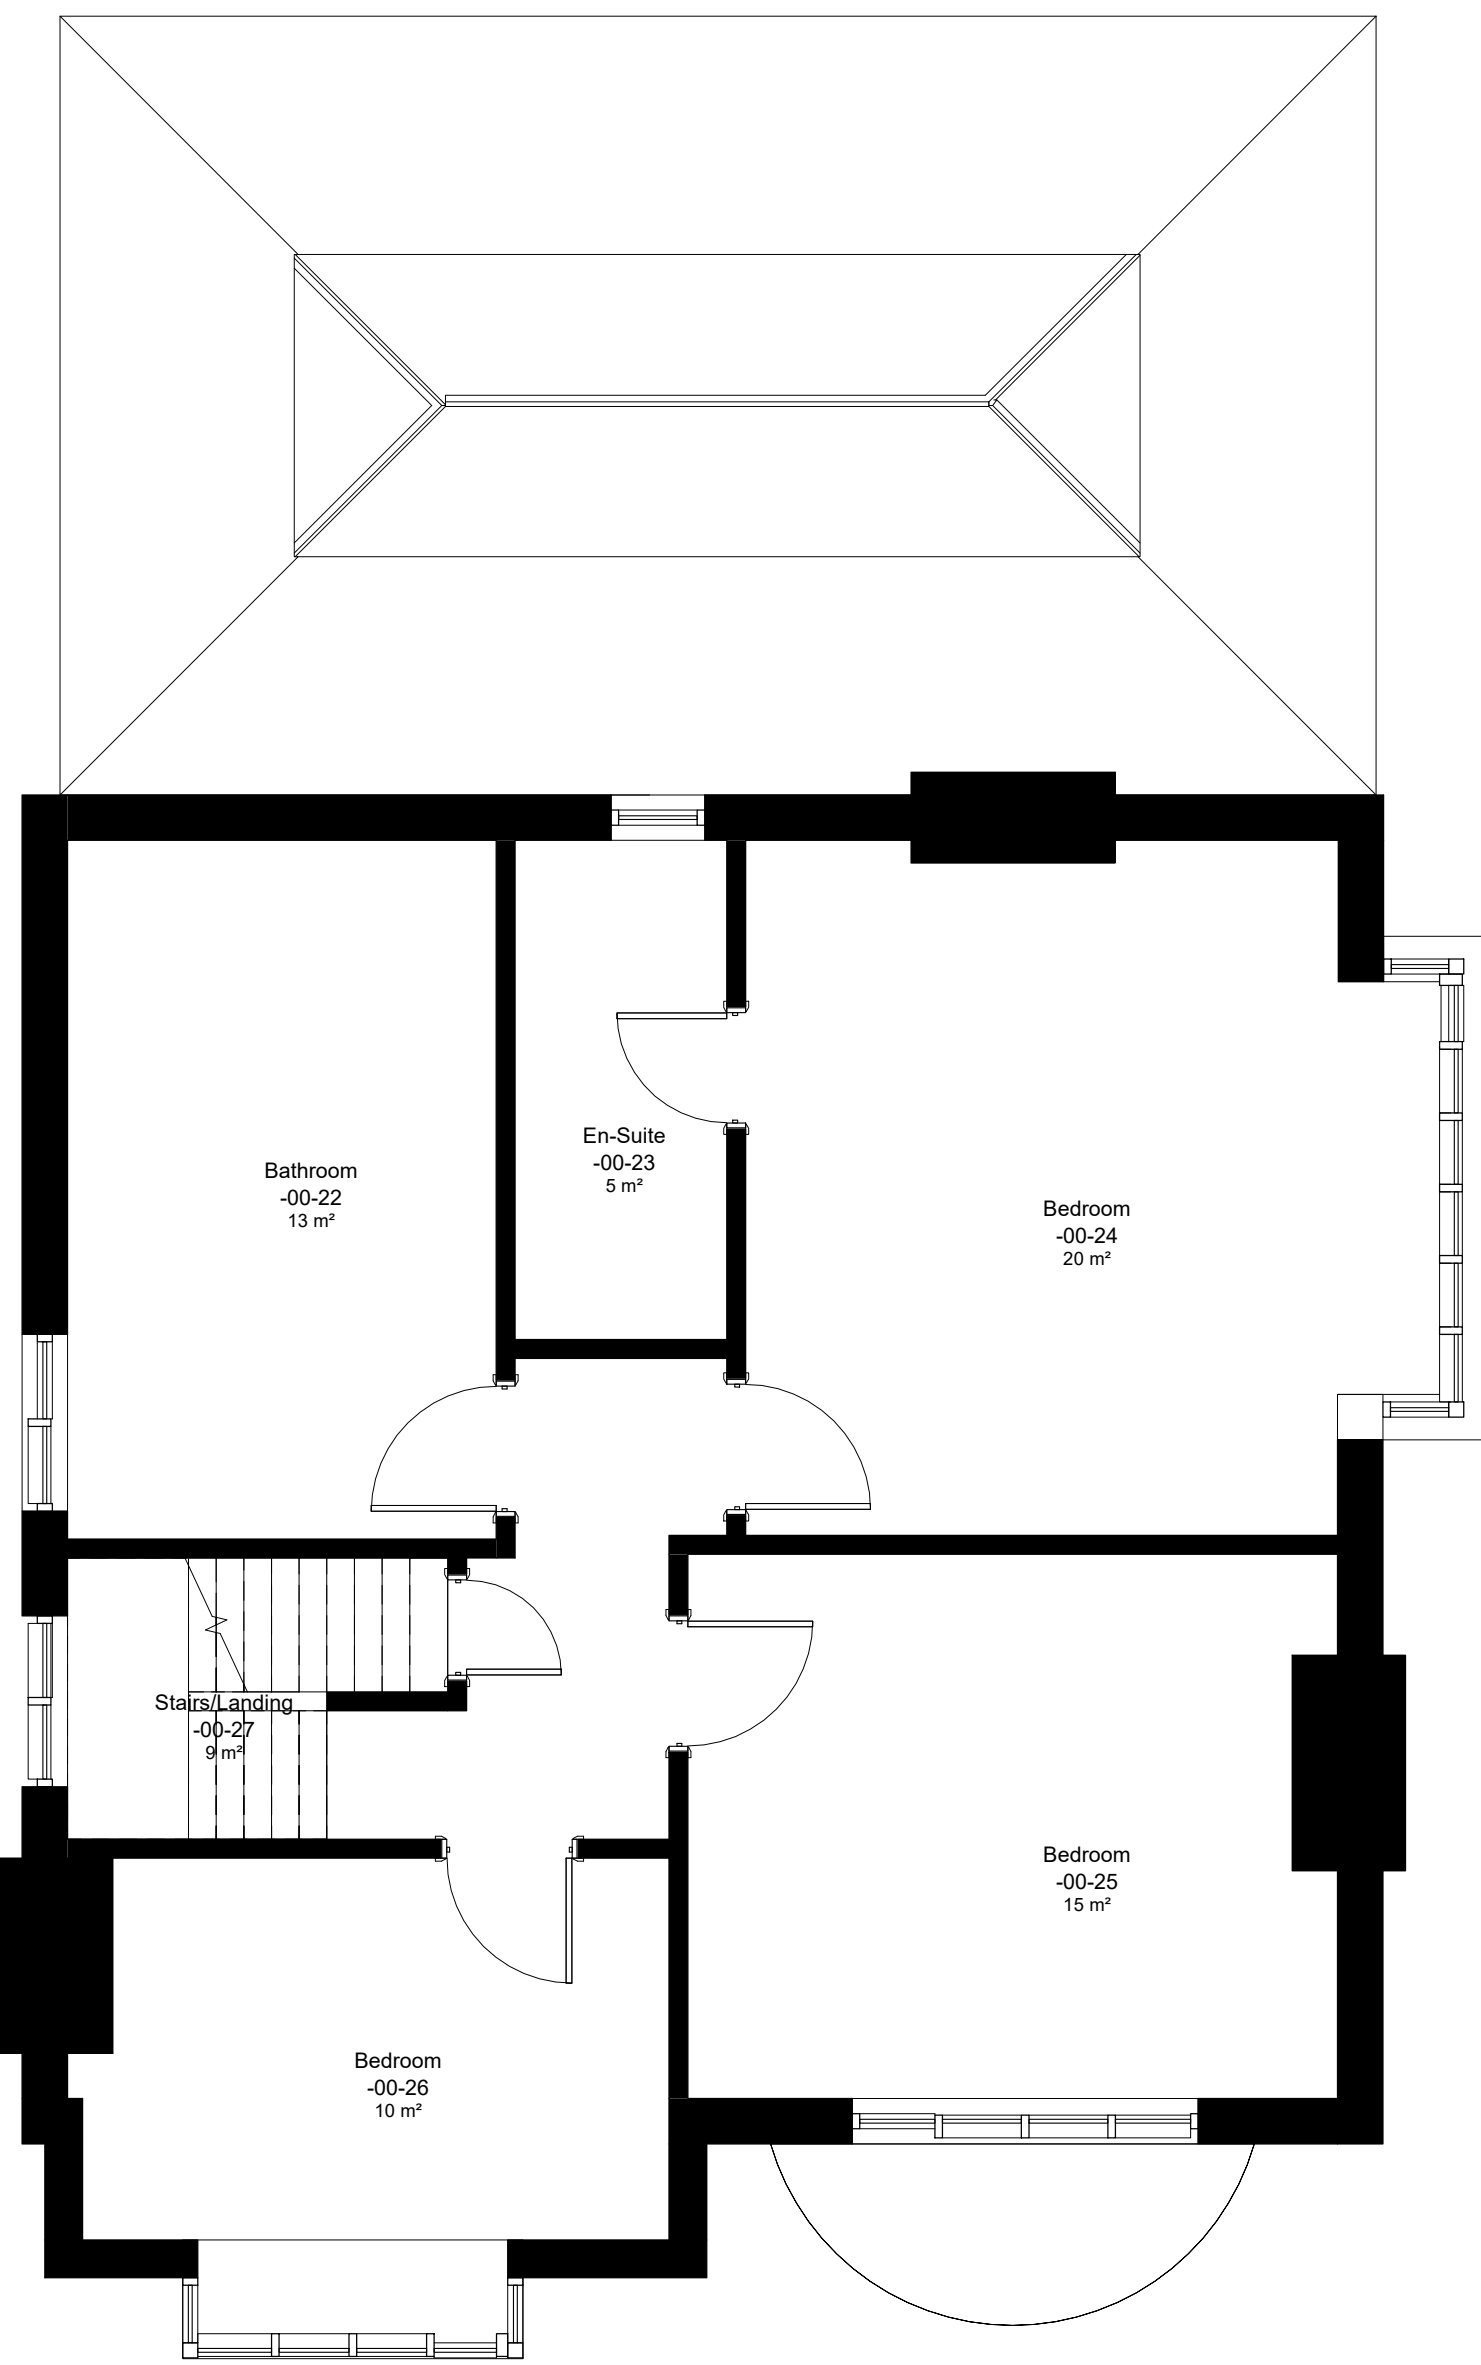

2 01 - First Floor Plan GA
1 : 50

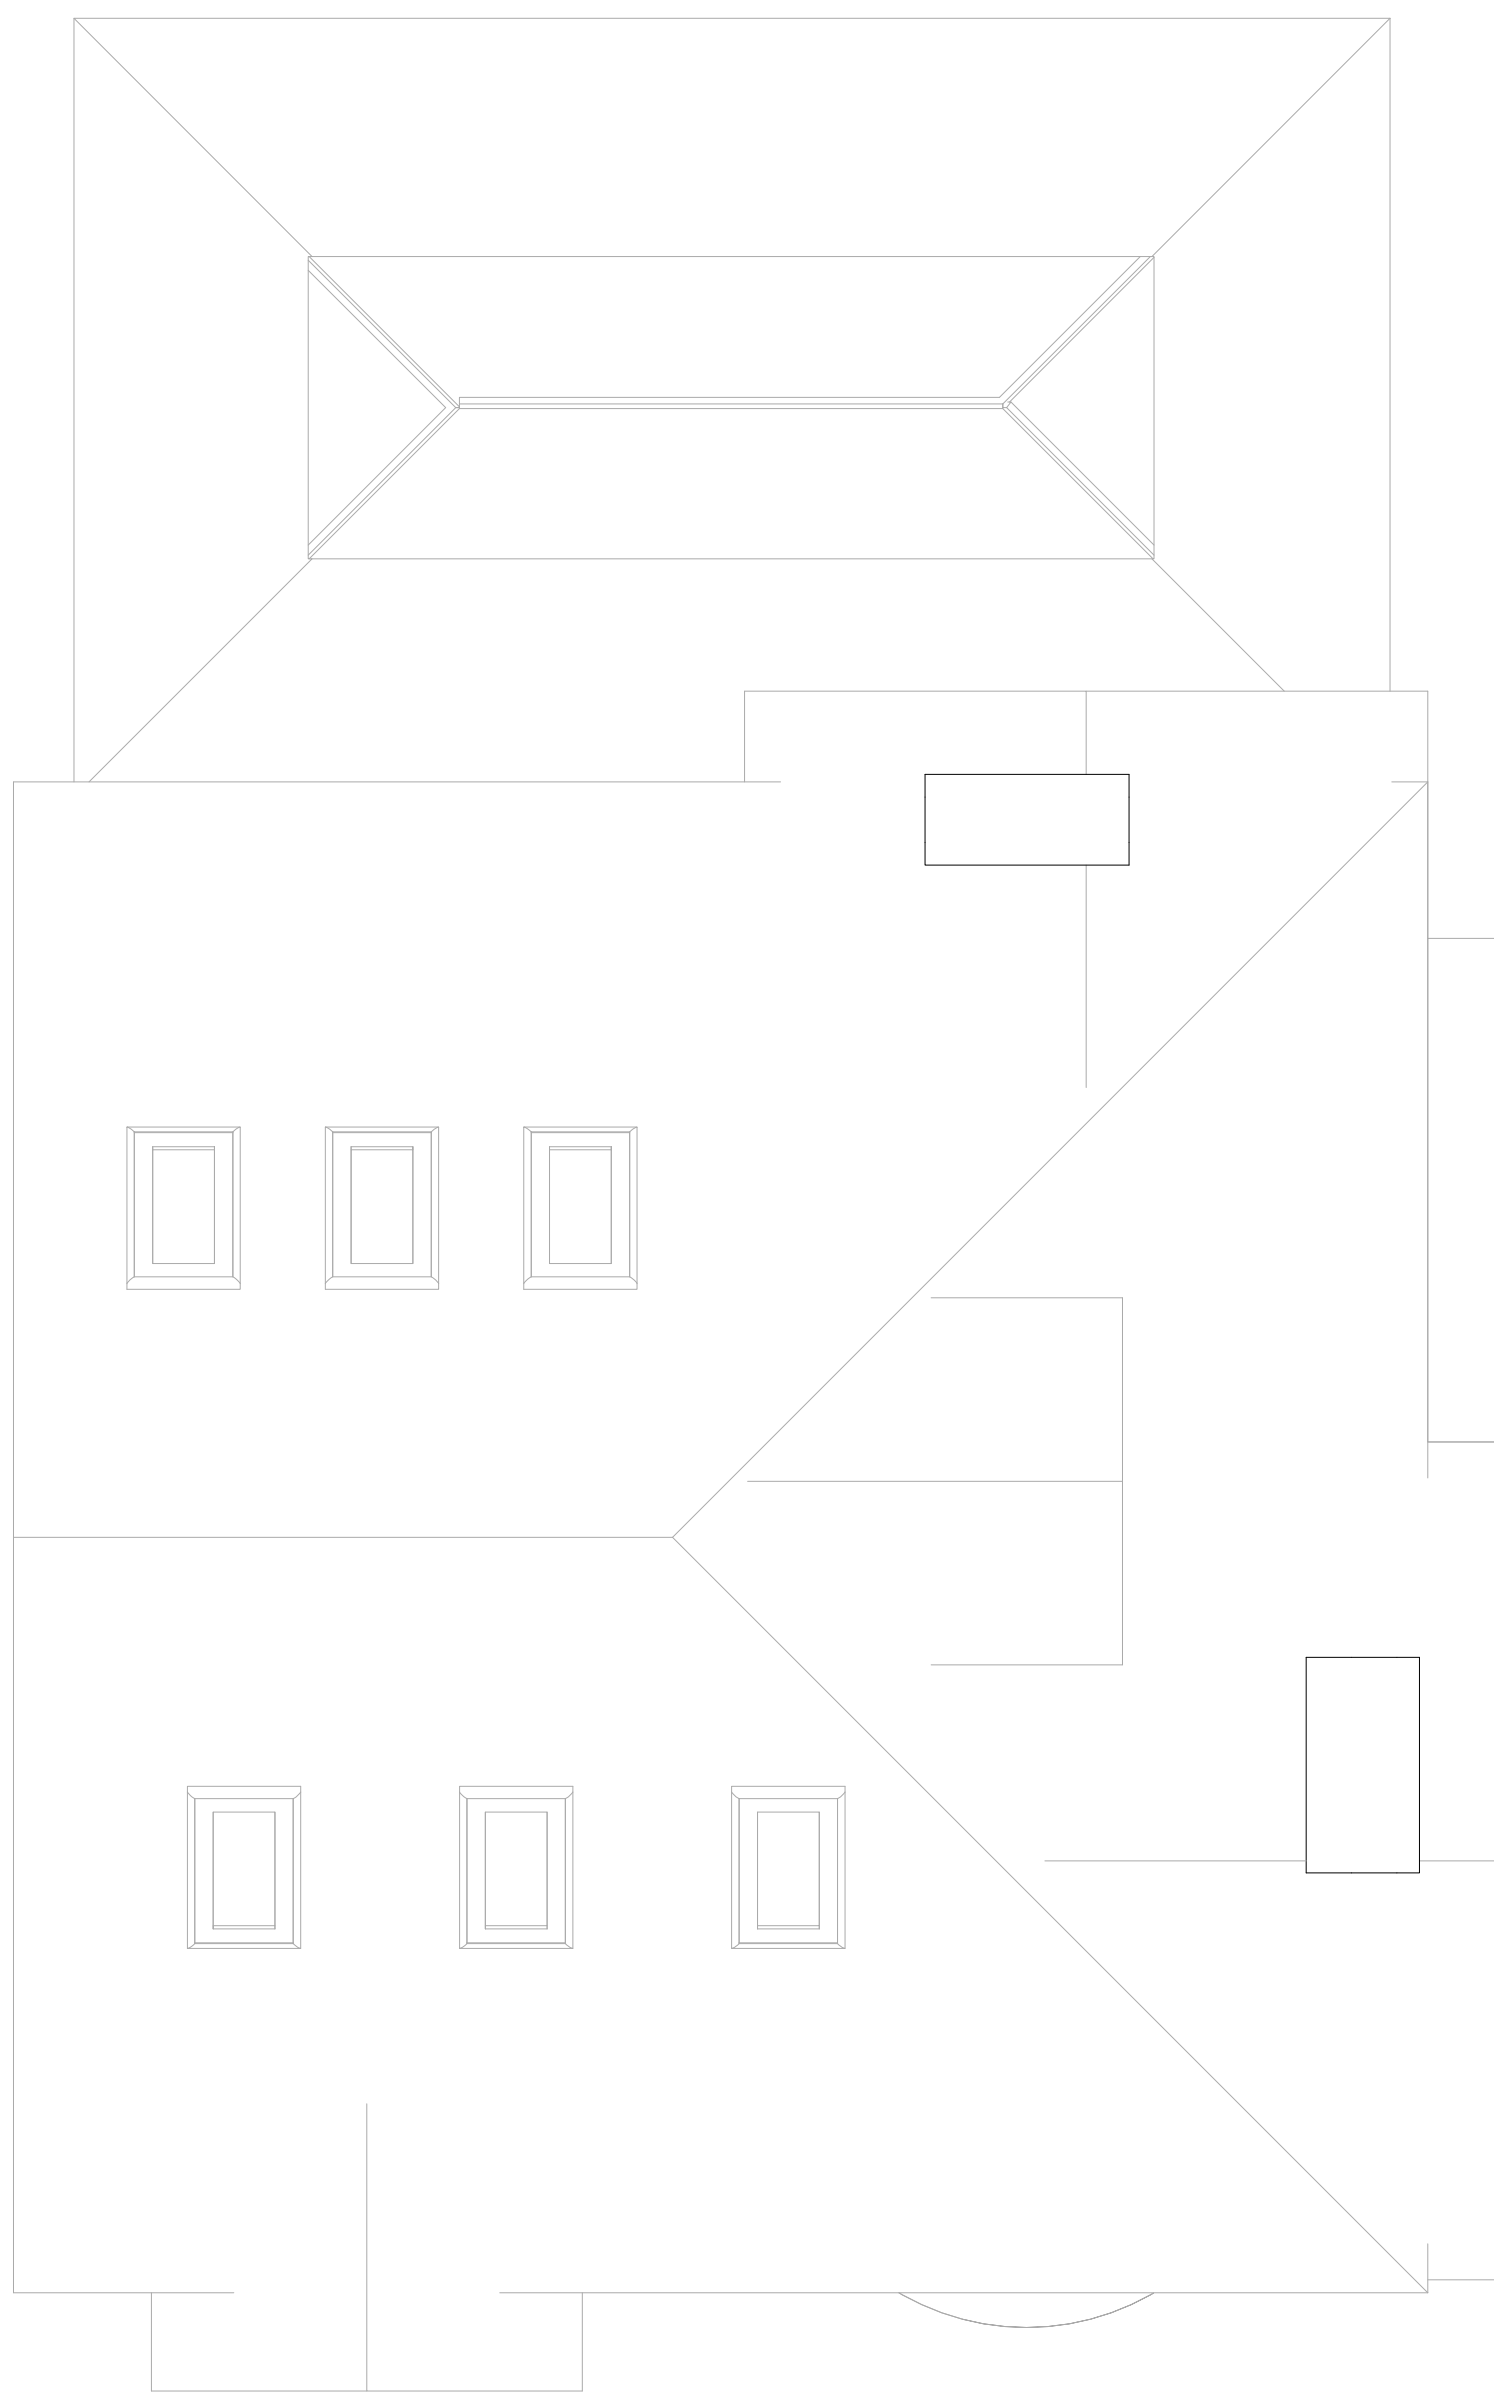

4 RL - Roof Plan GA
1 : 50

Copyright of this drawing is vested in the Architect and it must not be copied or reproduced without consent. Only figured dimensions are to be taken from this drawing. All contractors must read the site and be responsible for taking and checking all dimensions relative to their work.

Notify the Architect immediately of any variation between drawings and site conditions.

DO NOT SCALE OFF THIS DRAWING - IF IN DOUBT ASK.

Where drawings are based on survey information received, surveys are available on request.

All drawings to be read in conjunction with all relevant Structural and M&E Engineers drawings and specifications.

H&S HAZARDS:

Significant hazards relative to the architectural design shown on this drawing have been assessed and highlighted with reasonable skill and care using a warning triangle system.

This drawing is to be read in conjunction with all other hazards/risks which have been identified and recorded within the construction phase H&S plan.

It is assumed that all works on this drawing will be carried out by a competent contractor working, where appropriate, to an approved method statement.

Significant hazards are defined as:-

- Those not likely to be detected by a competent contractor on other drawings.
- Those of an unusual nature.
- Those likely to be difficult to manage effectively.

General Notes:

Rev.	Details	By/CHK	Date

template
architects


www.templatearchitects.com Tel: 01462 511213 Email: info@templatearchitects.com		Template Architects Limited Registered in England & Wales 1284 1085	
Client: Mr & Mrs. J Teeling			
Project: 2 Oakfield Road			
Drawing Title: Existing Information			
Stage: Planning		Status: Planning	
Drawn By: TA		Date: April 2021	
Project Number: X		Scale: 1 : 50	
TA-P1-XX-GA-A-0001		Sheet Size: A0	
		Revision:	



Existing_Front Elevation
1 : 50




Existing_Side Elevation (1)
1 : 50

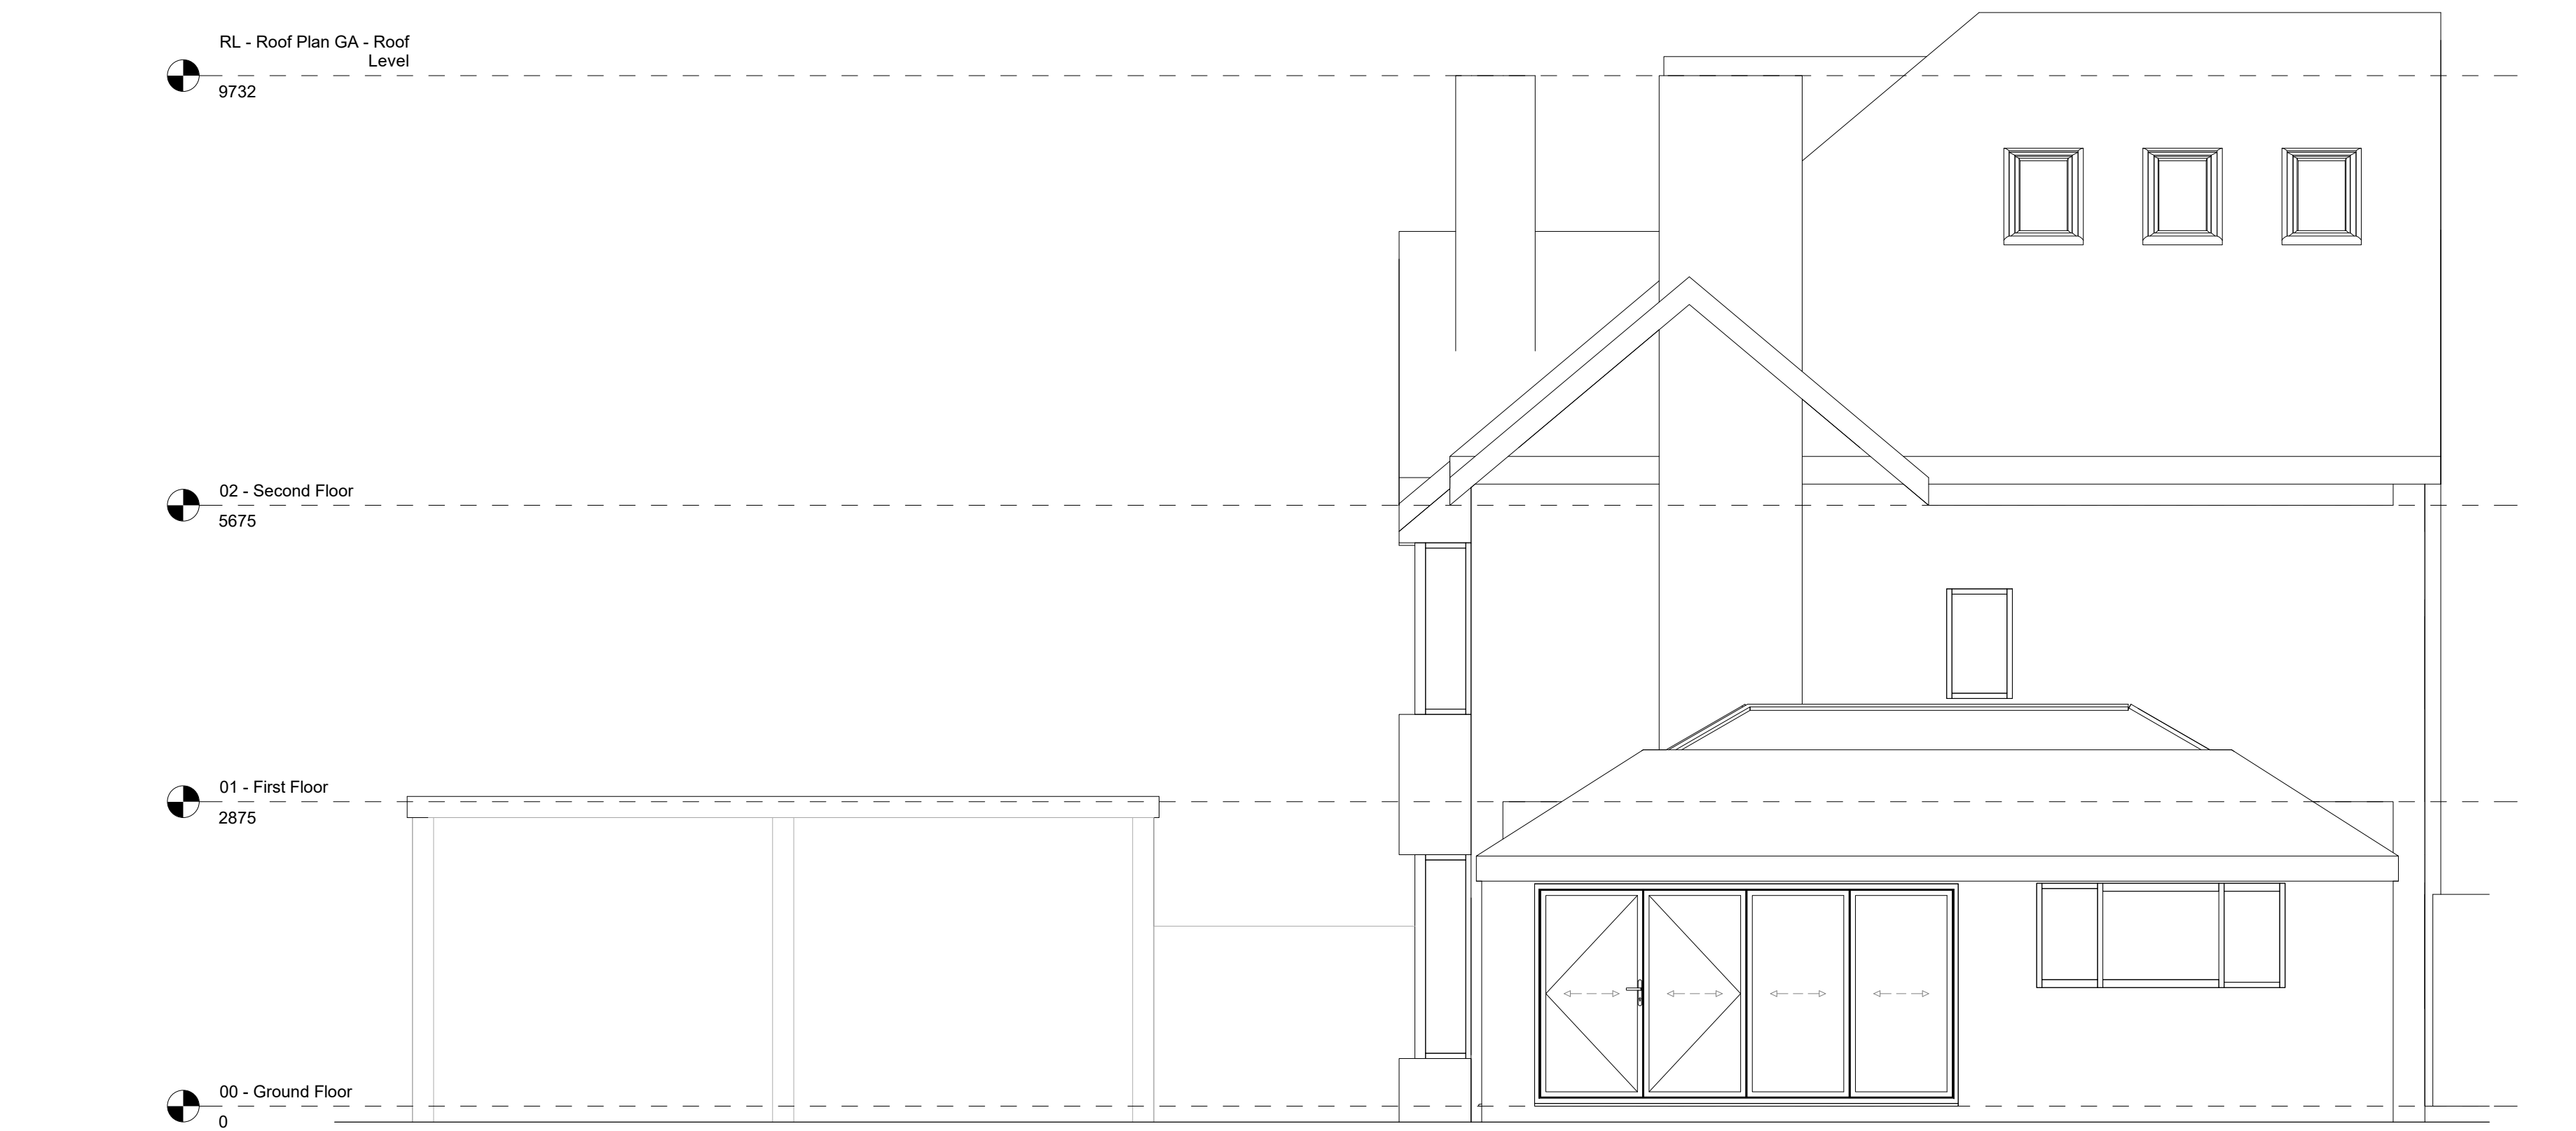

Existing_Rear Elevation
1 : 50



Existing_Side Elevation (2)
1 : 50

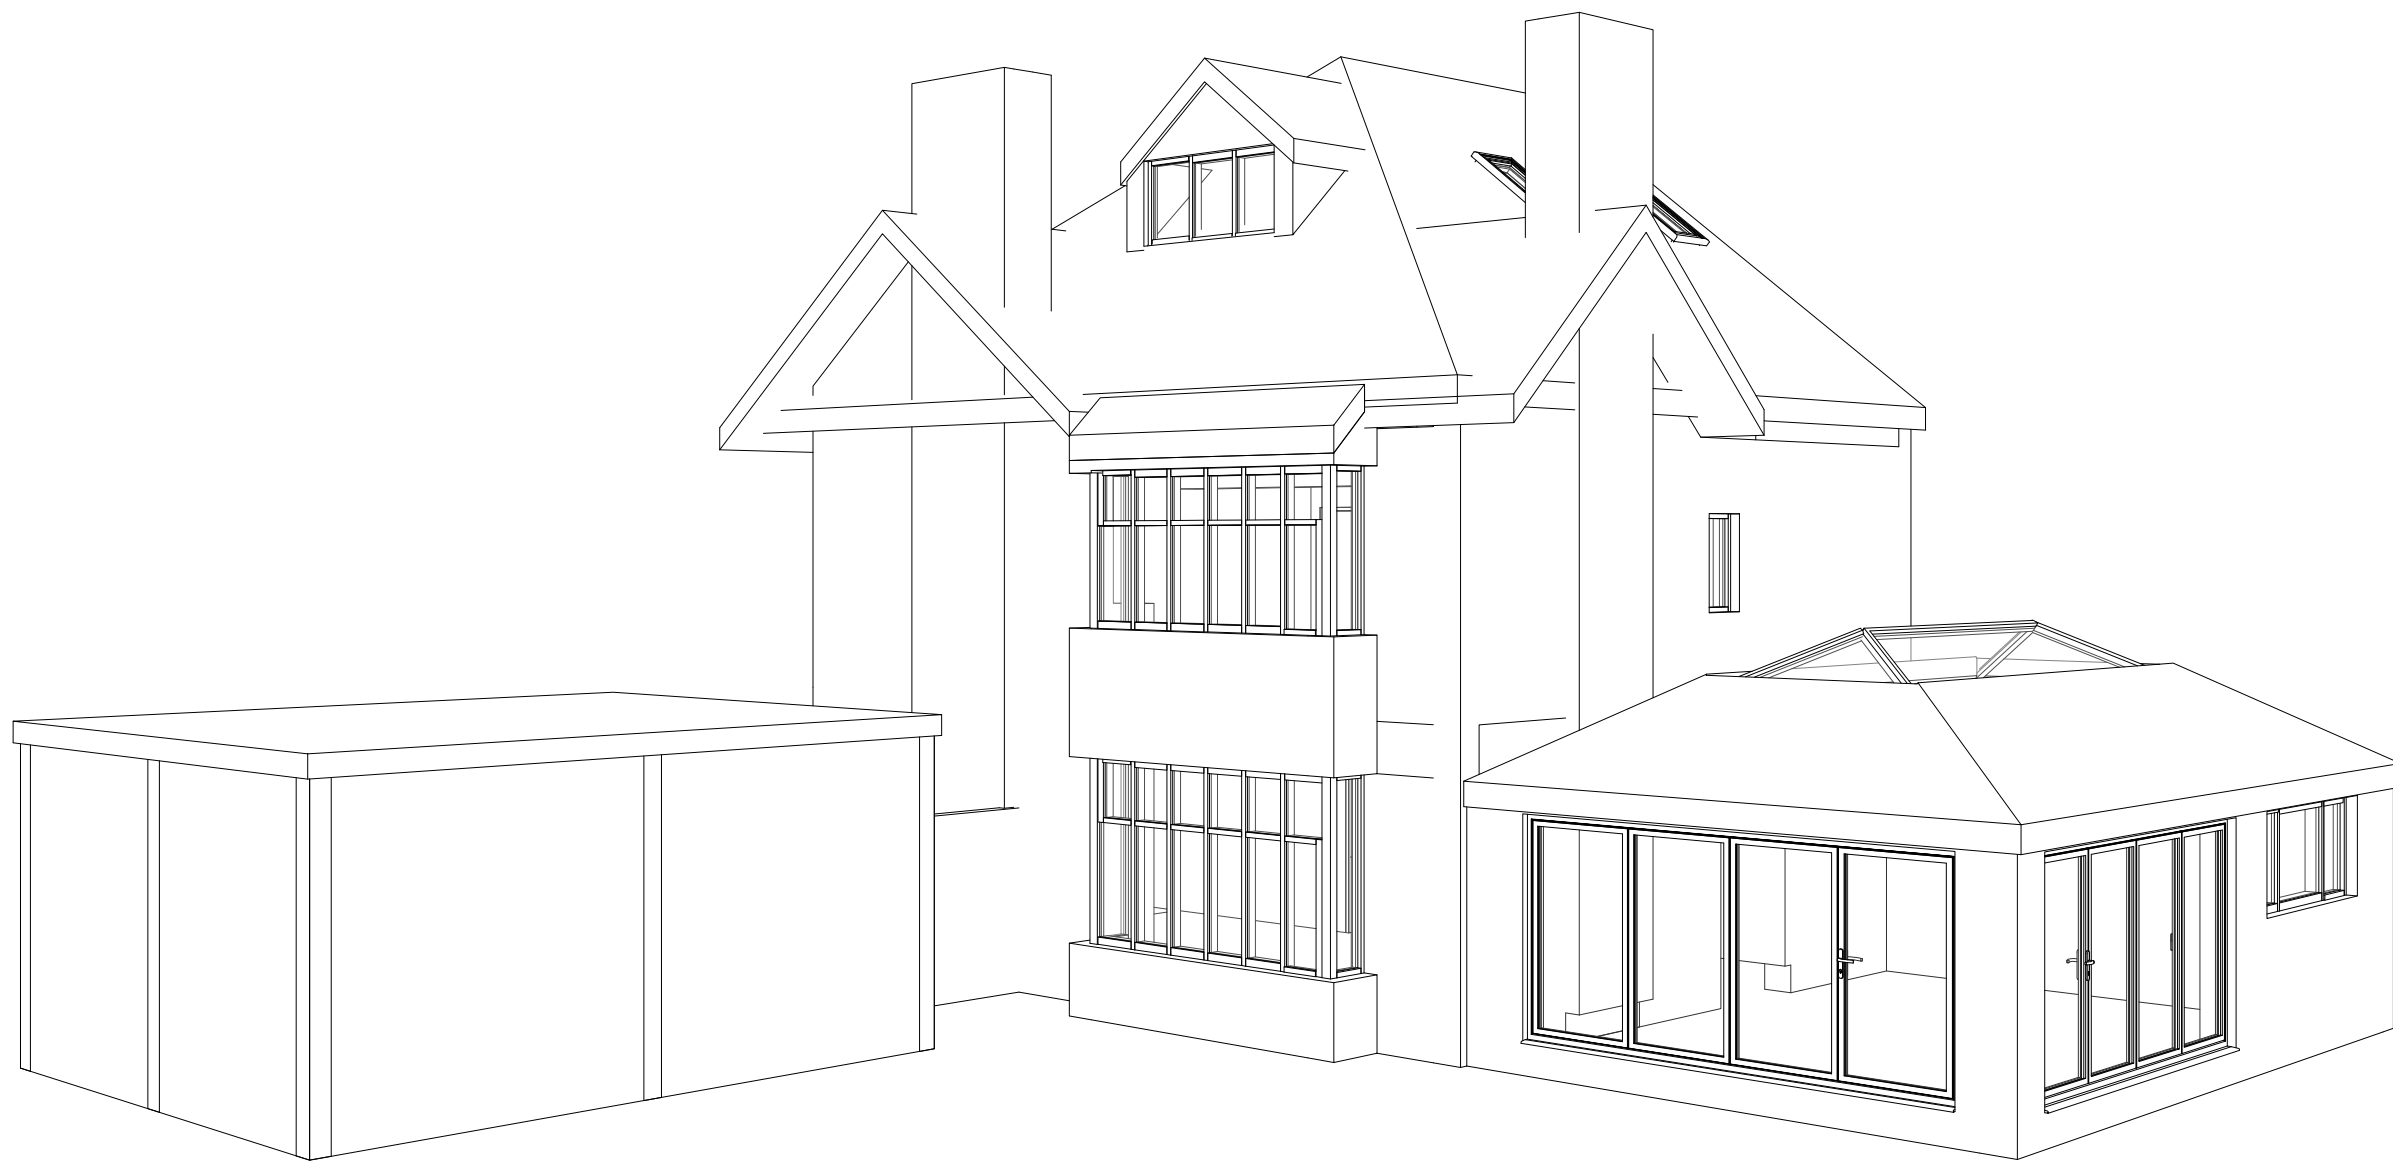

Copyright of this drawing is vested in the Architect and it must not be copied or reproduced without consent. Only figured dimensions are to be taken from this drawing. All contractors must read the site and be responsible for taking and checking all dimensions relative to their work.

Notify the Architect immediately of any variation between drawings and site conditions.

DO NOT SCALE OFF THIS DRAWING - IF IN DOUBT ASK.

Where drawings are based on survey information received, surveys are available on request.

All drawings to be read in conjunction with all relevant Structural and M&E Engineers drawings and specifications.

H&S HAZARDS:

Significant hazards relative to the architectural design shown on this drawing have been assessed and highlighted with reasonable skill and care using a warning triangle system.

This drawing is to be read in conjunction with all other hazards/risks which have been identified and recorded within the construction phase H&S plan.

It is assumed that all works on this drawing will be carried out by a competent contractor working, where appropriate, to an approved method statement.

Significant hazards are defined as:-

- Those not likely to be detected by a competent contractor or other designers.
- Those of an unusual nature.
- Those likely to be difficult to manage effectively.

General Notes:

Rev.	Details	By/Chk.	Date

template
architects

www.templatearchitects.com Tel: 01602 621213 Email: info@templatearchitects.com			
Client: Mr & Mrs. J Teeling			
Project: 2 Oakfield Road			
Drawing Title: Existing Information			
Stage:		Status:	
Drawn By:	Date:	Scale:	
Author:	04/27/21	1 : 50	
Project Number:		Sheet Size:	
X		A0	
TA-P1-XX-GA-A-0002			Revision: