




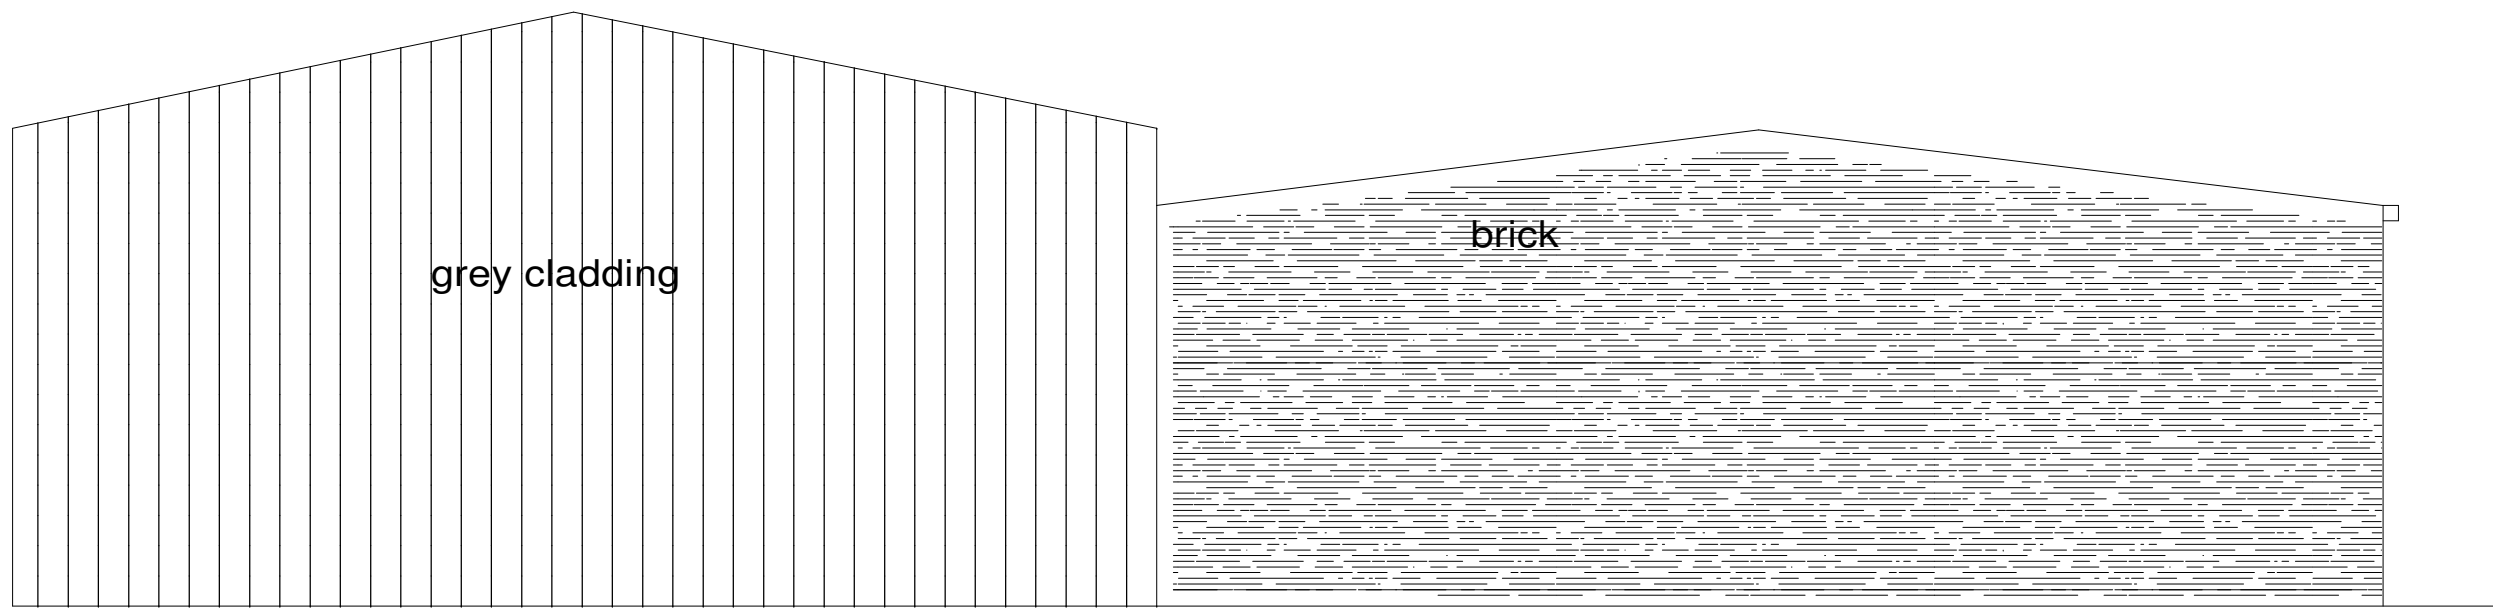


side elevation

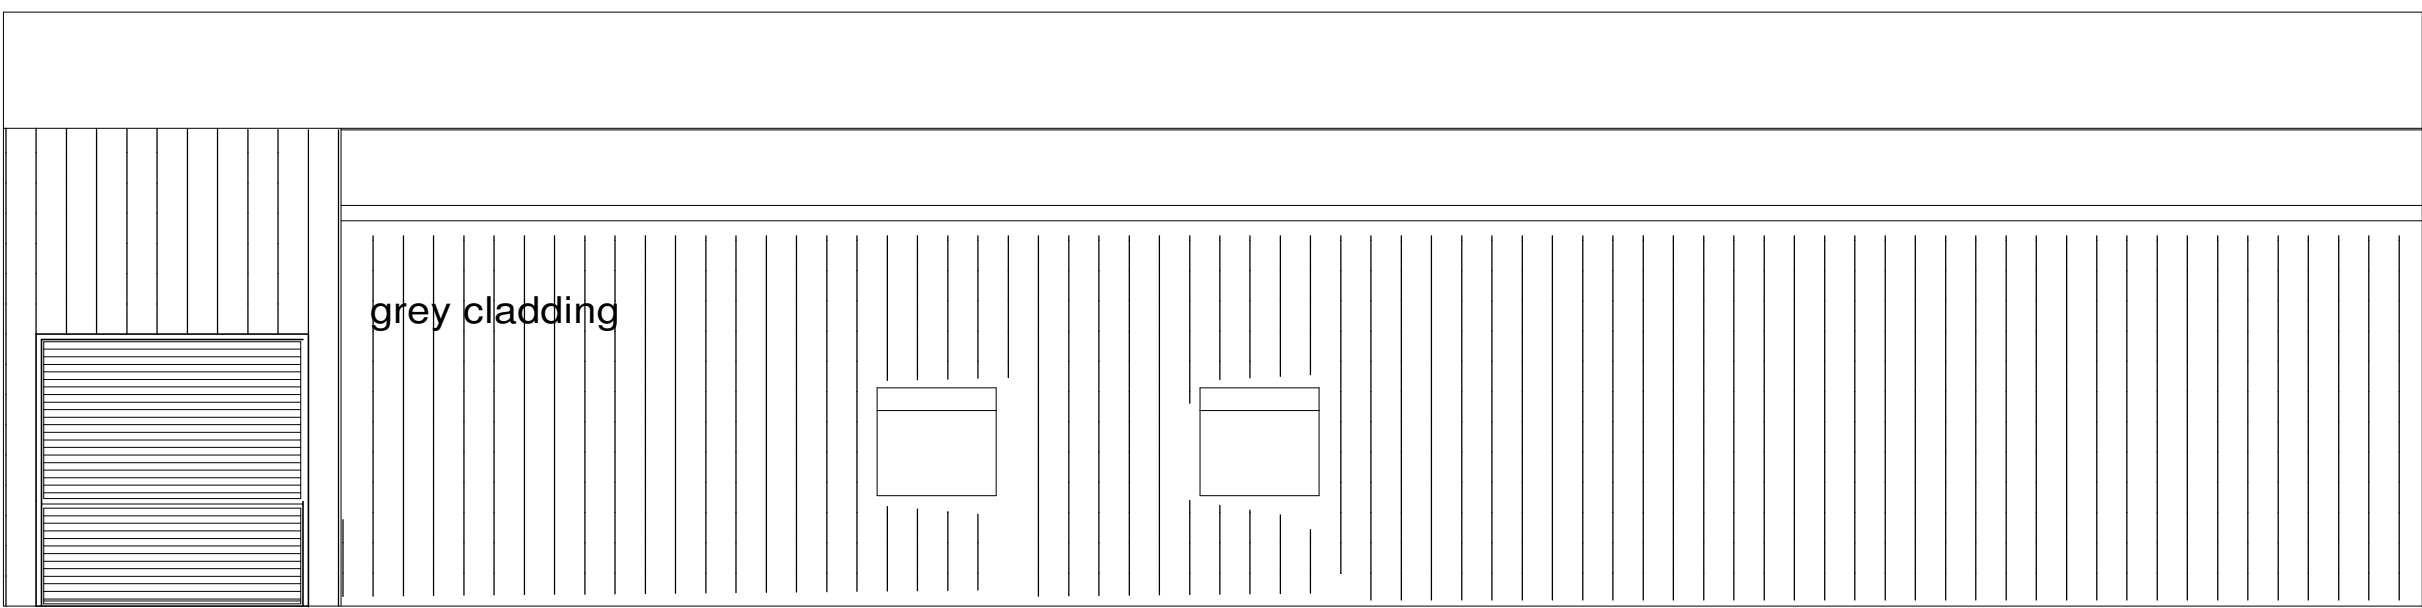

elevation to Claytonbrook Road

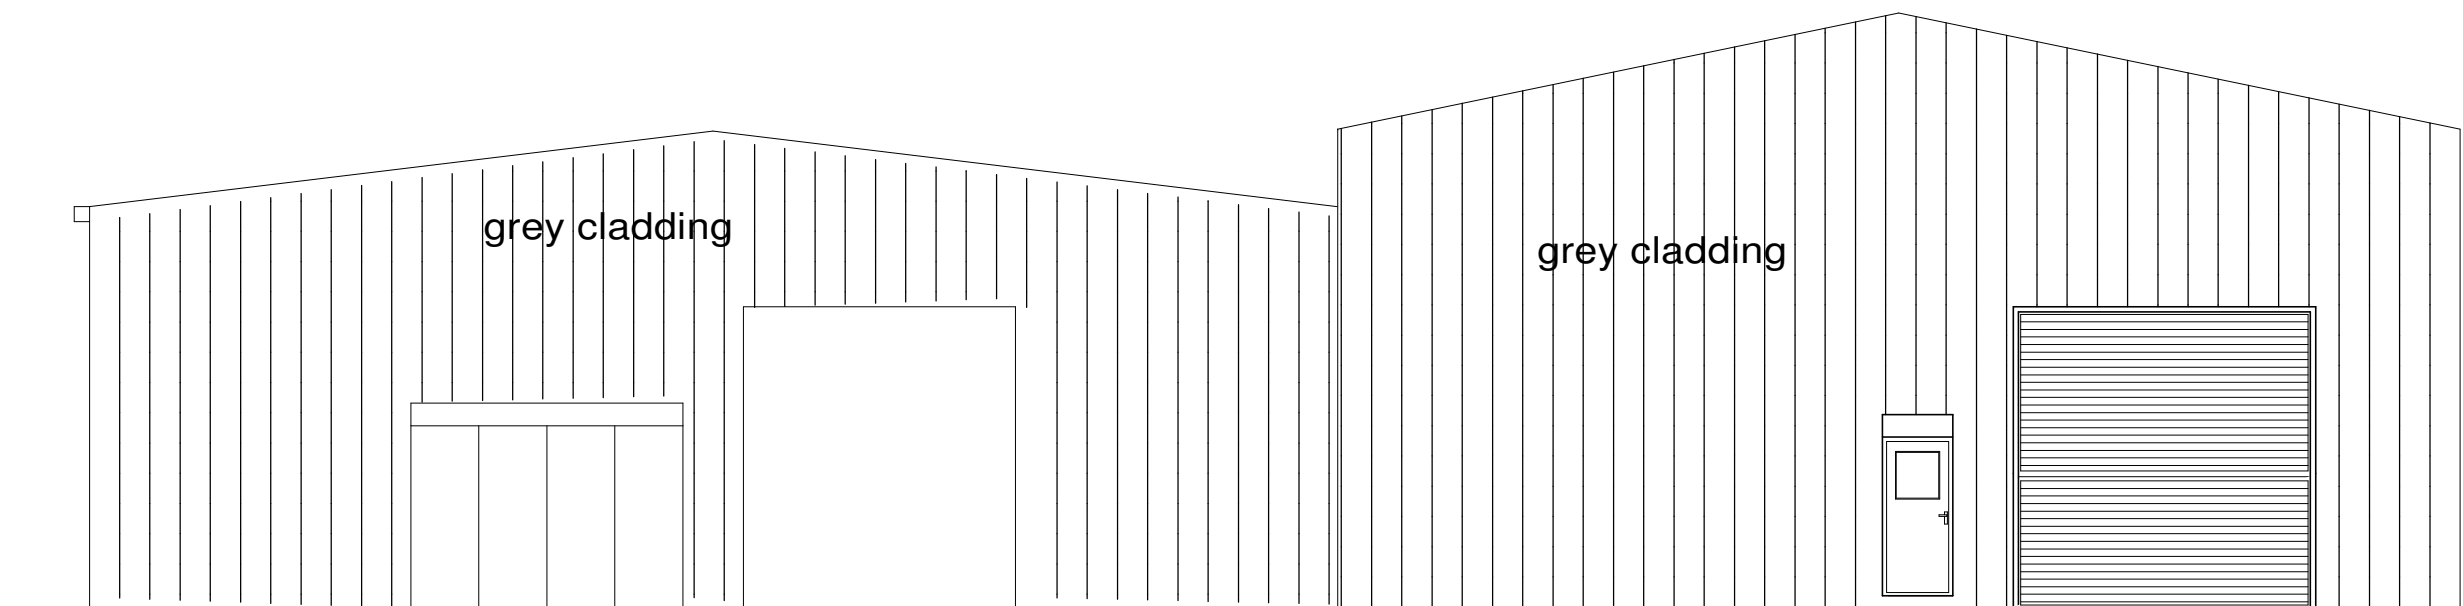

side elevation to yard

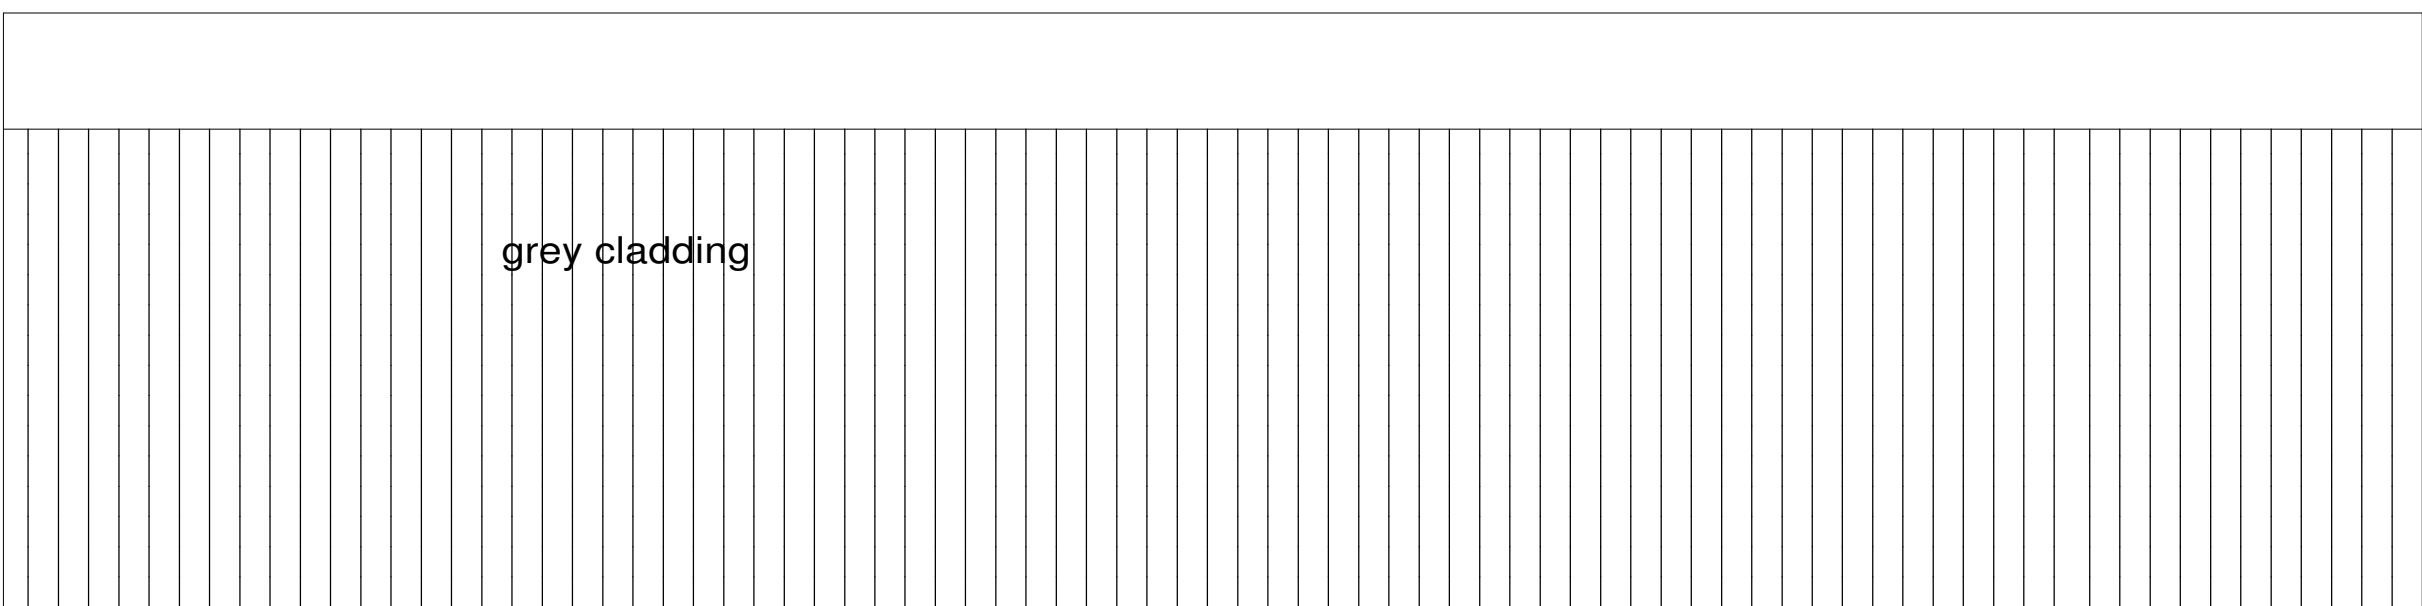

rear elevation to yard



Plans prepared for
Local Authority approval
All dimensions to be
checked on site

A	-	-
	Date	Revisions

©copyright

Client
-

Job Title
-

Proposed Extension
at Claytonbrook Road
Clayton Industrial Estate

Drawing Title
-

proposed plans
and elevations

Scale
- 1:100 @ A1

Date -	Drawn by -
-----------	---------------

Drg No. -	Rev. -
--------------	-----------