


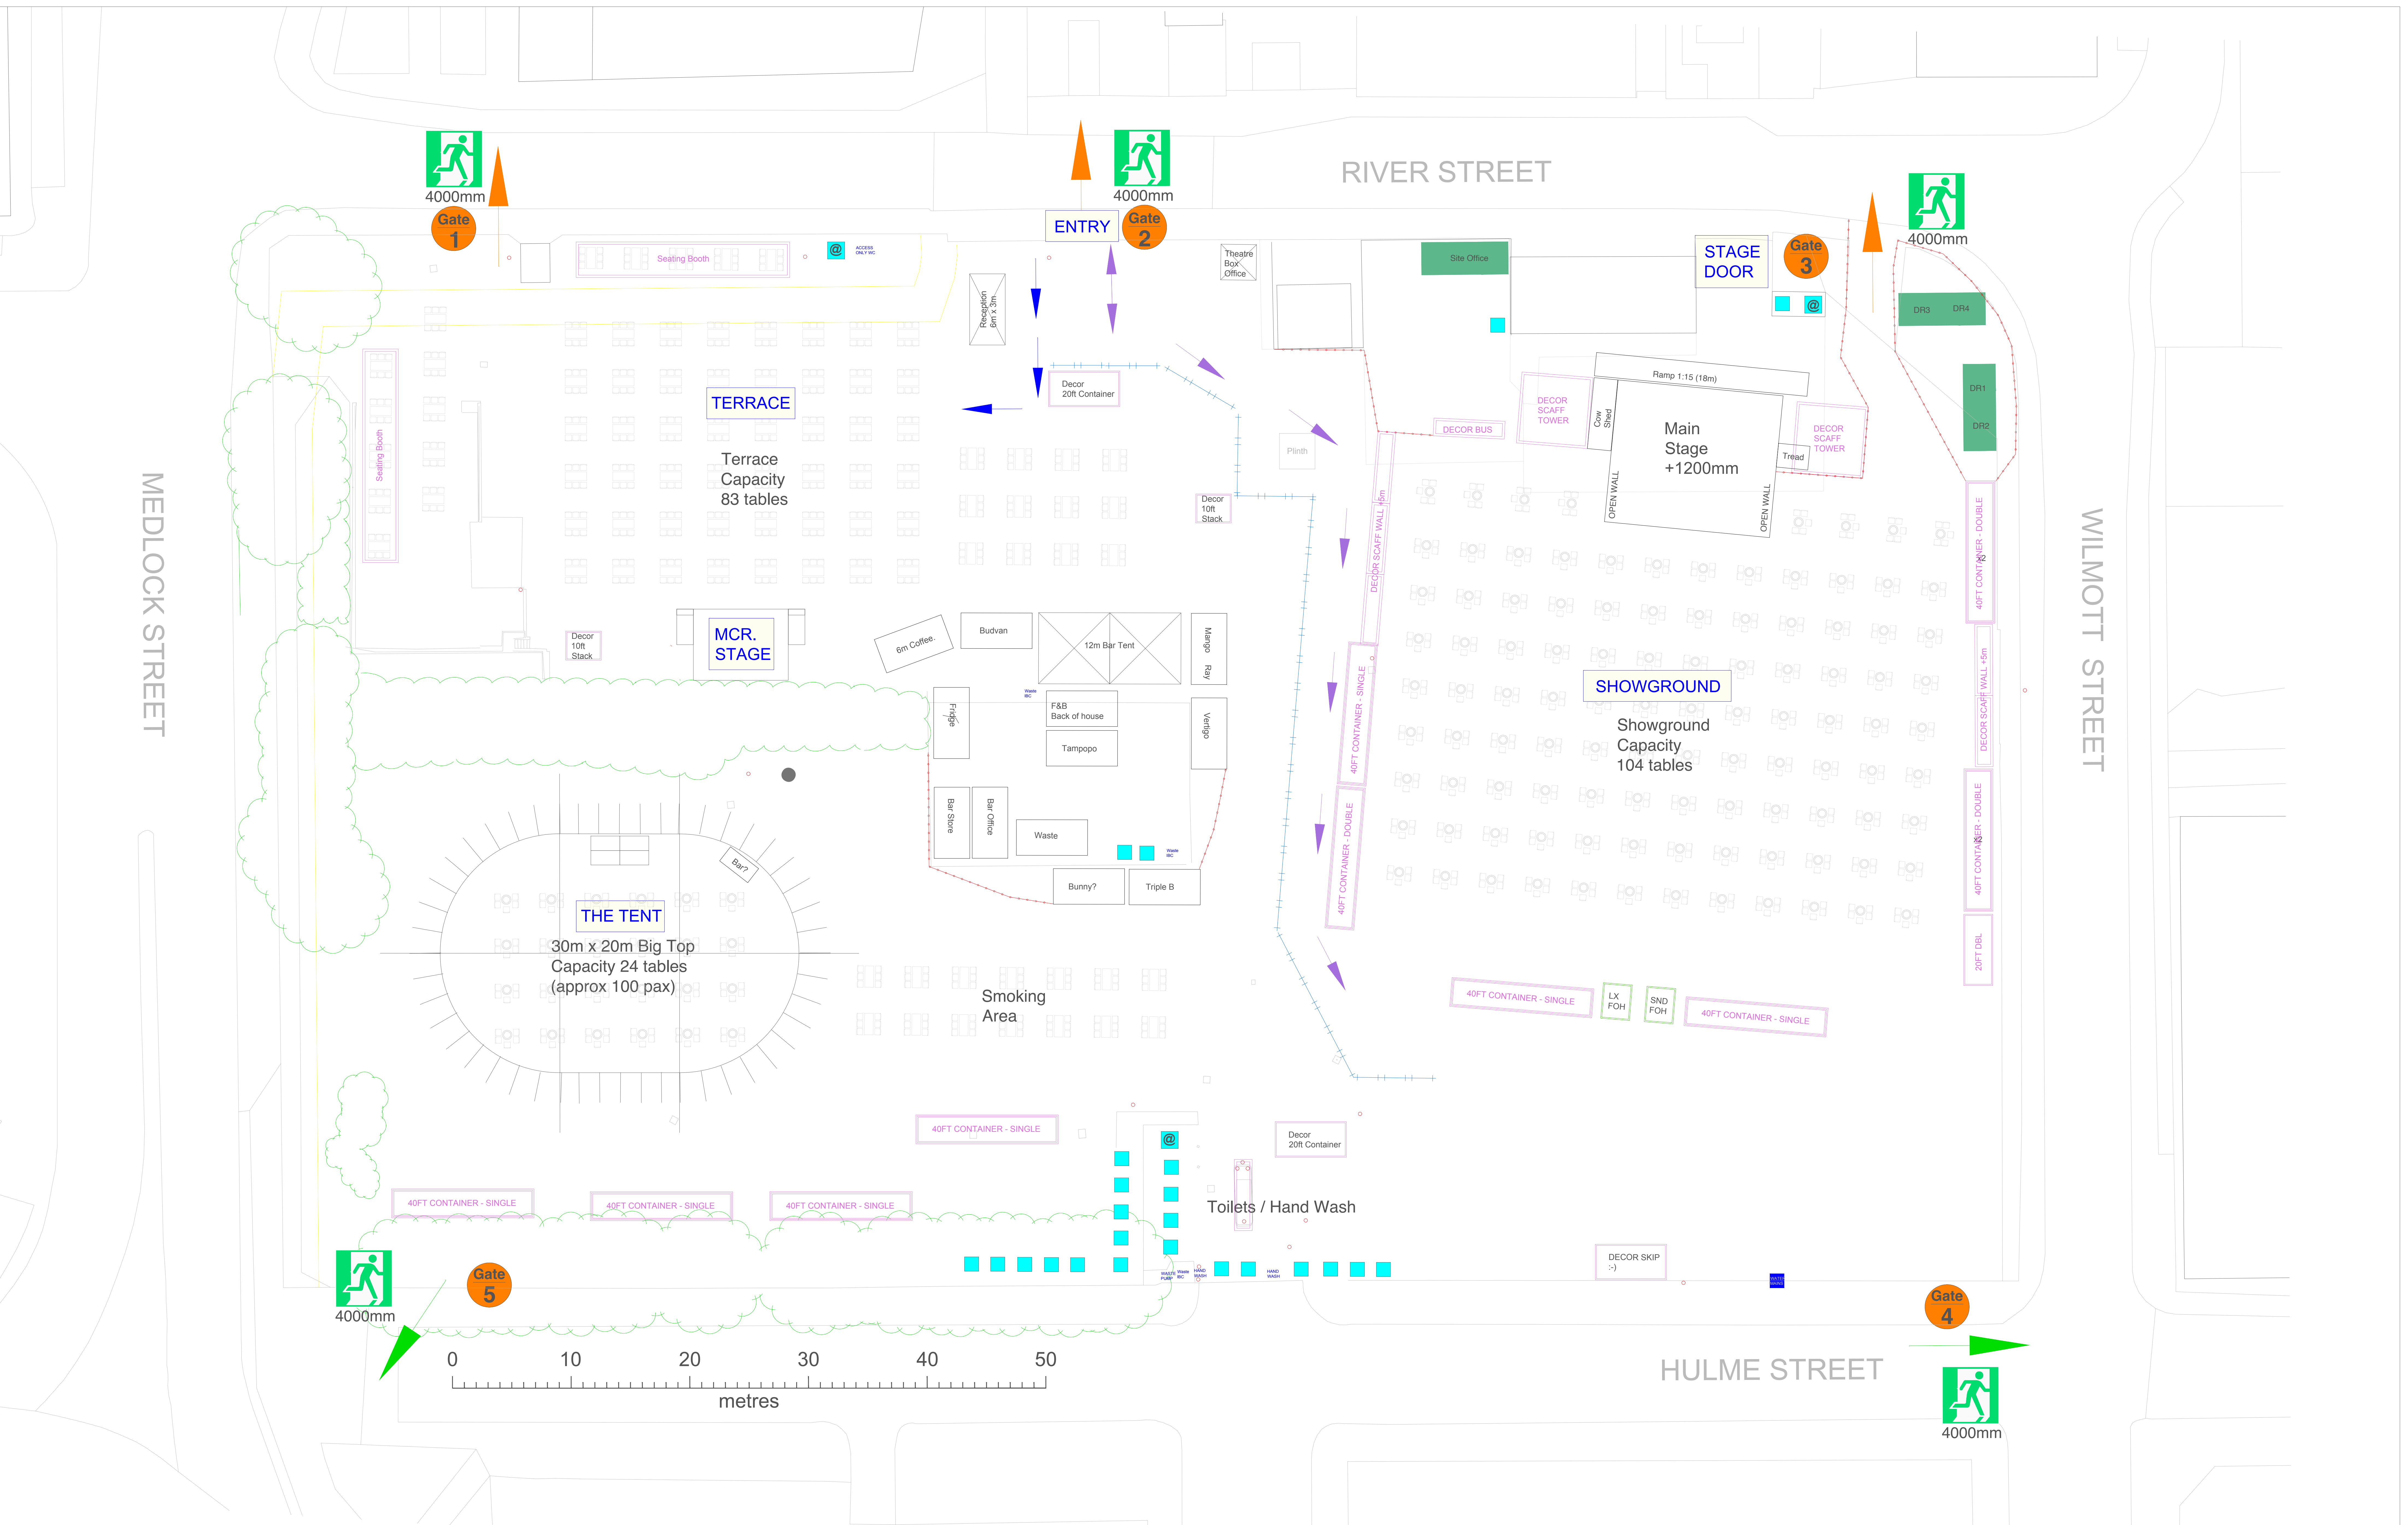

Homeground 2021
Site Full Site Plan

Rev: 5
Drawn: 15/05/2021
Scale: As shown
Drawn by: JG

ENGINE NO.4

Ped Barrier

Heras Fence

Festoon

Cabin

Marquee

Emergency Exit Width

F&B Terrace Ingress Route

Customer Exit

Emergency Exit Only

Theatre Access & Egress

WP

Water Point

HS

Hand Sanitiser

Portaloo

Accessible Portaloo

Baby Change

Baby Change

S Static Security Position

RS Roaming Security

H Home FOH Staff

W Wayfinding Team Member

U Show Usher

FB F&B FOH Staff

Notes