


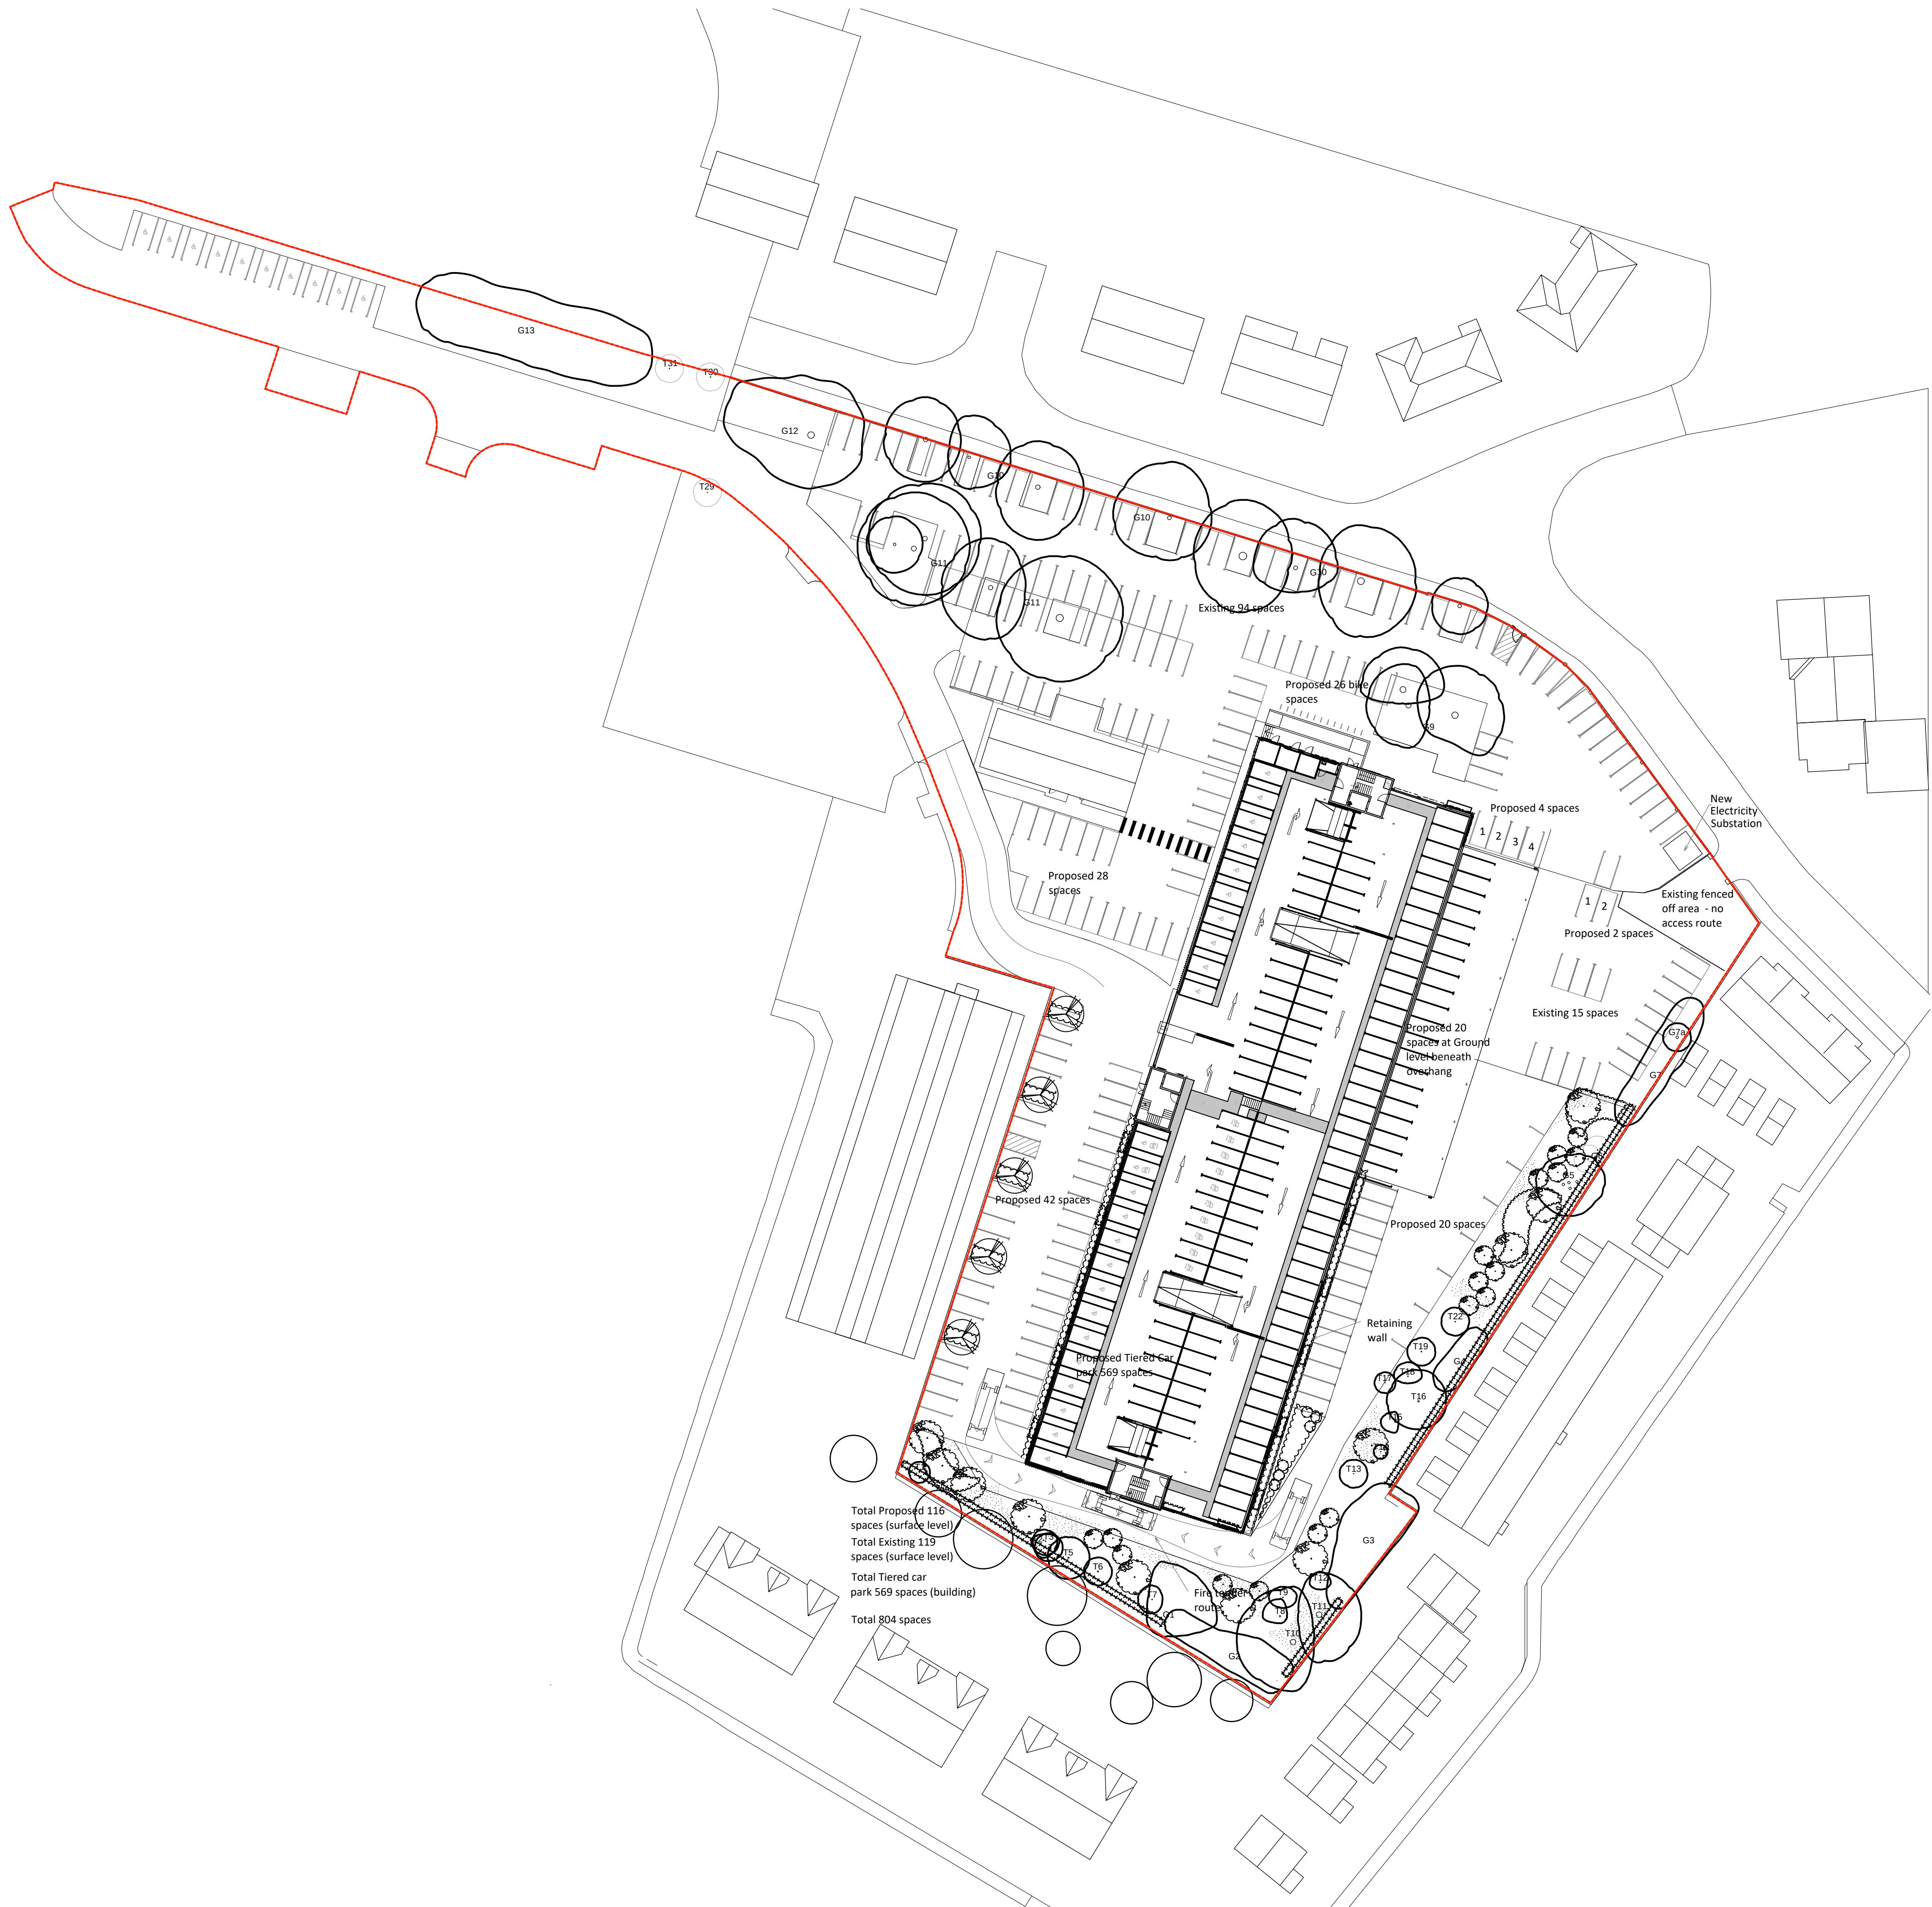

Total Proposed 116  
spaces (surface level)  
Total Existing 119  
spaces (surface level)  
Total Tiered car  
park 569 spaces (building)  
Total 804 spaces

Notes:

- This drawing is copyright.
- Do not scale dimensions from this drawing.
- All discrepancies on this drawing are to be reported to the architect.
- Do not modify any element of this drawing.
- Use drawing only for purpose(s) issued.

North Sign / Key Plan

The following external model files are included within this drawing:

|     |          |                                                                      |    |    |
|-----|----------|----------------------------------------------------------------------|----|----|
| Rev | Date     | Revision Notes                                                       | Dn | Rv |
| P06 | 09/07/21 | RED LINE BOUNDARY RE-ALIGNED                                         |    |    |
| P05 | 05/07/21 | SCALE CHANGED TO FIT RED LINE BOUNDARY                               |    |    |
| P04 | 02/07/21 | RED LINE BOUNDARY AMENDED                                            |    |    |
| P03 | 28/06/21 | PARKING SPACES RE-ARRANGED TO ACCOMMODATE REVISED ACCESS ROAD LAYOUT |    |    |
| P02 | 21/04/21 | DRAWING NUMBER AMENDED & LEVELS ADDED                                |    |    |
| P01 | 07/04/21 | TOPO WITH SERVICES ADDED                                             |    |    |

Client / Contractor

VINCI CONSTRUCTION

UK

IBI

Intelligence Buildings Infrastructure

www.ibigroup.com

Project

CHRISTIE TIERED CAR PARK

Drawing Title

PROPOSED SITE PLAN

|            |          |          |
|------------|----------|----------|
| Job Number | Date     | Scale@A1 |
| 124994     | 01/04/21 | 1:500    |
| Status     | Purpose  |          |

|                           |          |
|---------------------------|----------|
| Drawing Number            | Revision |
| TCP-IBI-XX-XX-PL-A-100003 | P06      |