




FRONT ELEVATION

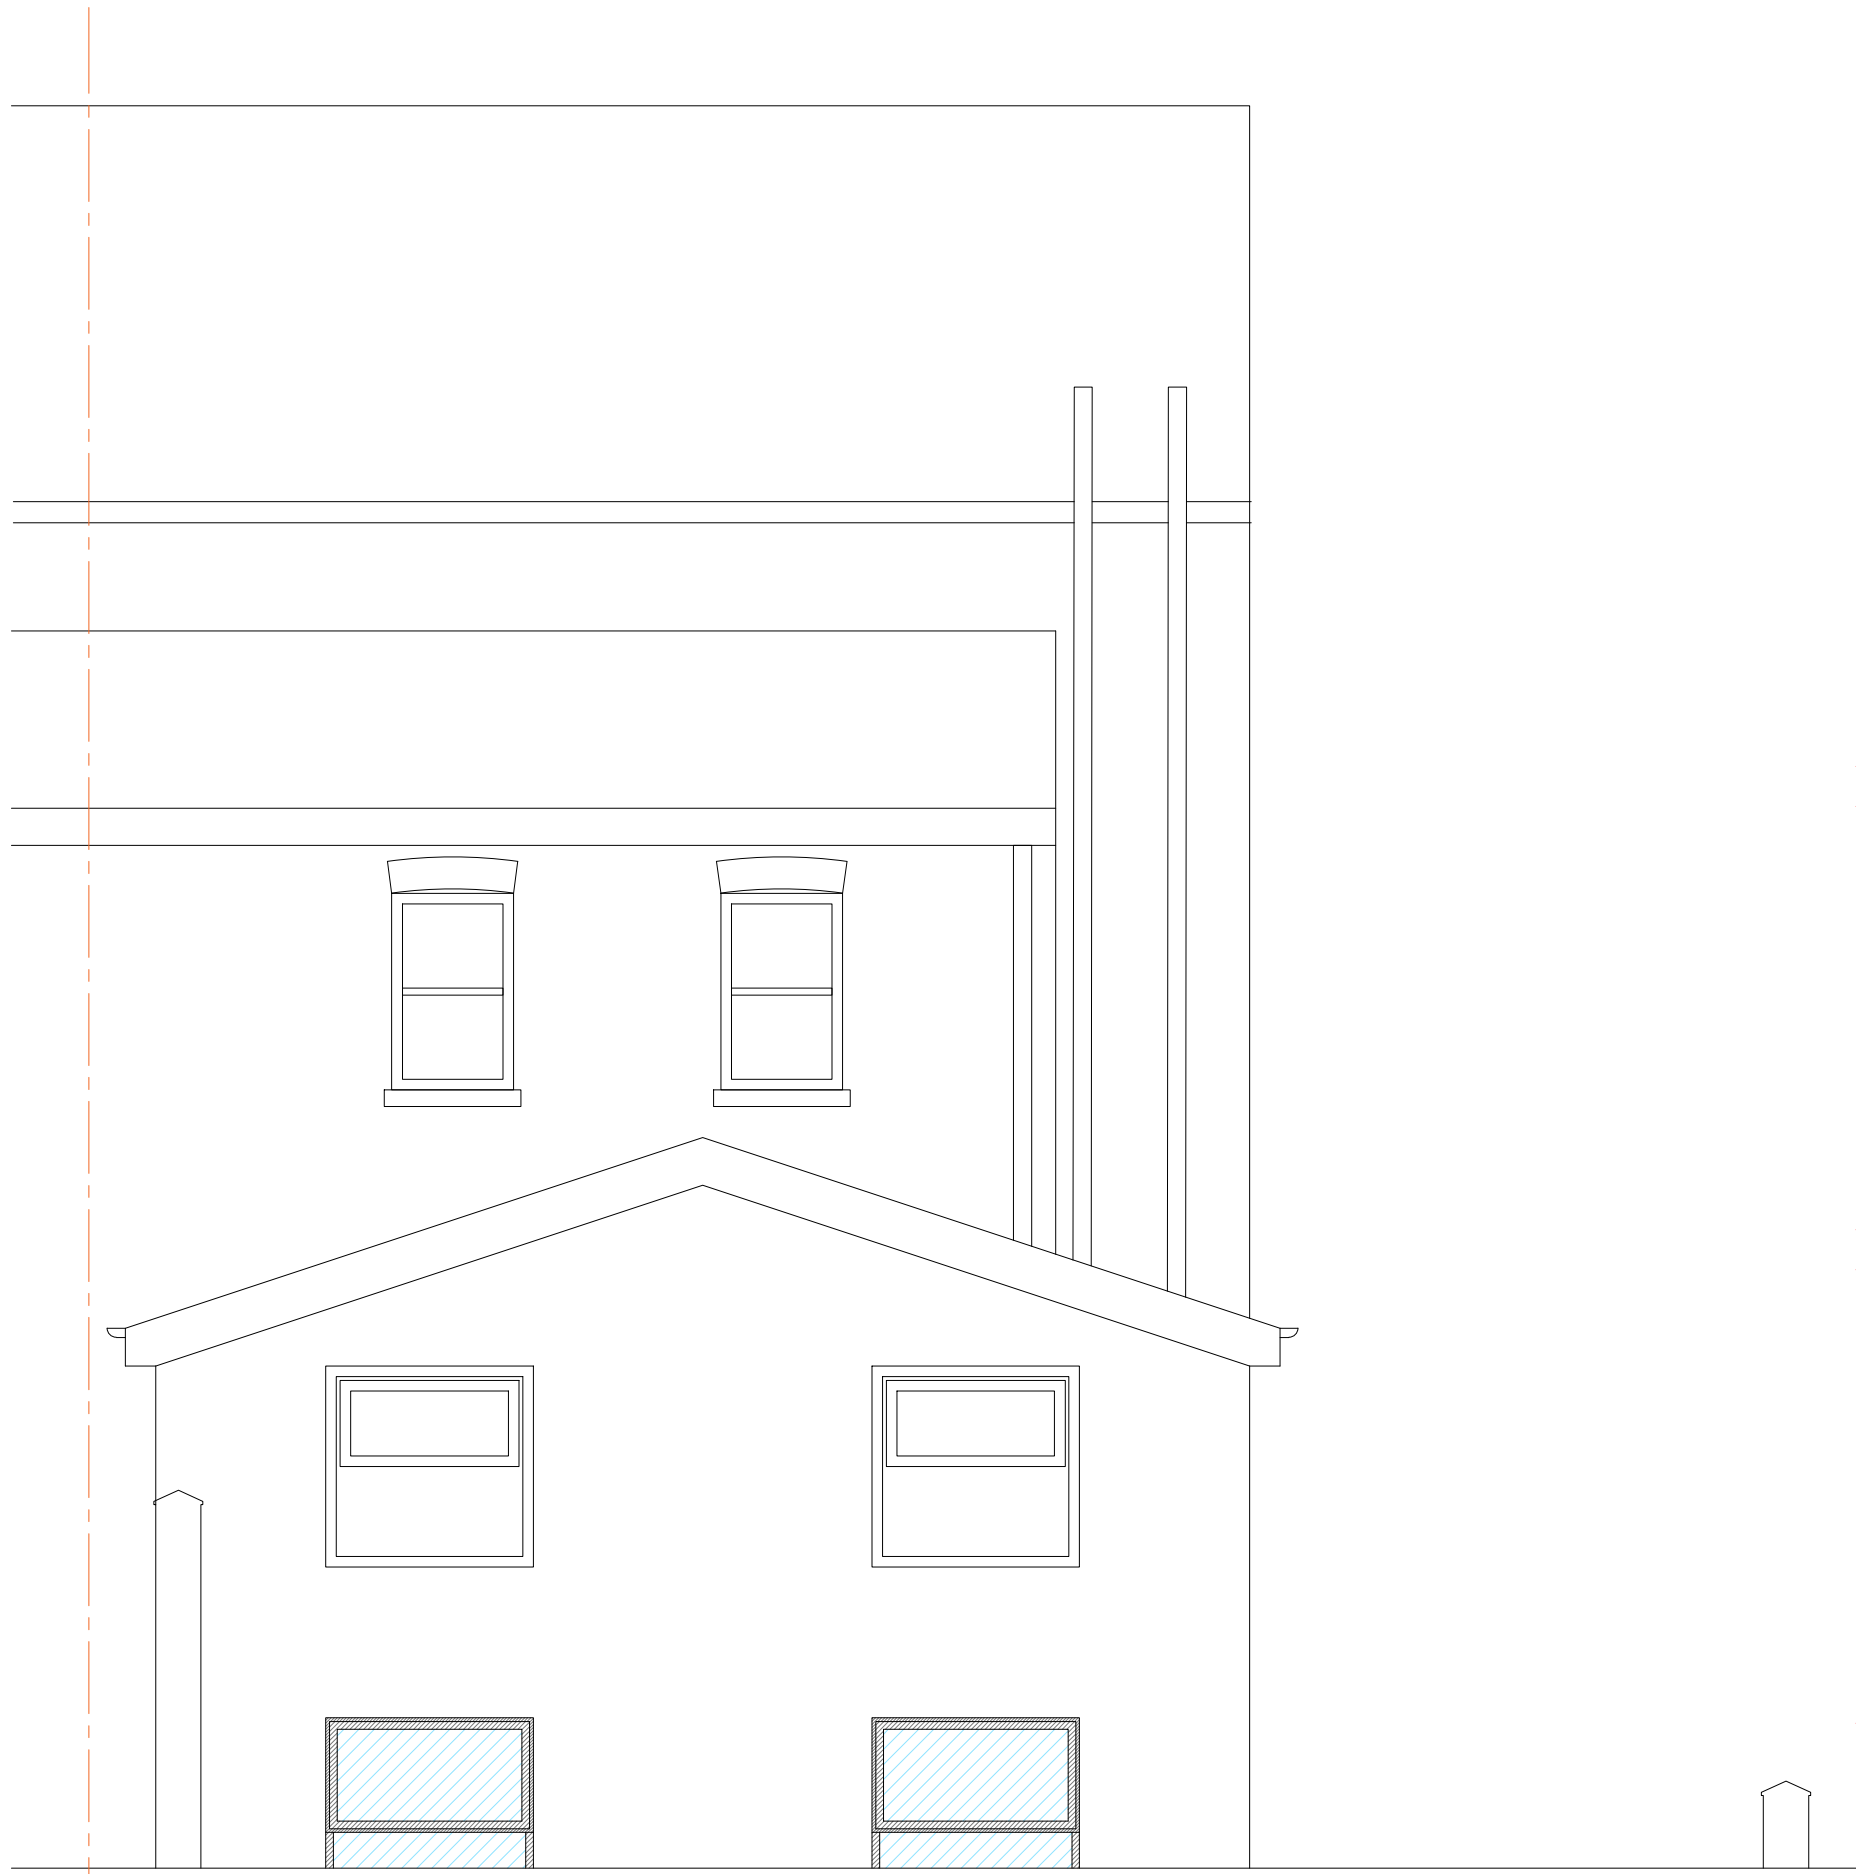

REAR ELEVATION



SIDE ELEVATION



PROJECT REF
21003

DRAWING REF
210A

SCALE
1:50 @ A1

DATE
FEB '20



CLIENT
MR DOVETON
2 VINCENT AVENUE
CHORLTON
MANCHESTER
M21 9GR


PROJECT
CELLAR CONVERSION
INTERNAL REMODELLING

DRAWING TITLE
PROPOSED ELEVATIONS

PLANNING

A LIGHTWELLS SHOWN DOTTED ON
- ISSUED FOR PLANNING APPROVAL

01.06.21
09.03.21

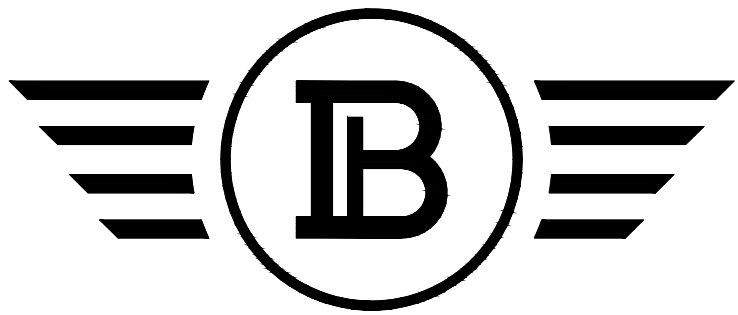

BLUECHIP ARCHITECTS

07999 294 675

DESIGN@BLUECHIP-ARCHITECTURE.CO.UK
WWW.BLUECHIP-ARCHITECTURE.CO.UK

LOWRY MILL | LEES ST. | SWINTON | MANCHESTER | M27 6DB

DO NOT SCALE FROM THIS DRAWING. COPYRIGHT PROTECTED & ISSUED
UNDER LICENCE TO THE CLIENT NAMED BELOW. ALL INFORMATION
CONTAINED WITHIN IS NON-TRANSFERABLE WITHOUT APPROVAL FROM
BLUECHIP ARCHITECTS LTD