


DRAWING KEY

- Drawing for Planning purposes only
- Use only written dimensions, all dimensions to be checked on site
- Drawing is the property of studioPH Limited and must not be reproduced without permission

MATERIALS SCHEDULE


|            |                                   |
|------------|-----------------------------------|
| Walls      | - Red/ Brown Brickwork            |
|            | - White Painted Render            |
| Roof       | - Red/ Brown Concrete Tiles       |
| Windows    | - White Painted Timber            |
| Ext. Doors | - White UPVc Rear Door            |
|            | - Black Painted Timber Front Door |
| Misc.      | - Black Rainwater Goods           |
|            | - Black Timber Fascias & Soffits  |

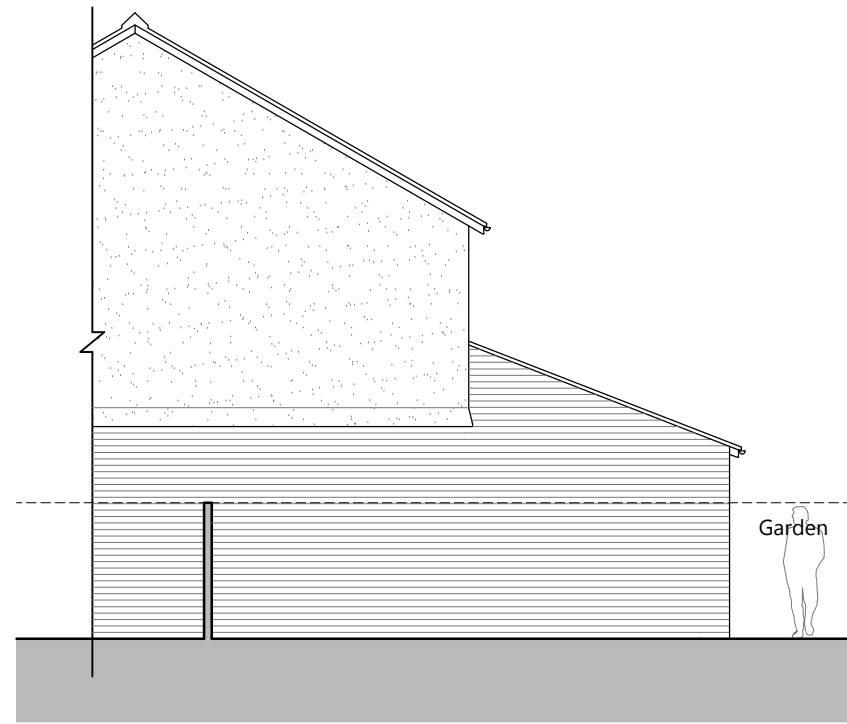



PROPOSED SIDE (NORTH) ELEVATION  
1:100




PROPOSED (WEST) REAR ELEVATION  
1:100

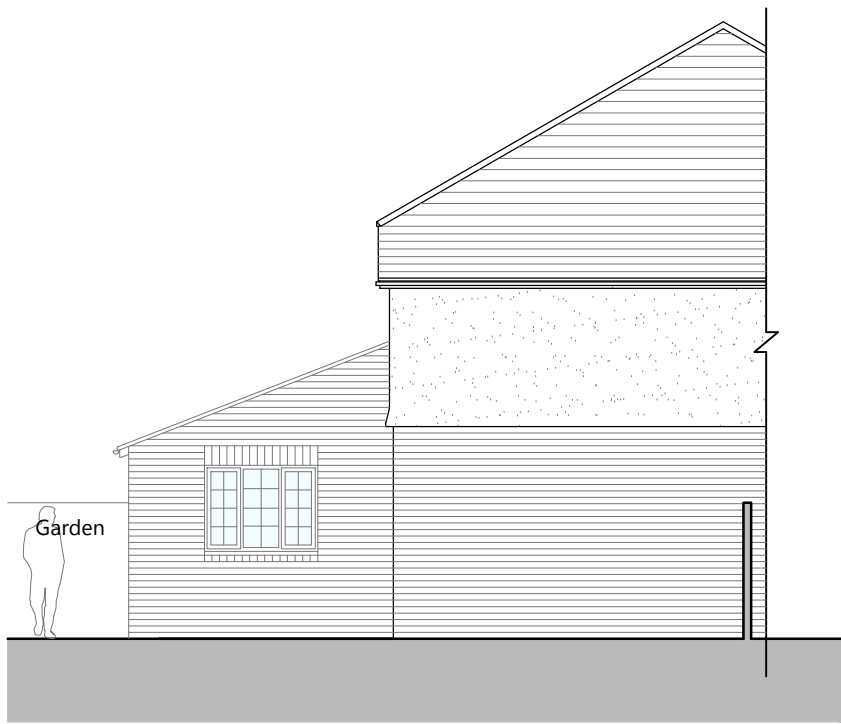


PROPOSED SIDE (SOUTH) ELEVATION  
1:100

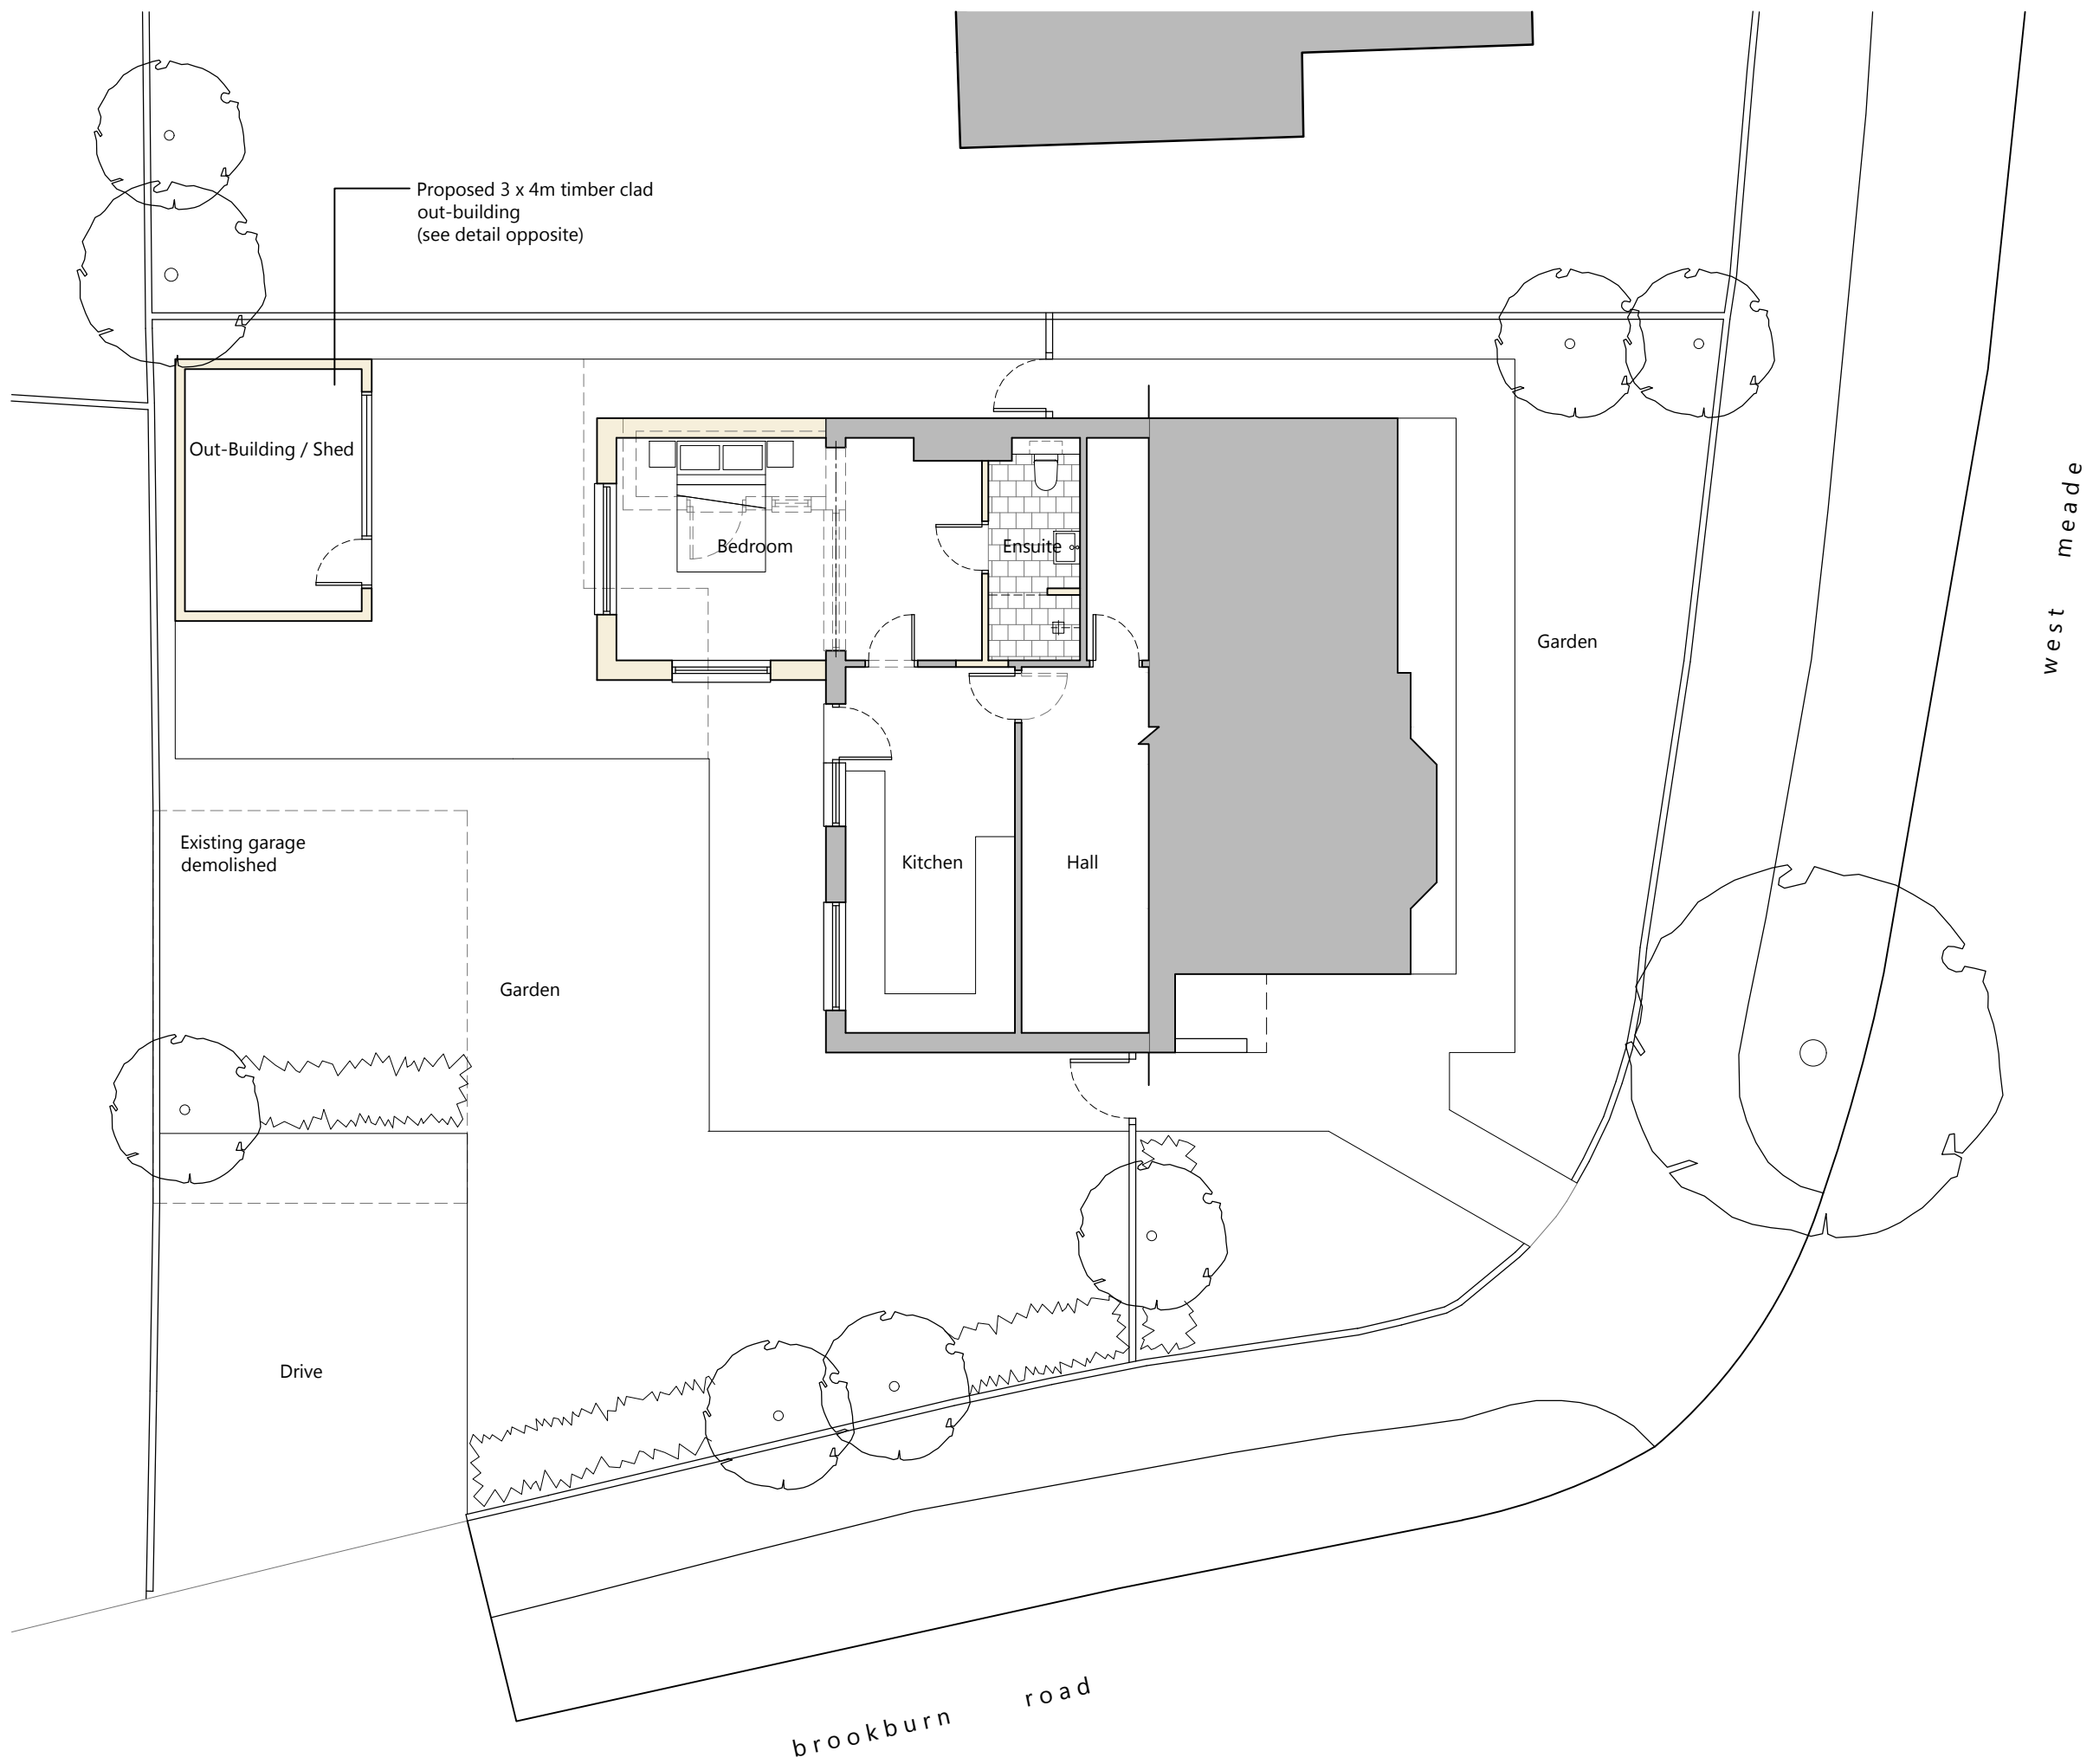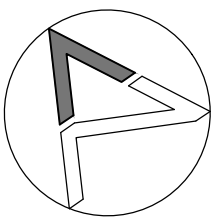

PROPOSED SITE & GROUND FLOOR PLAN  
1:100

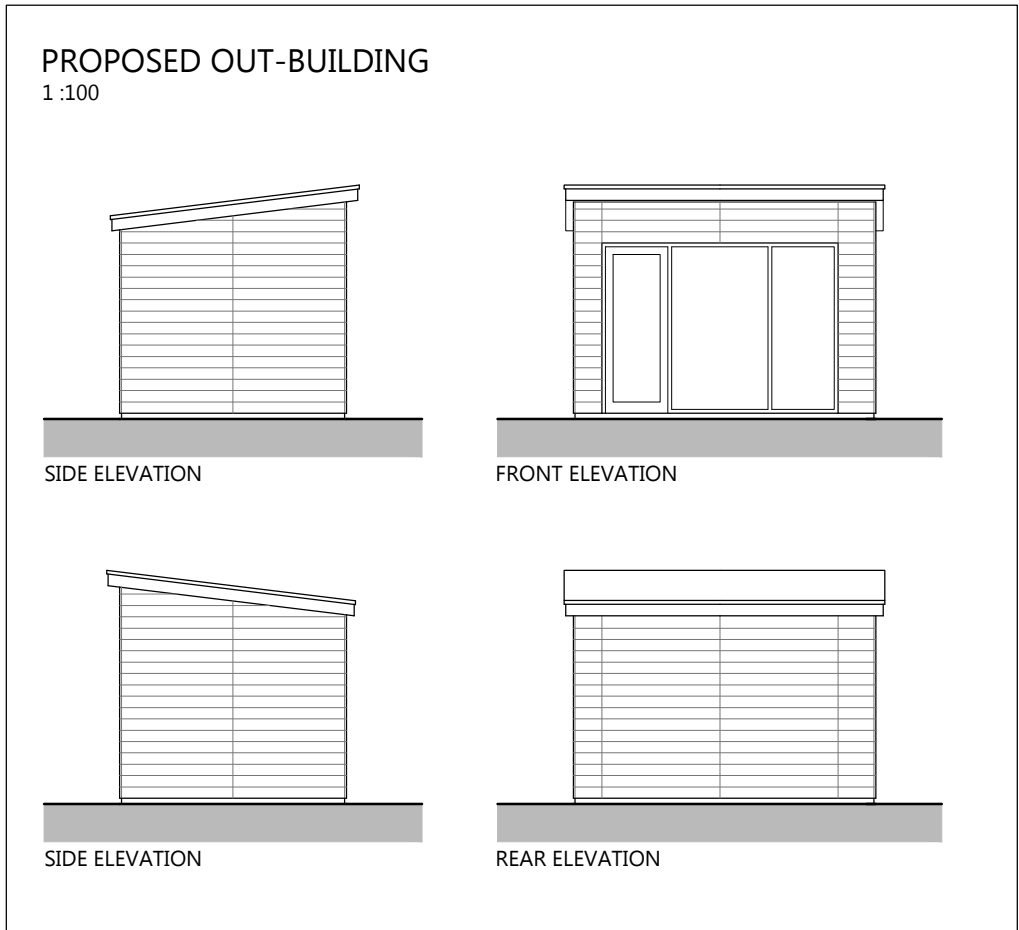

PROPOSED OUT-BUILDING  
1:100

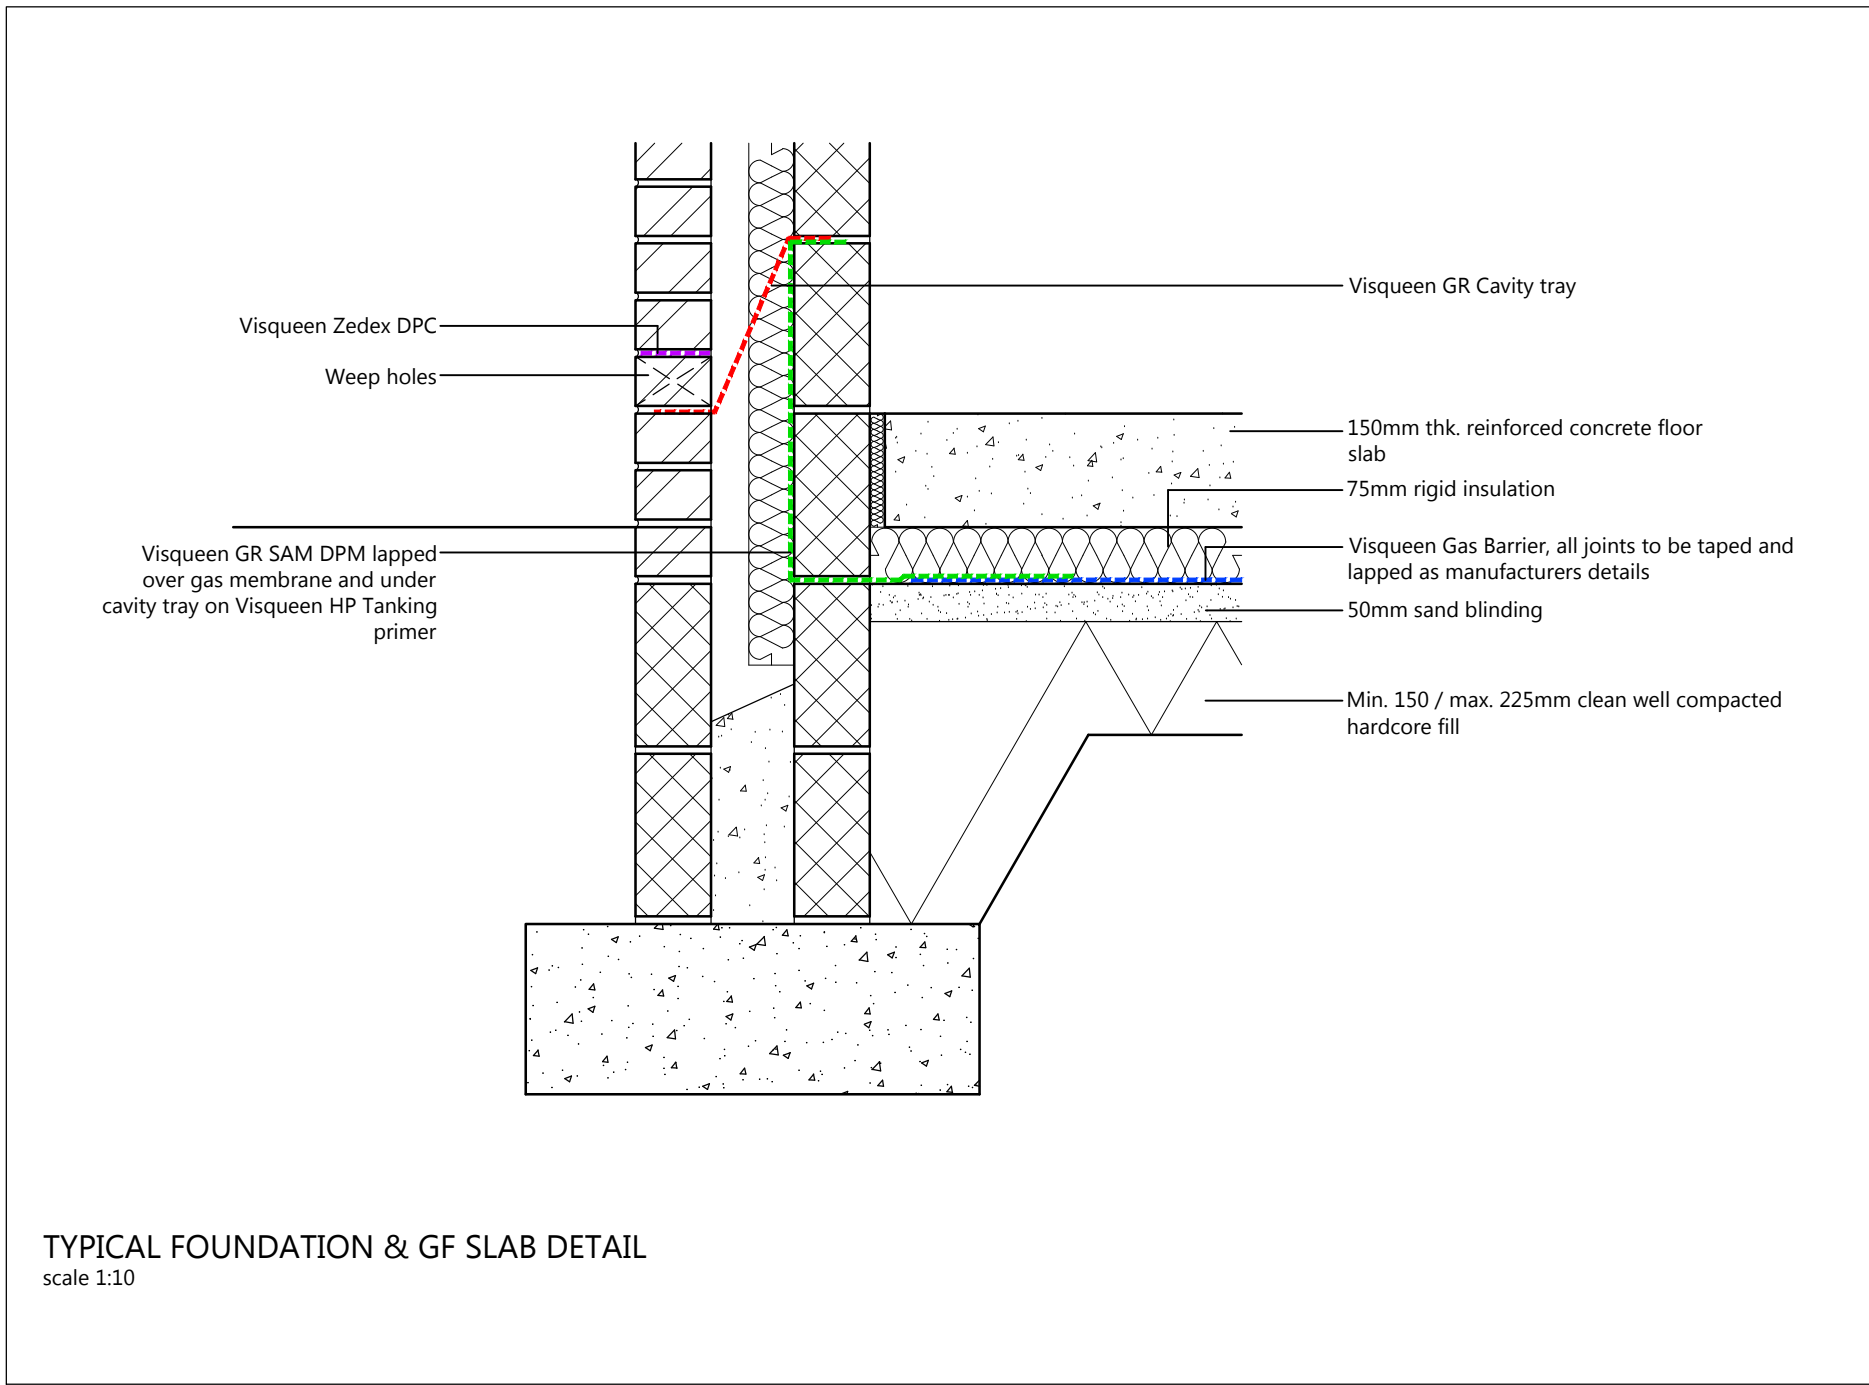

TYPICAL FOUNDATION & GF SLAB DETAIL  
scale 1:10

A 20.05.21  
Rev

GAS MEMBRANE DETAIL ADDED TO DRAWING  
Description

PJH  
Drawn

Client

MR & MRS WILLIAMS

Project

22 WEST MEADE,  
CHORLTONVILLE, M21 8FD

Drawing title

PROPOSED SITE, BUILDING PLANS,  
AND ELEVATIONS

|                |                |         |
|----------------|----------------|---------|
| Scale          | Drawn          | Checked |
| 1:100@A1       | PJH            | PJH     |
| Date           | Drawing status |         |
| 18/03/2021     | Planning       |         |
| Drawing number | Revision       |         |
| 0315(P)103     | A              |         |