


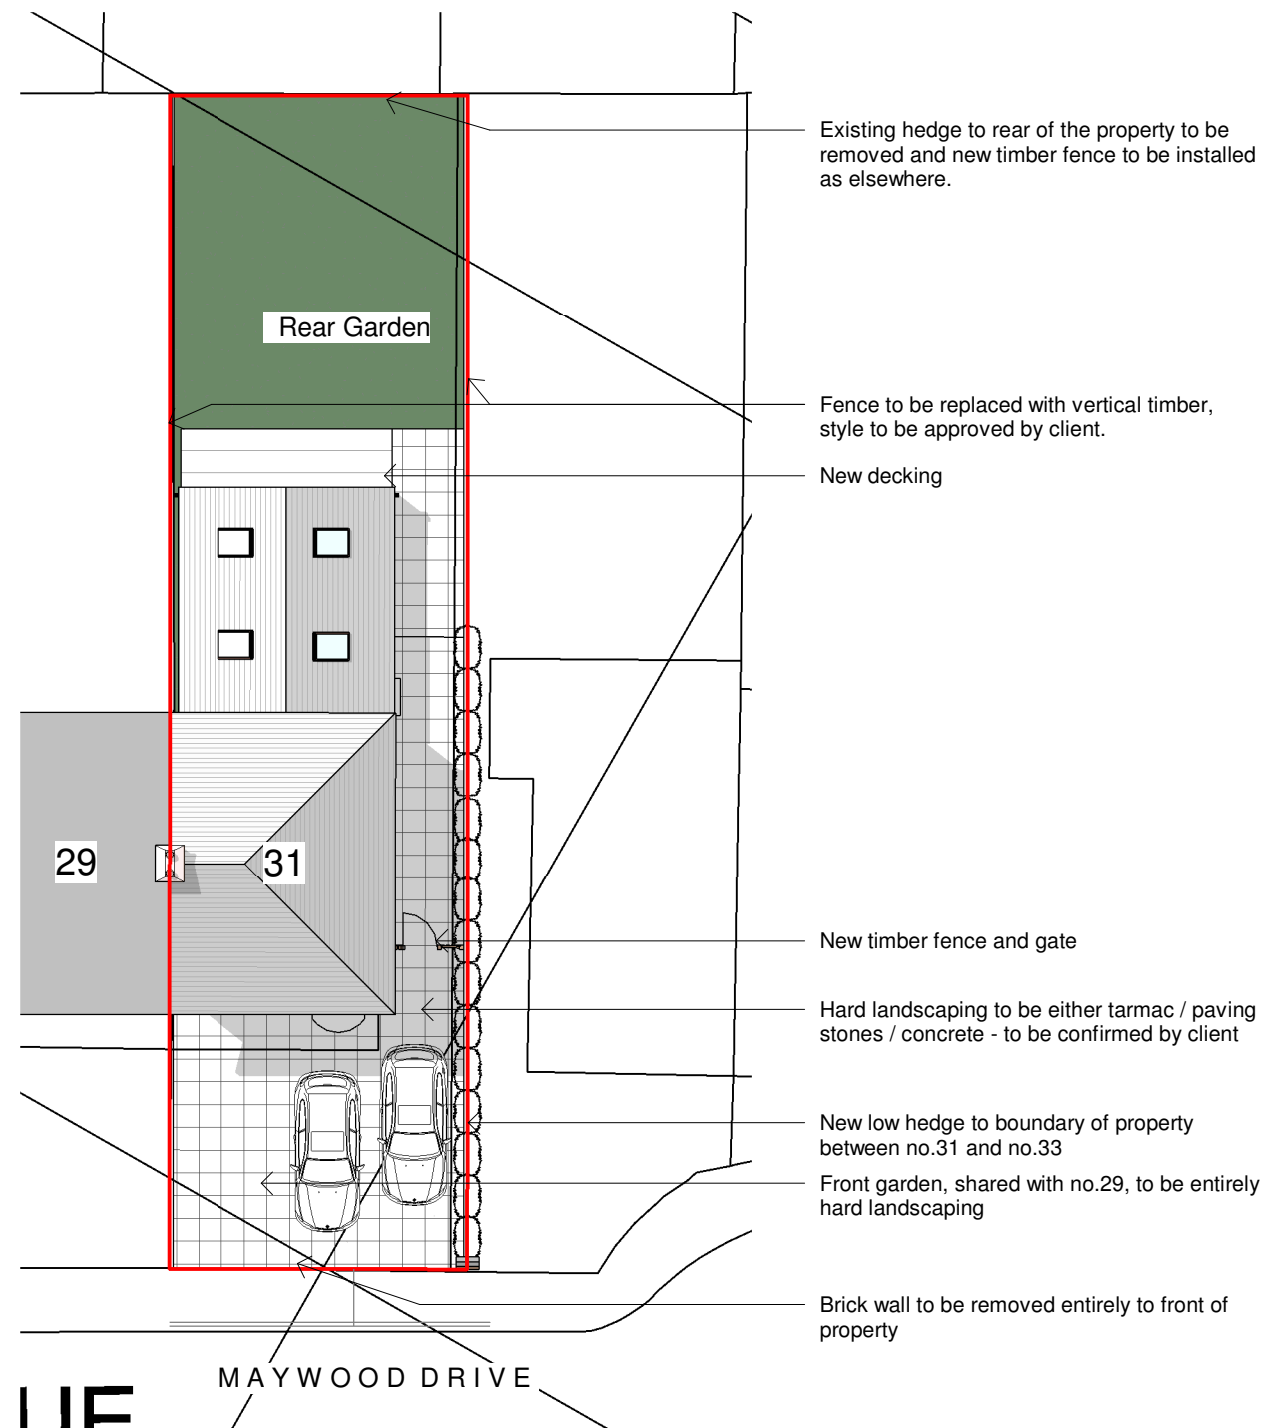

1 Proposed Site Plan

1 : 200



Opening to be made wider by removing external wall



Rear garden - removal of hedge to rear and new timber fences to perimeter



New low level hedge to boundary

General Notes

The Architect shall have no responsibility for any use made of this document other than for that which it was prepared and issued.
All dimensions should be checked on site. Do not scale from this drawing. To be read in conjunction with all other Consultant's drawings. The Architect to be immediately notified of any discrepancies.

Copyright on this drawing retained by the Architect.

A	13.04.21	HG	SH	Amended plans
-	10.03.21	HG	SH	Initial Issue
No.	Date	Dwn	Chk	App
				Revision or reason for issue

Client

-

createit studios Architects & Designers

Create It Studios (NW) Ltd
Universal Square
Devonshire Street North
Manchester M12 6JH
0161 974 6165
www.createitstudios.co.uk
info@createitstudios.co.uk

Project Title

31 Maywood Ave, Manchester, M20 5GR

Scale / North Point

1 : 200

Drawing Title

Proposed Site Plan

Drawing Number	Revision
A1332(02)001	A
Drawing Status	
Preliminary	