


1. ALL DIMENSIONS ARE IN MILLIMETRES AND LEVELS IN METERS UNLESS OTHERWISE SPECIFIED. ALL MEASUREMENTS SHOULD BE VERIFIED ON SITE PRIOR TO WORKS BEING UNDERTAKEN
2. THIS DRAWING IS TO BE READ IN CONJUNCTION WITH ALL OTHER RELATED DRAWINGS AND SPECIFICATIONS.

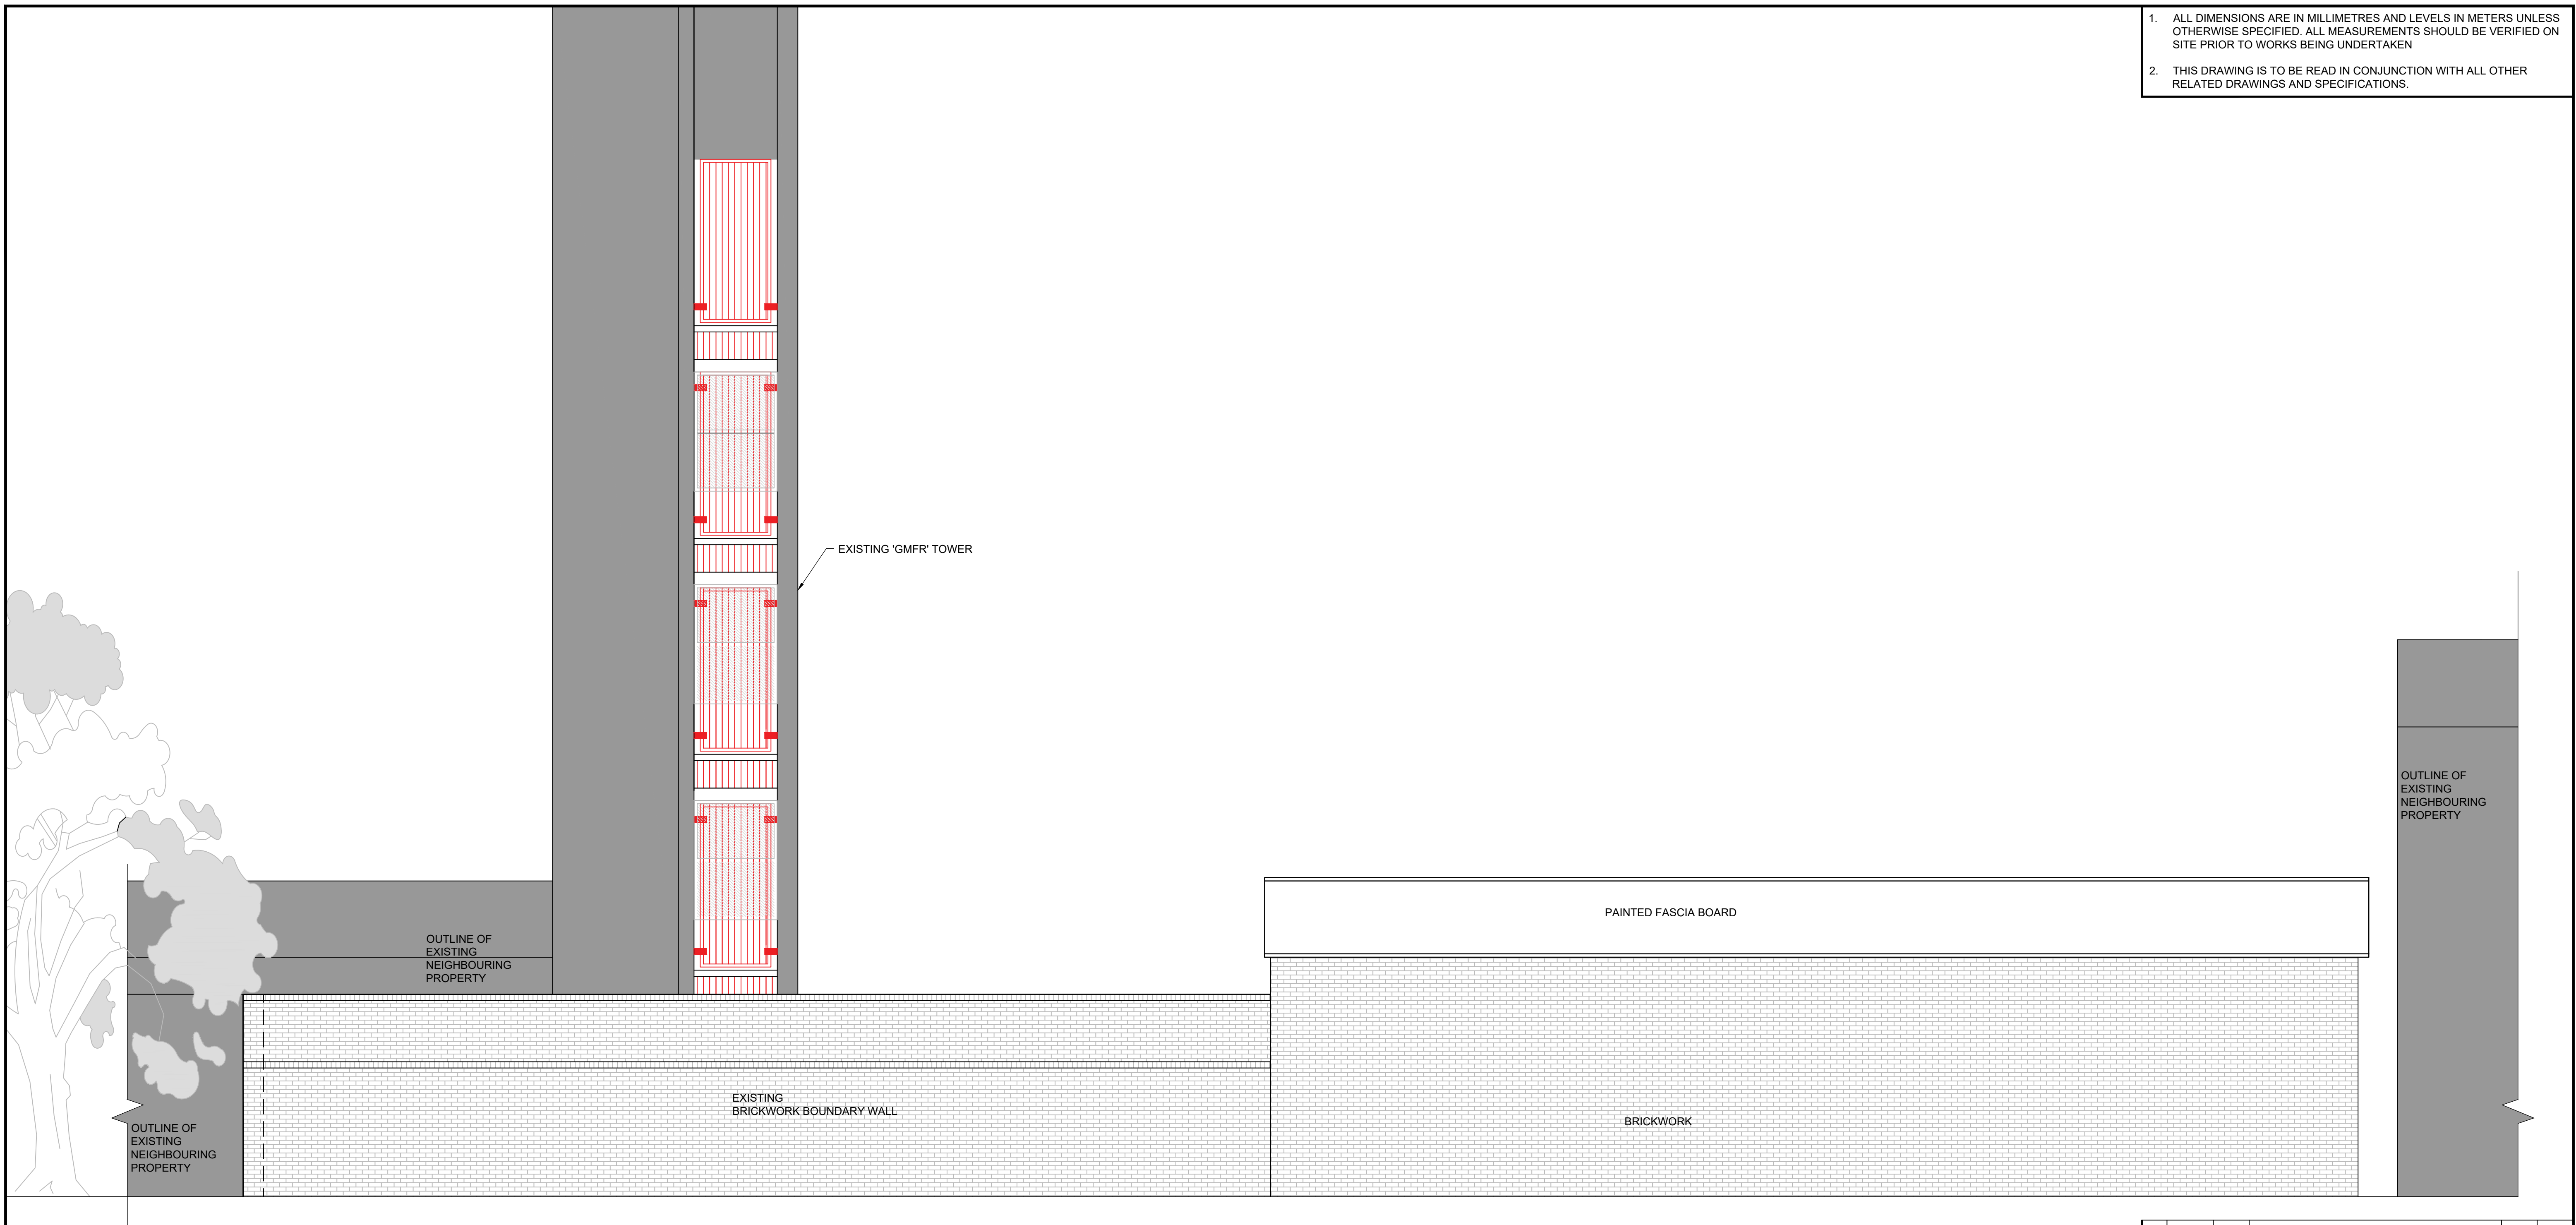

EXISTING REAR ELEVATION (AA)
SCALE 1:50

P02	MAY'22	ES	MNOR REVISIONS					SH	SH
P02	DEC'21	ES	FIRST ISSUE FOR COMMENTS					SH	SH
REV.	DATE	DRAWN	DESCRIPTION					CHKD	APPRD
STATUS DESCRIPTION								STATUS	
FOR PLANNING								S2	
 Brook House Weybrook Road, Manchester M19 2QD +44 (0)161 432 9977 www.hbl.tld Consulting Civil & Structural Engineers 									
PROJECT									
MOSS SIDE FIRE STATION BOXING CLUB									
DRAWING TITLE									
EXISTING ELEVATIONS SHEET 2 OF 2									
CLIENT									
MOSS SIDE FIRE STATION BOXING CLUB									
HBL REF.		SCALE(S)			DATE				
5468		1:50			NOV'21				
DRAWN		CHECKED			APPROVED				
ES		SH			SH				
DRAWING No.								REV.	
5468-HBL-XX-XX-DR-C-0004								P02	