



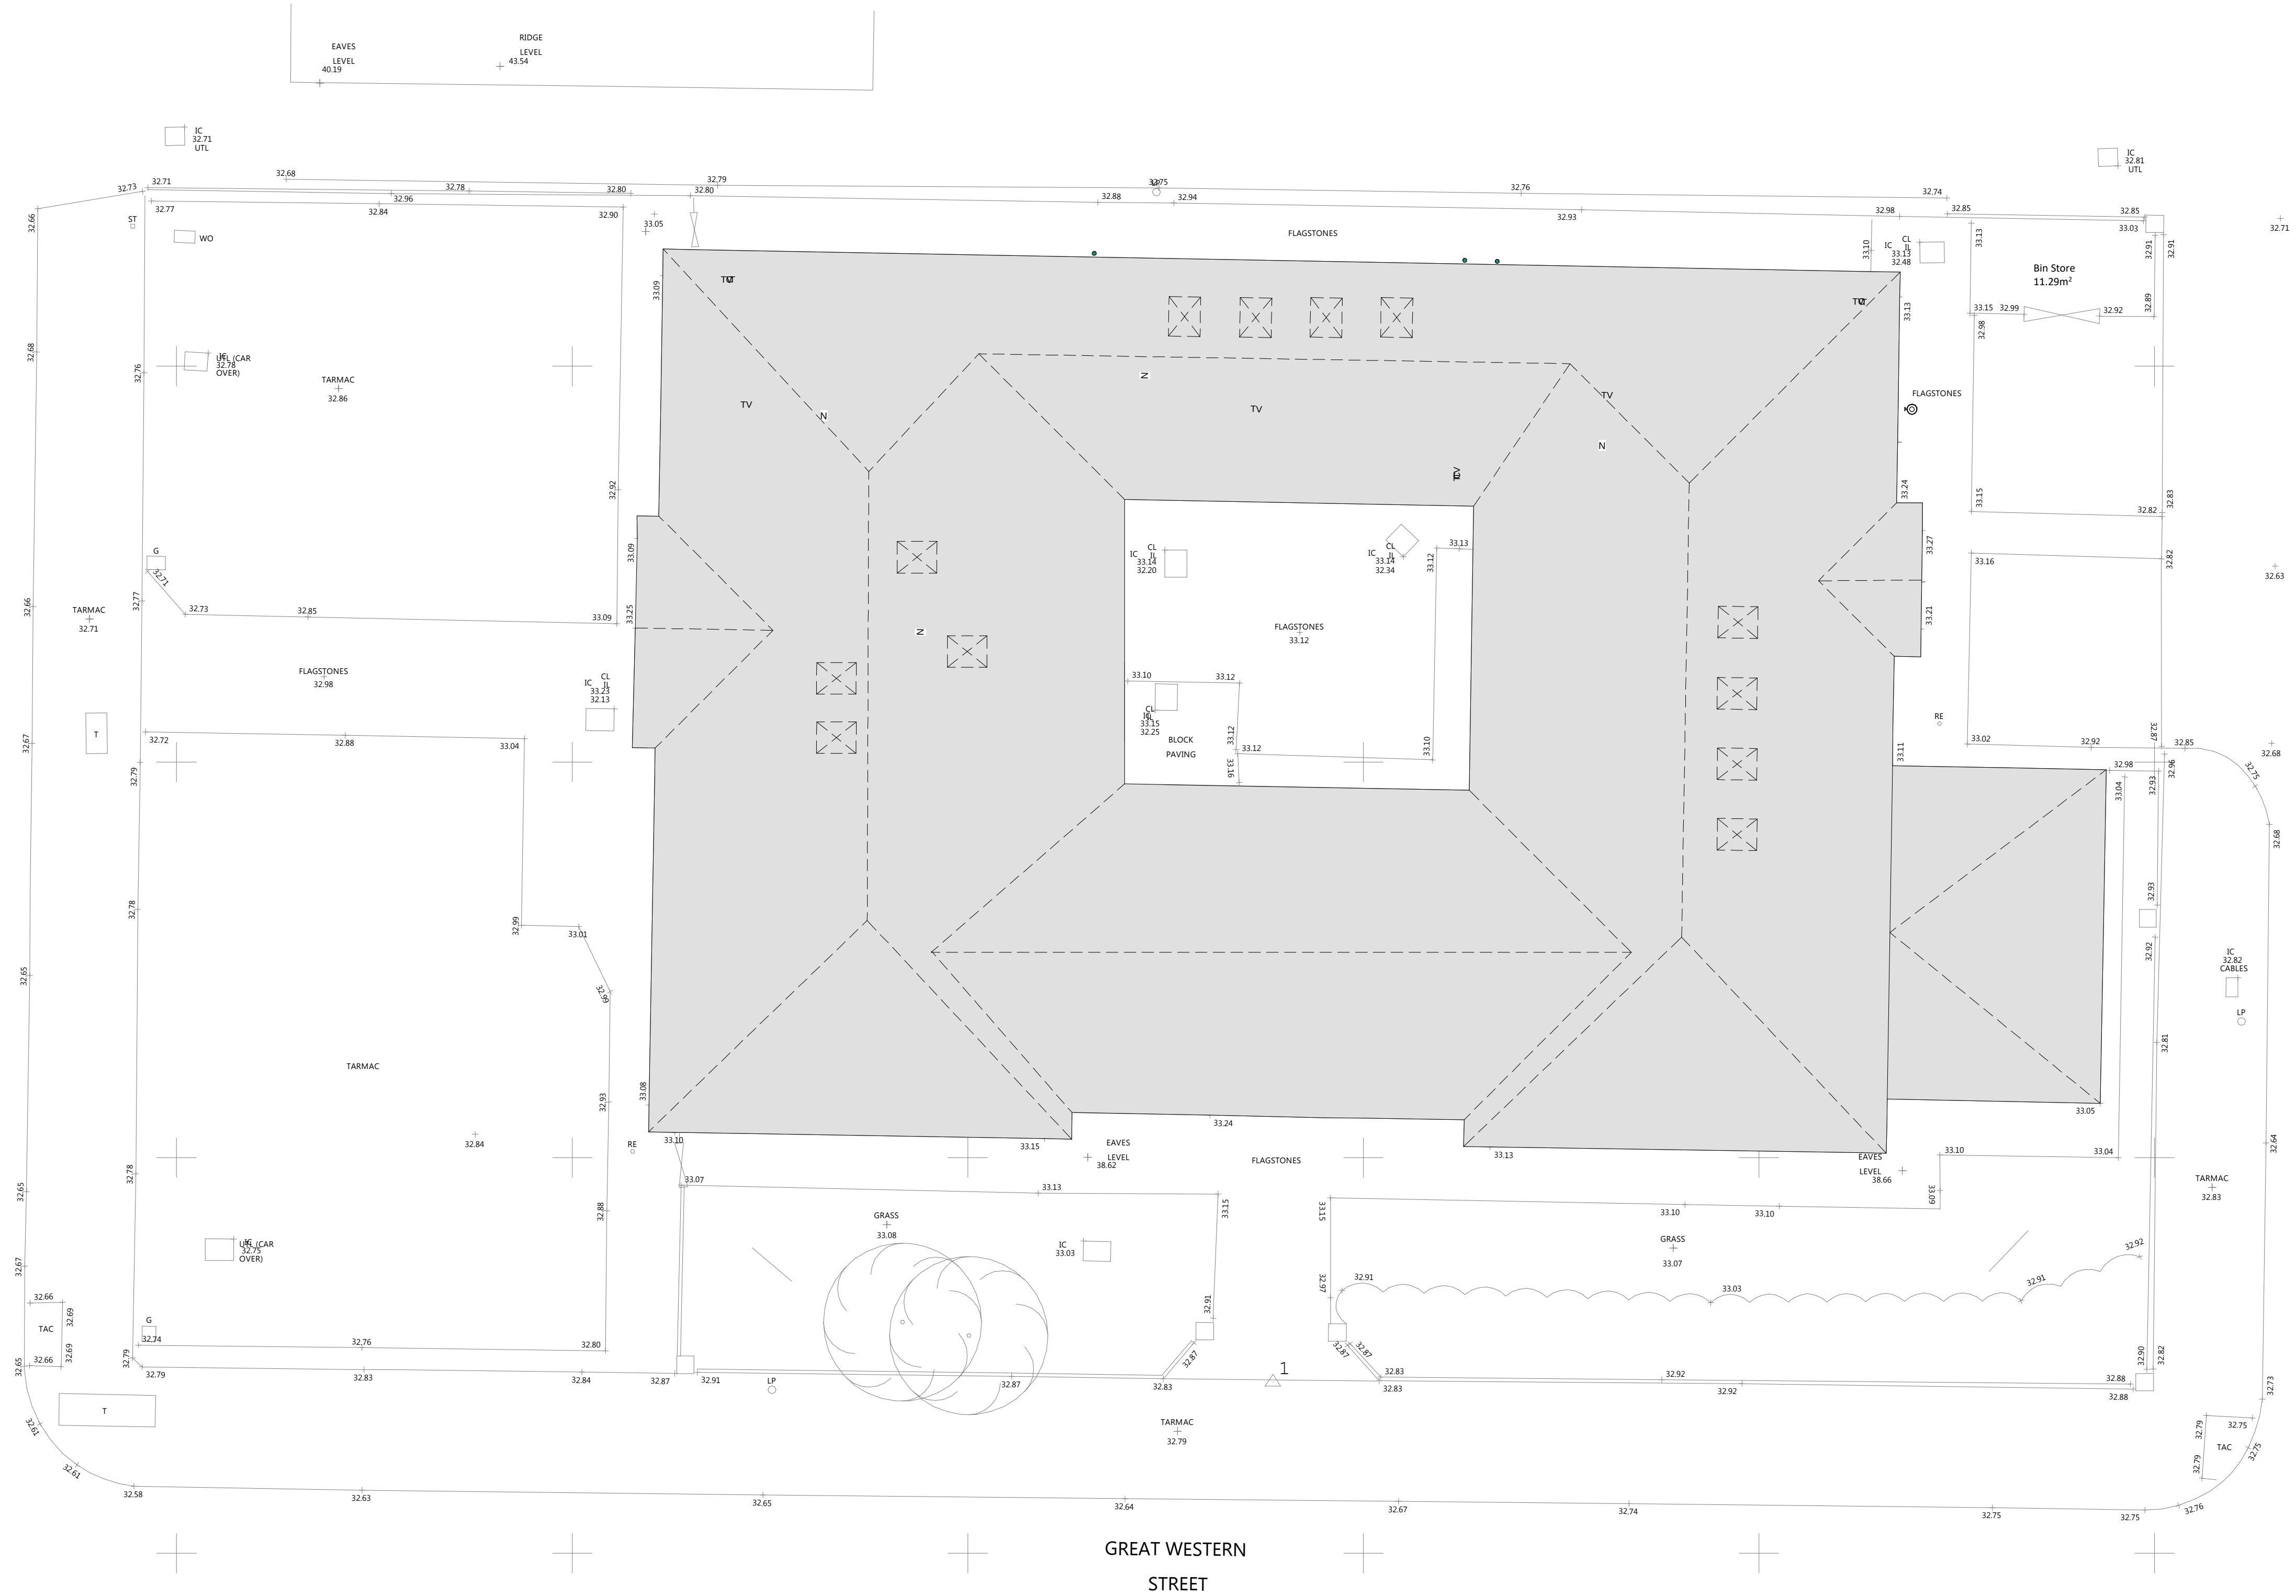

00 Existing Site Plan

1 : 100

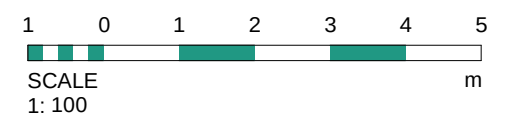

Rev	Date	Int	Description
-----	------	-----	-------------



Client:
MSV

Project:
Great Western Street

Description:

Existing Site Plan

Purpose of Issue:

Building Regulations

Drawn By:	Checked By:	Date:	Scale @ A1:
ED	VJS	24.04.20	1 : 100

Job No: 3238 Status Code: S2 Drawing No: 201 Rev:

File Identifier:
GW-BTP-00-SP-DR-A-3238_201

Elizabeth House, 486 Didsbury Road, Heaton Mersey, Stockport, SK4 3BS
t 0161 443 1221 e info@bernardtaylor.co.uk w www.btparchitects.co.uk