


STATUS
FOR PLANNING

NOTES:

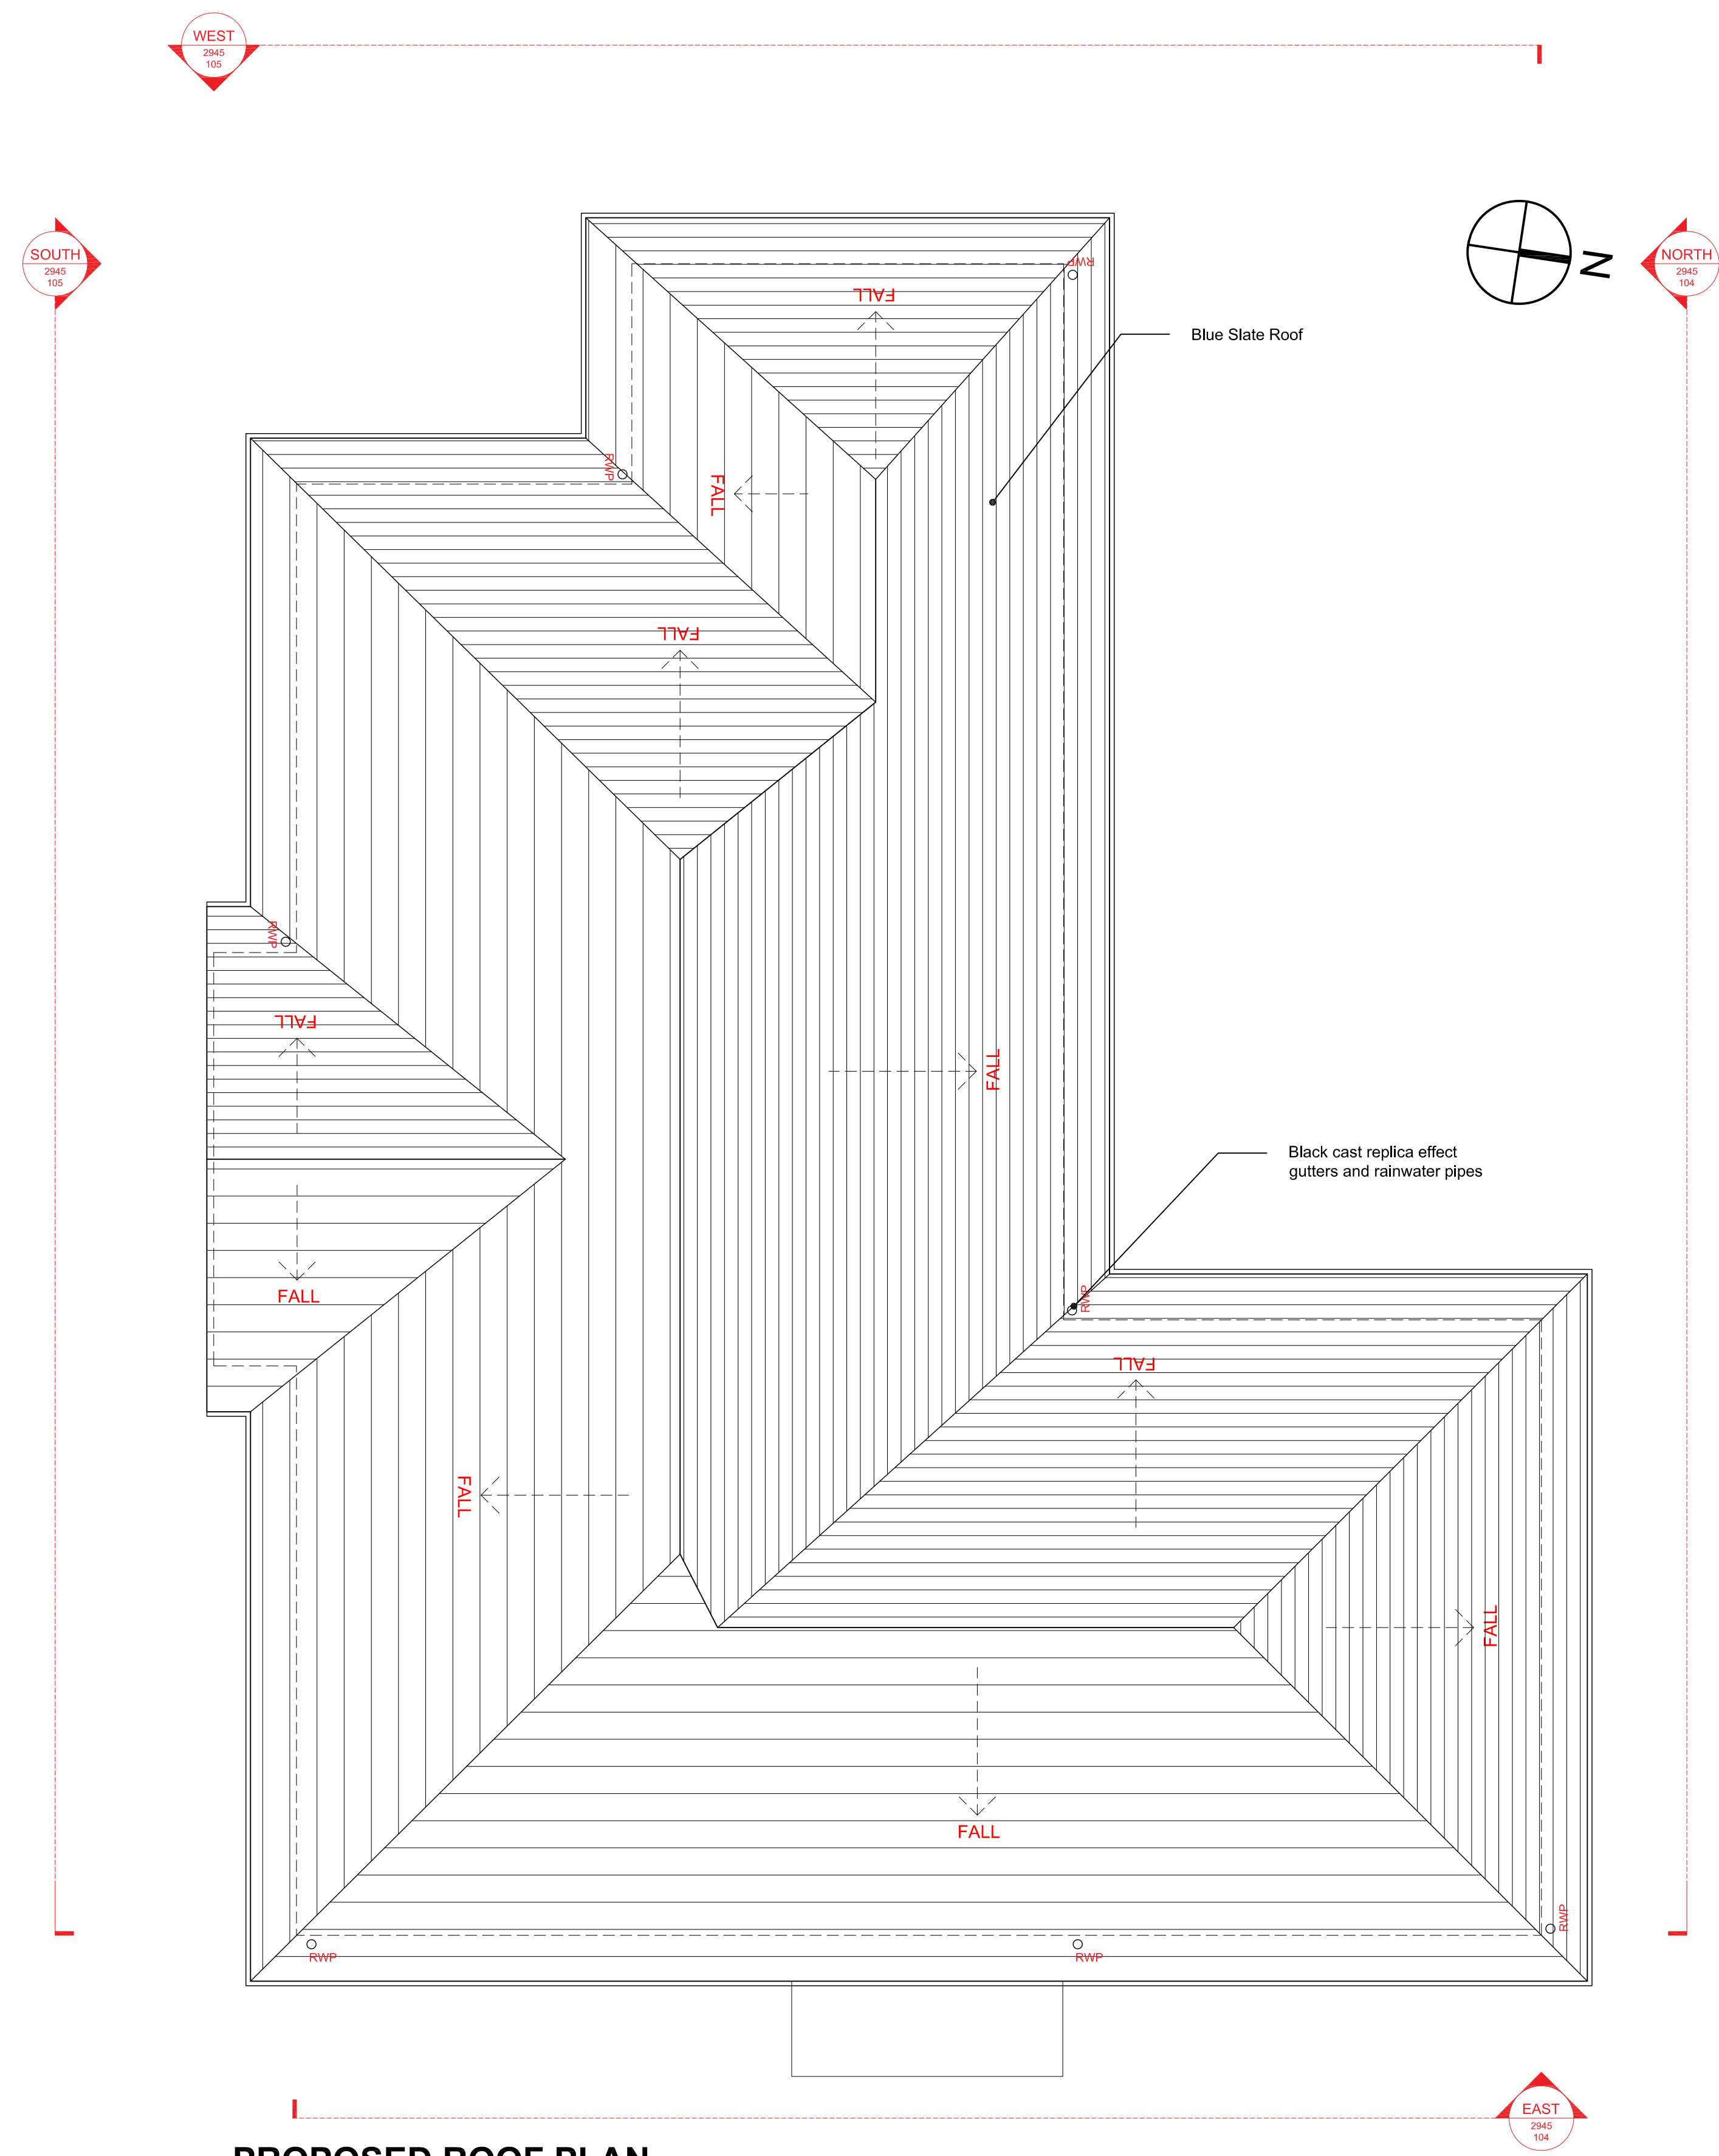

PROPOSED ROOF PLAN
Scale 1 : 50

A	02/06/21	BP	For Planning	BP	RES
/	28/05/21	BP	For Information	BP	RES
no.	date	by	revision details	Ckd	App

STRALA architects
Studio 103
The Courtyard Royal Mills
Ancoats Manchester M4 5BA
Tel: 0161 236 5886
Fax: 0161 236 5884
E: office@strzarch.co.uk

client

Mr. KEVIN McNALLY

job title
SOUTH VIEW HOUSE, NUT BANK LANE,
MANCHESTER

drawing title
PROPOSED ROOF PLAN

scale	1:50 @ A1	drawn by	BP	date	02/06/21
-------	-----------	----------	----	------	----------

job no.	drawing no.	revision no.
2945	106	A