




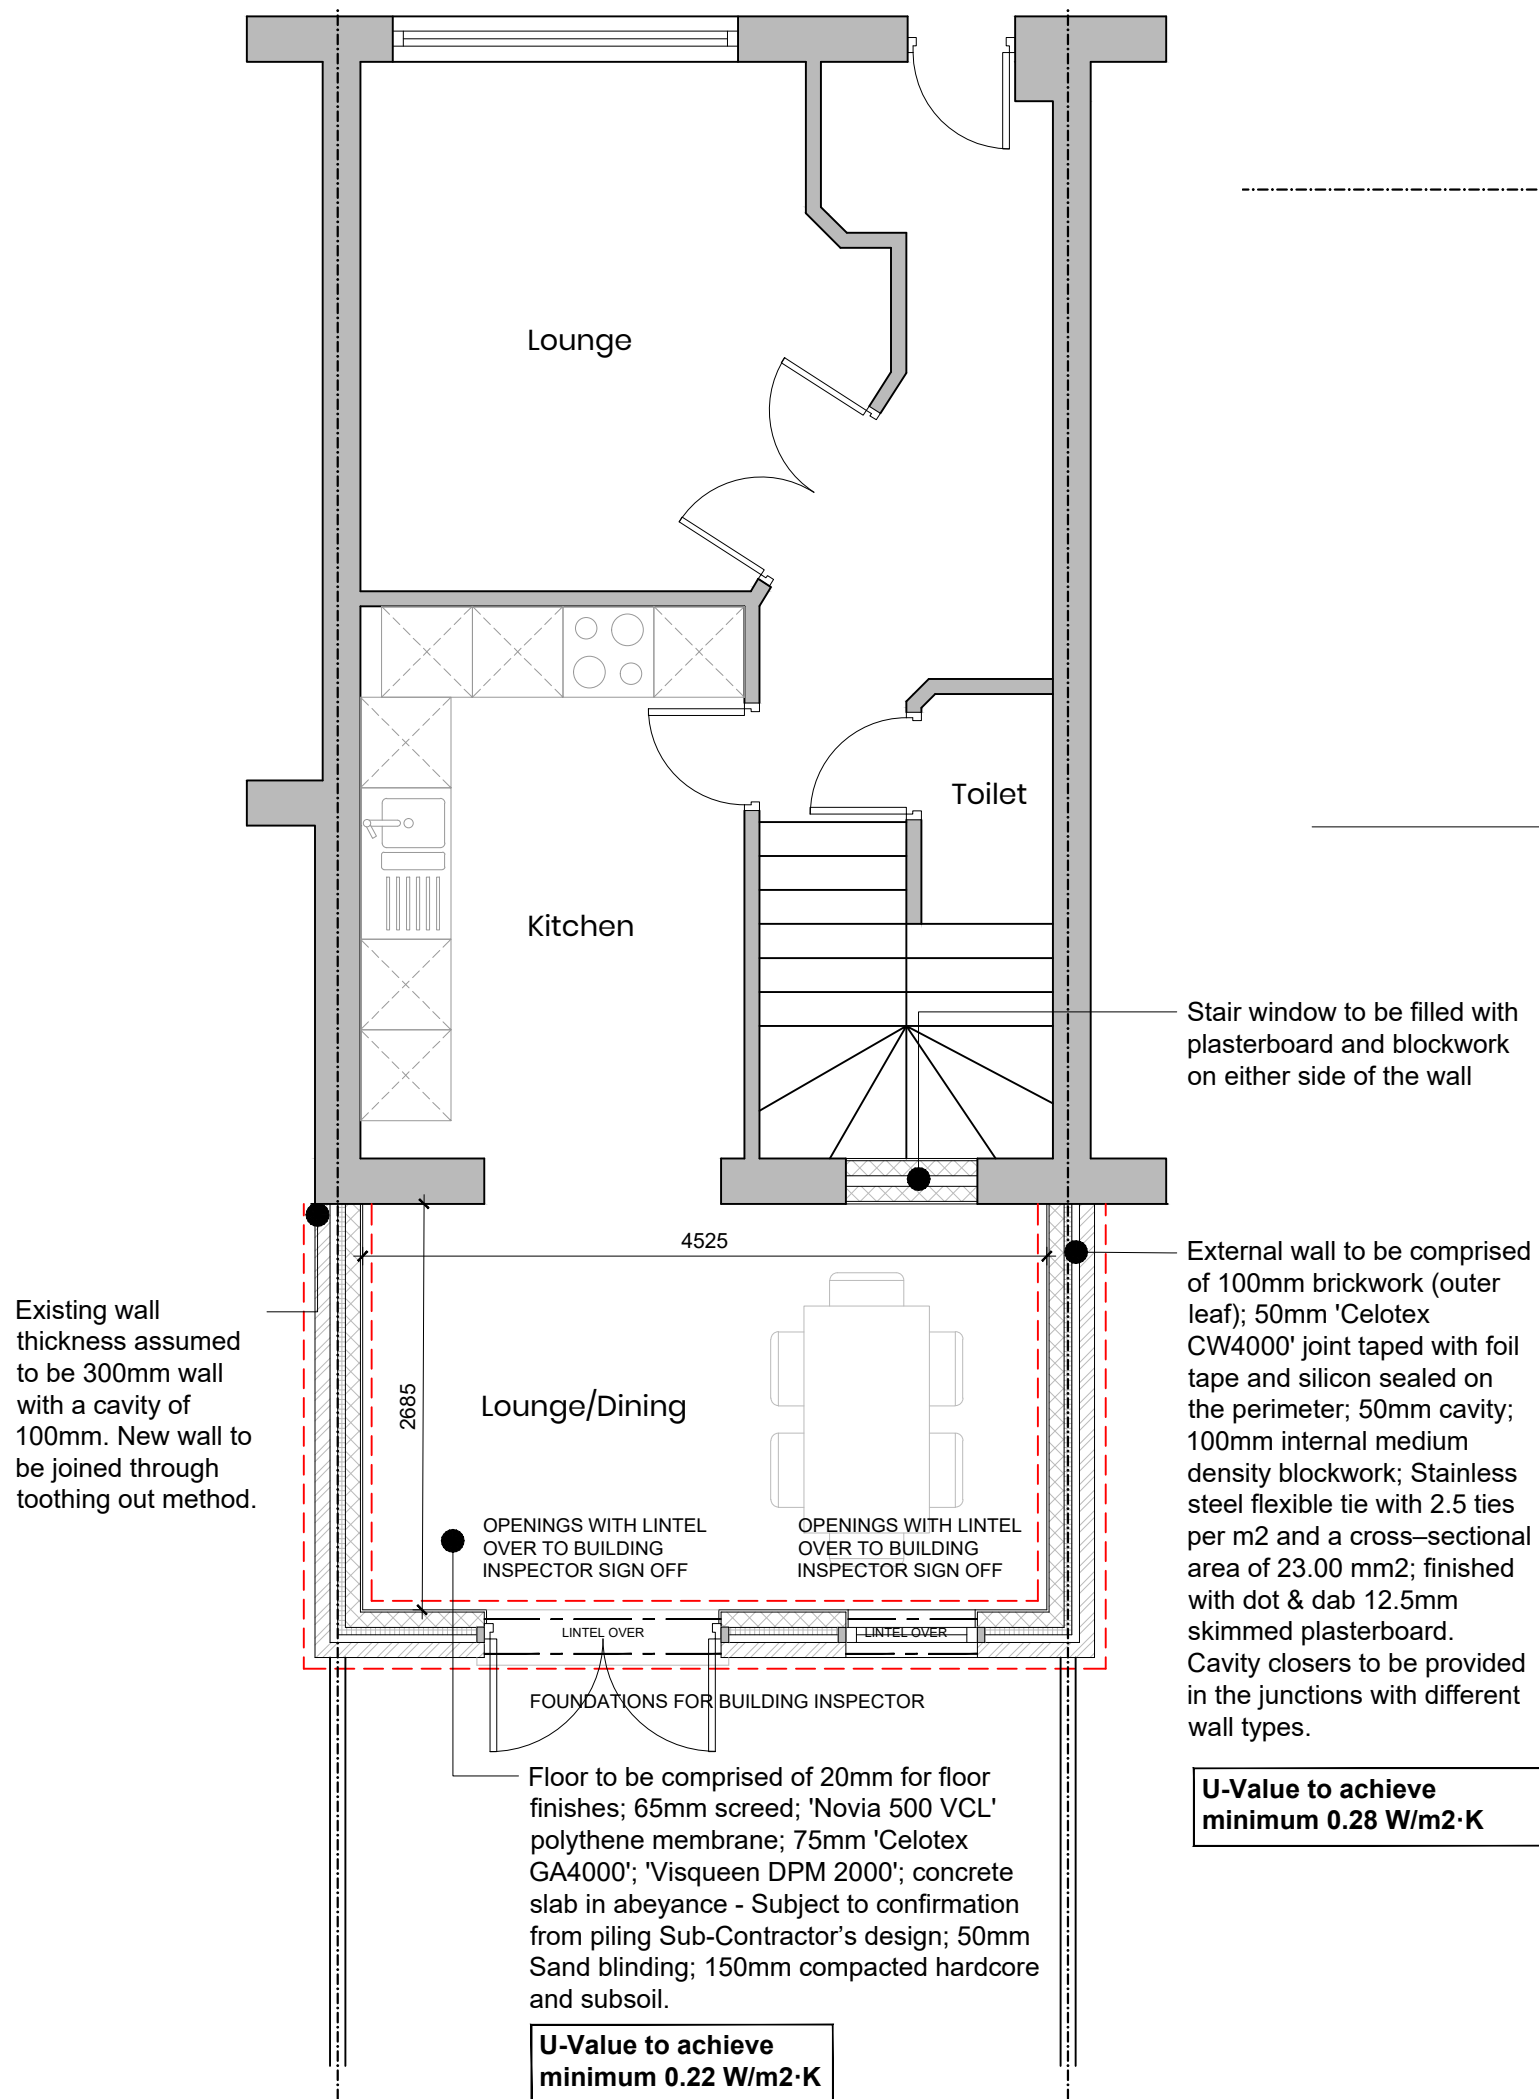

Proposed Ground Floor Plan: 1/50

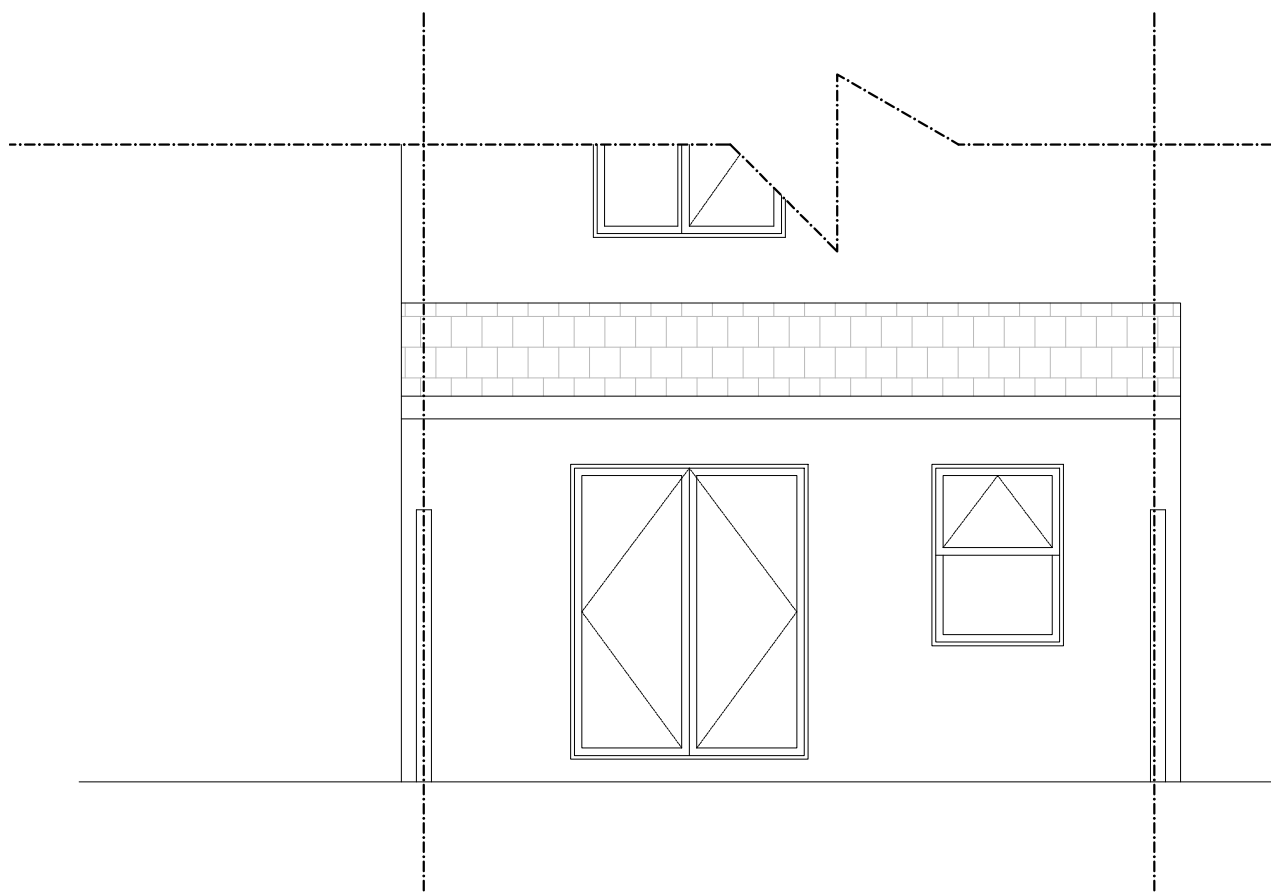

Proposed Rear Elevation: 1/50

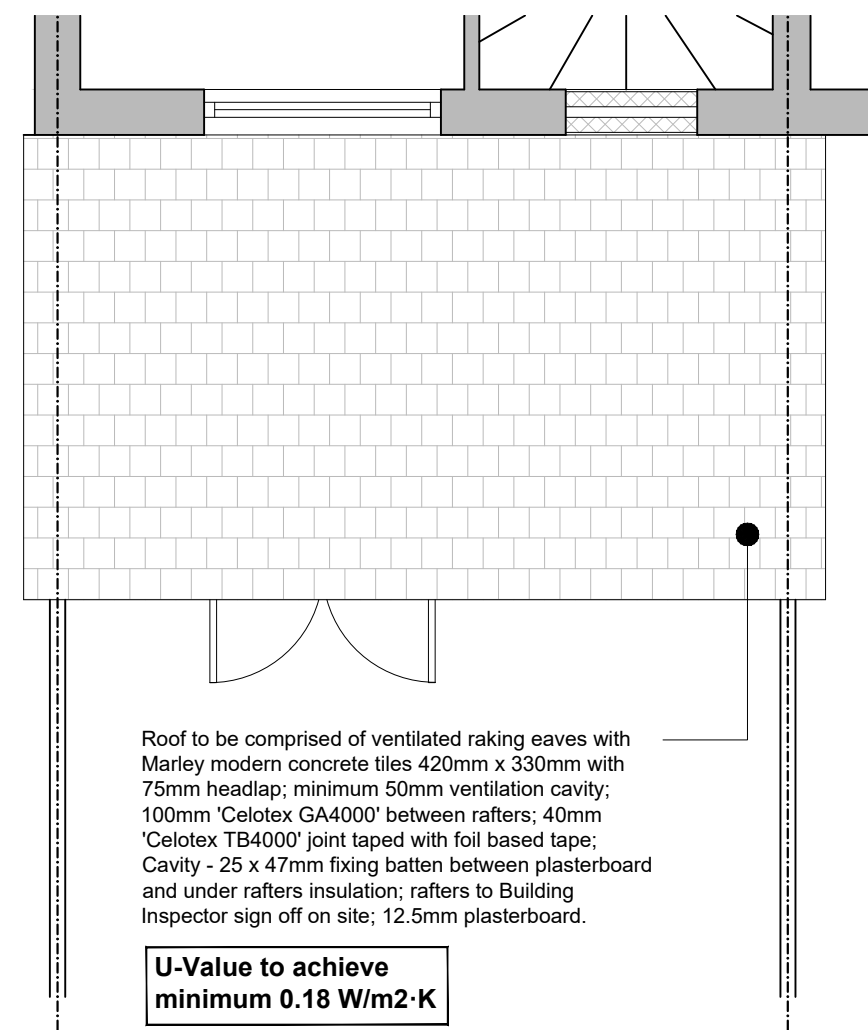

Proposed First Floor Plan: 1/50

General Notes:


All site dimensions shall be verified by the
Contractor on site prior to commencing any works.

Do not scale from this drawing.

Design intent drawing only. Construction to comply
with latest building regulation requirements.

This drawing is the property of "Studio Tashkeel
Architecture Ltd." and copyright is reserved by them.
The drawing is not to be copied or disclosed by or to
any unauthorised persons without the prior written
consent of Studio Tashkeel Architecture Ltd.

Rev	Description	Date	Dr by	App by

 

**STUDIO TASHKEEL
ARCHITECTURE LTD.**
89 Princess Street
Manchester M1 4HT
United Kingdom

T +44(0)161 694 6375
E info@studiotashkeel.com
www.studiotashkeel.com

client name Mr. Ahmed Sewehli		
project 17 Abbotsfield Court		
drawing GA Proposed Information		
project number 2009102		scale 1:50 @ A3
drawing number 2003101_BR_001	rev -	issue status Building Regulations
This drawing is to be read in conjunction with all related drawings. All dimensions must be checked and verified on site before commencing any work or producing shop drawings. The originator should be notified immediately of any discrepancy. This drawing is copyright and remains the property of Studio Tashkeel Architecture Ltd.		