


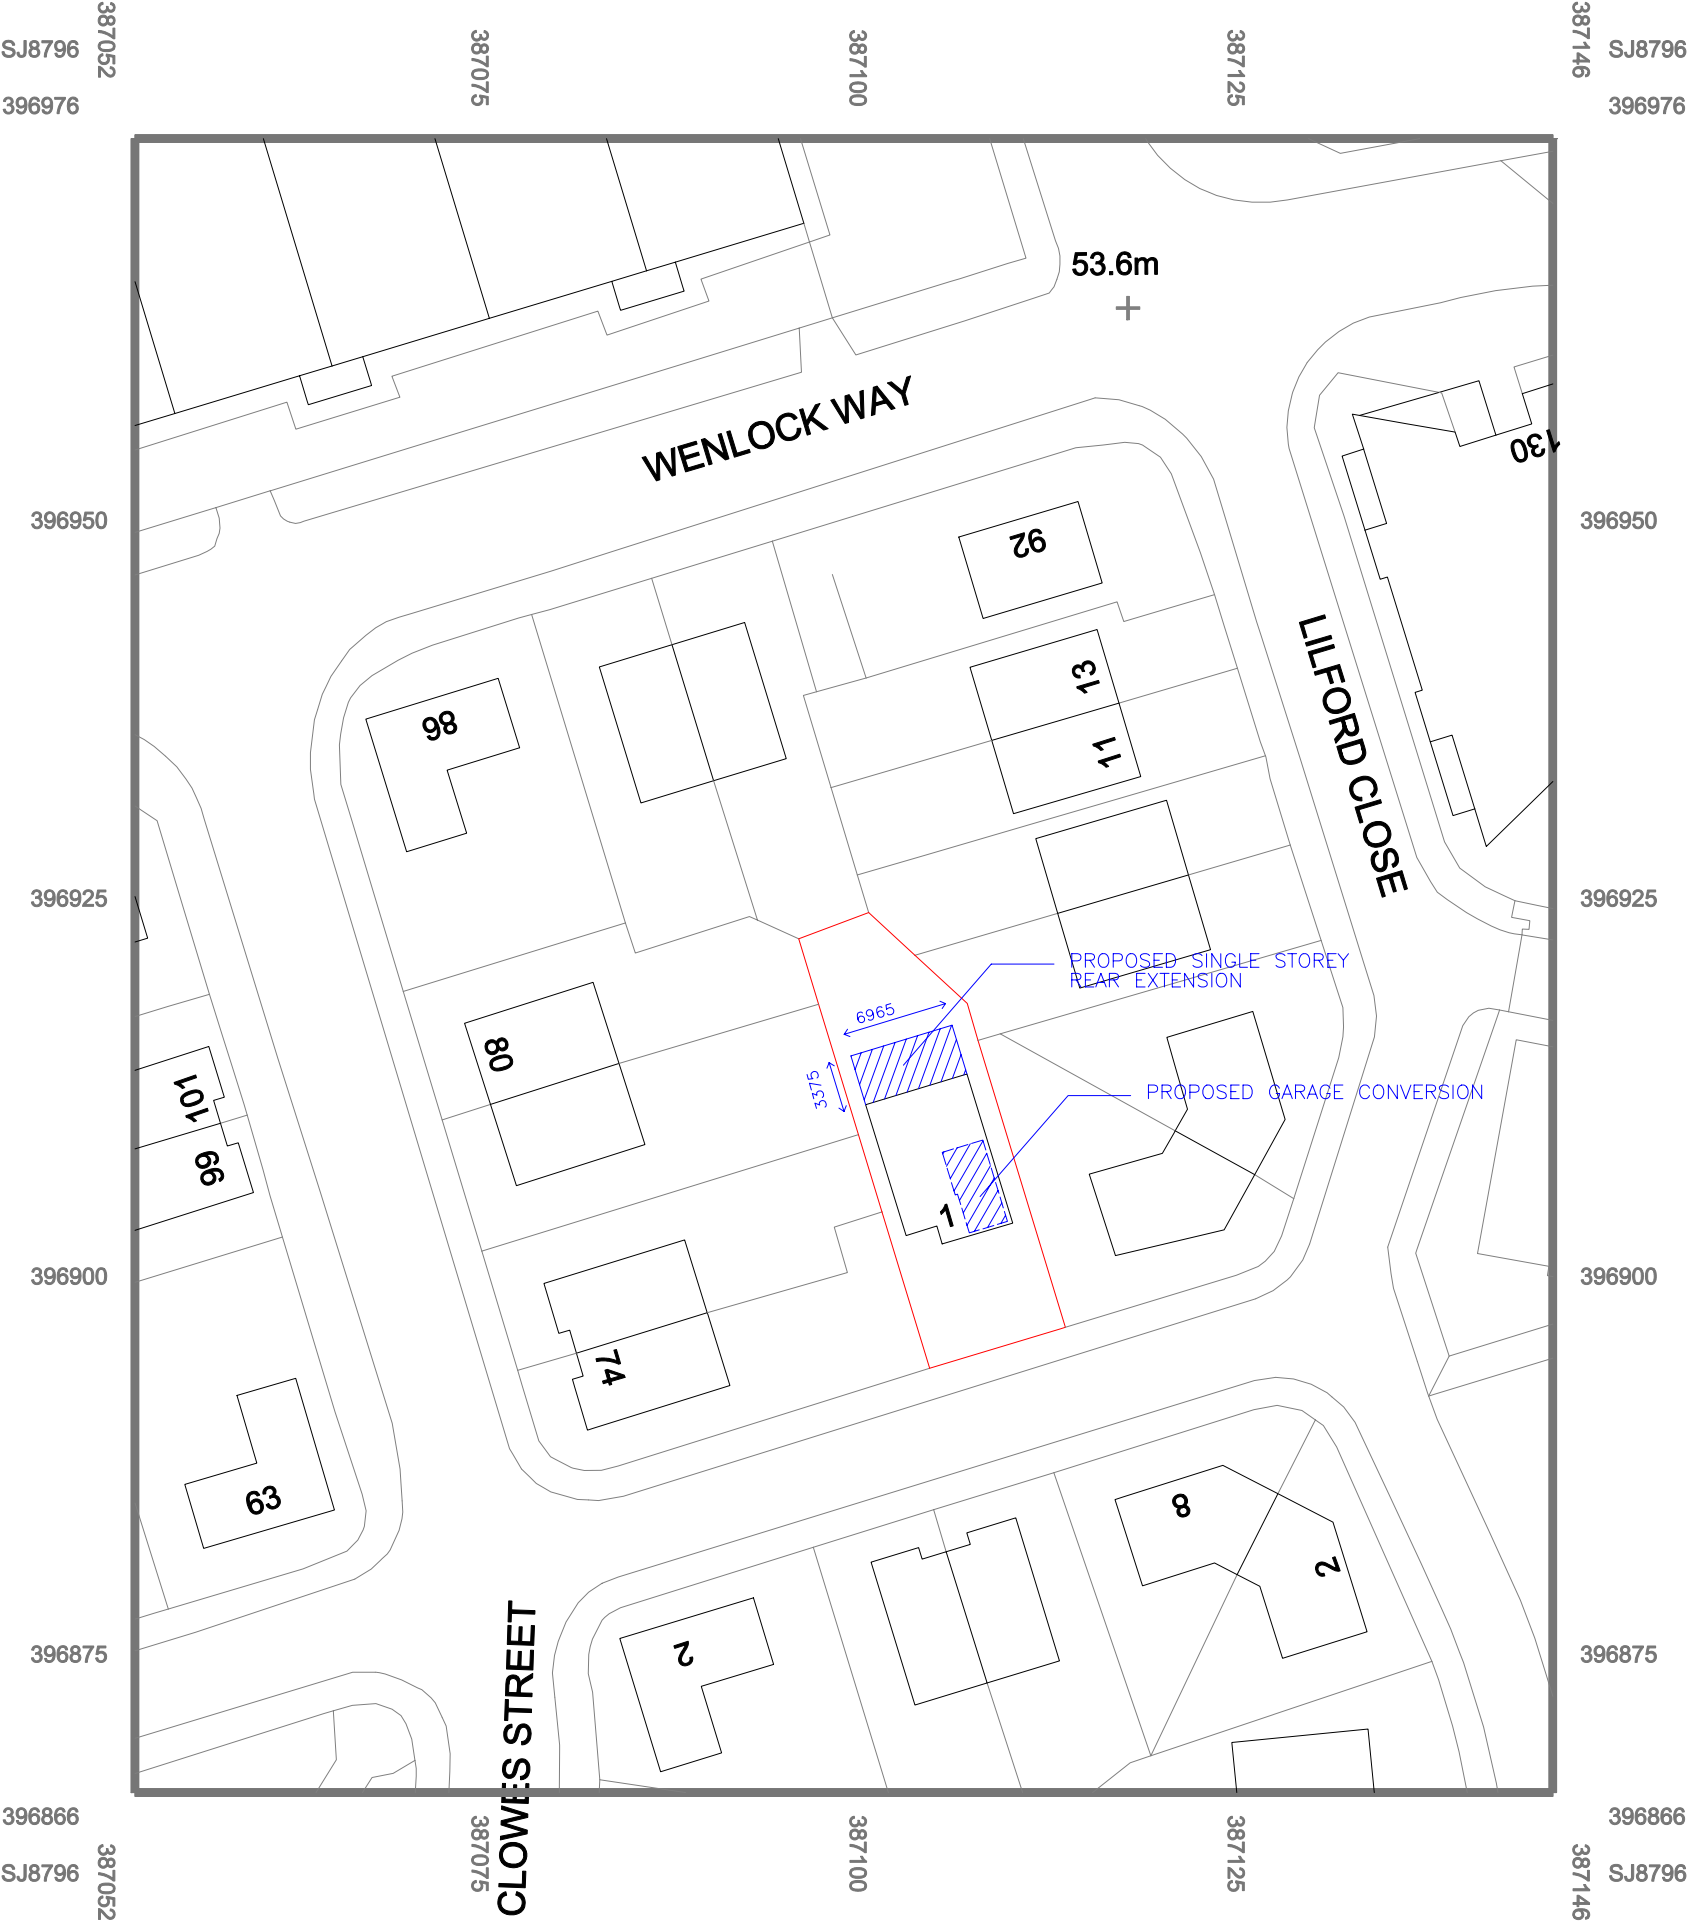

© Crown copyright 2022 Ordnance Survey 100053143

Drawing Title:
SITE PLAN

Site Address:
1 LILFORD CLOSE, GORTON
MANCHESTER M12 5UD

Scale: 1:500 Drwg No. 1LC/SP02

