
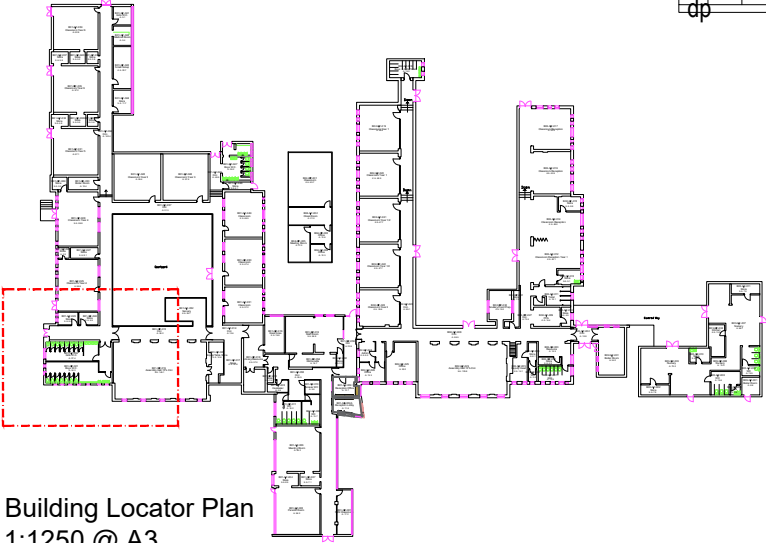


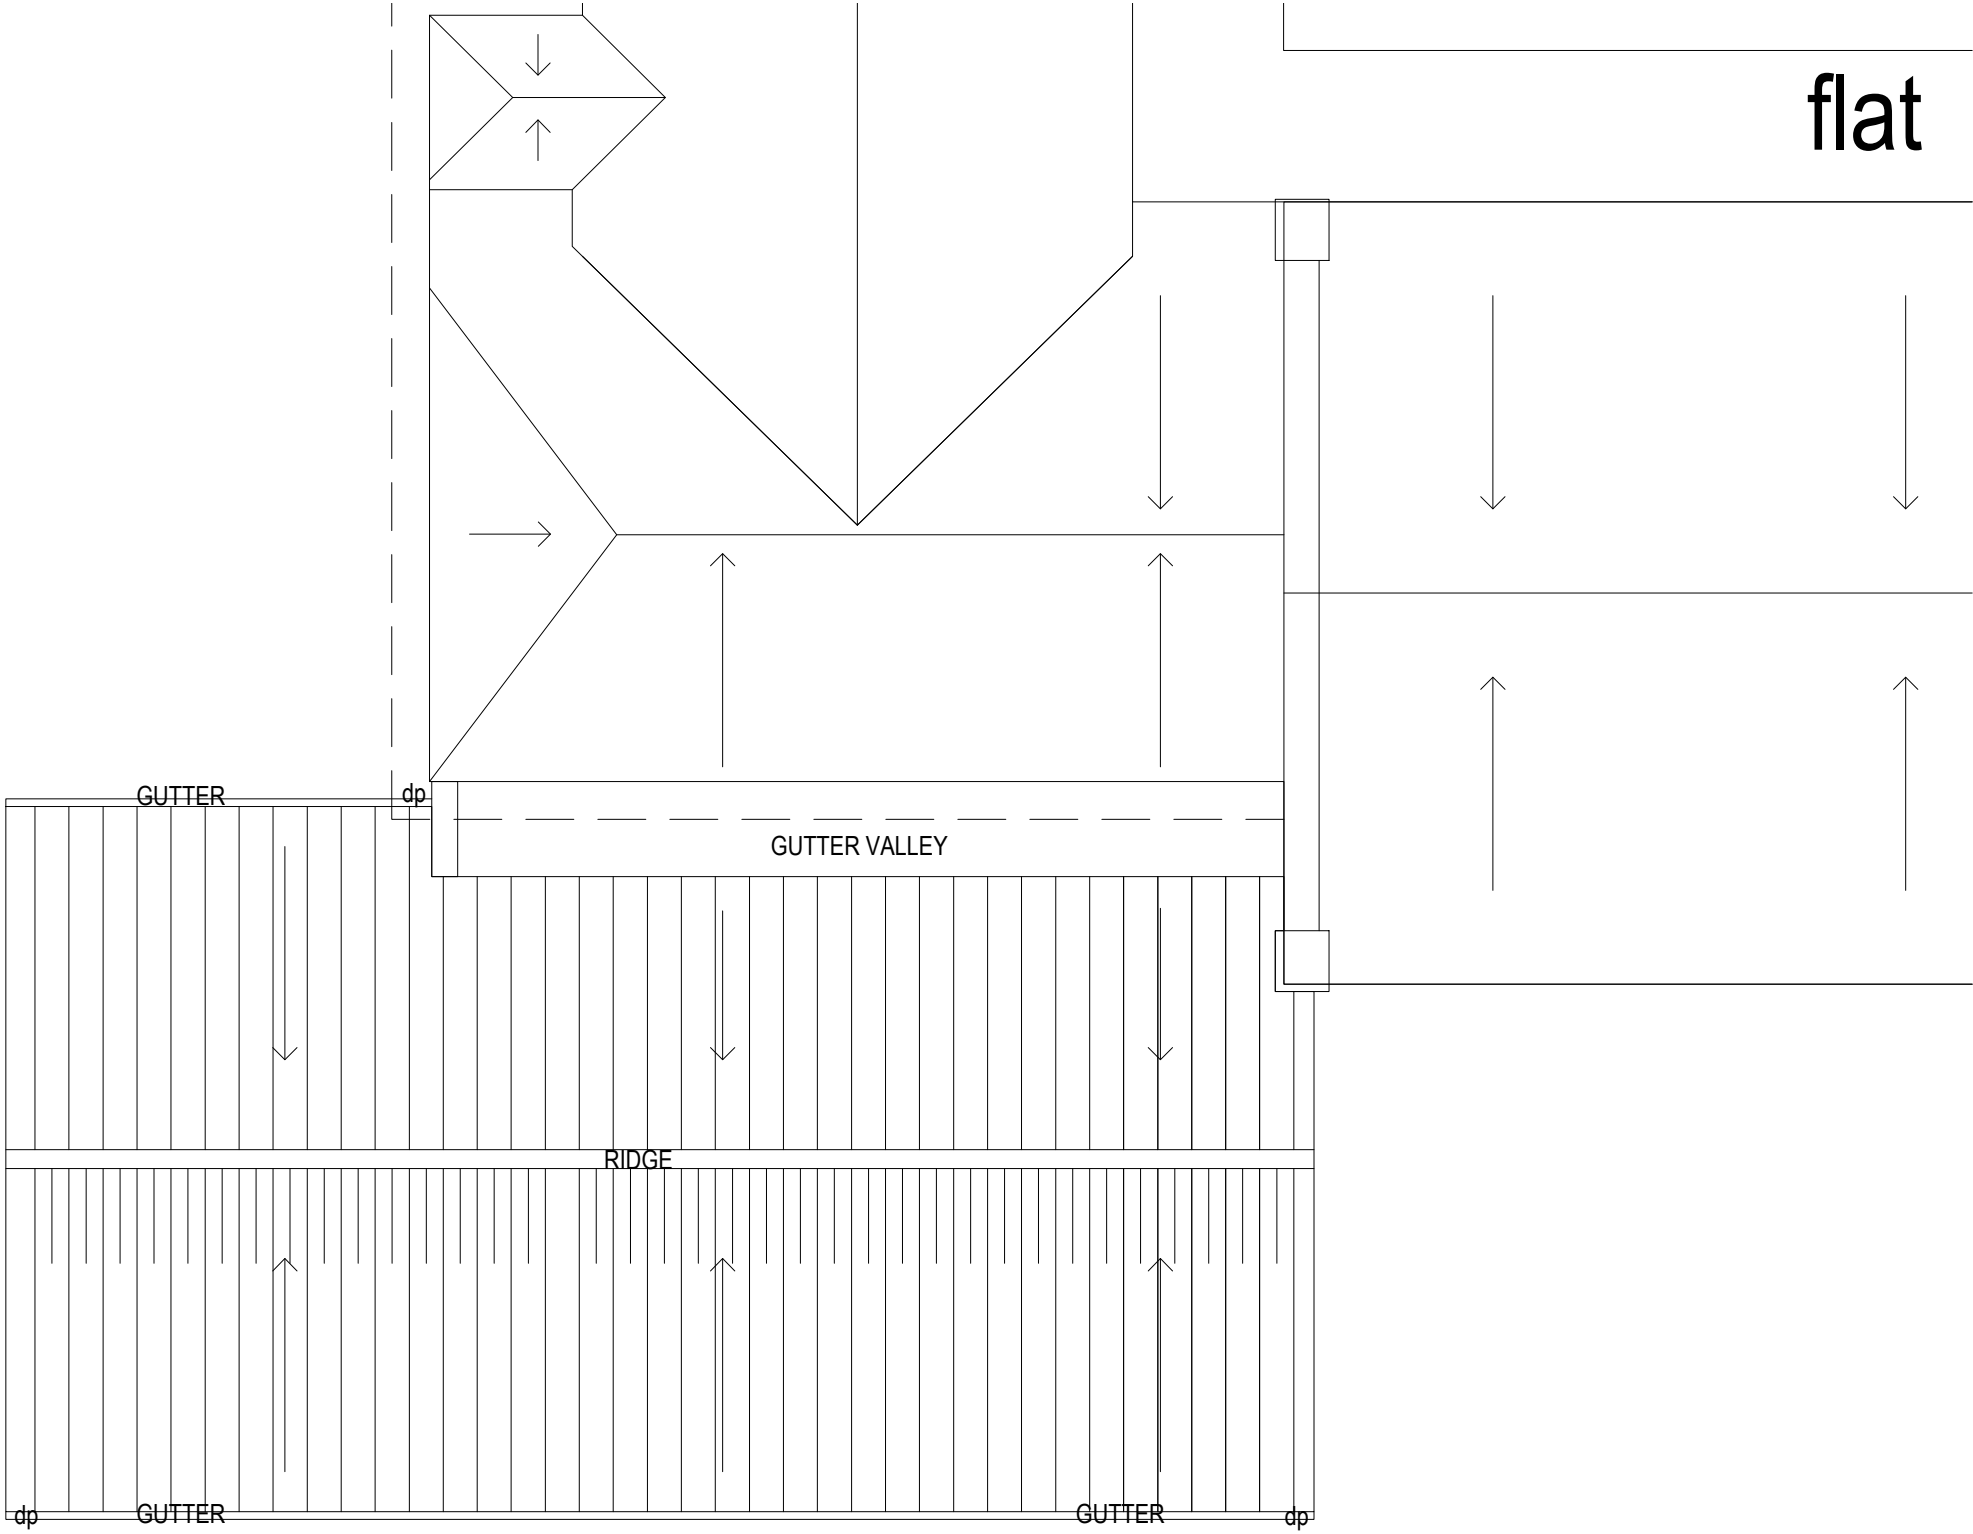

Building Locator Plan
1:1250 @ A3

P1	PLANNING Issue	21.04.2022
Rev.	Description	Date

Cassidy+Ashton

www.cassidyashton.co.uk

Architecture + Building Surveying + Town Planning

7 East Cliff, Preston, Lancashire, PR1 3JE 01772 258 356
10 Hunters Walk, Canal Street, Chester, CH1 4EB 01244 402 900

C+A

Client Manchester City Council		Drawing Title Proposed Roof Plan			
Project New Moston Primary School New Kitchen & Internal Refurbishment		Drawn by SB		Checked by LMB	Date 21.04.2022
		Status		S4	Scale @ A3