


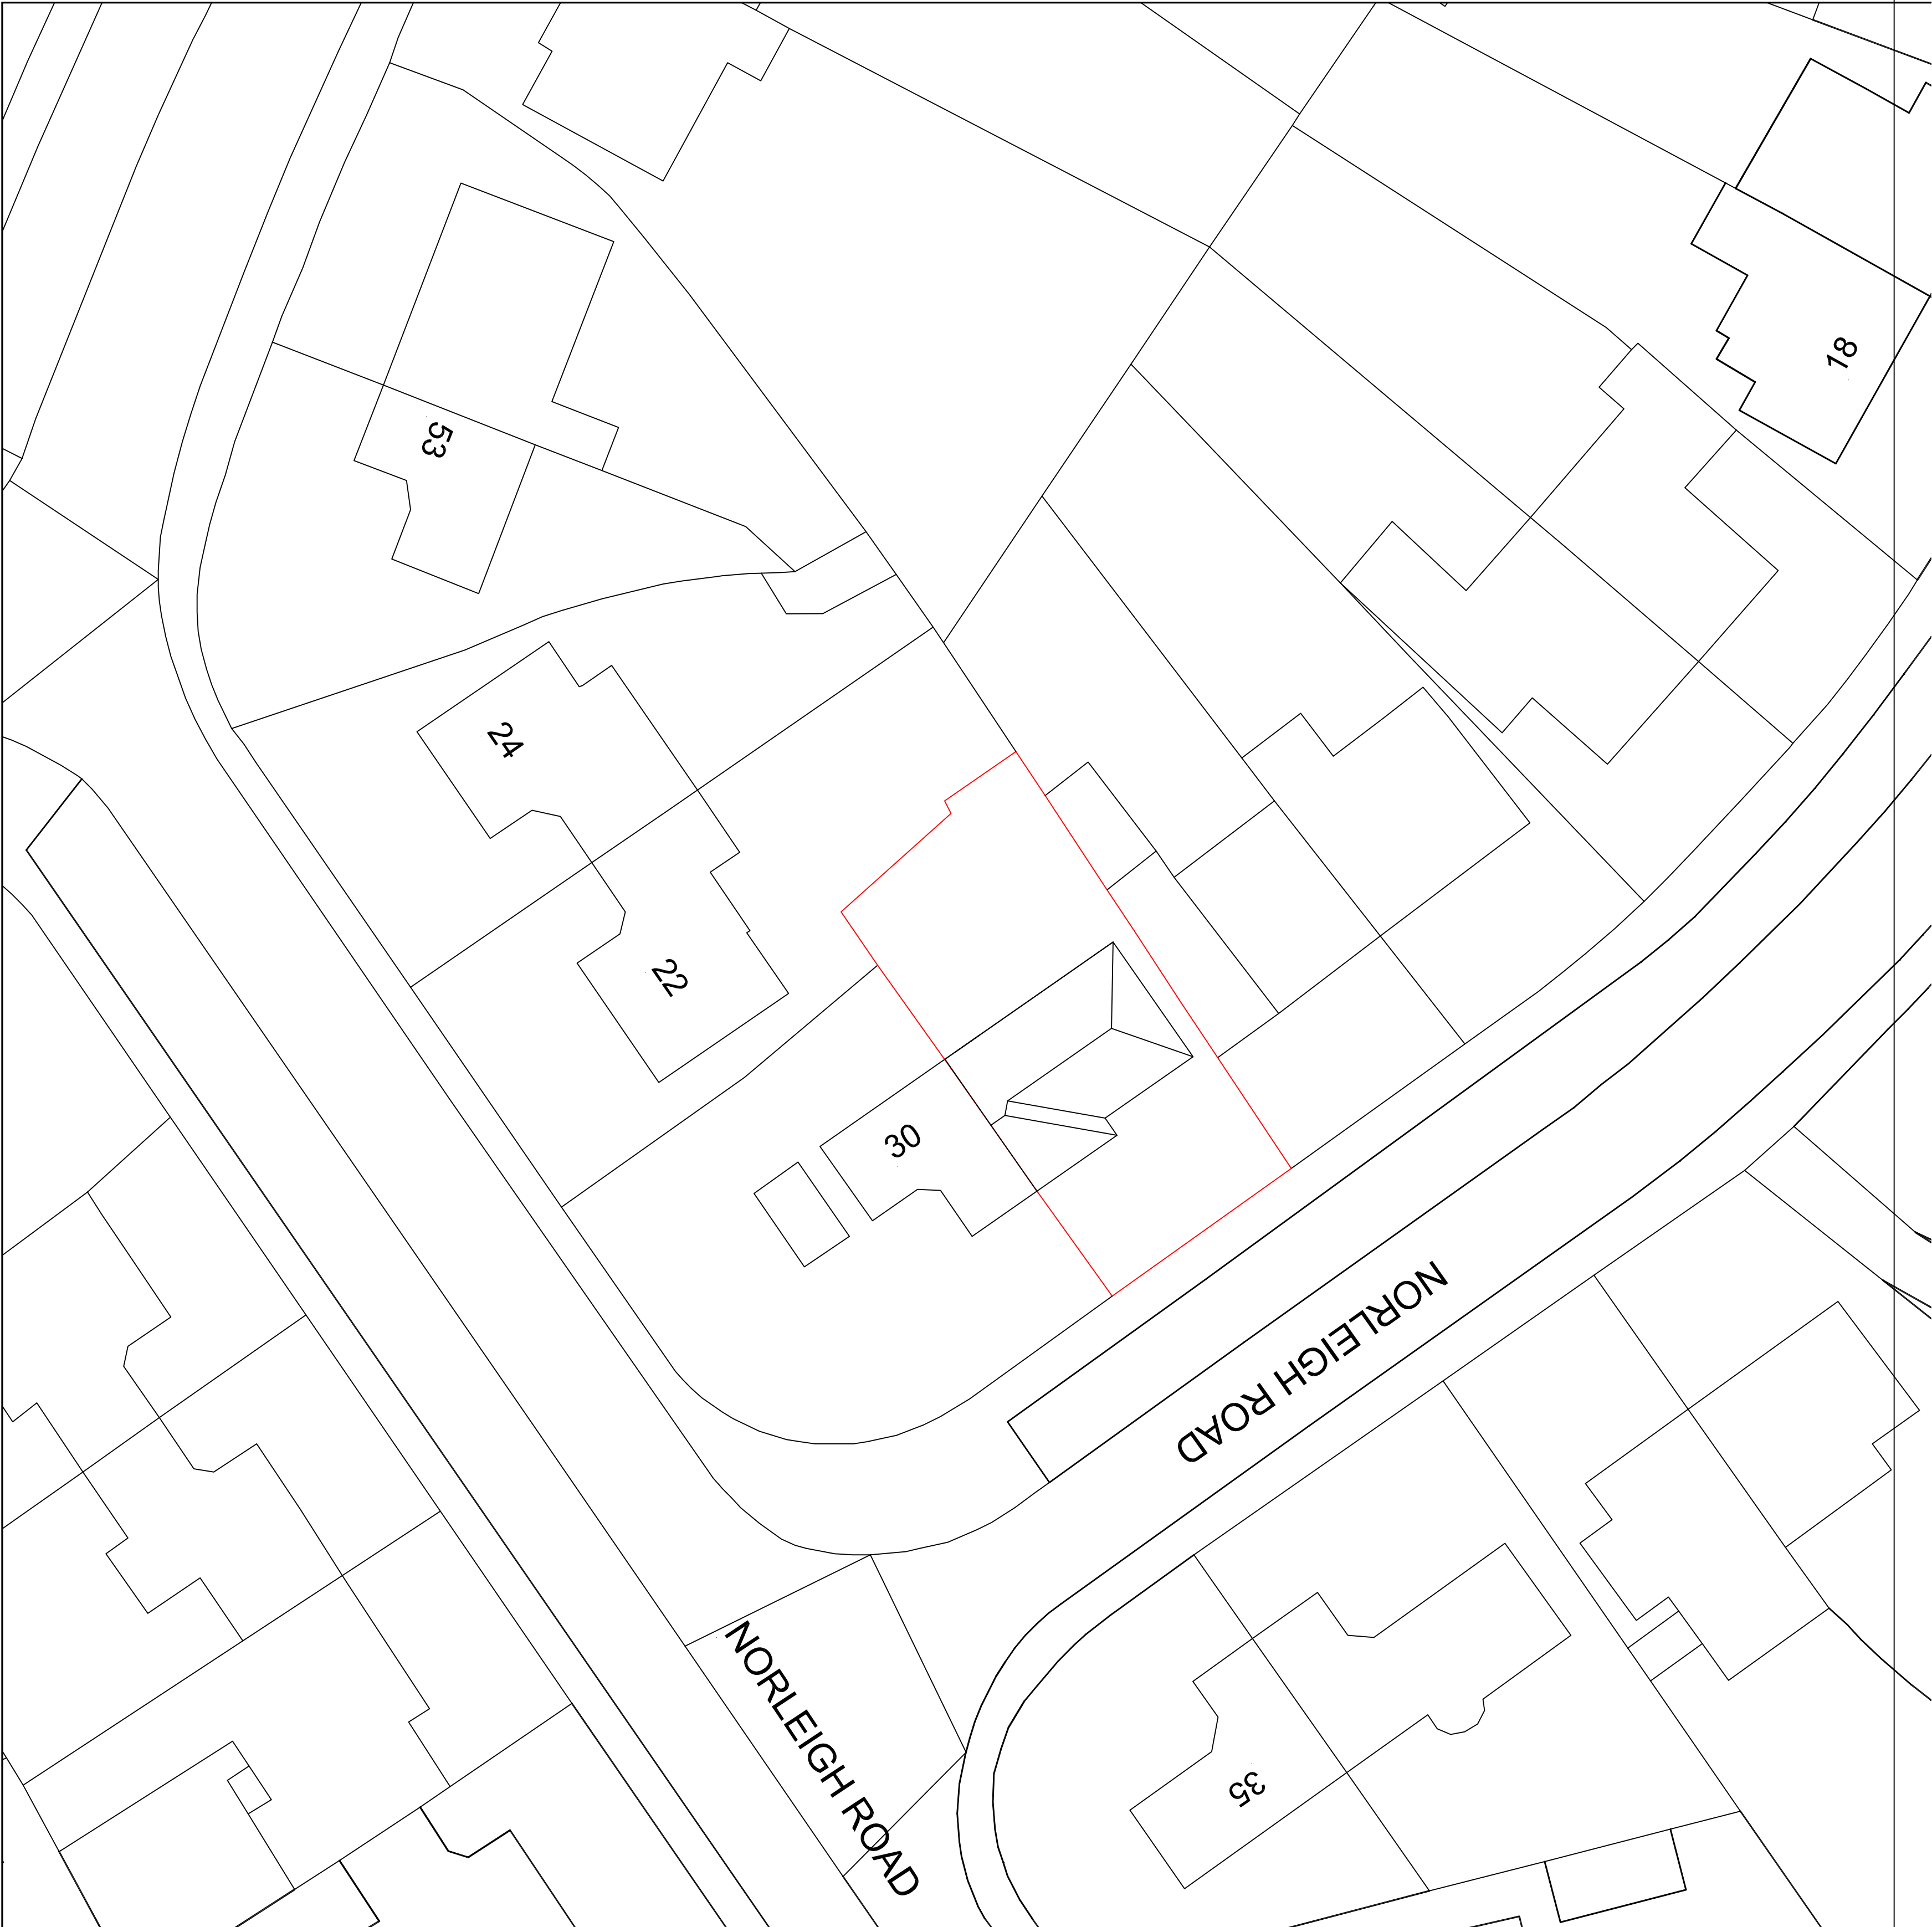
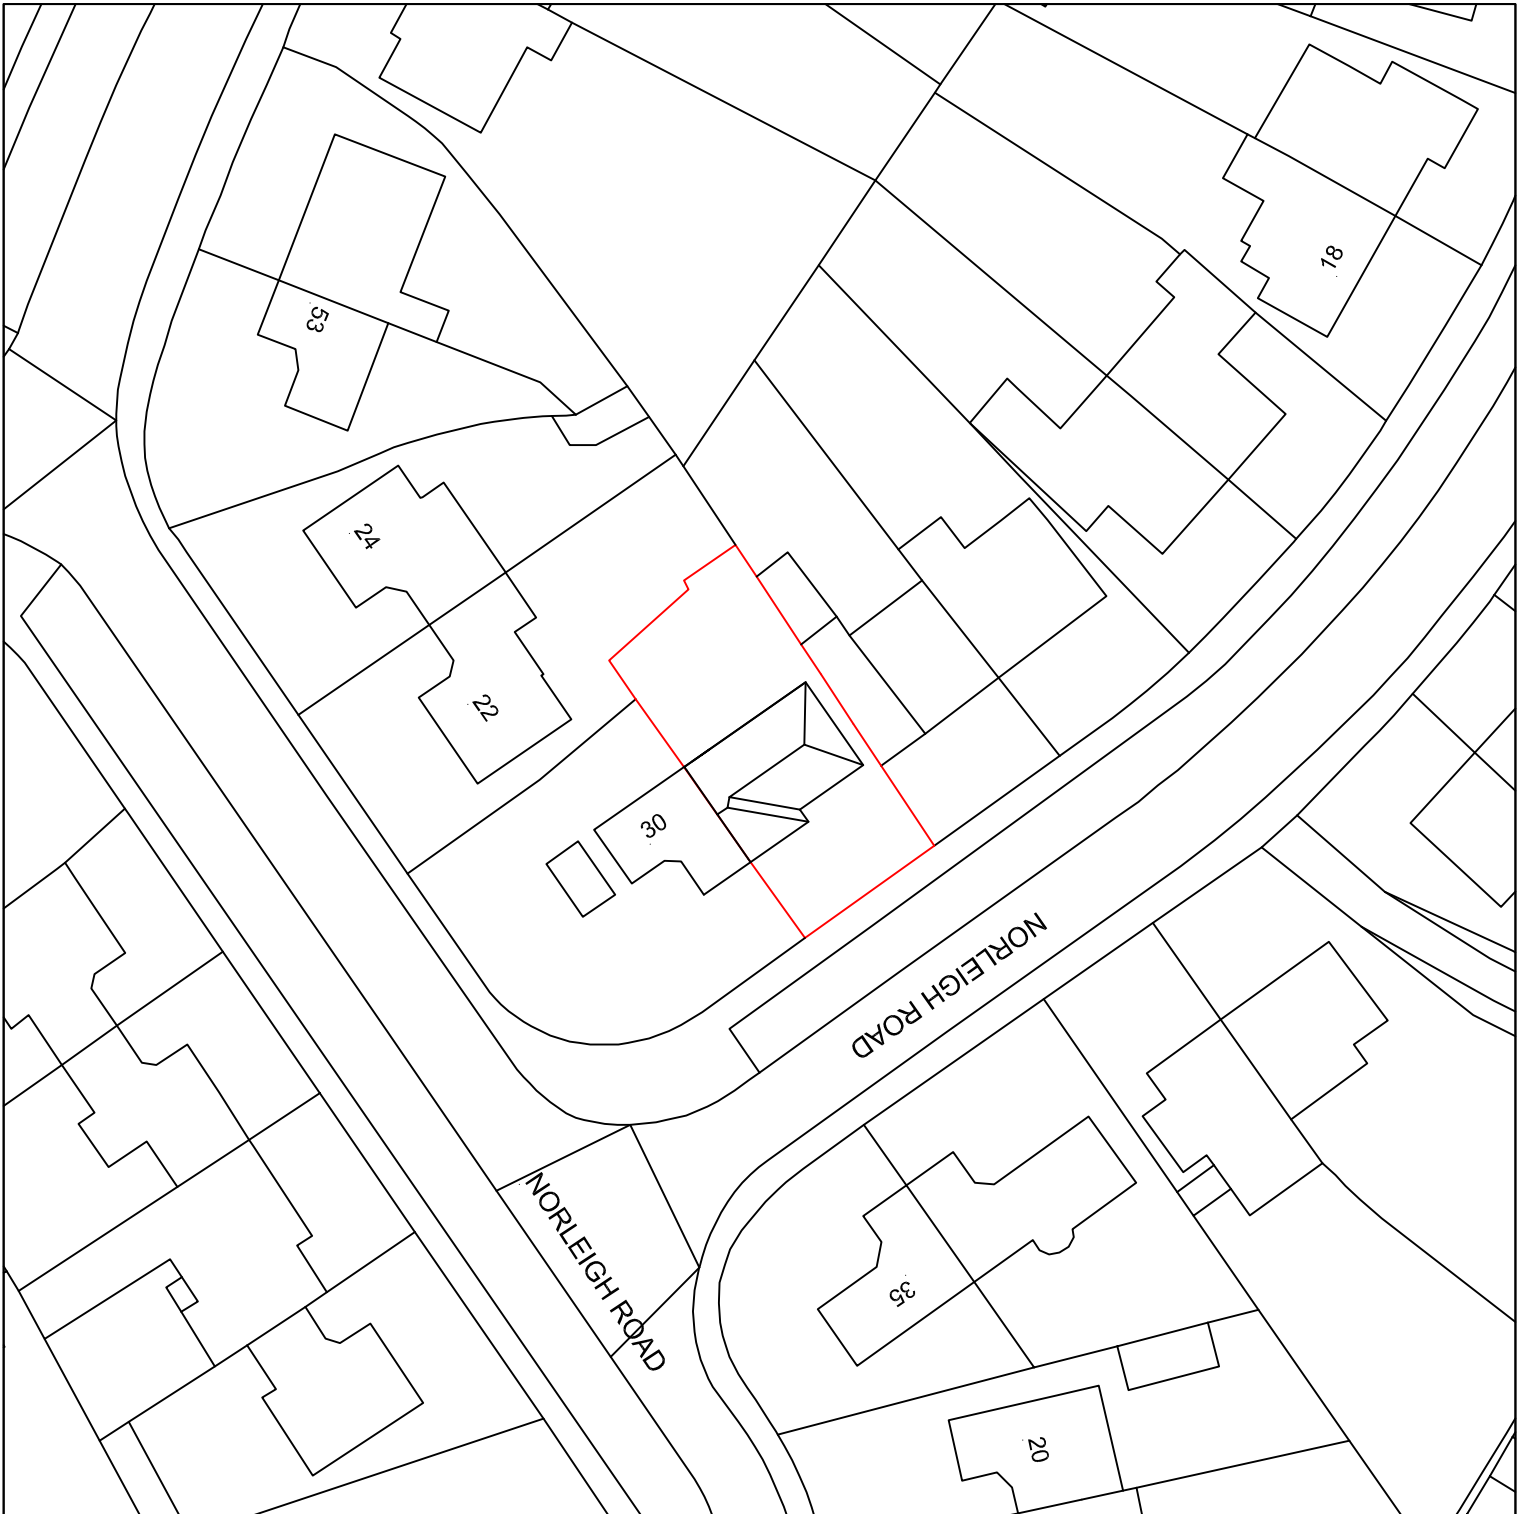


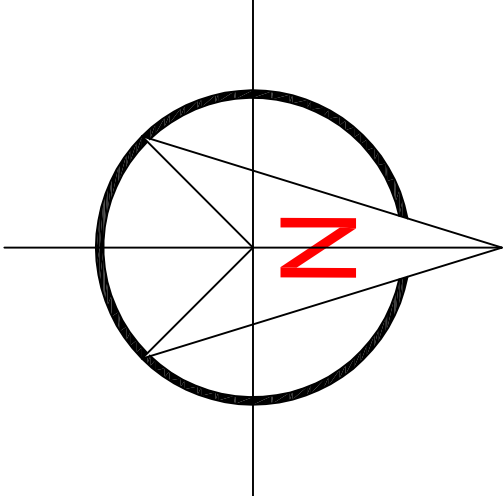


Site Plan (Scale 1 : 200)

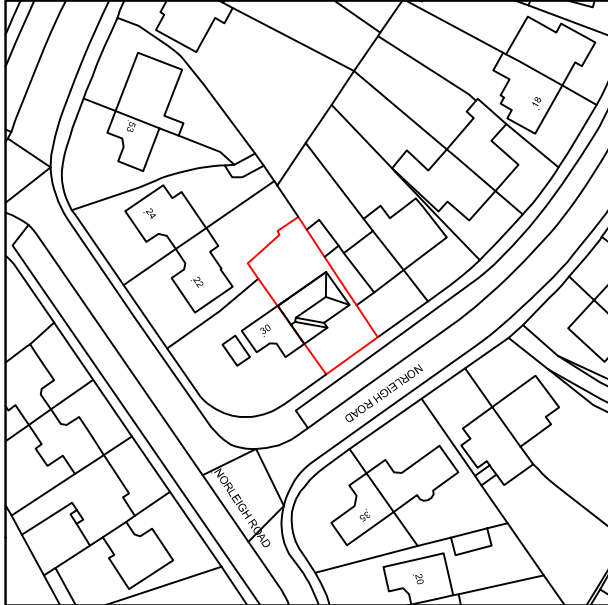

Site Plan (Scale 1 : 500)

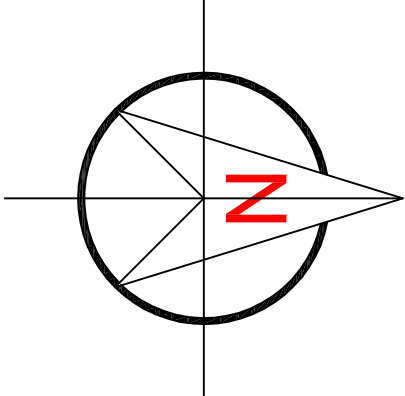

OS MAP (Scale 1 : 1250)

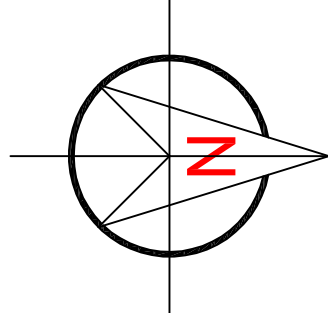

DEREK BUCKLEY

ARCHITECTURAL SERVICES

07525 143 171

15, Greaves Street, Mossley, Ashton-U-Lyne, OL5 0QH.

derek.buckley@gmail.com

REV.

DATE

AMENDMENT

CLIENT

Mr. Richard Keepe.

PROJECT

Proposed 2 Storey Side & Front Extension.

LOCATION

28, Woodburn, Northenden,
Manchester, M22 4BZ.

DRAWING TITLE

Site Plans & OS Map.

ONLY A BUILD OFF DRAWINGS APPROVED BY LOCAL AUTHORITY ARE VALID FOR CONSTRUCTION. REVISIONS TO BE CHECKED PRIOR TO CONSTRUCTION. YOU ARE ADVISED THAT THE PARTY WALL ACT MAY APPLY TO THIS PROJECT. YOU ARE ADVISED TO SHOW A COPY OF THIS DRAWING TO NEIGHBOURING PROPERTIES.

PROJECT No.

100 / 2015.

DATE

02.11.15.

SCALE

1:50 @ (A1)

DRAWN

D.Buckley

REVISION

DRAWING No.

15/DB/003