

PROJECT REF
22010

DRAWING REF
001

Bluechip Architecture


SCALE
1:50 / 1:100 @ A1

DATE
MAR '22

CLIENT
MR & MRS GARDNER
3 FITTON AVENUE
CHORLTON
MANCHESTER
M21 7HU

PROJECT
TWO STOREY SIDE EXTENSION
SINGLE STOREY FRONT EXTENSION
INTERNAL REMODELLING


DRAWING TITLE
EXISTING FLOOR PLANS &
ELEVATIONS
PLANNING

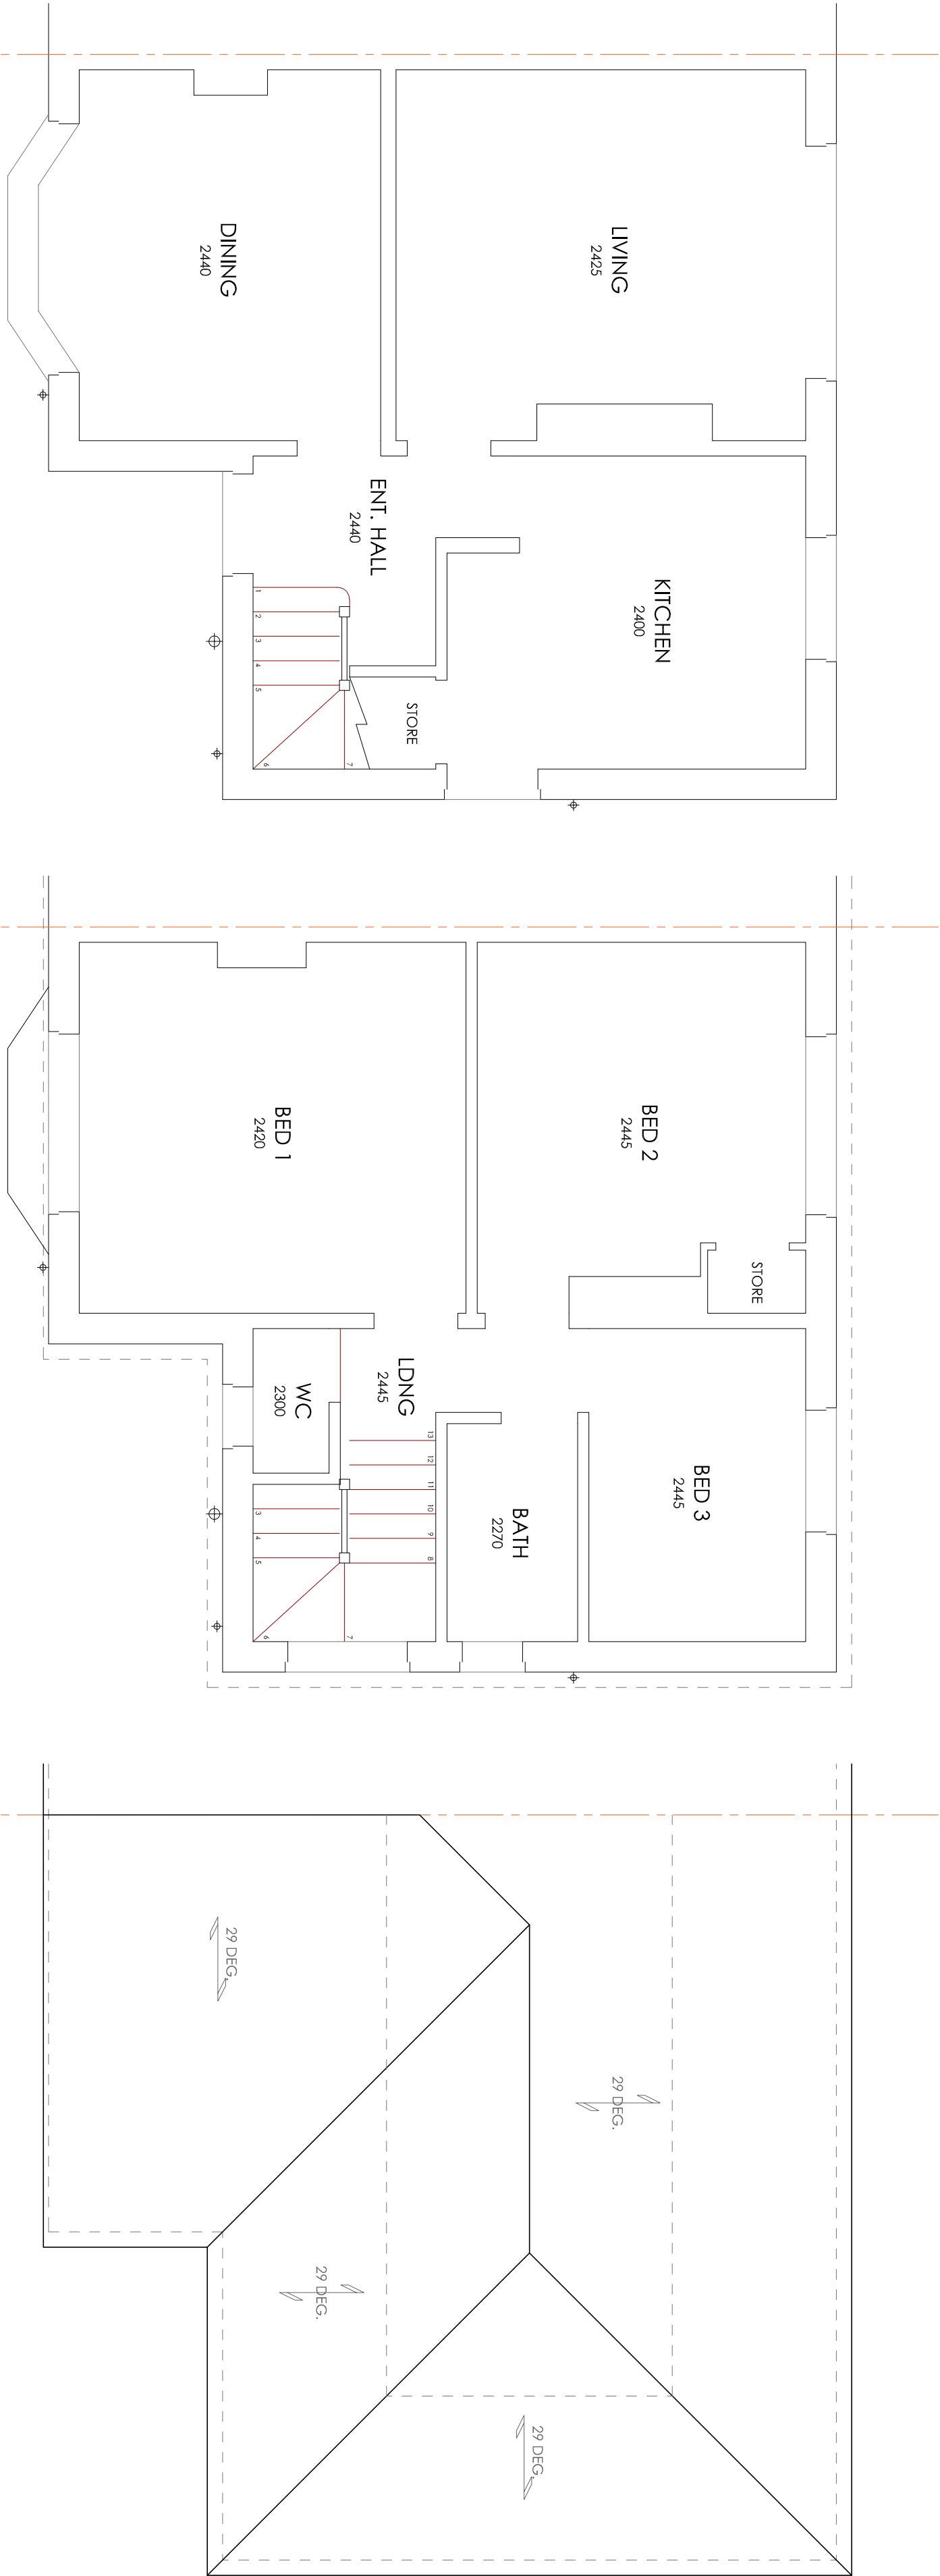

GROUND FLOOR

FIRST FLOOR

ROOF PLAN

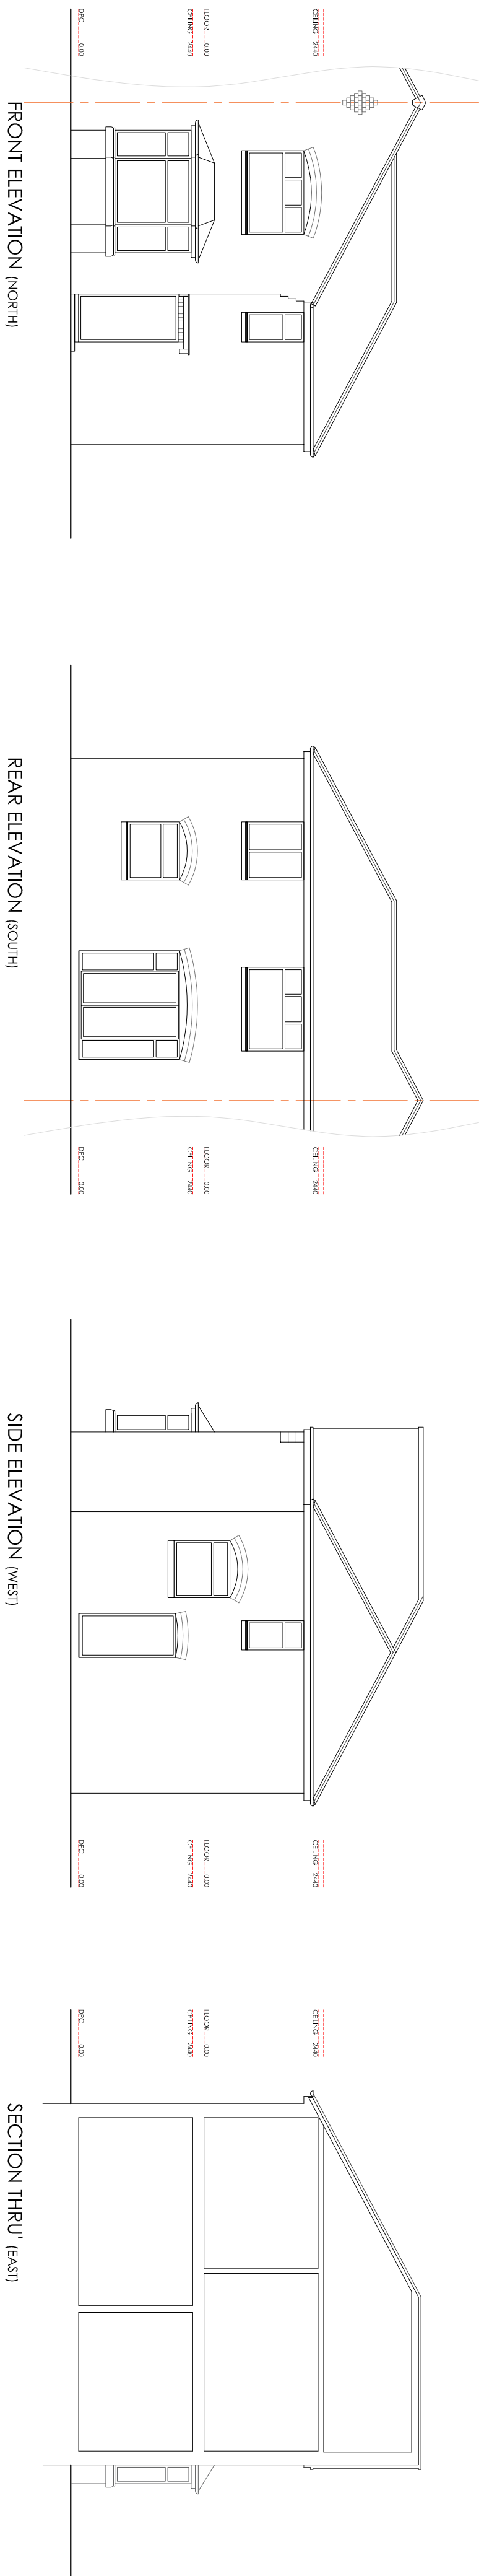

FRONT ELEVATION (NORTH)

REAR ELEVATION (SOUTH)

SIDE ELEVATION (WEST)

SECTION THRU (EAST)

ISSUED FOR PLANNING APPROVAL

17.03.22



Bluechip Architecture

07999 294 675

DESIGN@BLUECHIP-ARCHITECTURE.CO.UK
WWW.BLUECHIP-ARCHITECTURE.CO.UK

LOWRY MILL | LEE ST. | SWINTON | MANCHESTER | M27 6DB
DO NOT SCALE FROM THE DRAWING. COPYRIGHT PROTECTED & ISSUED
UNDER LICENCE TO THE CLIENT NAMED BELOW. ALL INFORMATION
CONTAINED HEREIN IS NON-TRANSFERABLE WITHOUT APPROVAL FROM
BLUECHIP ARCHITECTURE