



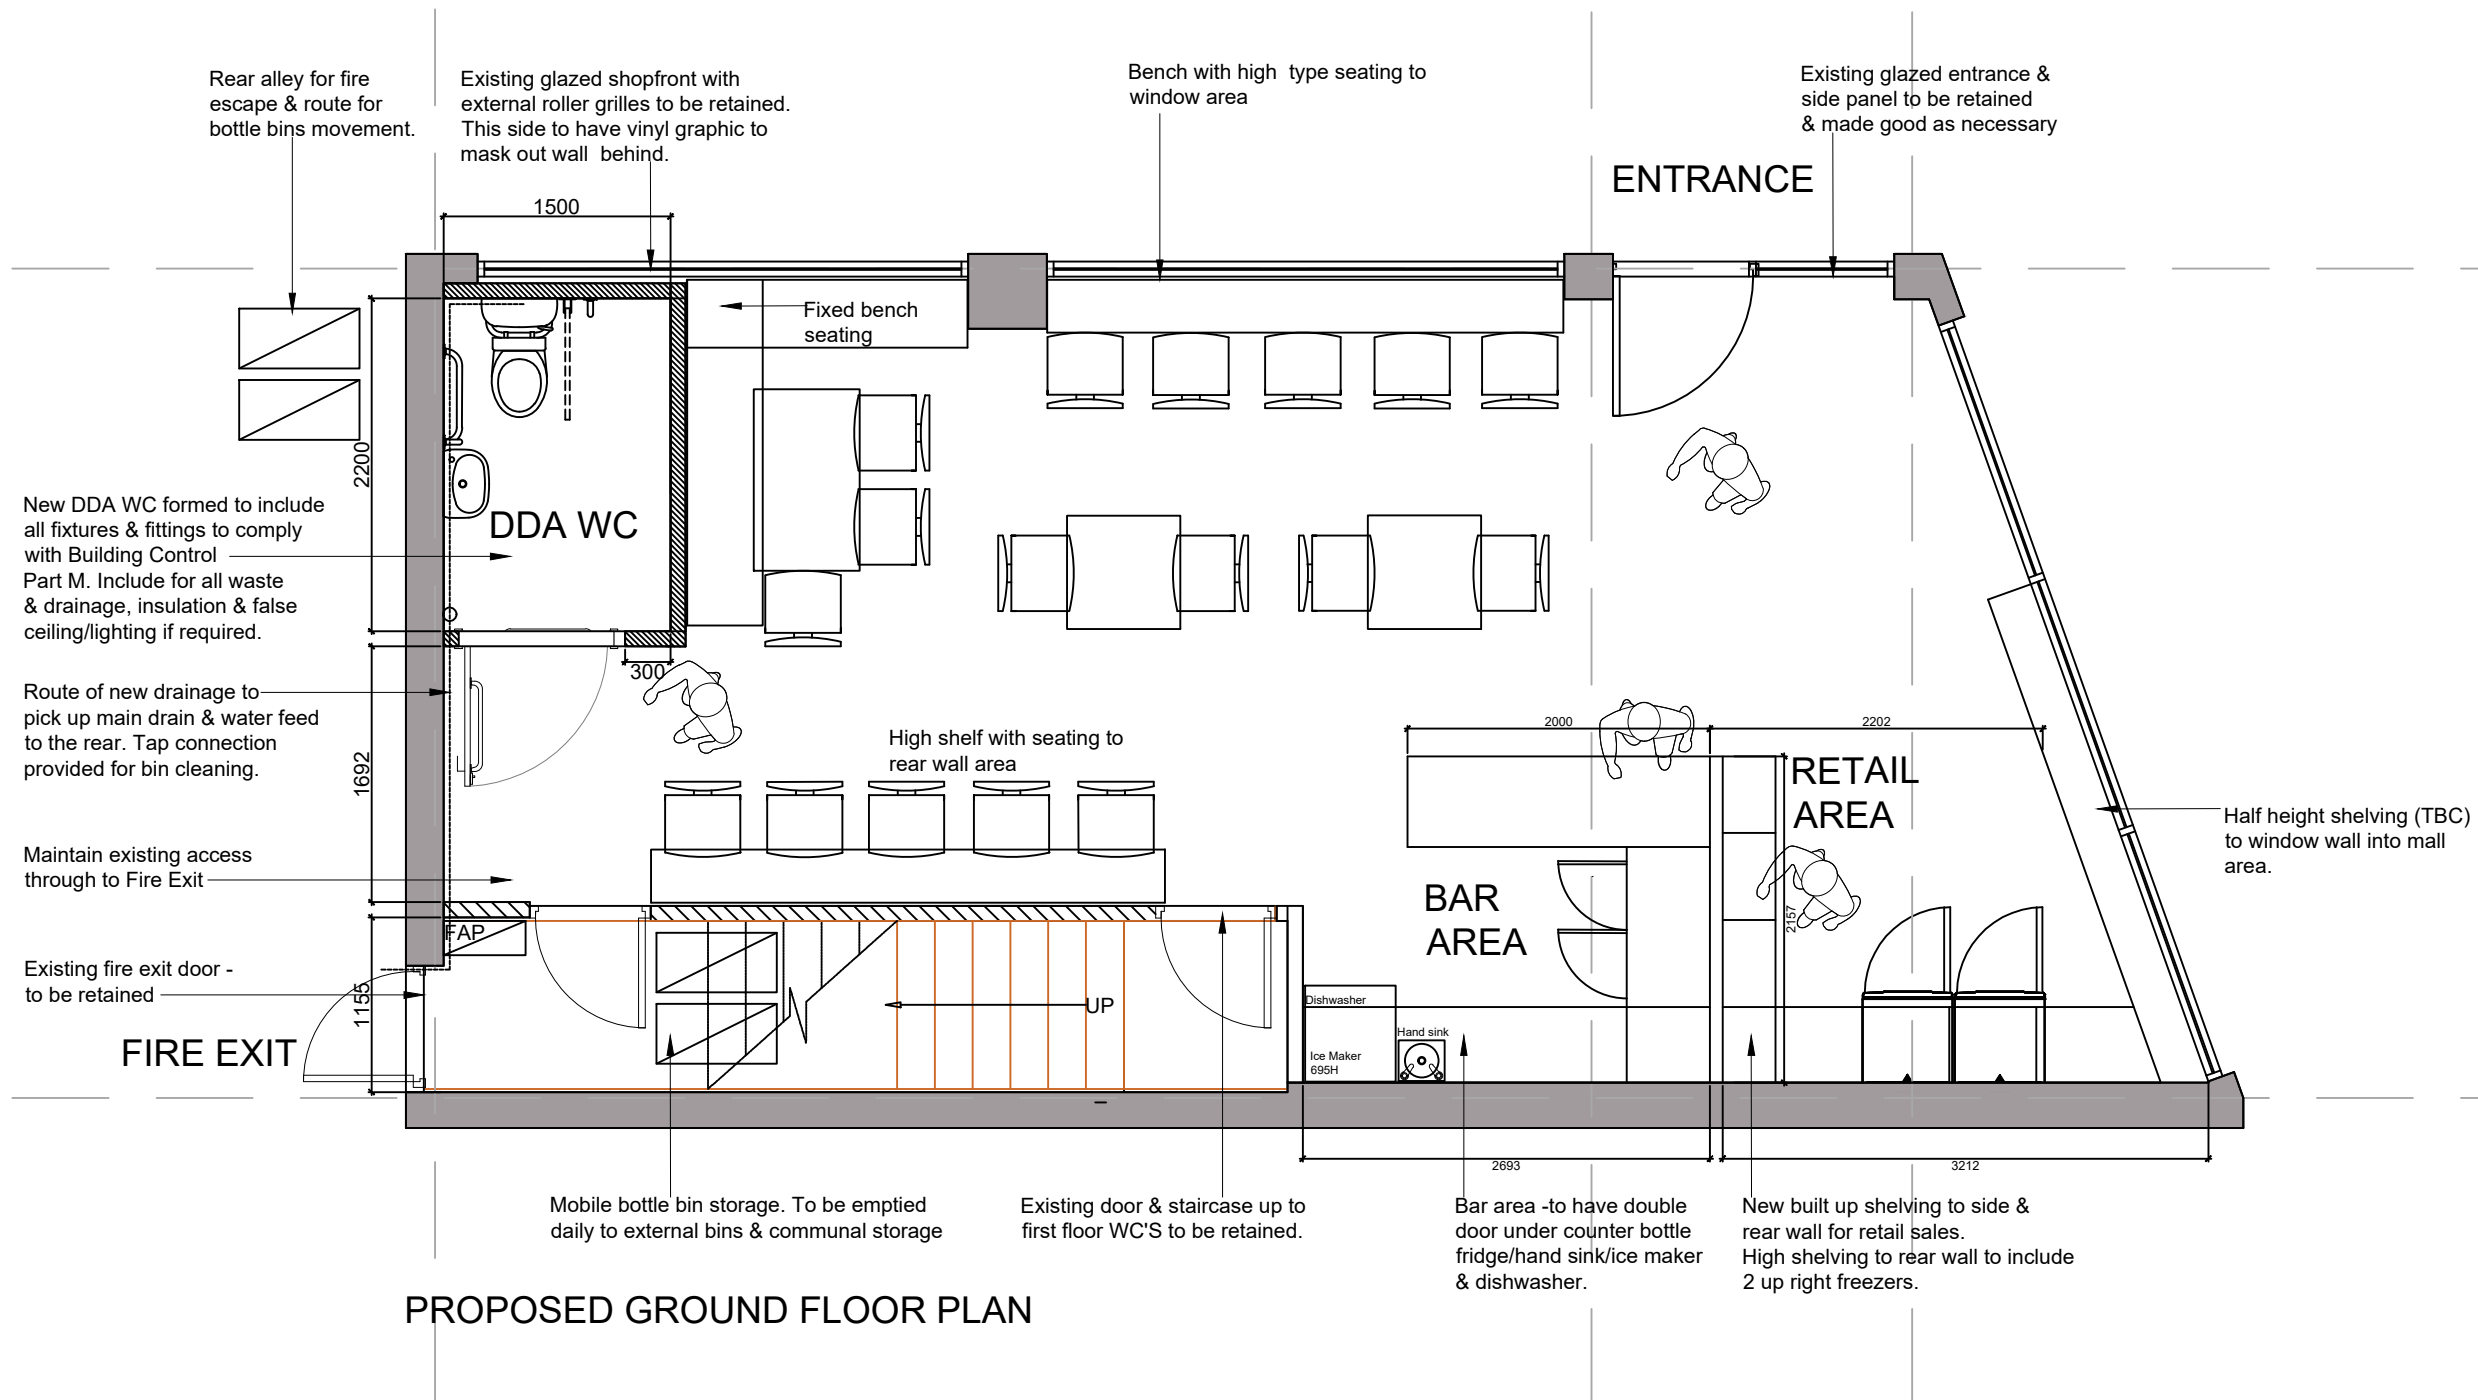

PROPOSED GROUND FLOOR PLAN

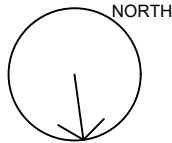

Project	RESERVE WINES UNIT 2 - CHORLTON				Date	21/04/21	Rev		Date	Description	Rev	Date	Description
					Scale	1:50@A3	A		25/05/21	BIN STORE NOTED			
	Title				Stage	PLANNING							
					Drawn	JMK							
Drg. No.	RW-CHOR-UNIT-2-003	Rev	A	Checked									

This drawing is copyright. Do not scale off dimensions. All dimensions to be checked on site by contractor.

Contractor to report any dimensional discrepancies, errors or omissions prior to commencing on site.