


All dimensions should be checked on site
Do not scale off this drawing
Any drawing errors should be brought to the attention of the architect
COPYRIGHT © theCAVE a+d limited

REVISIONS :		
REV	DETAILS OF REVISION	

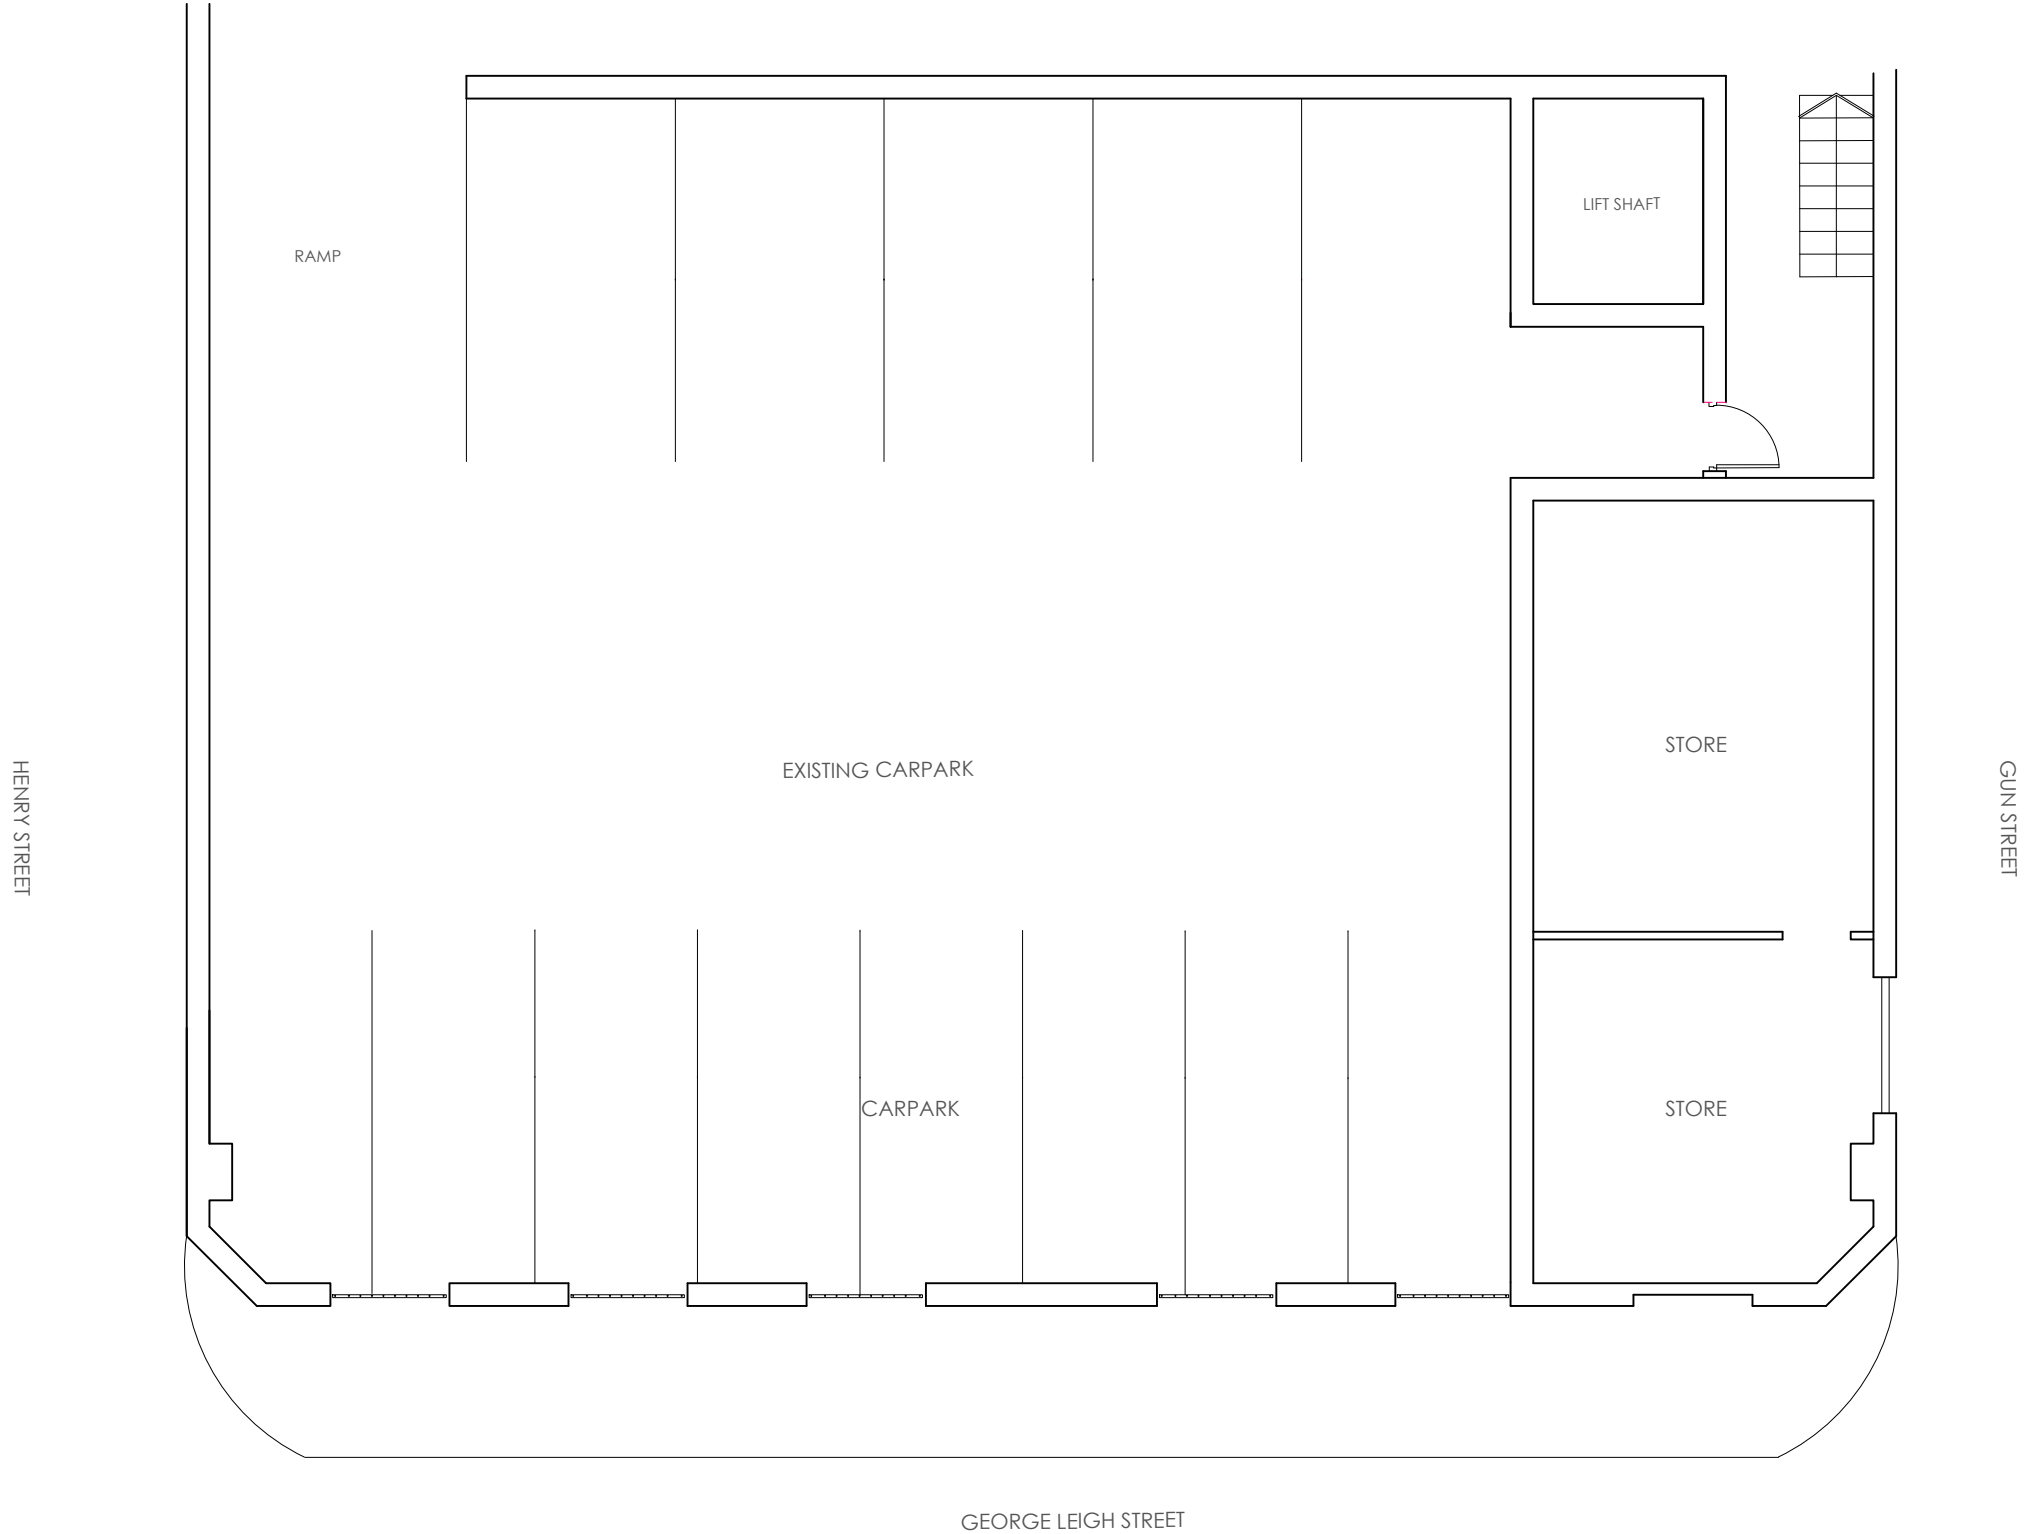

theCAVE

17 MANCHESTER RD WILMSLOW CHESHIRE SK9 1
01625 838 632 www.the-cave.co.uk mail@the-cave.co

PROJECT :

COFFEE SHOP
GUN STREET

DRAWING TITLE :

AS EXISTING FLOOR PLAN
GEORGE LEIGH STREET

SCALE :	DRAWN BY :	DATE :
1:100 A3	CAJ	APR 22

DWG N° :	REVISION :	CHECKED :
103.47-AE01	-	JPH

AS EXISTING FLOOR PLAN
1:100 @A3