


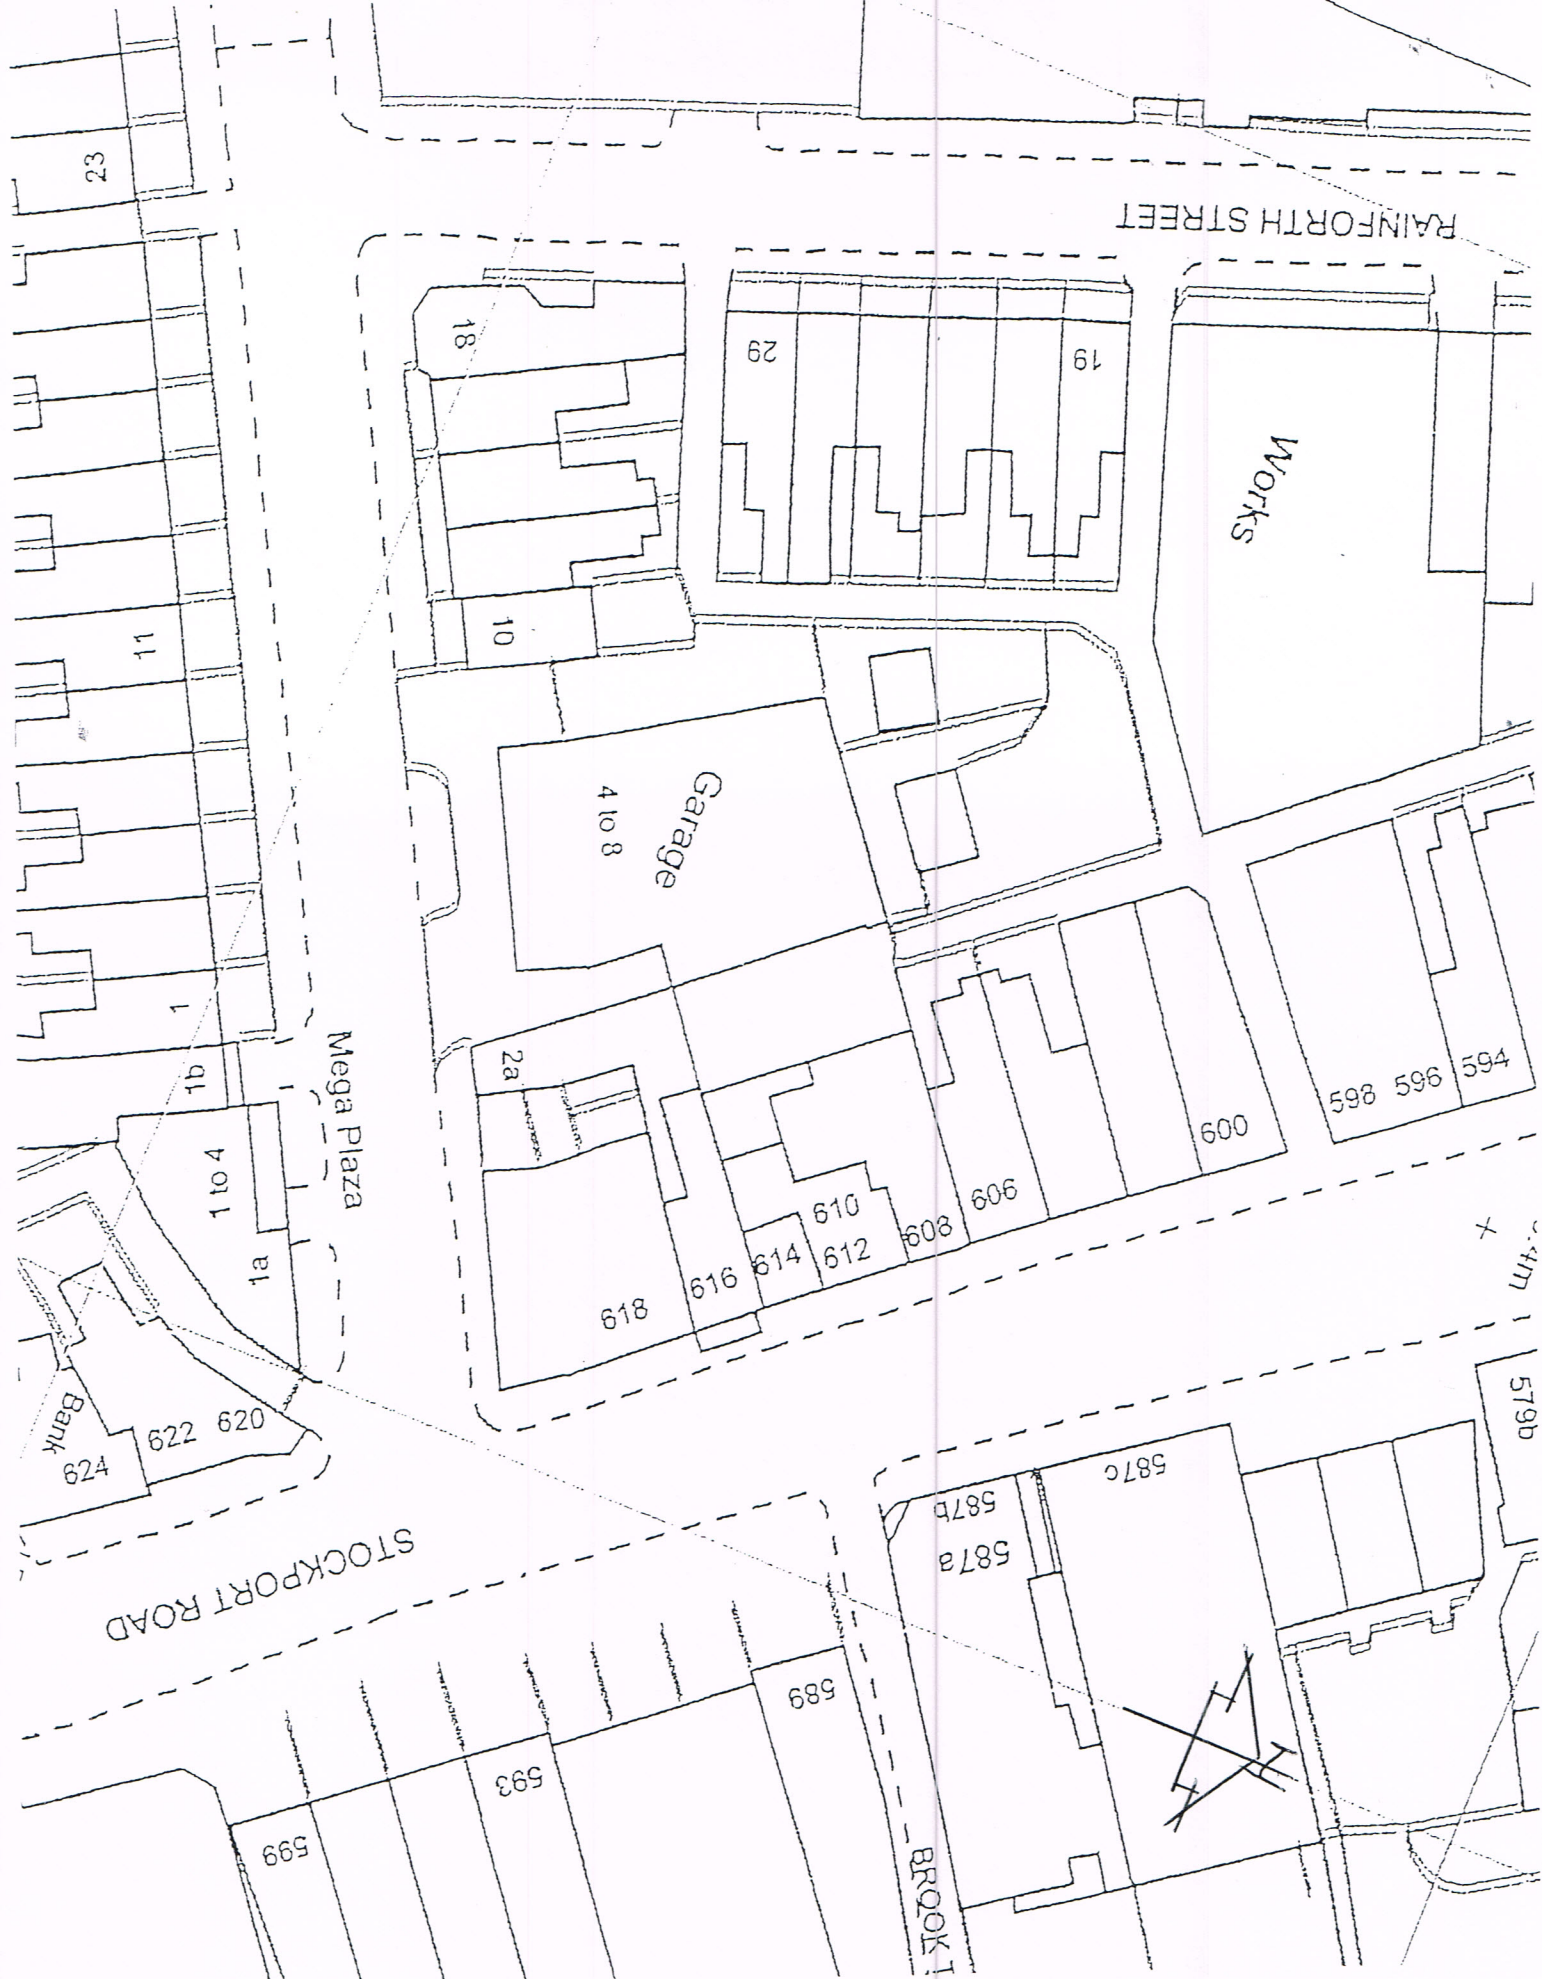

618 STOCKPORT ROAD
LEVENSHULME M13 0LQ

SITE PLAN
Scale 1:500 e A4