



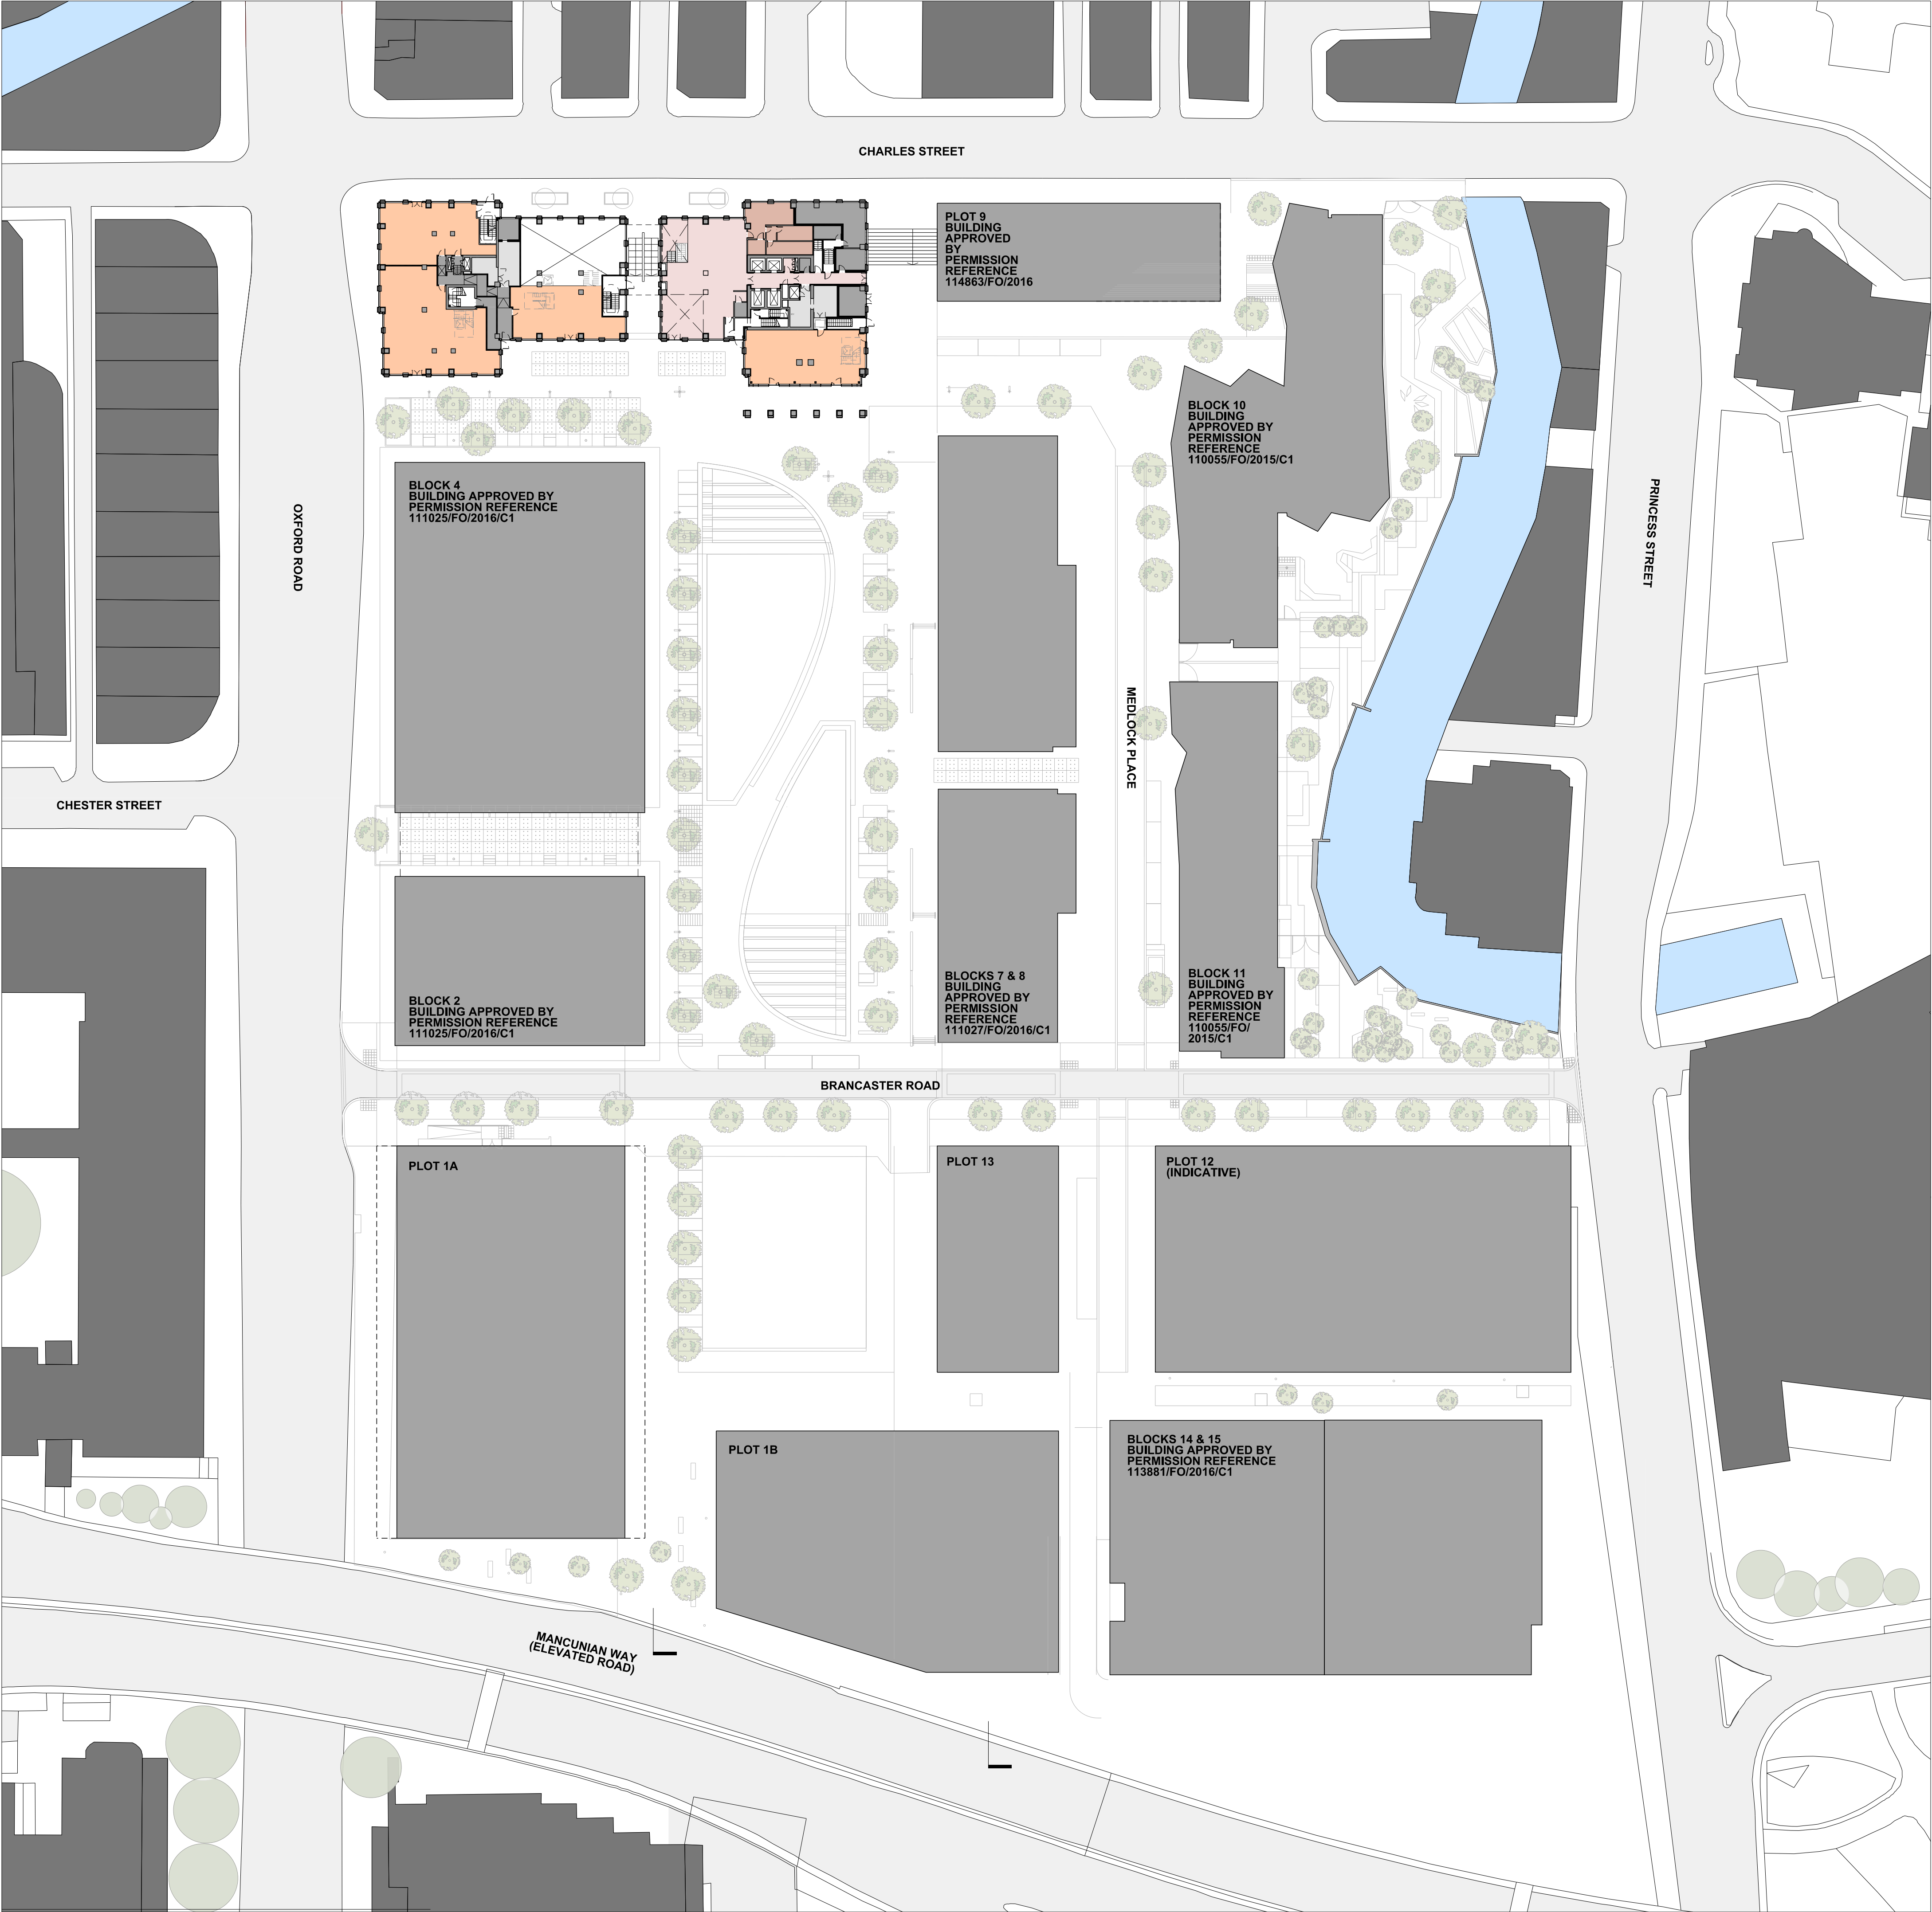

Rev	Date	Amendment
-	15.01.16	Planning Issue
A	21.02.17	Revised Planning Issue

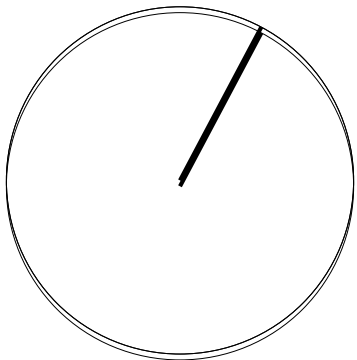

FaithdenCleggBradleyStudios
LLP
Bath Brewery
Toll Bridge Road
Bath BA1 7DE
t 01225 852545
f 01225 852528
e bath@fcbstudios.com

CIRCLE SQUARE (FORMERLY BBC SITE) BLOCK 5 & 6 ILLUSTRATIVE SITE PLAN	Job/Drawing No 1808-02-PA-1001 Amendment A	Scale 1:500@A1 (1:1000@A3) Date January 2016 Drawn SM
Do not scale Original printed at A3	All dimensions to be checked on site	