





Proposed Front Elevation
Scale 1:50

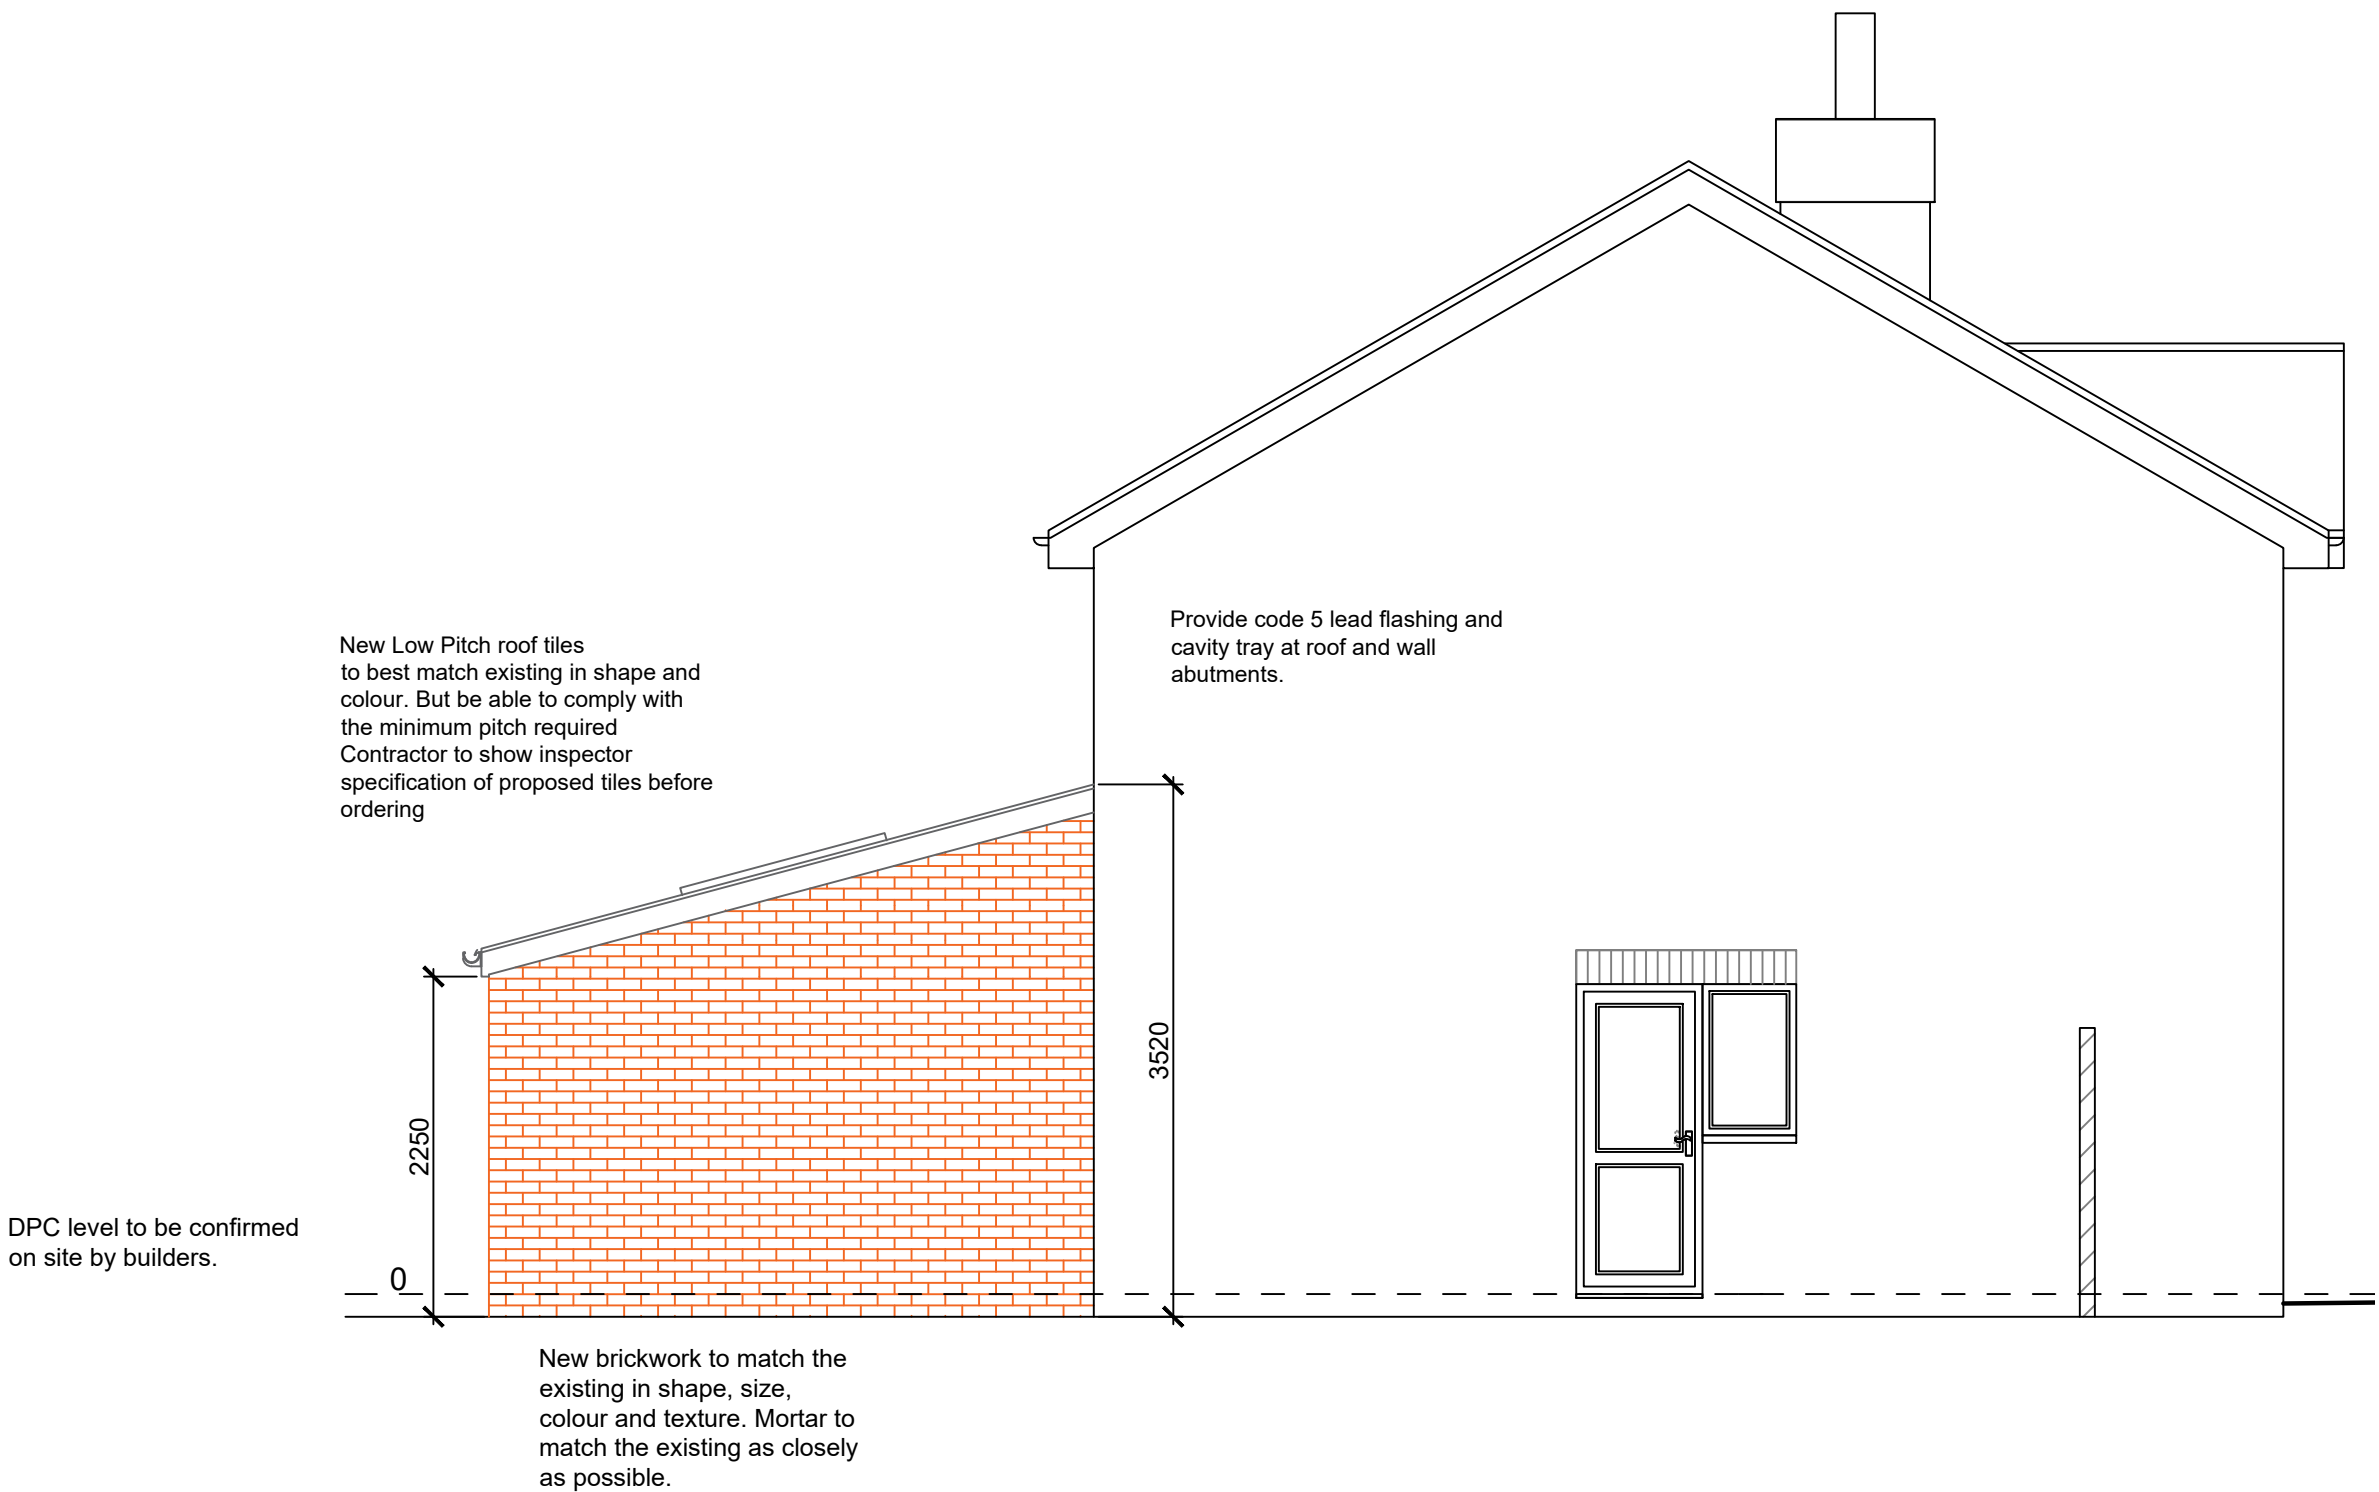

Proposed Side Elevation
Scale 1:50



Proposed Rear Elevation
Scale 1:50

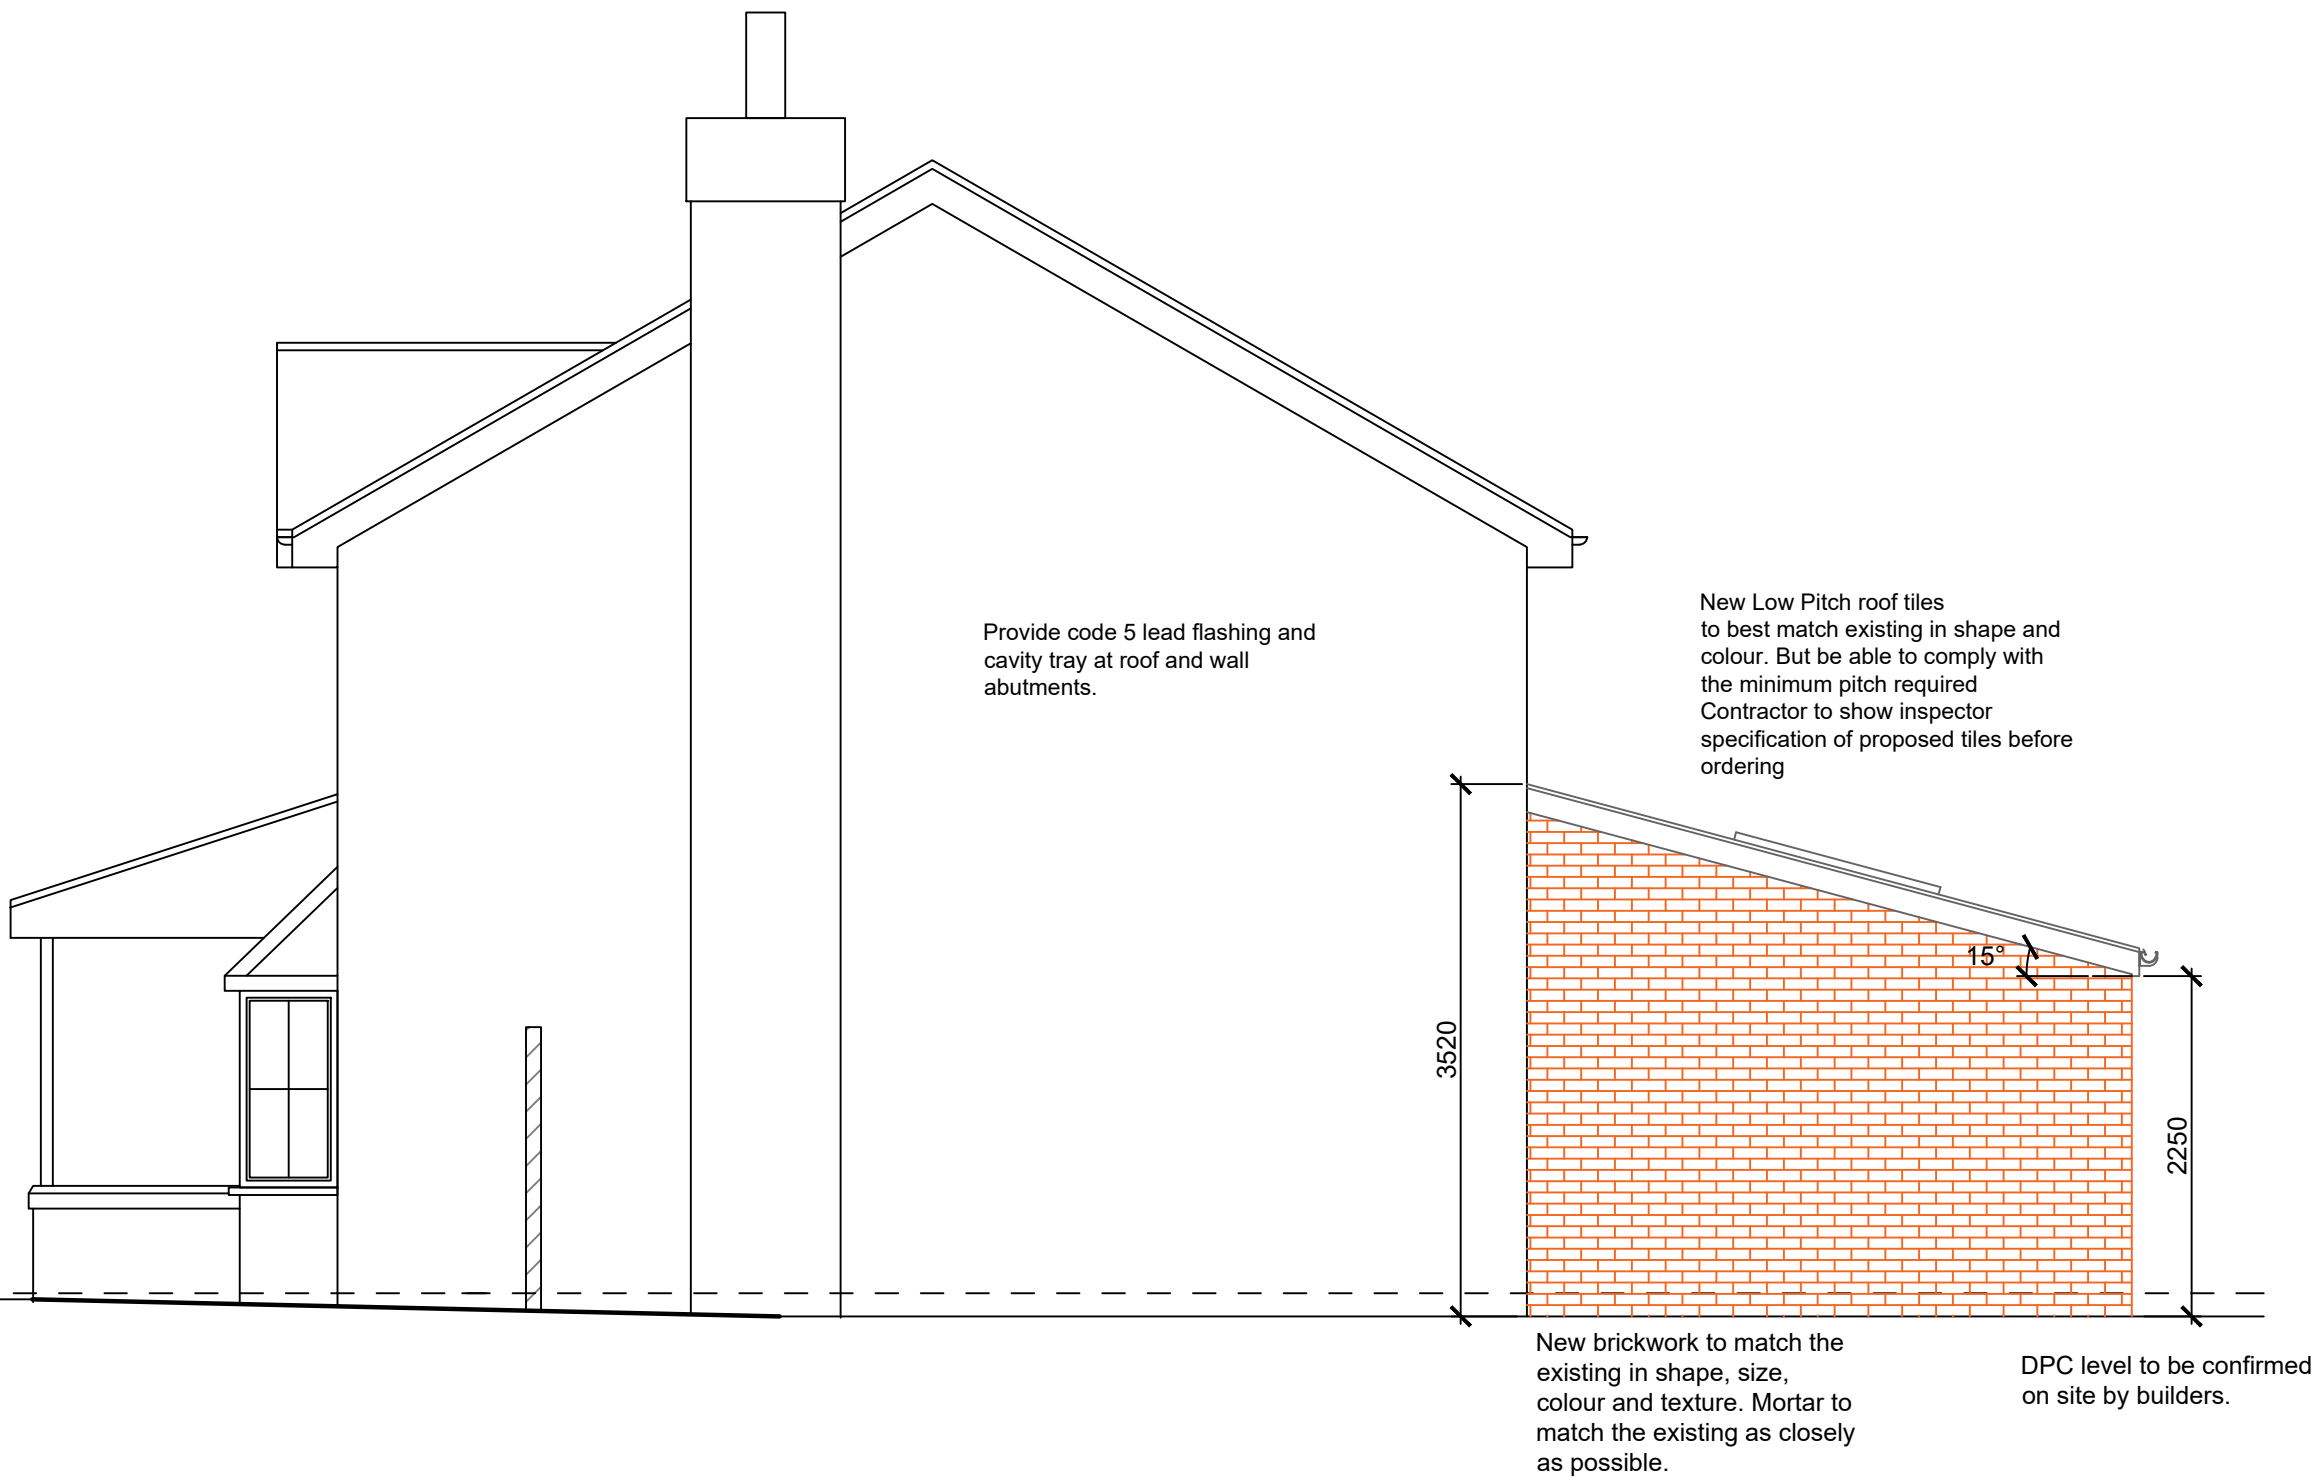

Proposed Side Elevation
Scale 1:50

CONTRACT TO ENSURE THE FOLLOWING

Visit site prior to submitting tender. Include all works necessary to clear site prior to commencing works described on building sheets . Contractor to clearly identify items of work not included in tender figure necessary to achieve completion of the works. Contractor to identify any discrepancy between the drawings & works and obtain client approval prior to proceeding. Site to be kept tidy at all times, no refuse burned on site & normal hours of working observed.

All roof lights to be fitted in accordance with manufactures instructions. (double up rafters along sides)

Proposed External door and window design to be confirmed by client. Colour to match existing

Proposed Rainwater Pipe and Gutter to be black uPVC

Proposed External door and window design to be confirmed by client. Colour to match existing

Provide code 5 lead flashing and cavity tray at roof and wall abutments.

New Low Pitch roof tiles to best match existing in shape and colour. But be able to comply with the minimum pitch required Contractor to show inspector specification of proposed tiles before ordering

New brickwork to match the existing in shape, size, colour and texture. Mortar to match the existing as closely as possible.

DPC level to be confirmed on site by builders.

ALL STEEL WORK SIZES AND DESIGN TO BE CONFIRM BY ENGINEER BEFORE COMMENCEMENT OF WORK

rev: date: comment(s): name: check:

status: PLANNING

client: Mr and Mrs Seale

job: 14 Rimsdale Drive, Moston

title: Proposed Elevations

drawn: SN date: May 2022 scale @a1: 1:50

job no: 114 drg no: P-03 Rev -