




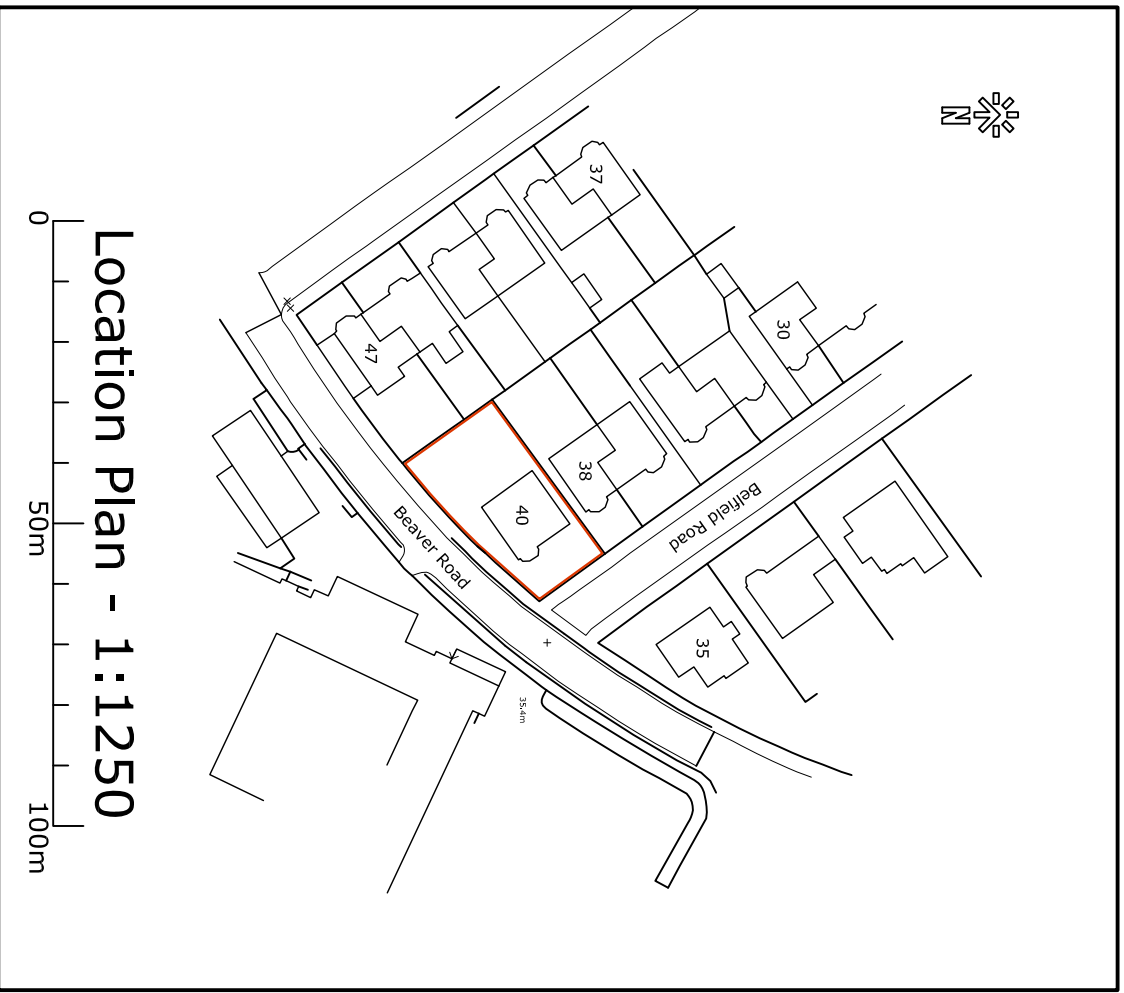

© Crown copyright 2020. All rights reserved.
License number 100046816

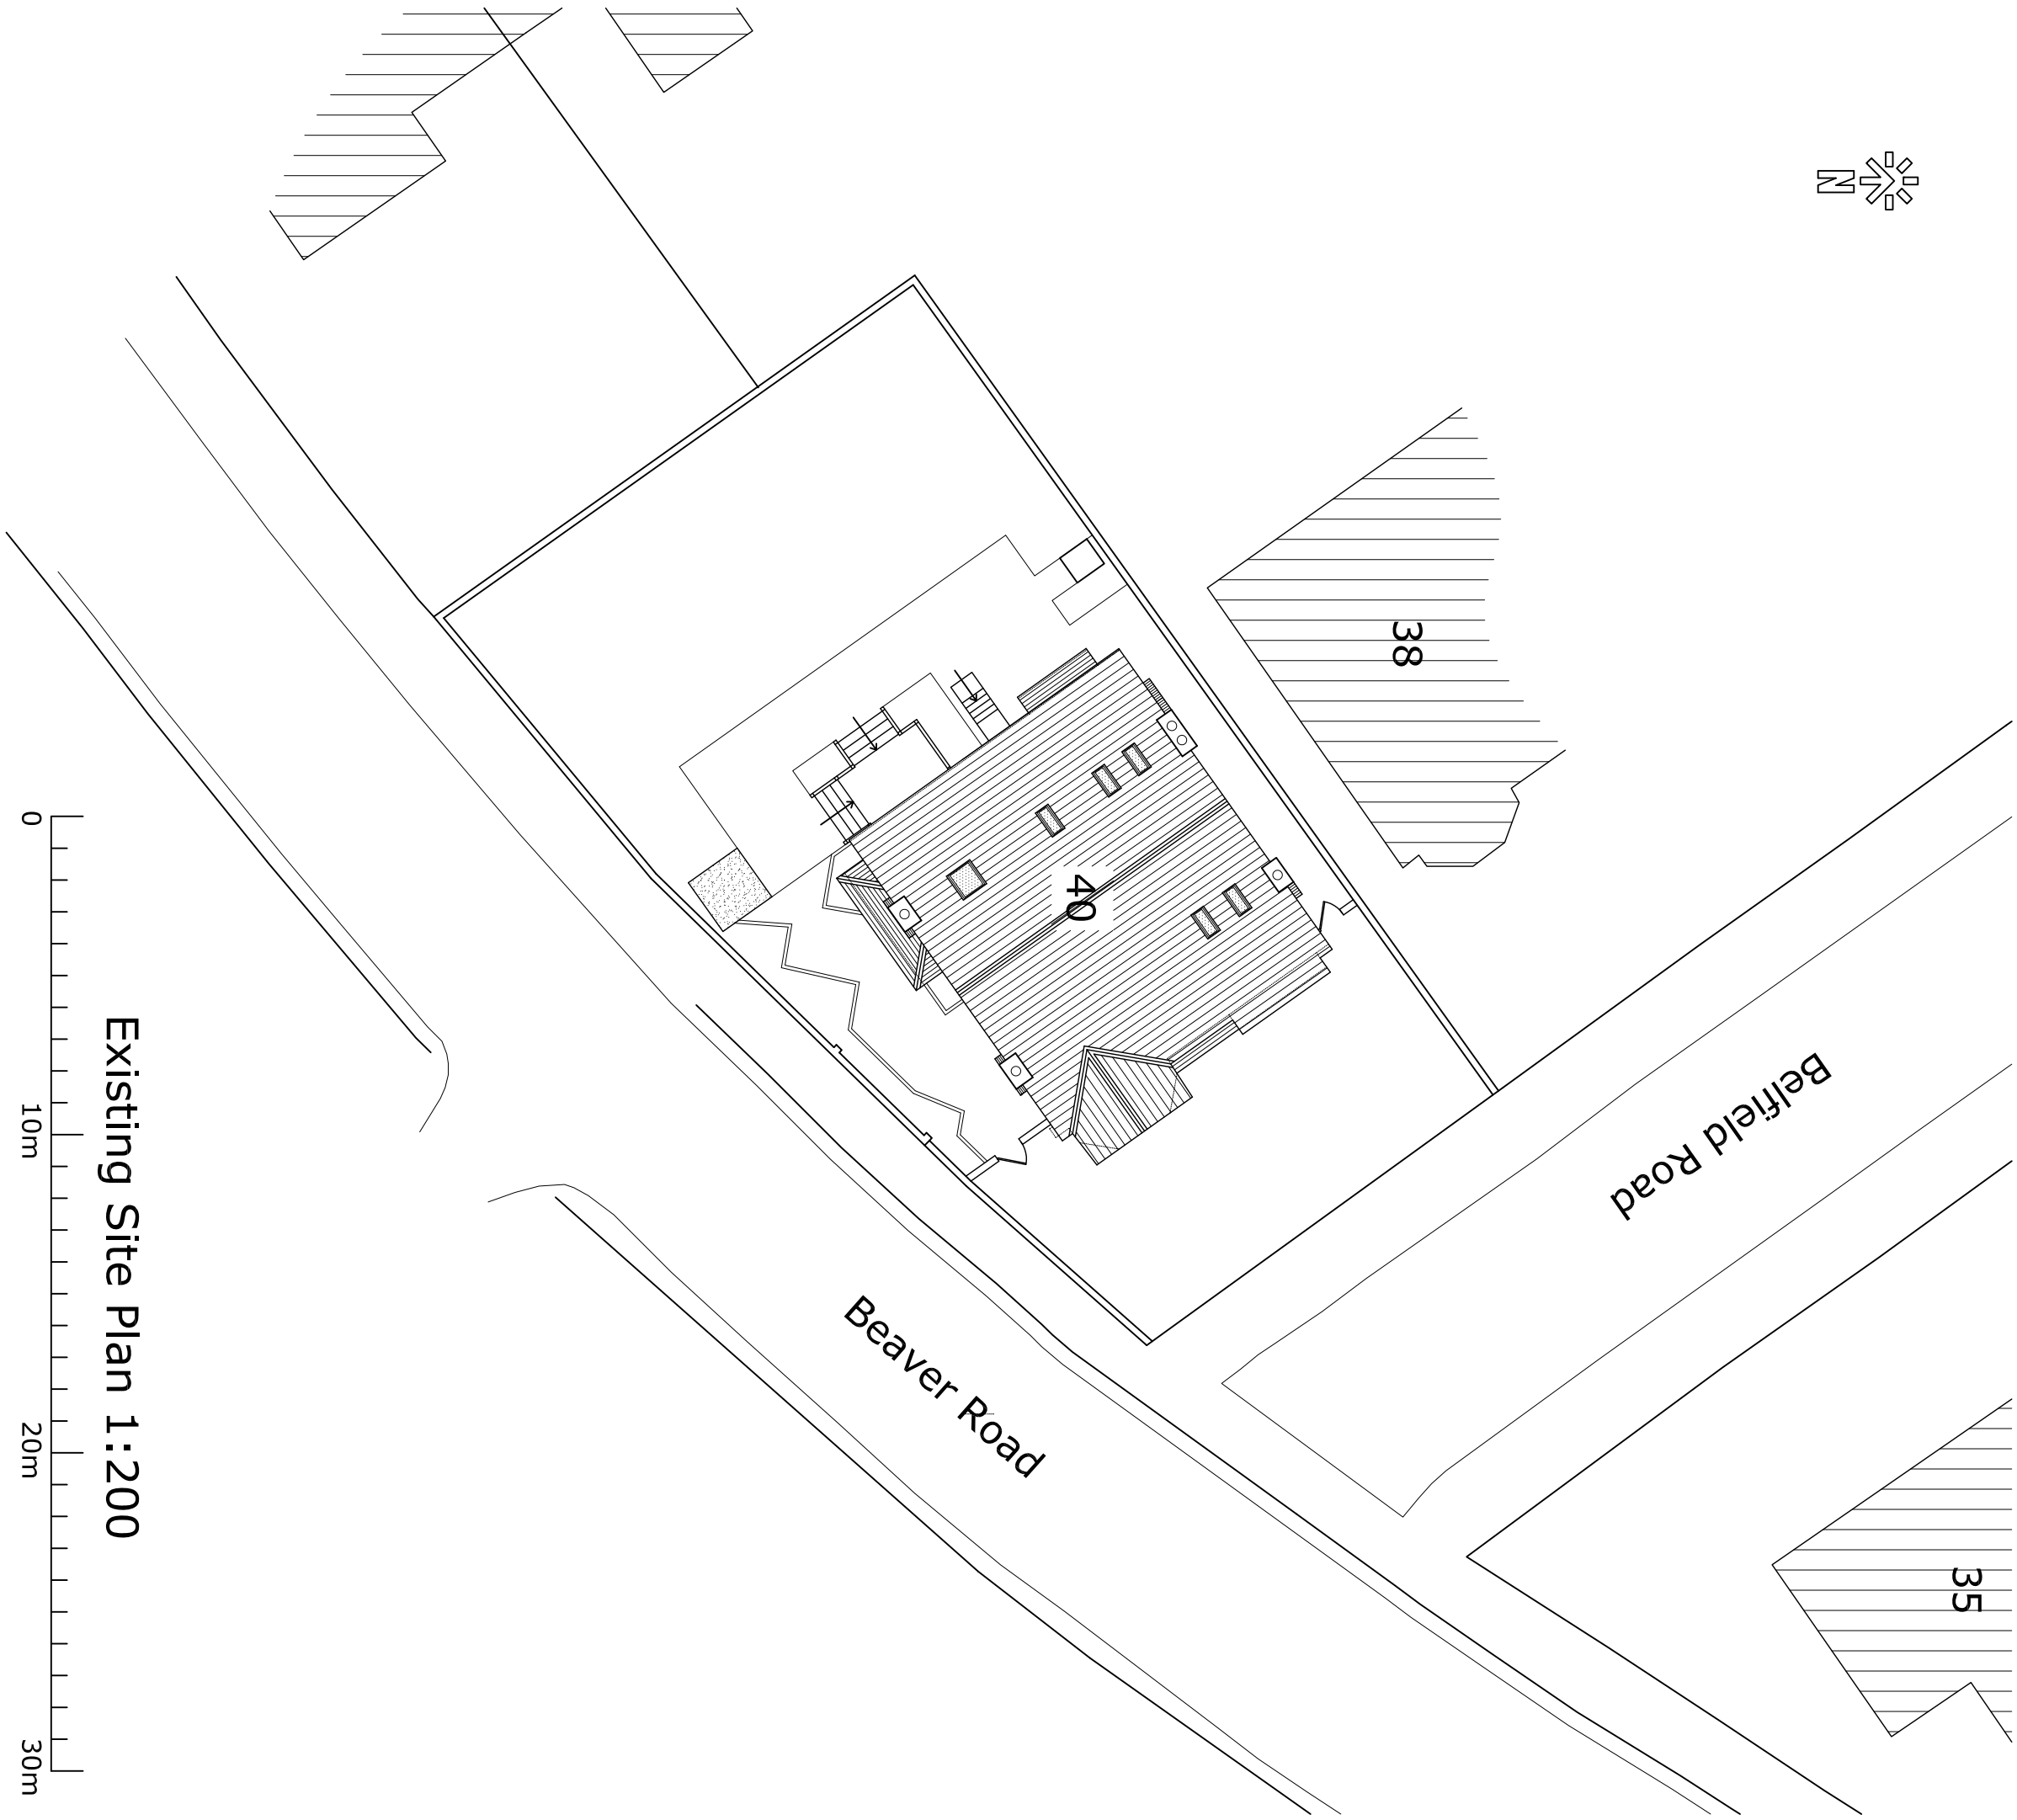

Title: Existing Elevations and Site Plan 40 Belfield Road, Didsbury, M20 6BH			
Client: Mr & Mrs J. Rogers			
Scale: 1:100,1:200, 1:1250@A1		Drawing number: 0888-02	
Date: 23/12/20	Drawn by: JC	Revision: 	

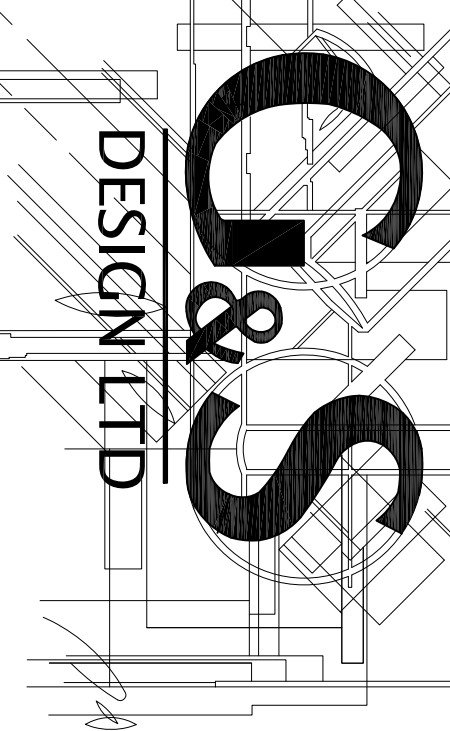

2 Lady Anne Court, Wheelock Street,
Middlewich, Cheshire CW10 9AG
Telephone 01606 834020